


1) This drawing and the design and details depicted thereon are the copyright of Peter Dimberline Chartered Architect.  
2) All dimensions on this drawing are to be checked by the Contractor and any discrepancies are to be reported to the Architect.  
3) Do not scale critical dimensions off this drawing.  
4) Contractor to ensure that all Health & Safety requirements (CDM Regulations) in relation to this project will be complied with.


doors onto balcony would either have to be traditional hinged or one leaf would need to slide across the other

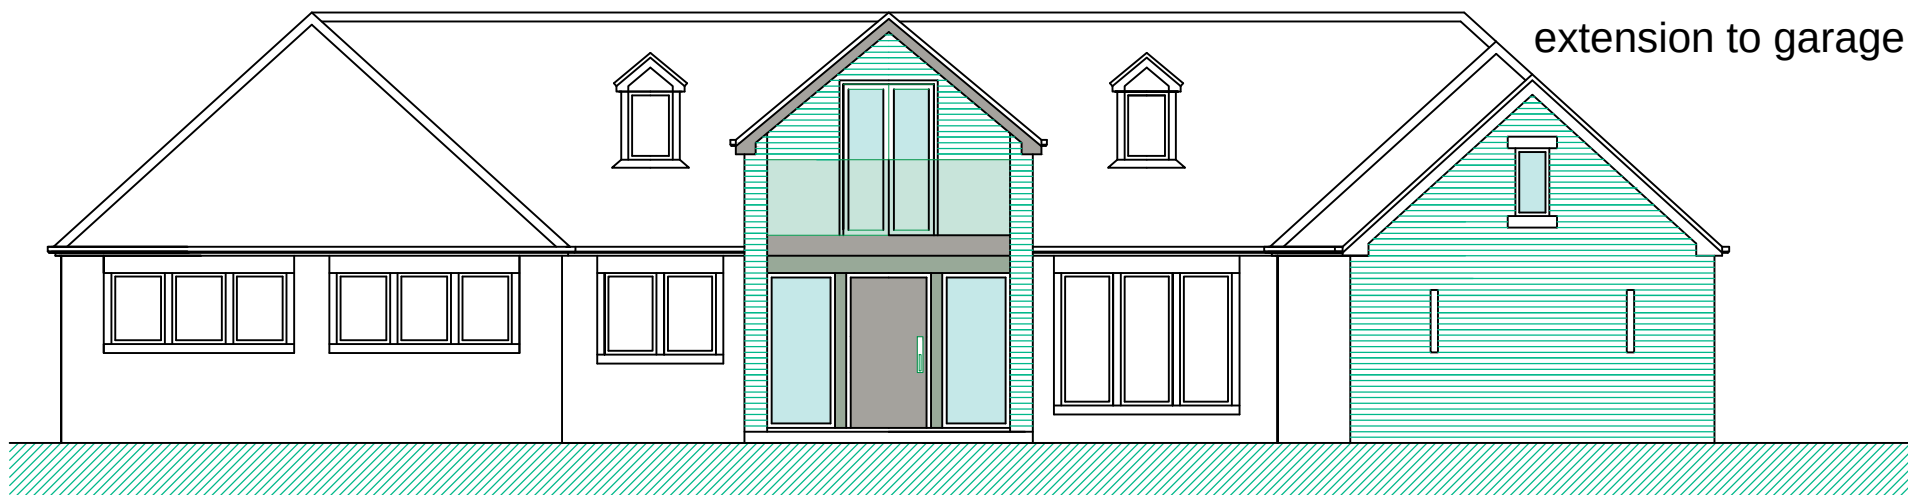


proposed north elevation at 1:100  
(showing new entrance and extension to garage)




new entrance at 1:50

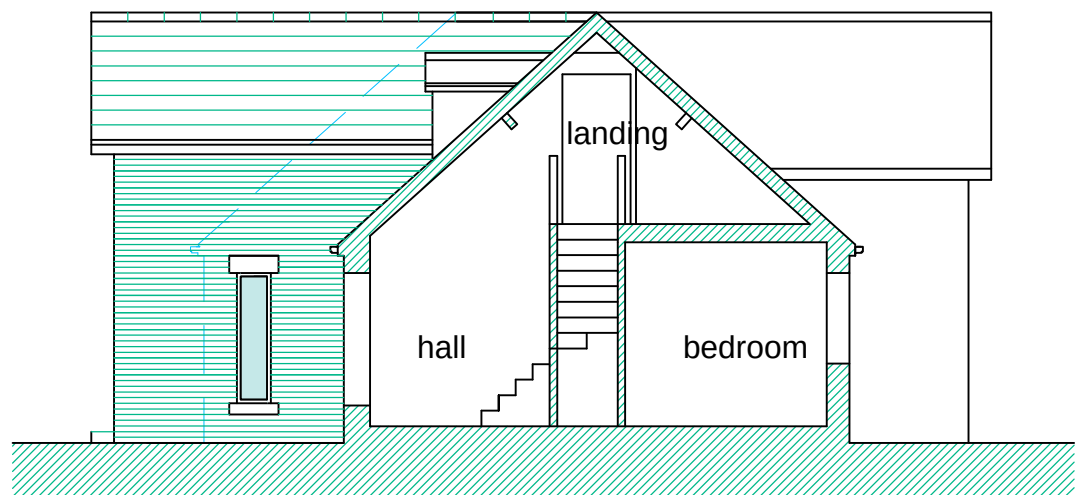


proposed sectional elevation 'A'-A' 1:100  
(showing west facing elevation of porch extension).

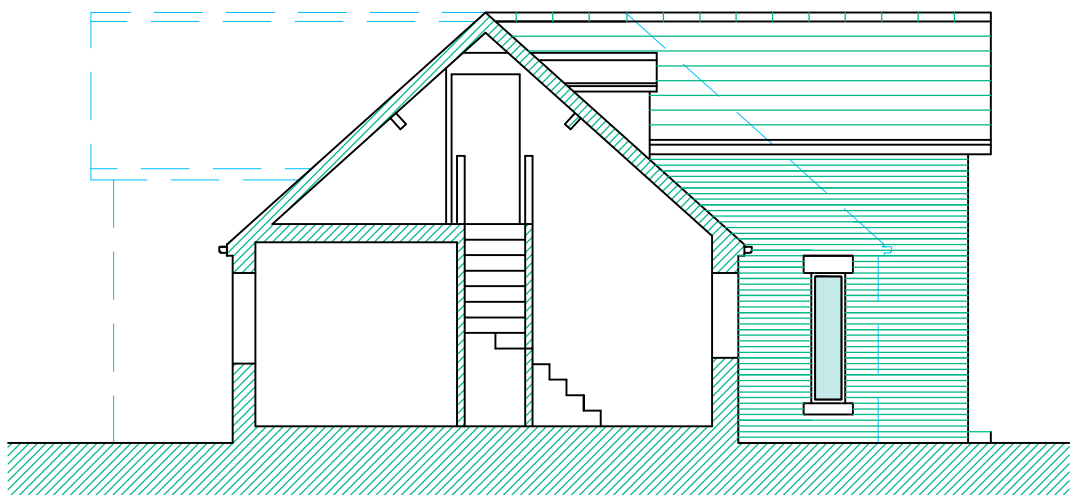

proposed east elevation at 1:100  
(showing east facing elevation of porch extension).

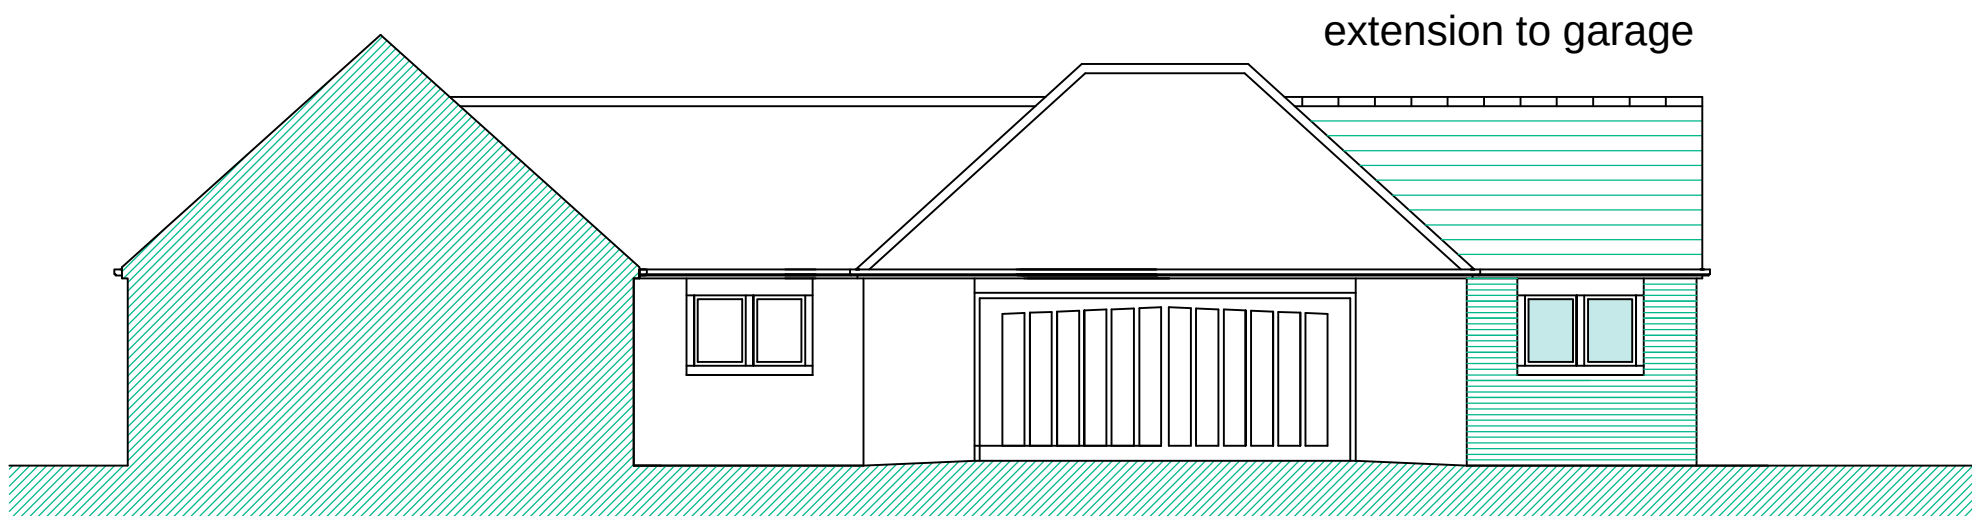


proposed sectional east elevation at 1:100

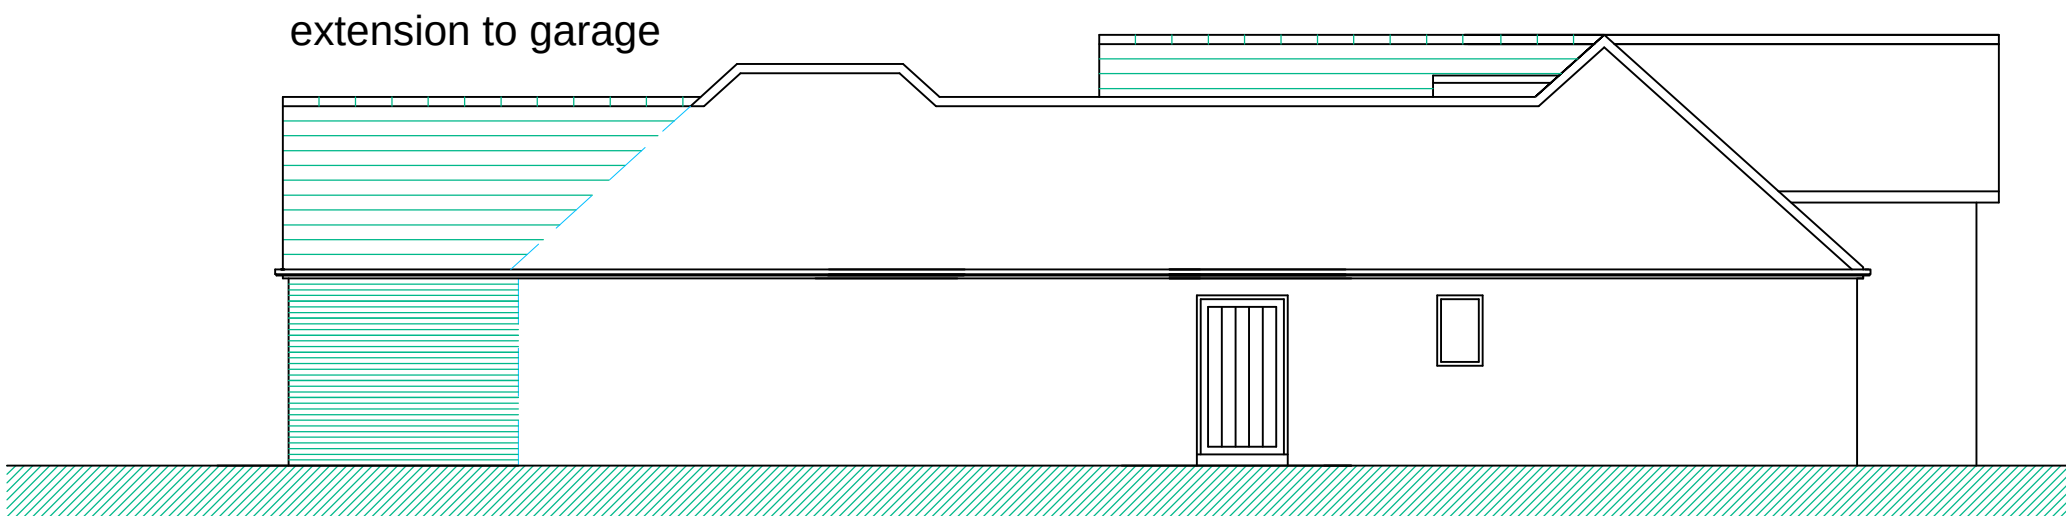


proposed west elevation at 1:100

NB: External materials of all proposed extensions to be constructed in facing brick to match the bricks on the original building or if the original brick is no longer available, then a suitably contrasting brick to be used.

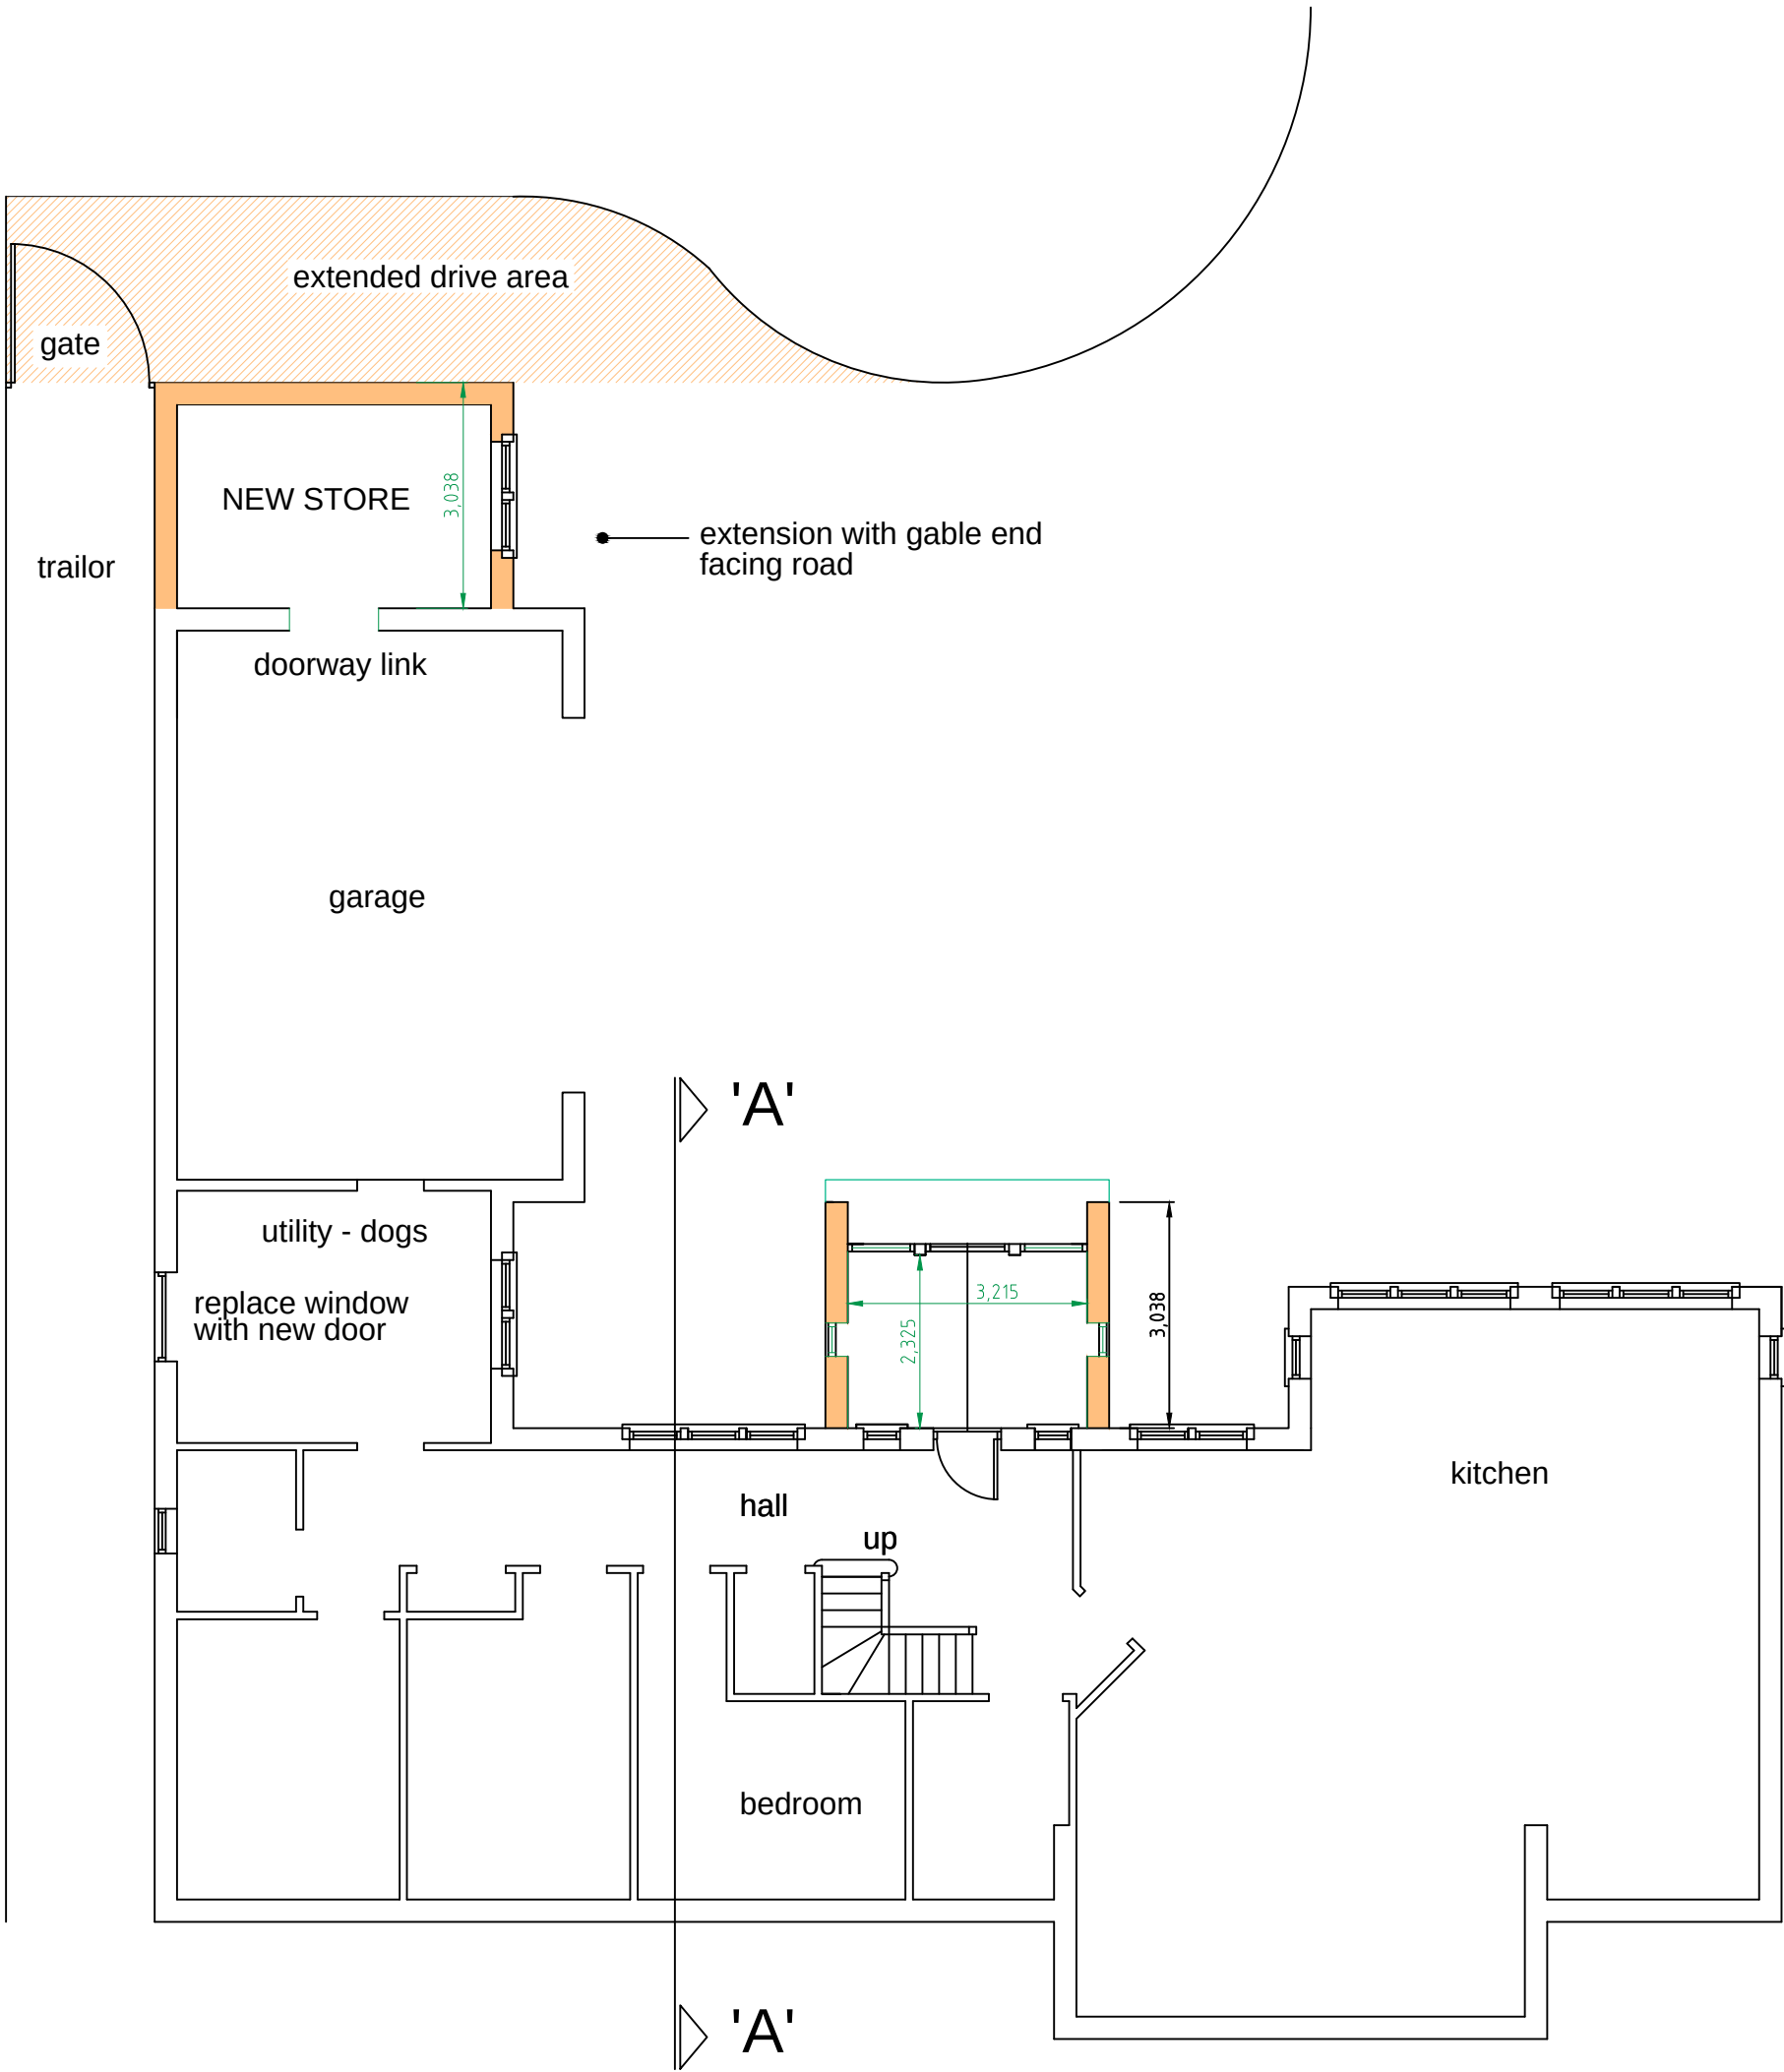

proposed ground floor plan at 1:100

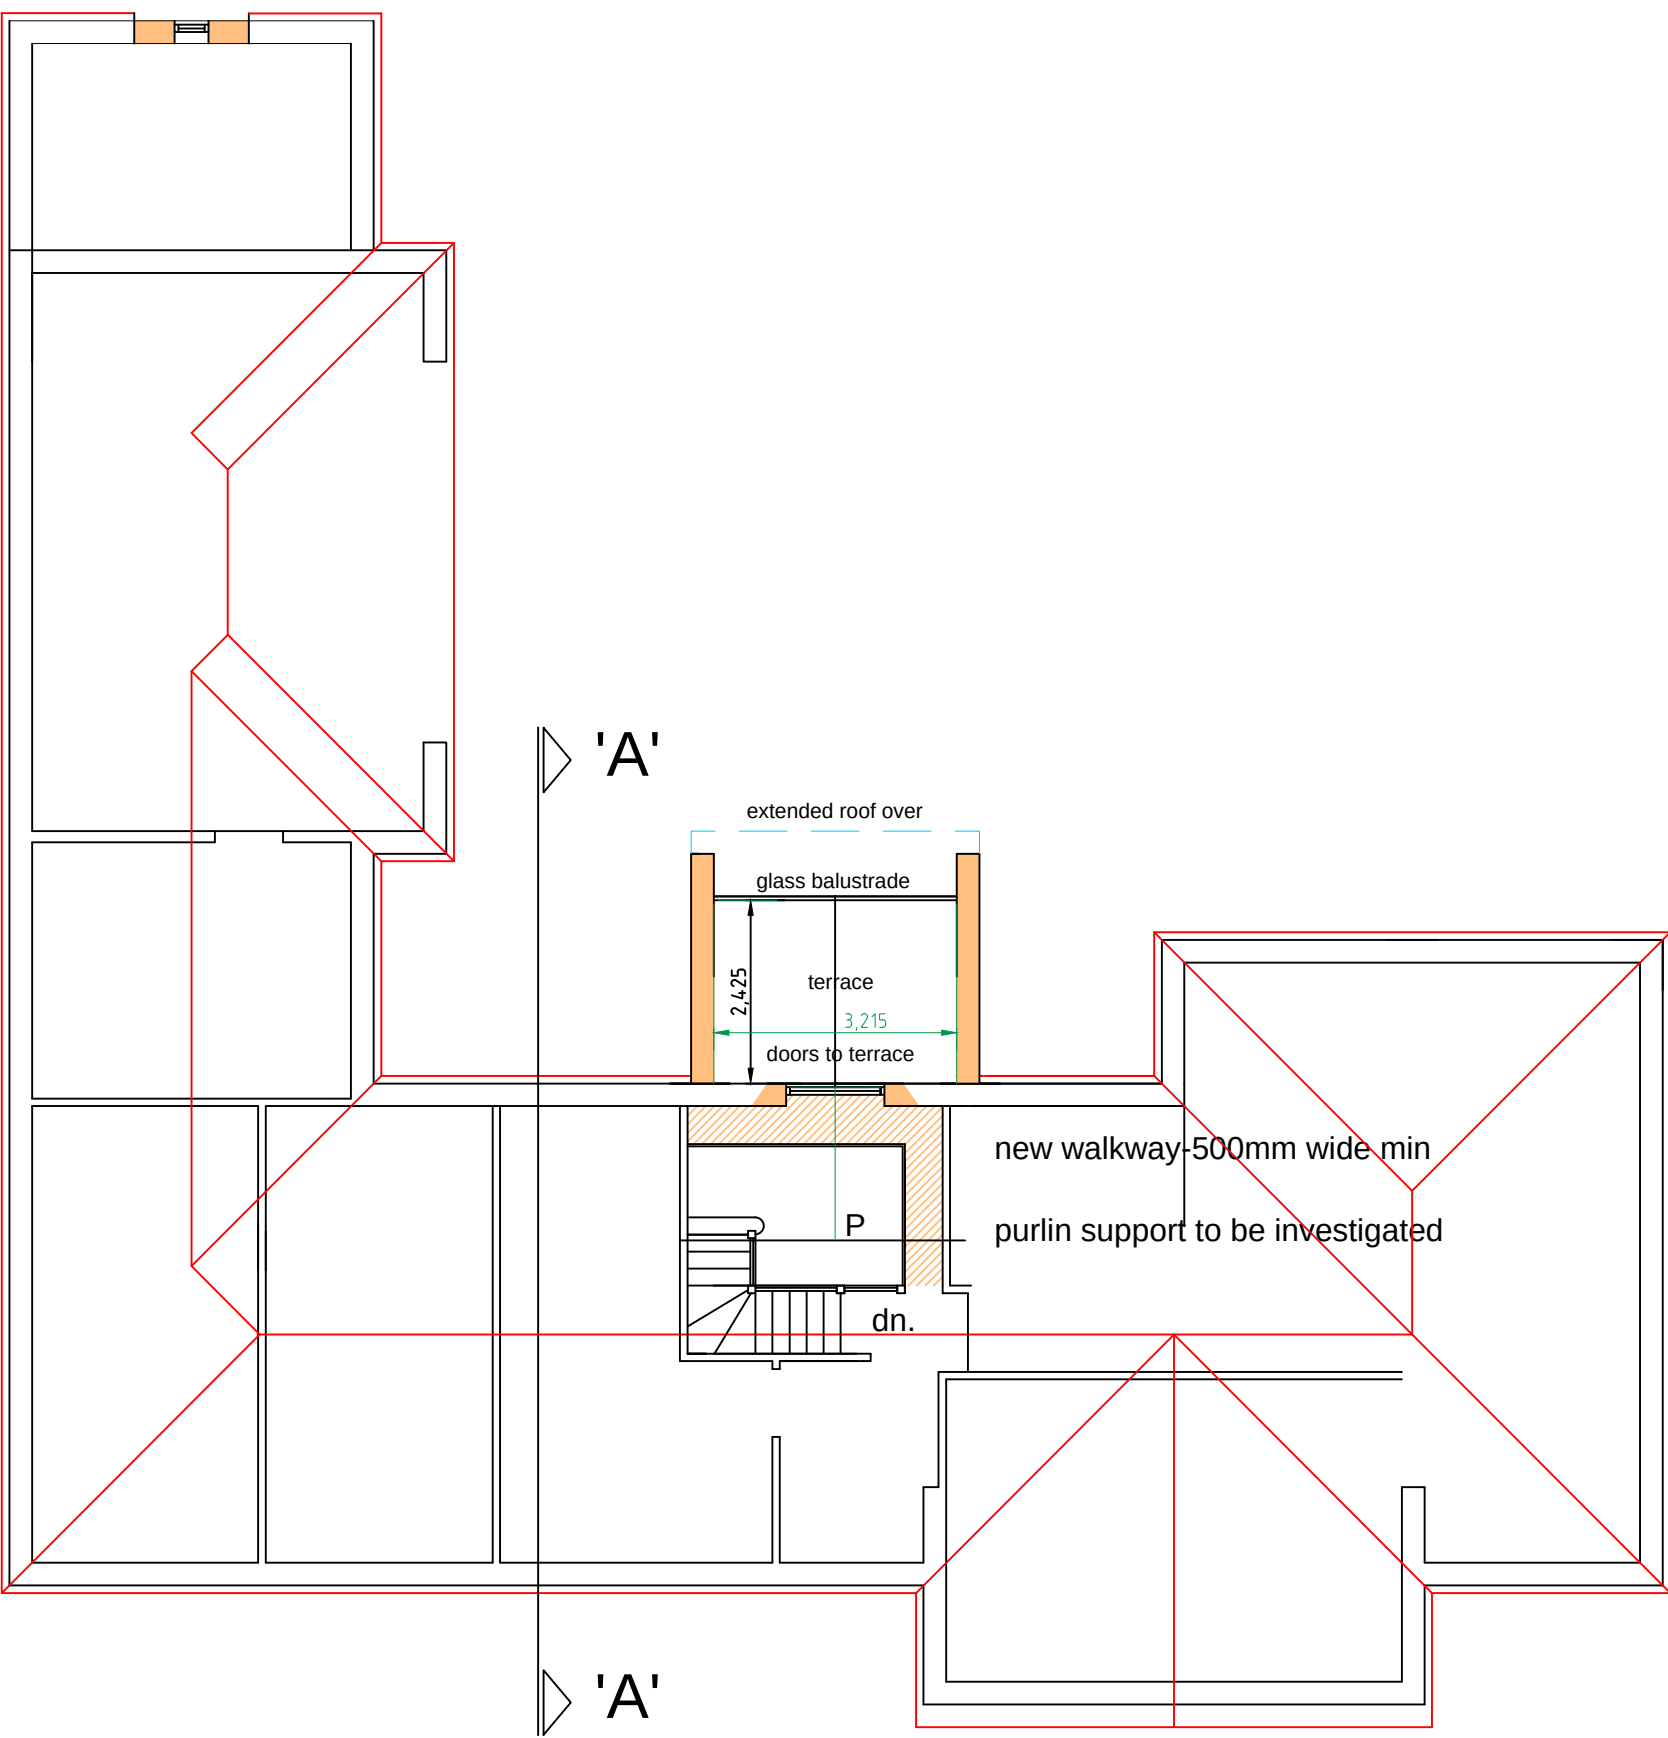

proposed first floor plan at 1:100

A. Rendered walls replaced with brickwork.

REVISIONS

**PETER DIMBERLINE** Dip Arch, RIBA  
**CHARTERED ARCHITECT**

2 TIPSEY COURT, STAINCROSS  
BARNSELEY, S75 6FZ

tel/fax ( 01226 ) 390947  
email: pdimberline@tiscali.co.uk

CLIENT  
D Hobson and J Acklam

PROJECT  
Proposed extension to existing dwelling  
to form new main entrance and extended  
garage

LOCATION  
Hall Royd Lane, Silkstone Common,  
Barnsley

DRAWING  
Proposed details

SCALES 1:100 and 1:50

DATE Sep' 17

DRWG No. 2017/24/02

REV. A

DRAWN BY

PD