


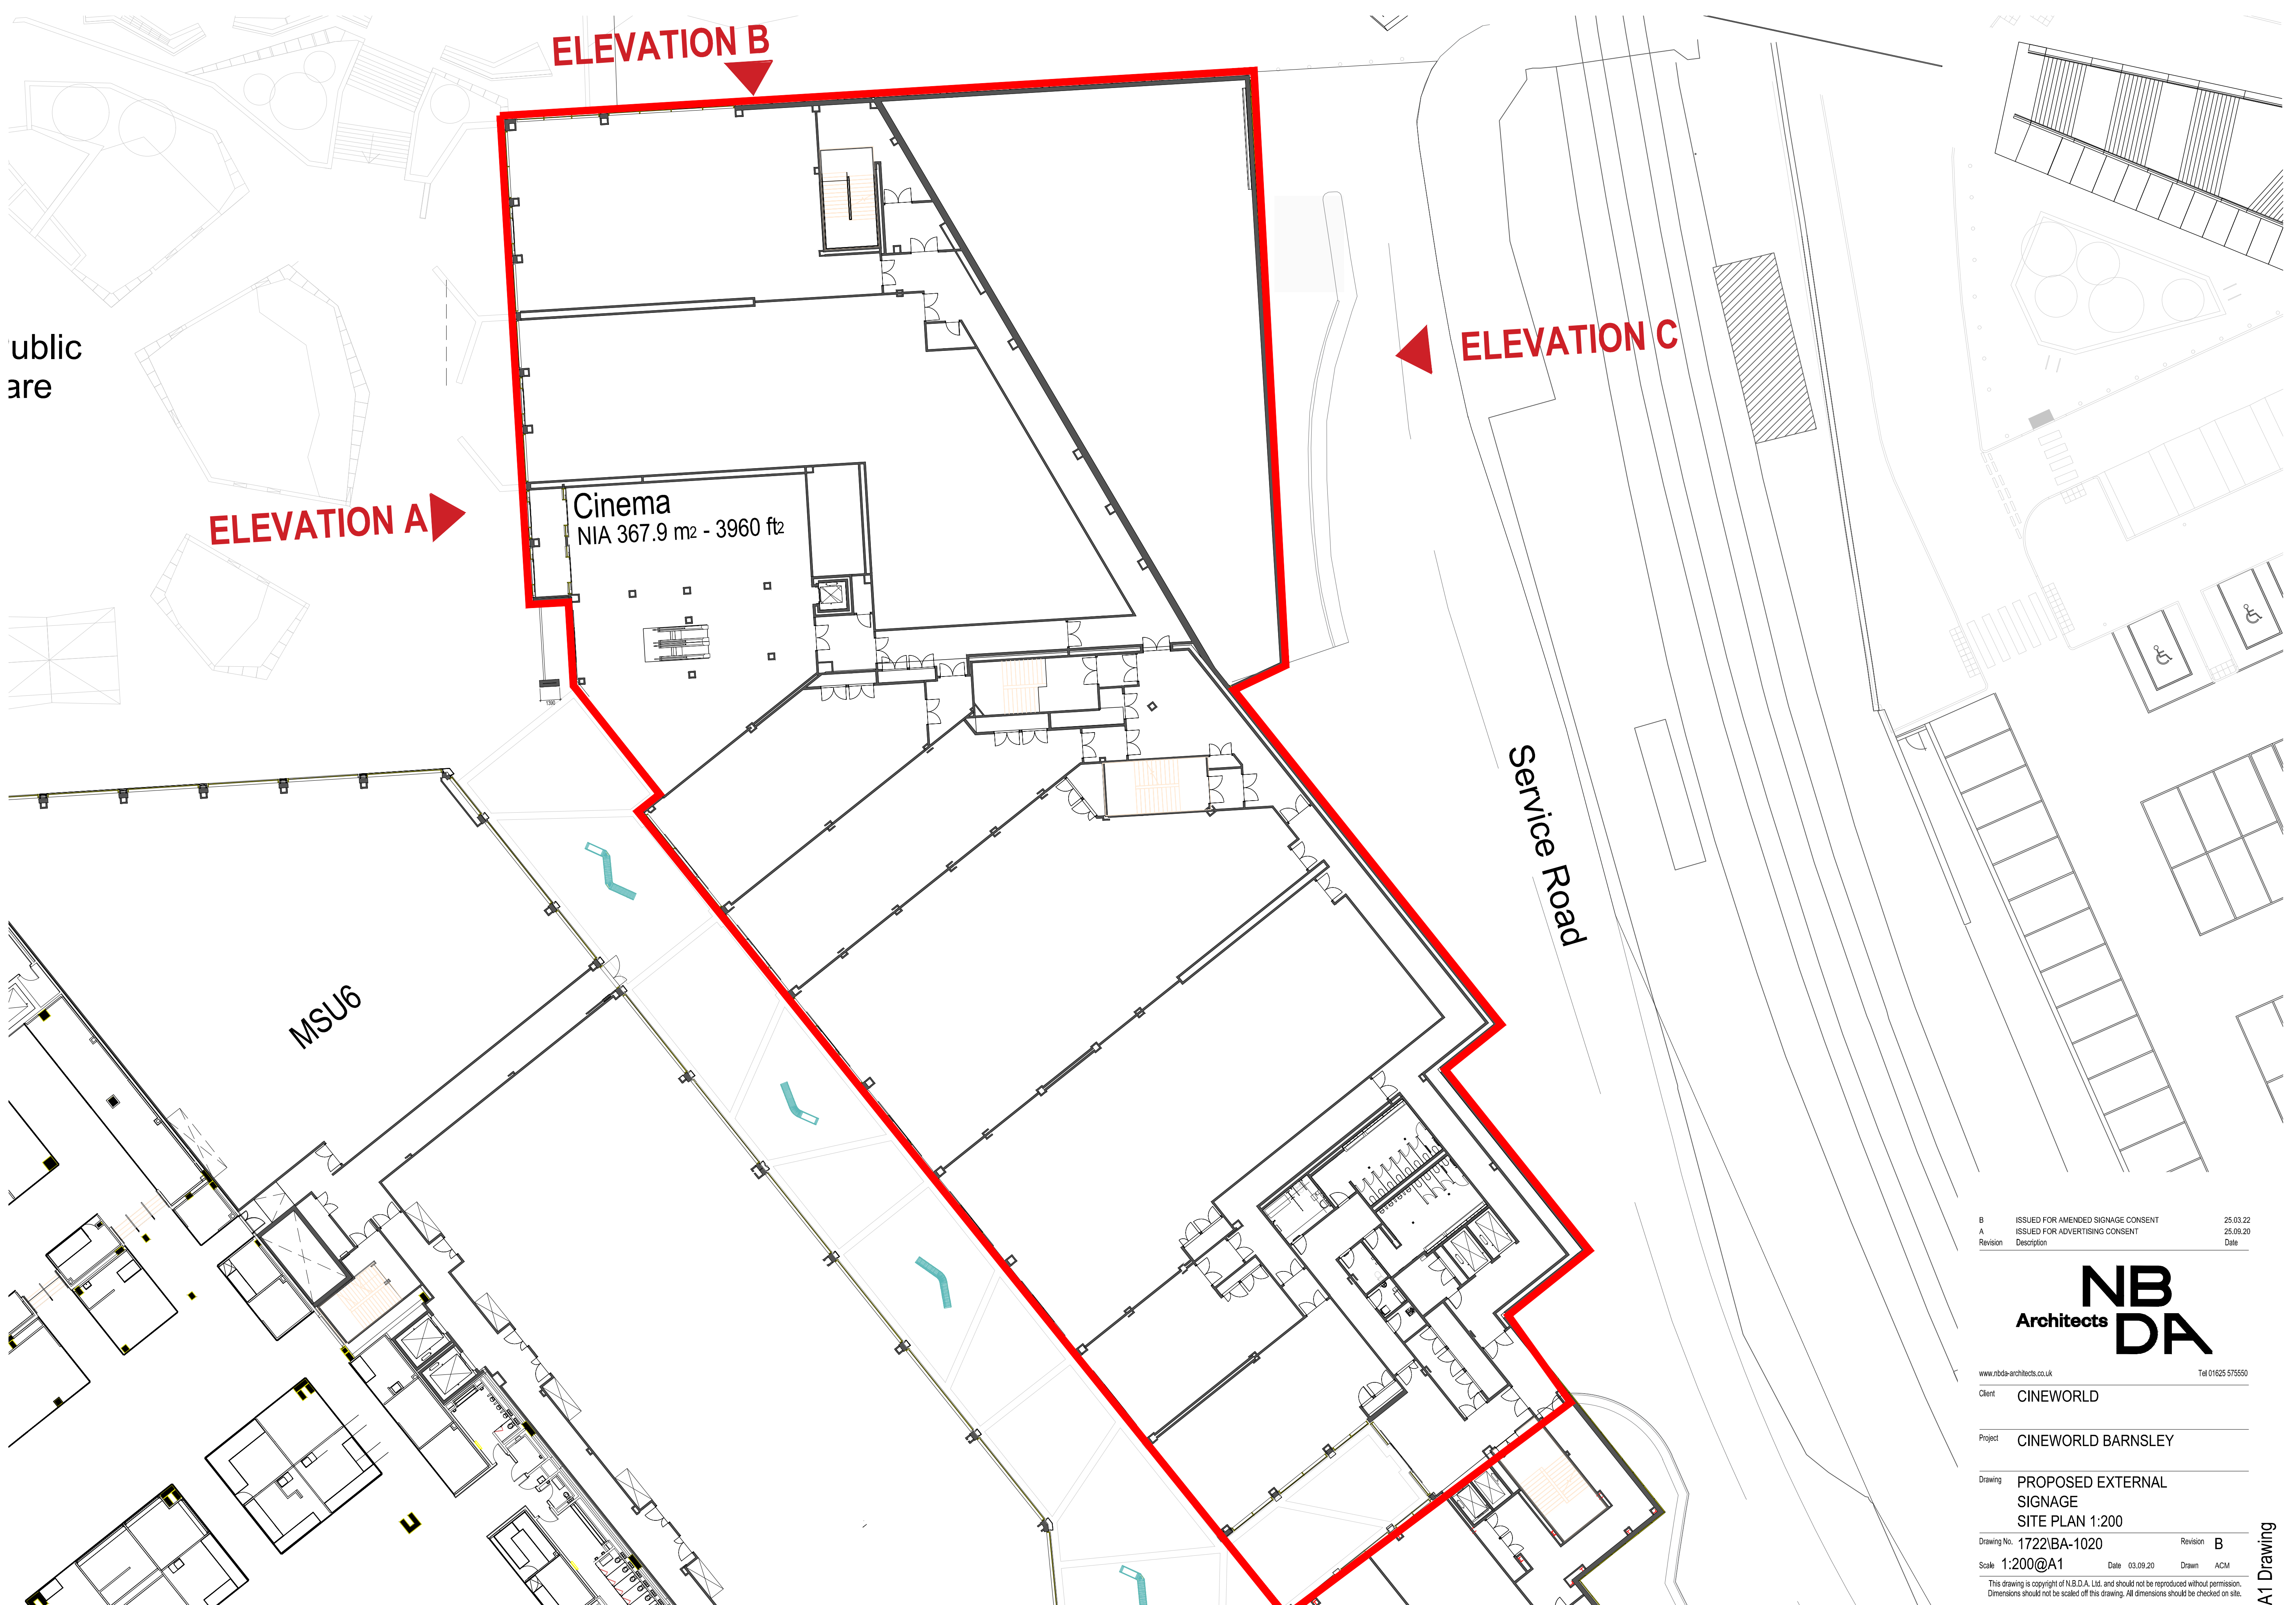

B	ISSUED FOR AMENDED SIGNAGE CONSENT	25.03.22
A	ISSUED FOR ADVERTISING CONSENT	25.09.20
Revision	Description	Date

NB
Architects

DA

www.nbda-architects.co.uk

Tel 01625 575550

Client **CINEWORLD**

Project **CINEWORLD BARNSELEY**

Drawing **PROPOSED EXTERNAL
SIGNAGE
SITE PLAN 1:200**

Drawing No.	1722\BA-1020	Revision	B
Scale	1:200@A1	Date	03.09.20
		Drawn	ACM

This drawing is copyright of N.B.D.A. Ltd. and should not be reproduced without permission. Dimensions should not be scaled off this drawing. All dimensions should be checked on site.

A1 Drawing