




ELEVATIONS AT 1:100

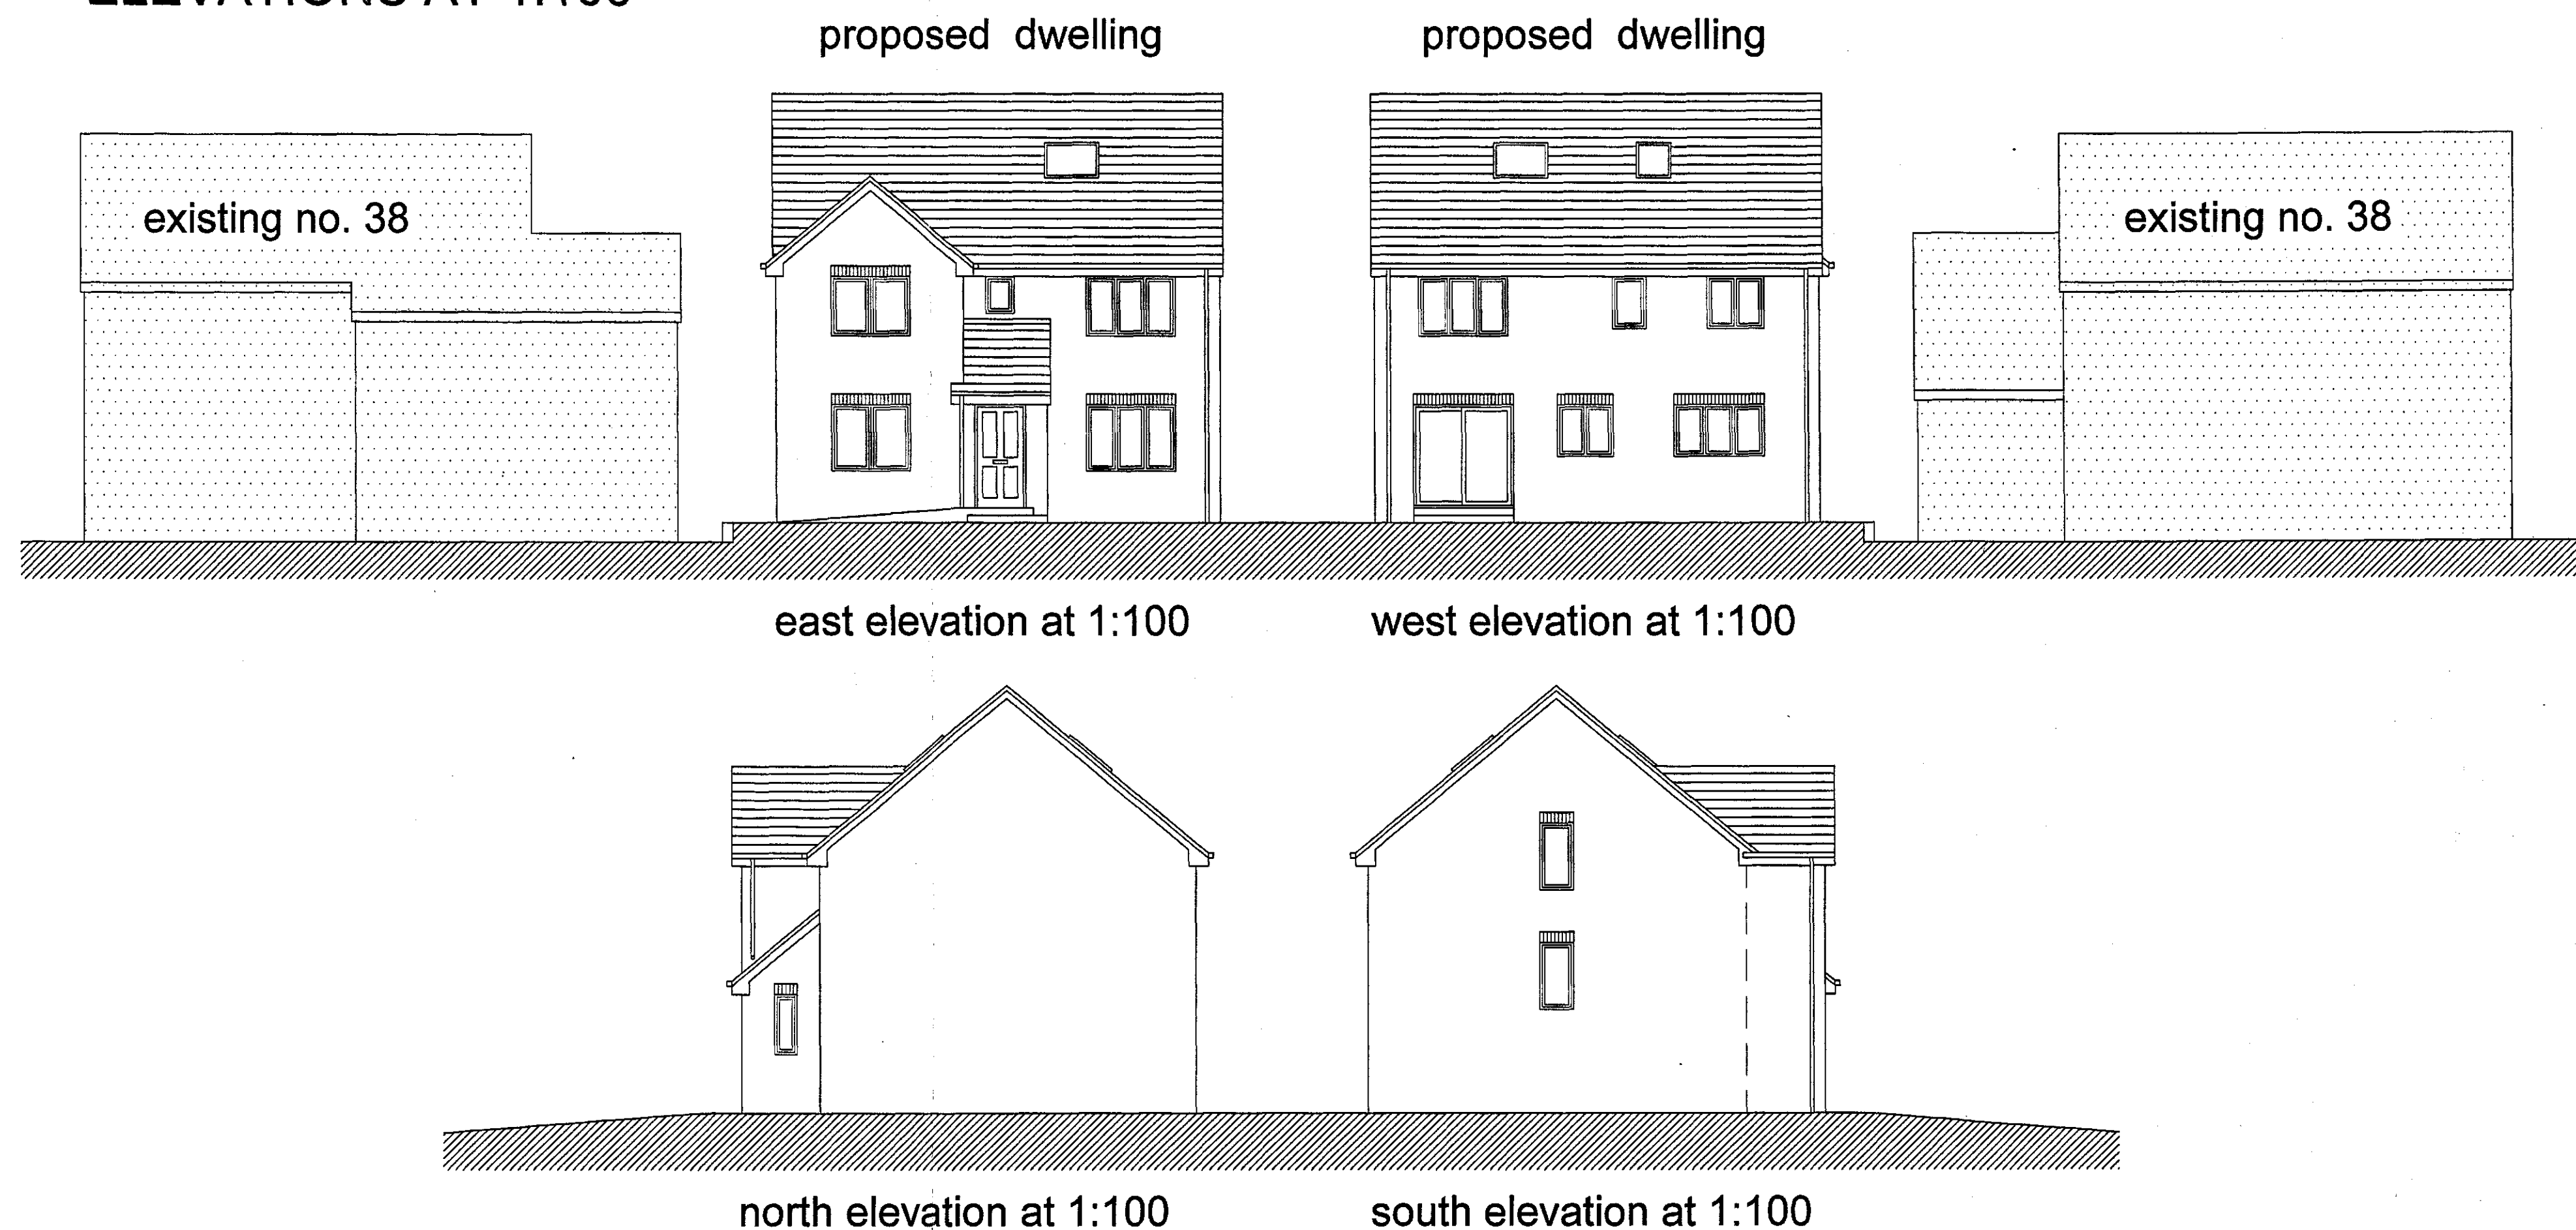


- 1) This drawing and the design and details depicted thereon are the copyright of Peter Dimberline Chartered Architect.
- 2) All dimensions on this drawing are to be checked by the Contractor and any discrepancies are to be reported to the Architect.
- 3) Do not scale critical dimensions off this drawing.
- 4) Contractor to ensure that all Health & Safety requirements (CDM Regulations) in relation to this project will be complied with.

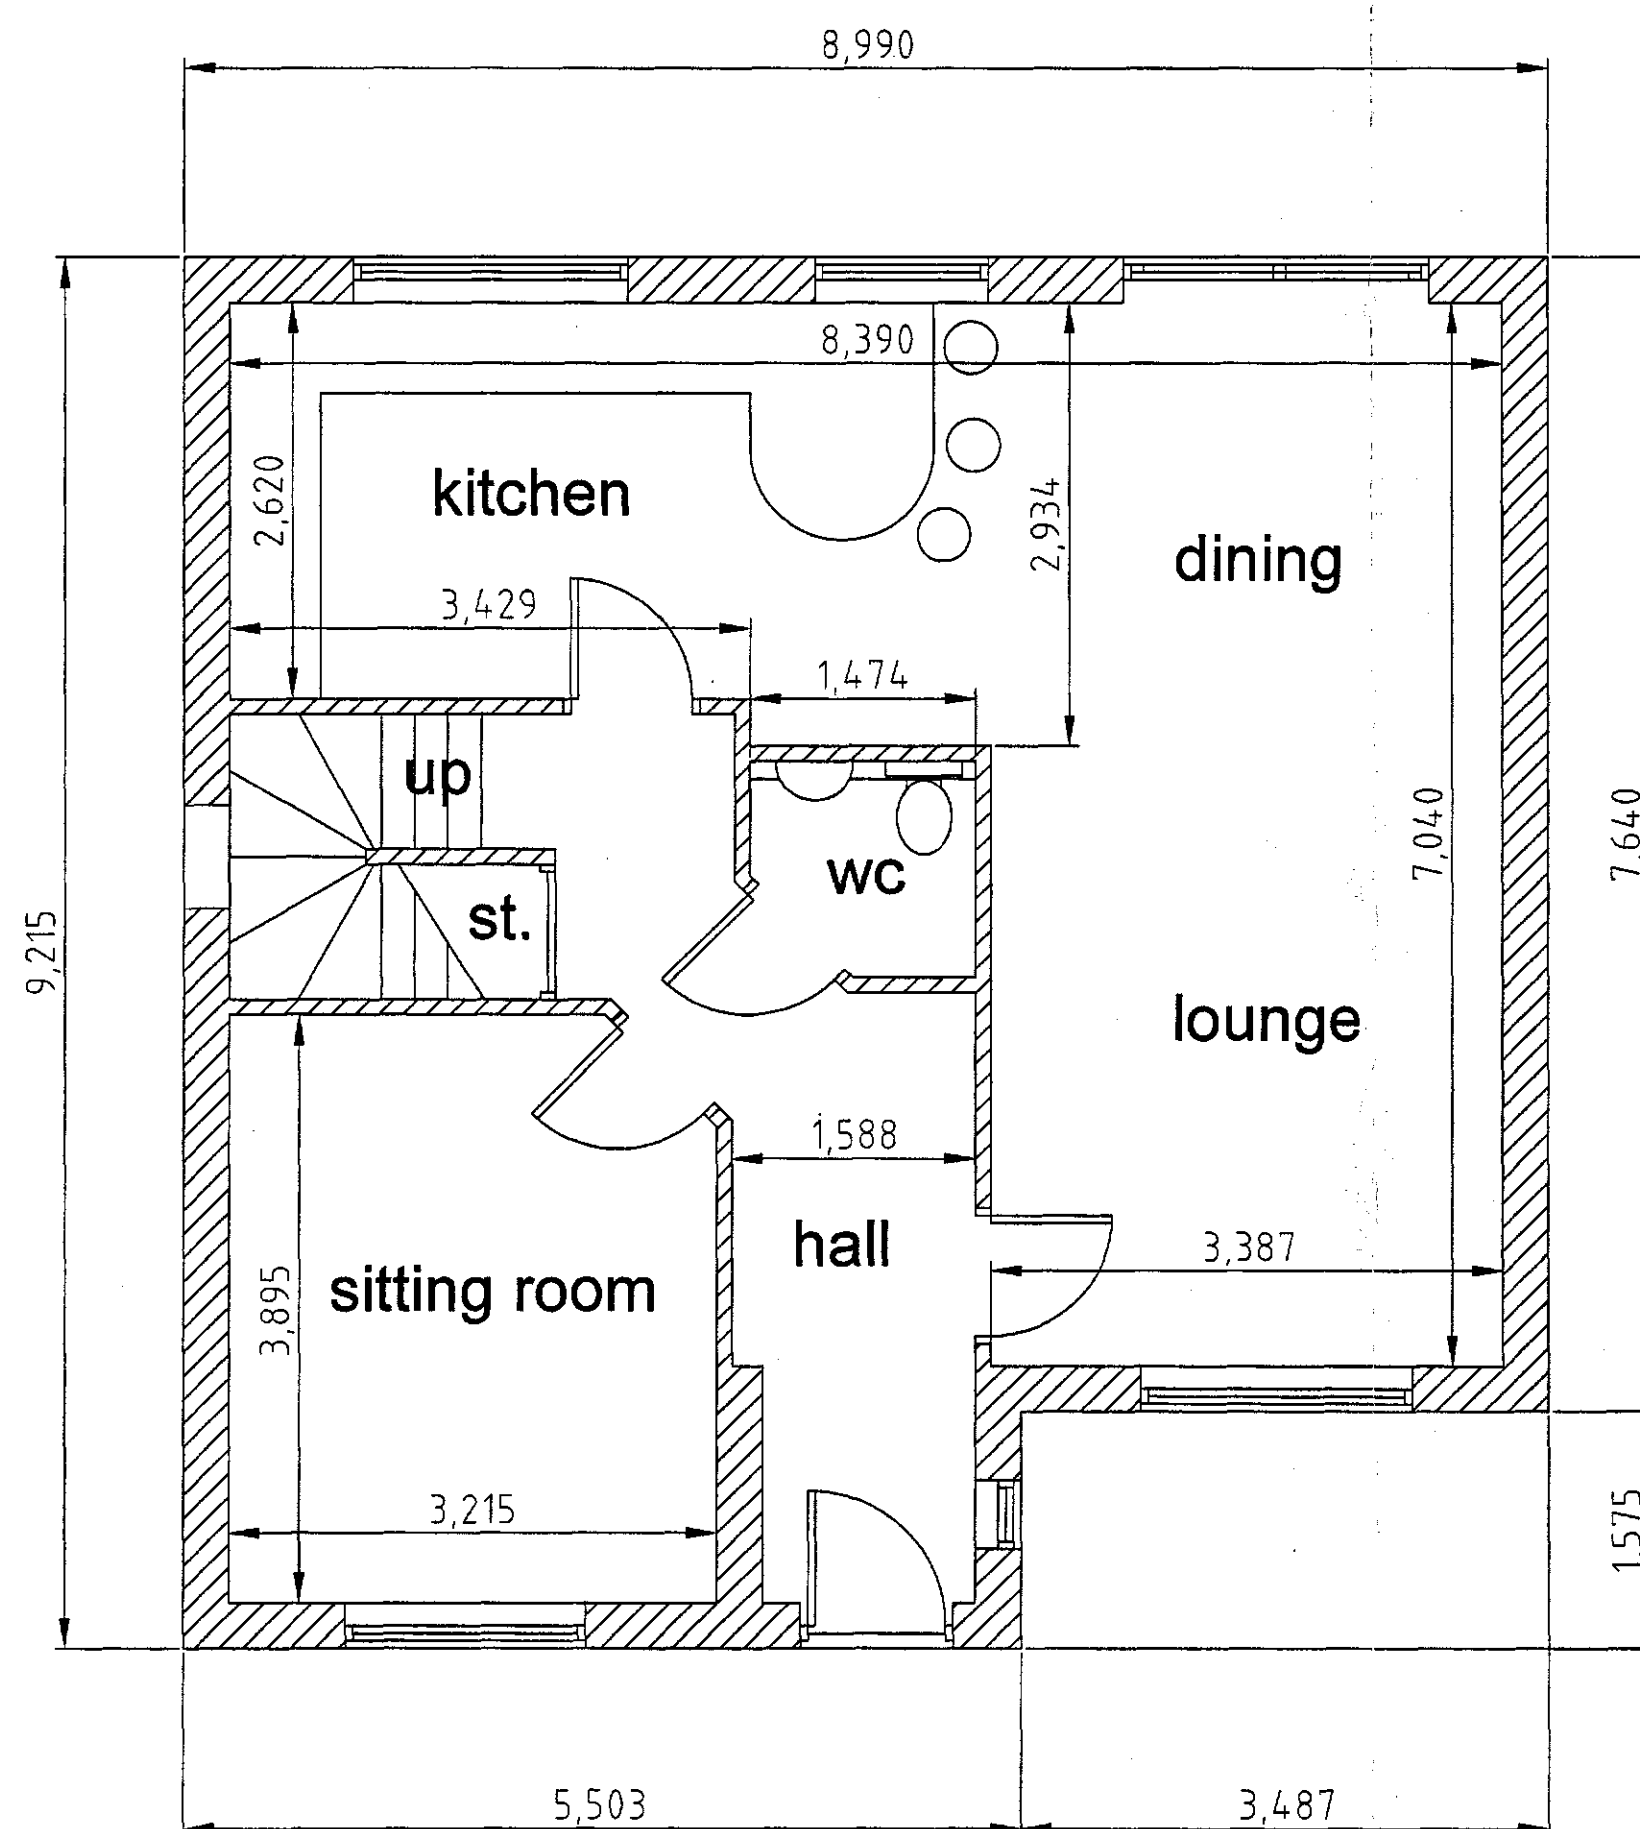

ground floor plan at 1:50

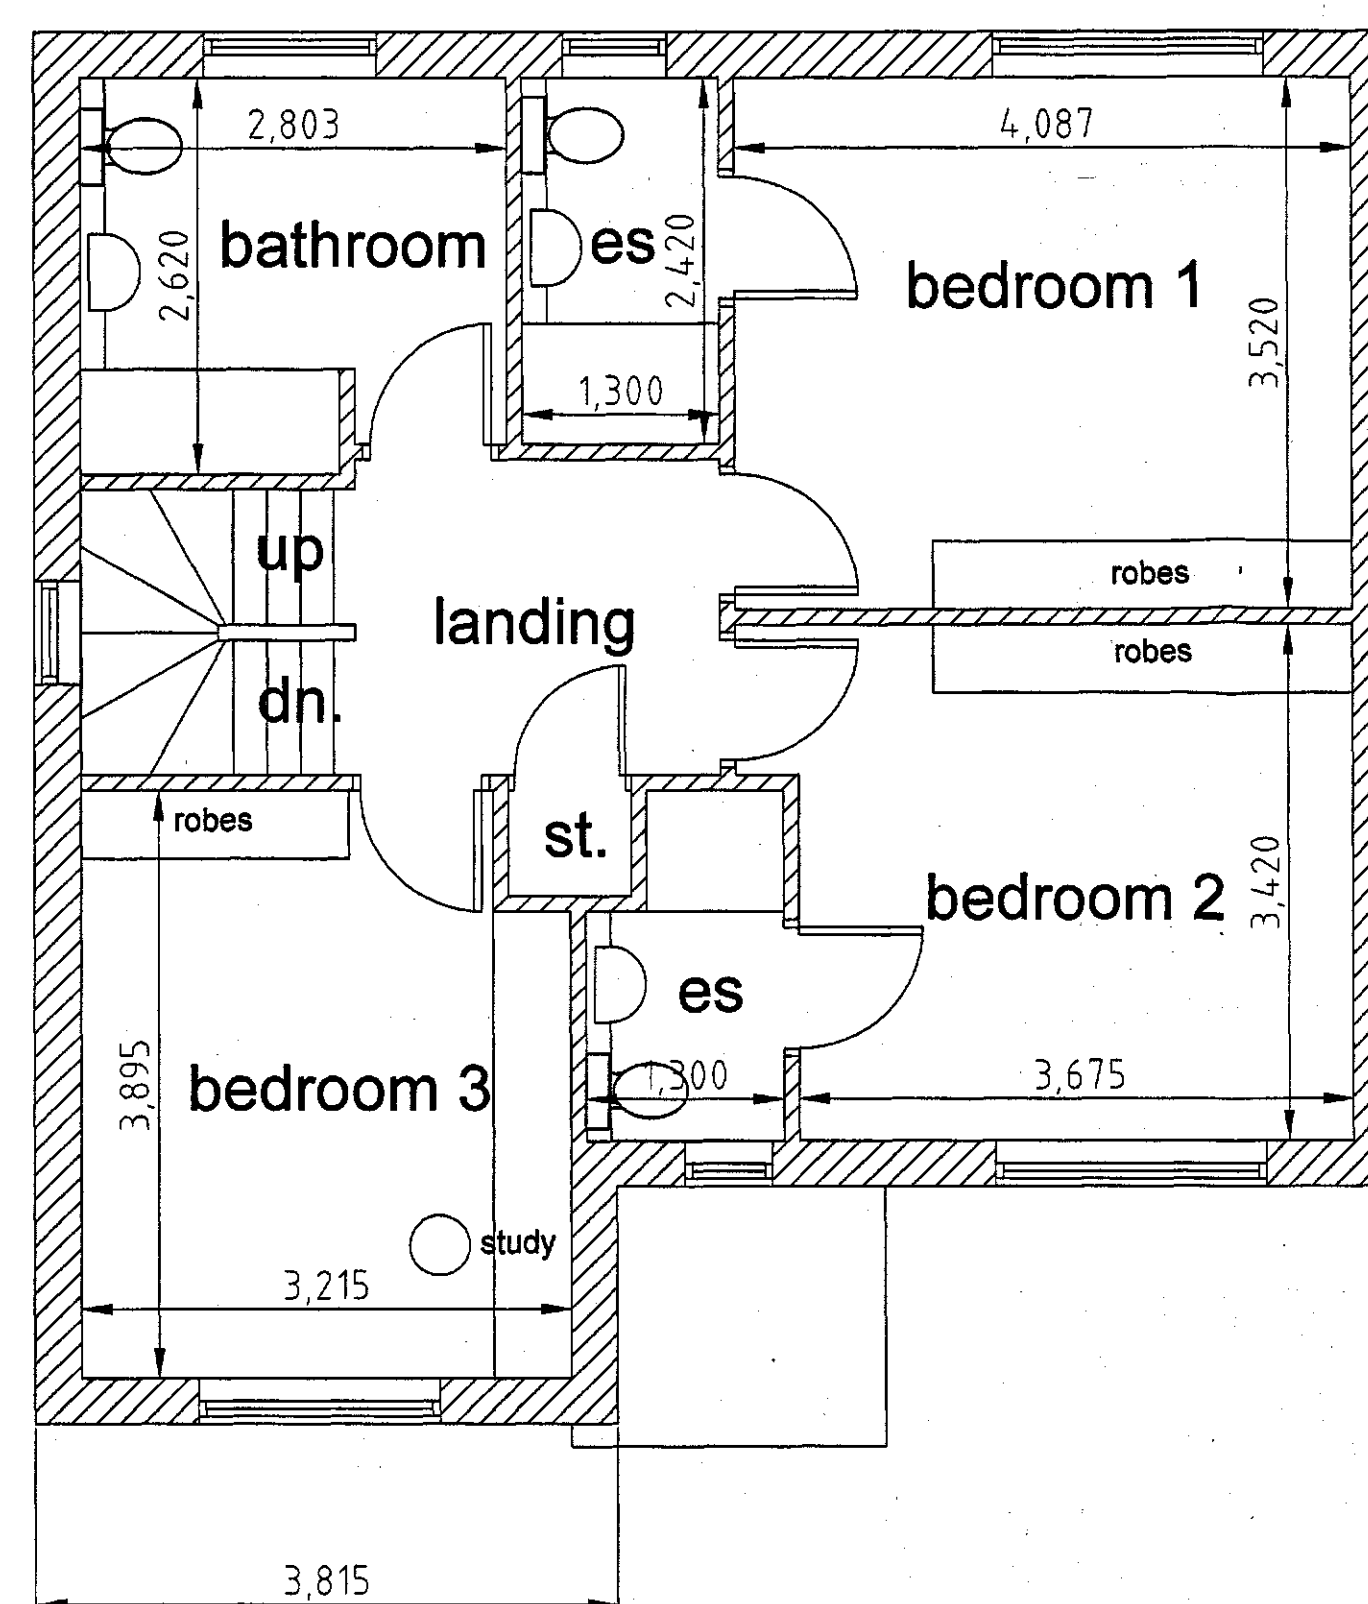

first floor at 1:50

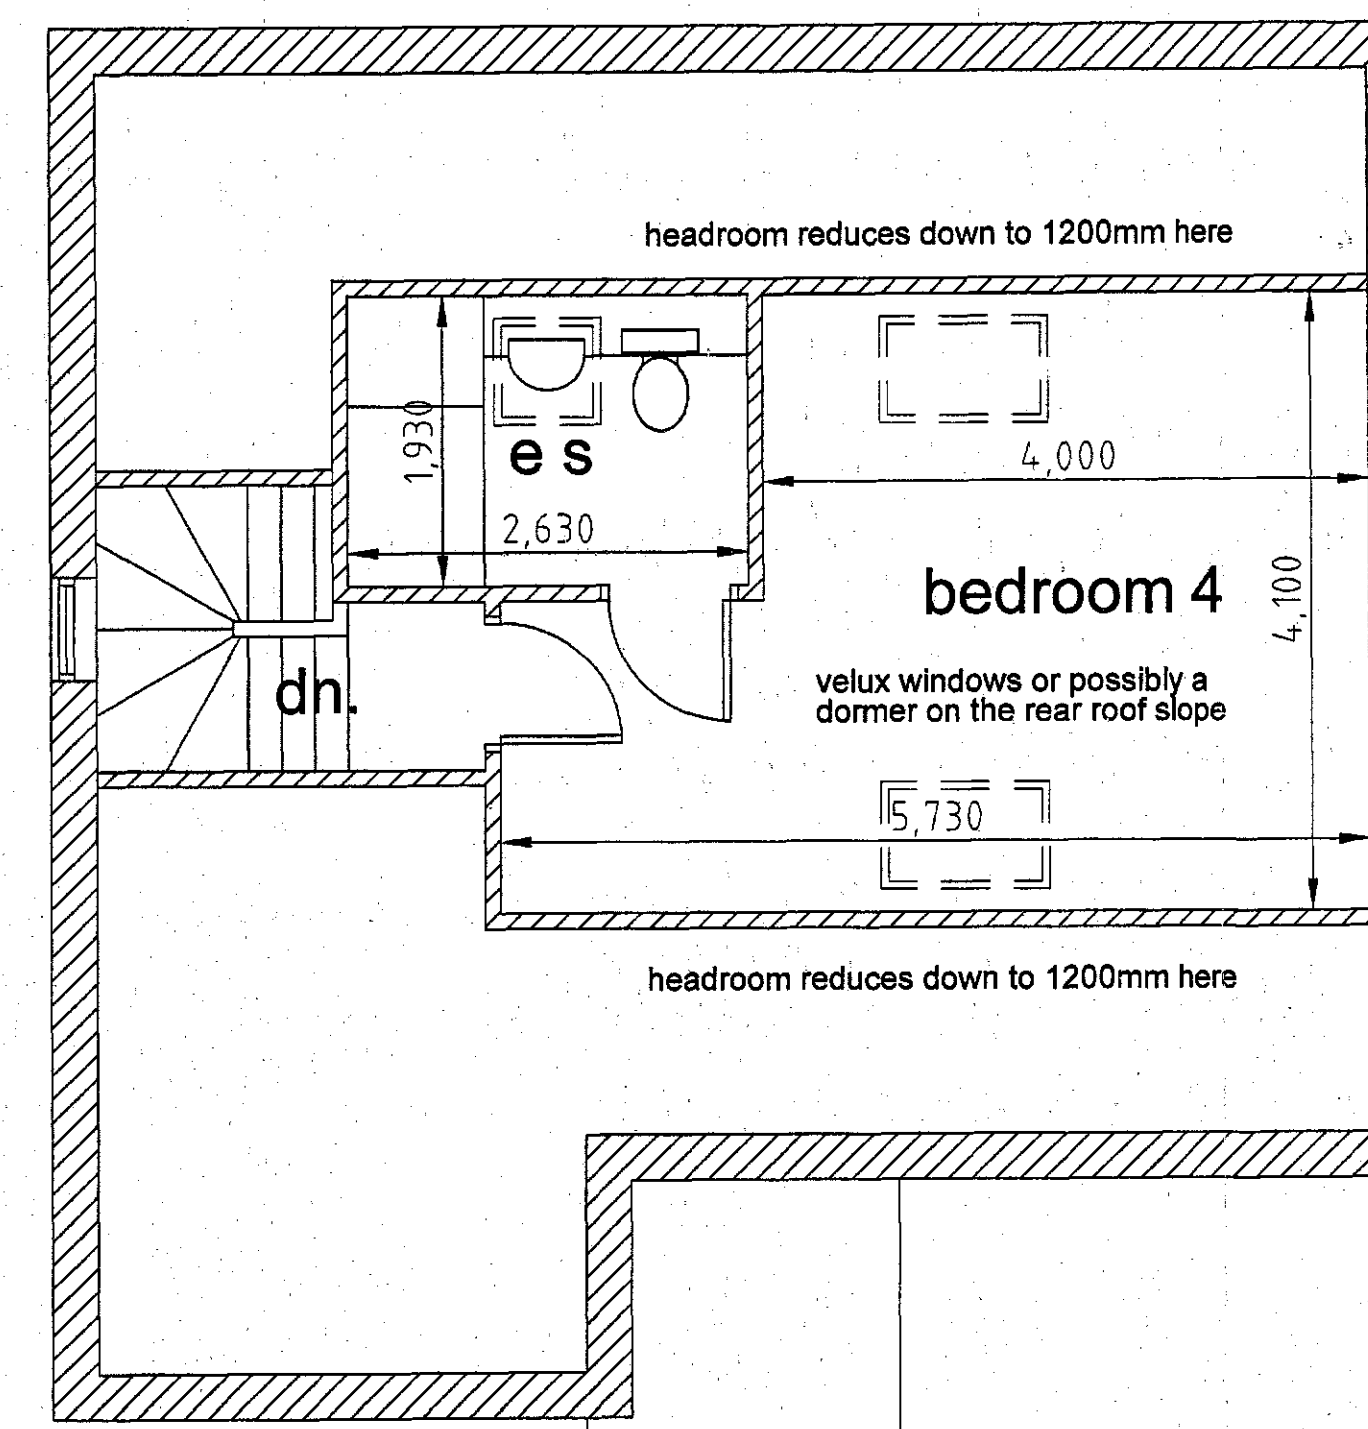

roof void plan at 1:50

REVISIONS

PETER DIMBERLINE Dip Arch, RIBA
CHARTERED ARCHITECT

**2 TIPSEY COURT, STAINCROSS
BARNSELY, S75 6FZ**

tel/fax (01226) 390947
email: pdimberline@tiscali.co.uk

CLIENT
Mr and Mrs Proctor

PROJECT
Proposed dwelling located within the
garden curtilage of an existing dwelling

LOCATION
38 Bowden Grove, Dodworth,
Barnsley S75 3TB

DRAWING
Planning application details

SCALES 1:50 and 1:100 at A1

DATE Mar '16

DRWG No. 2016/09/01

DRAWN BY
PD