




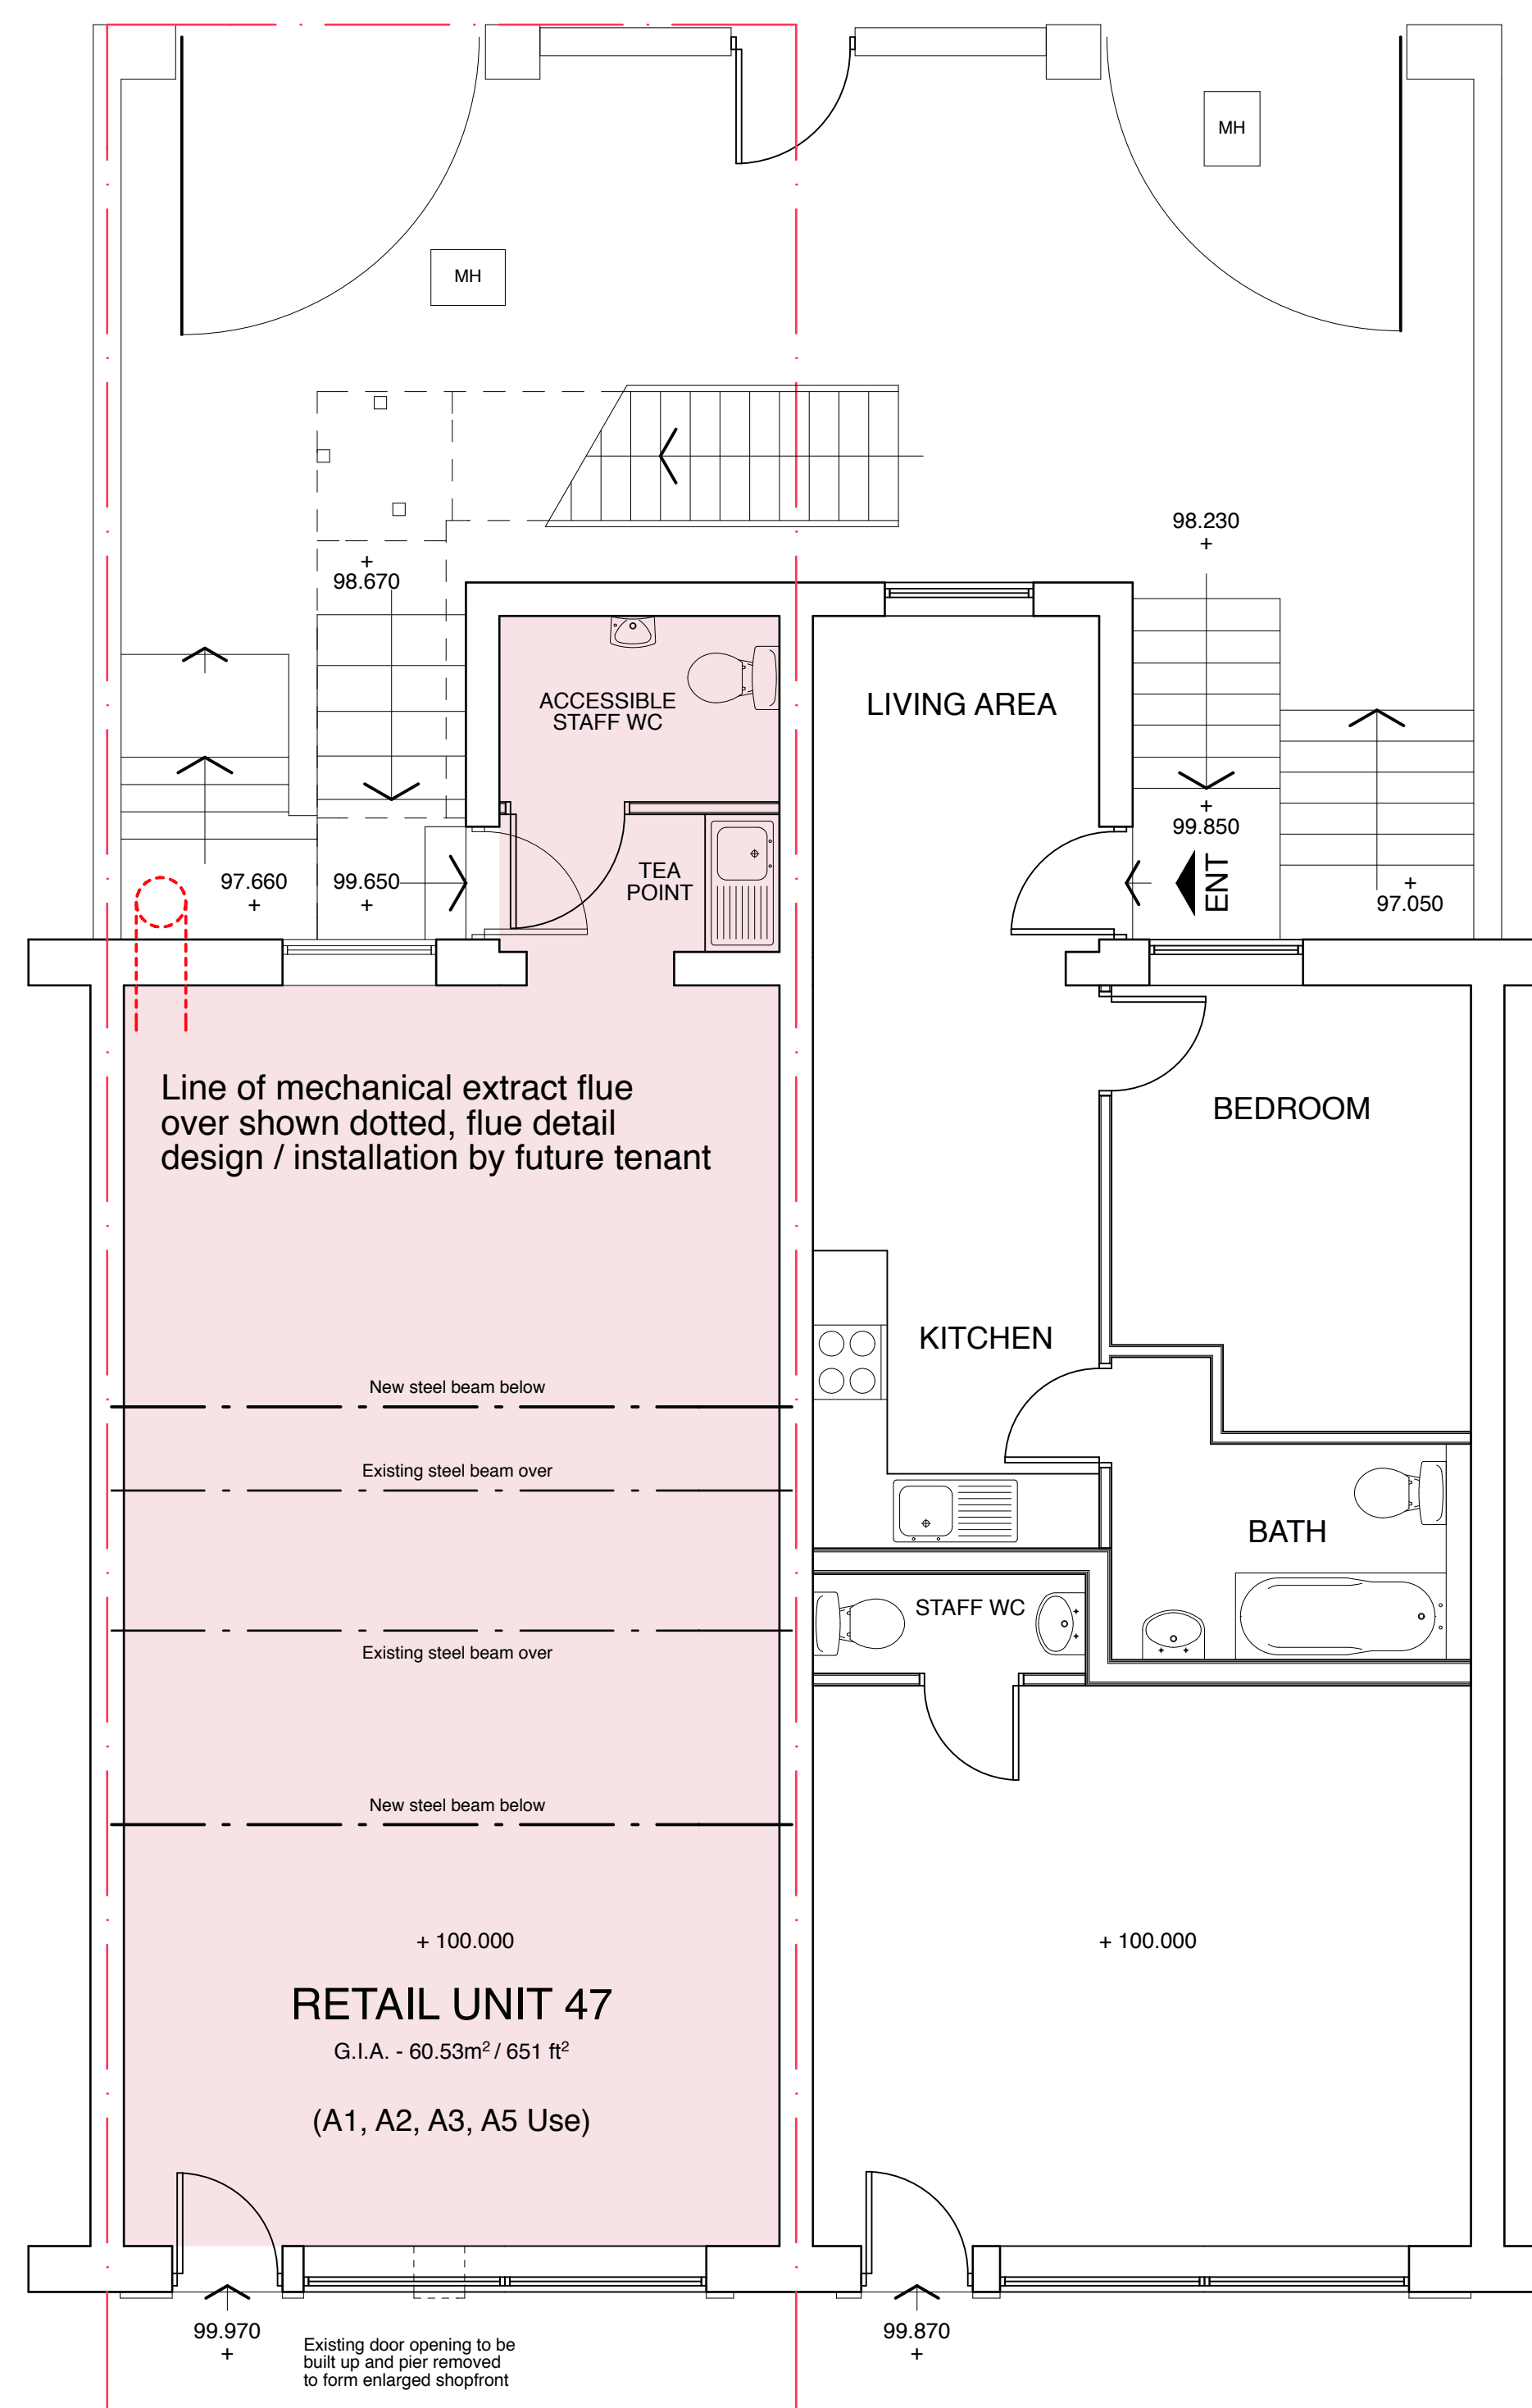

PROPOSED GROUND FLOOR PLAN

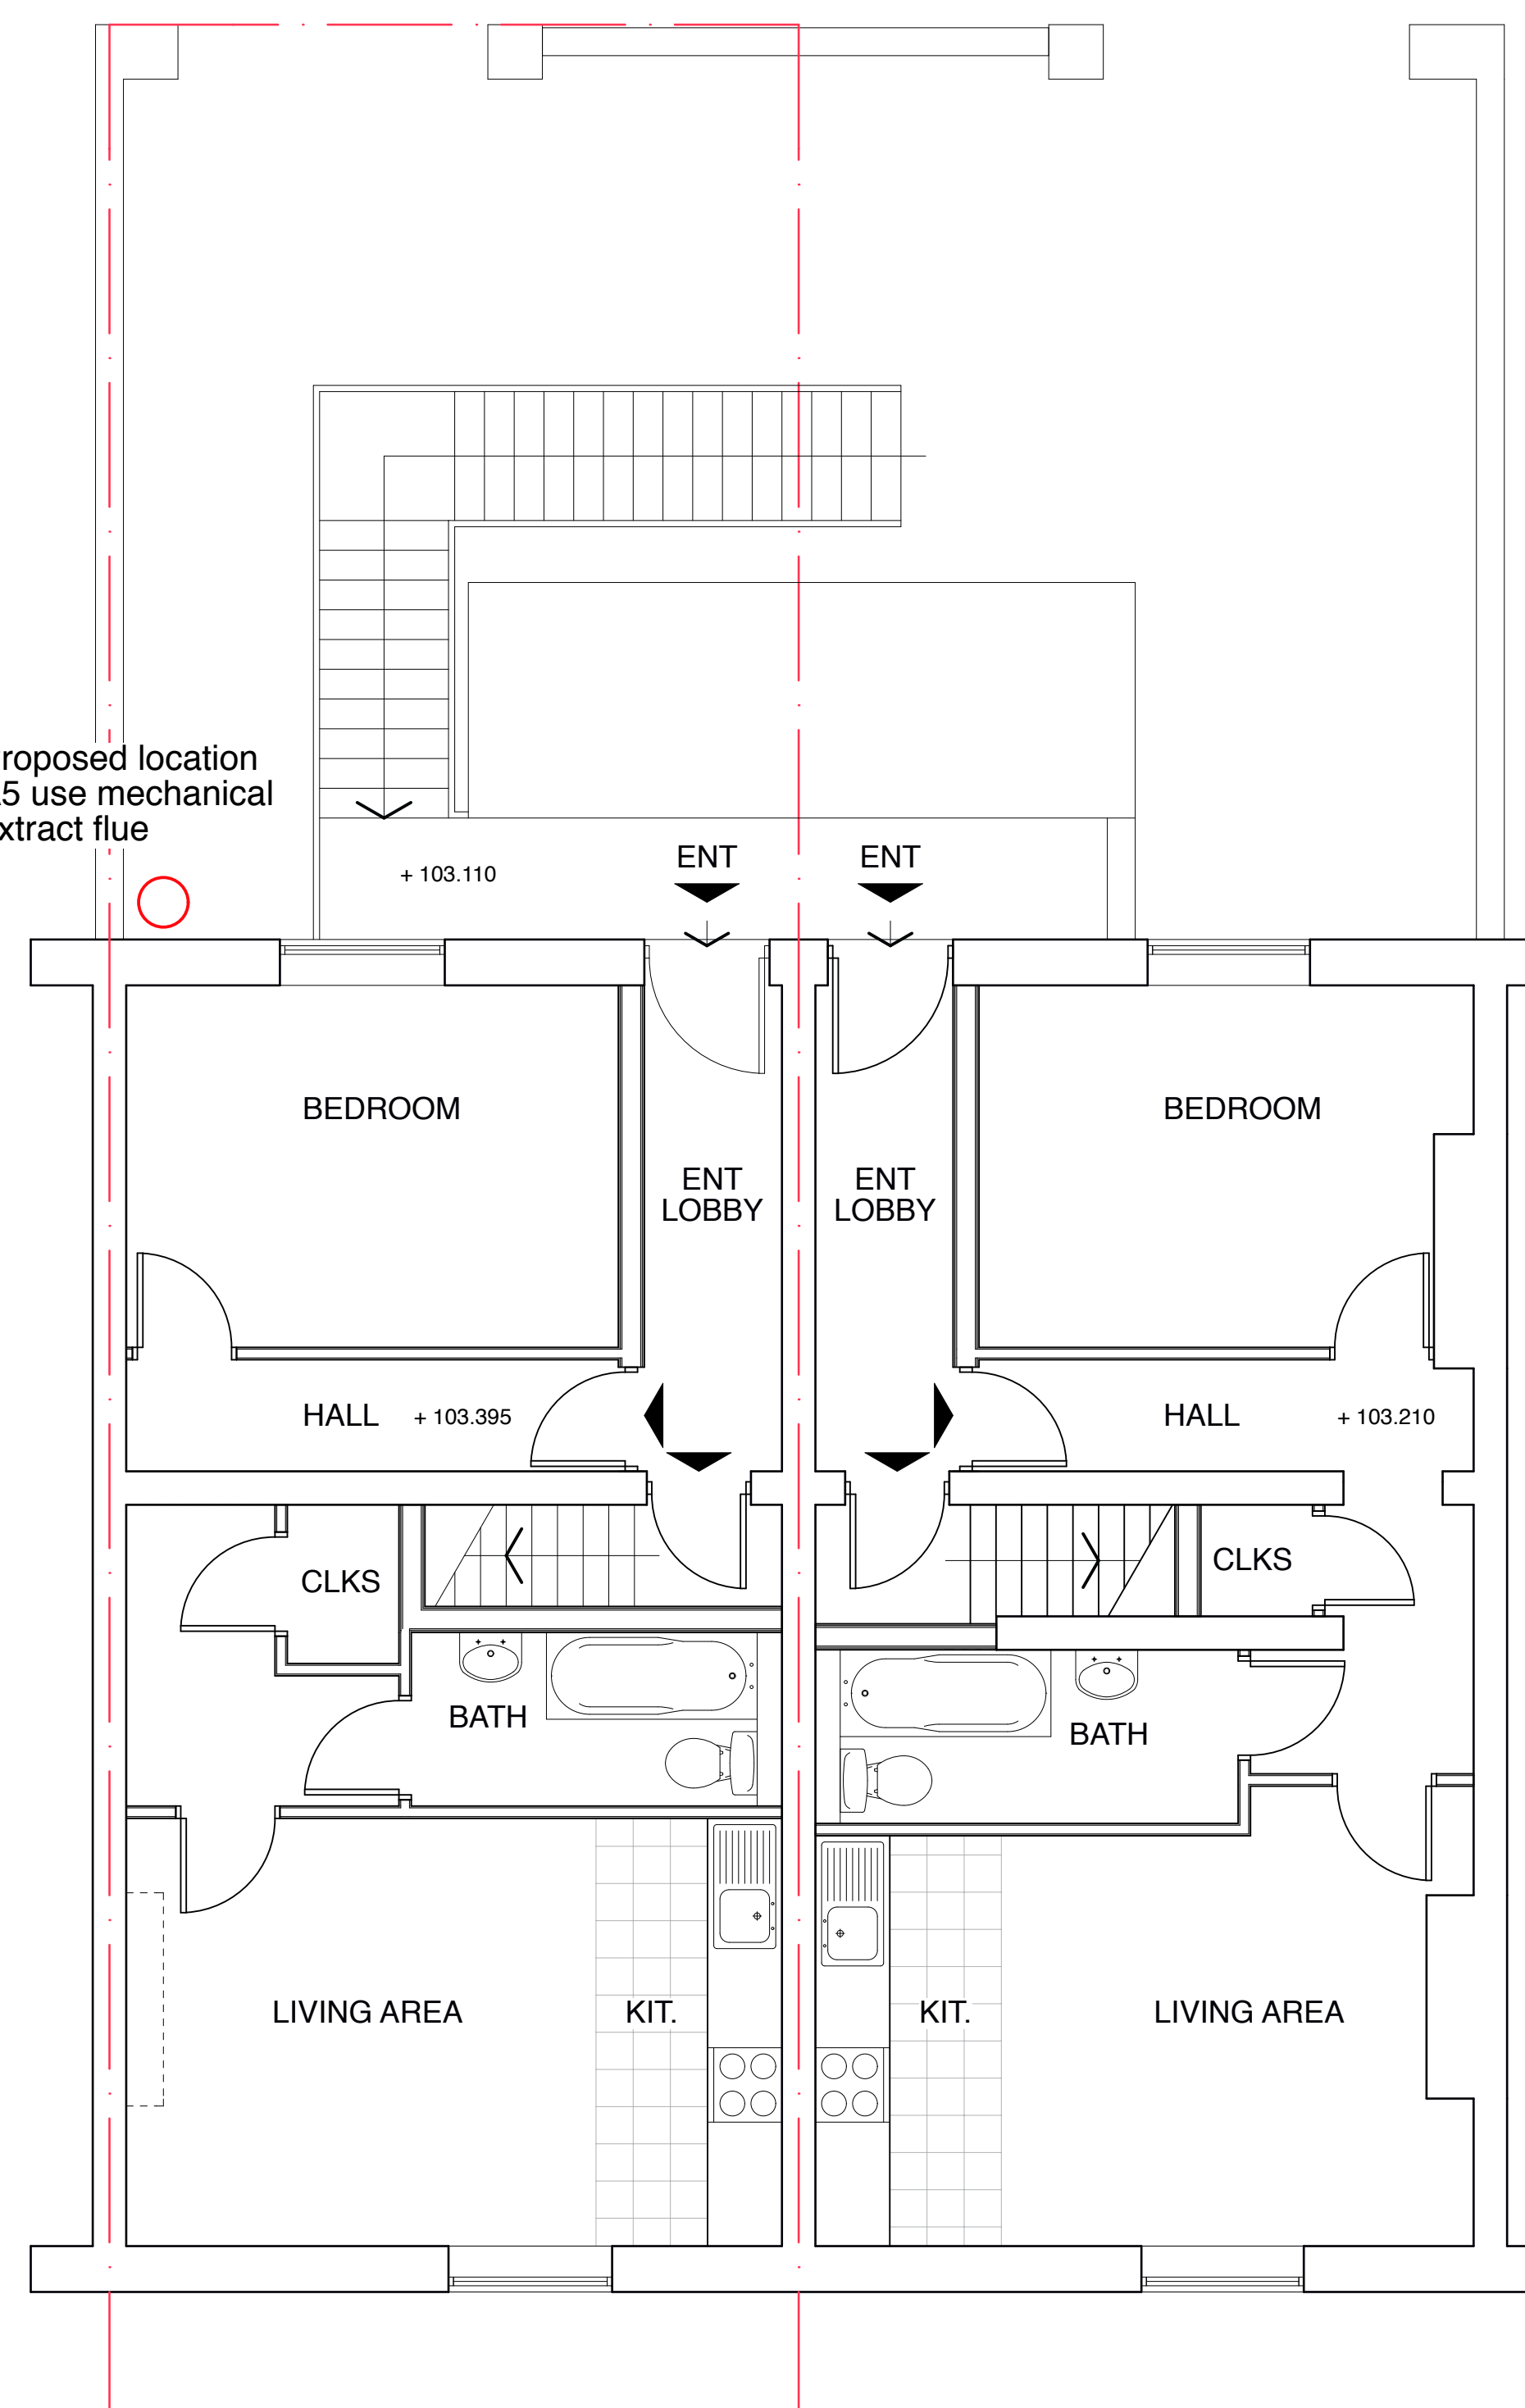


PROPOSED FIRST FLOOR PLAN

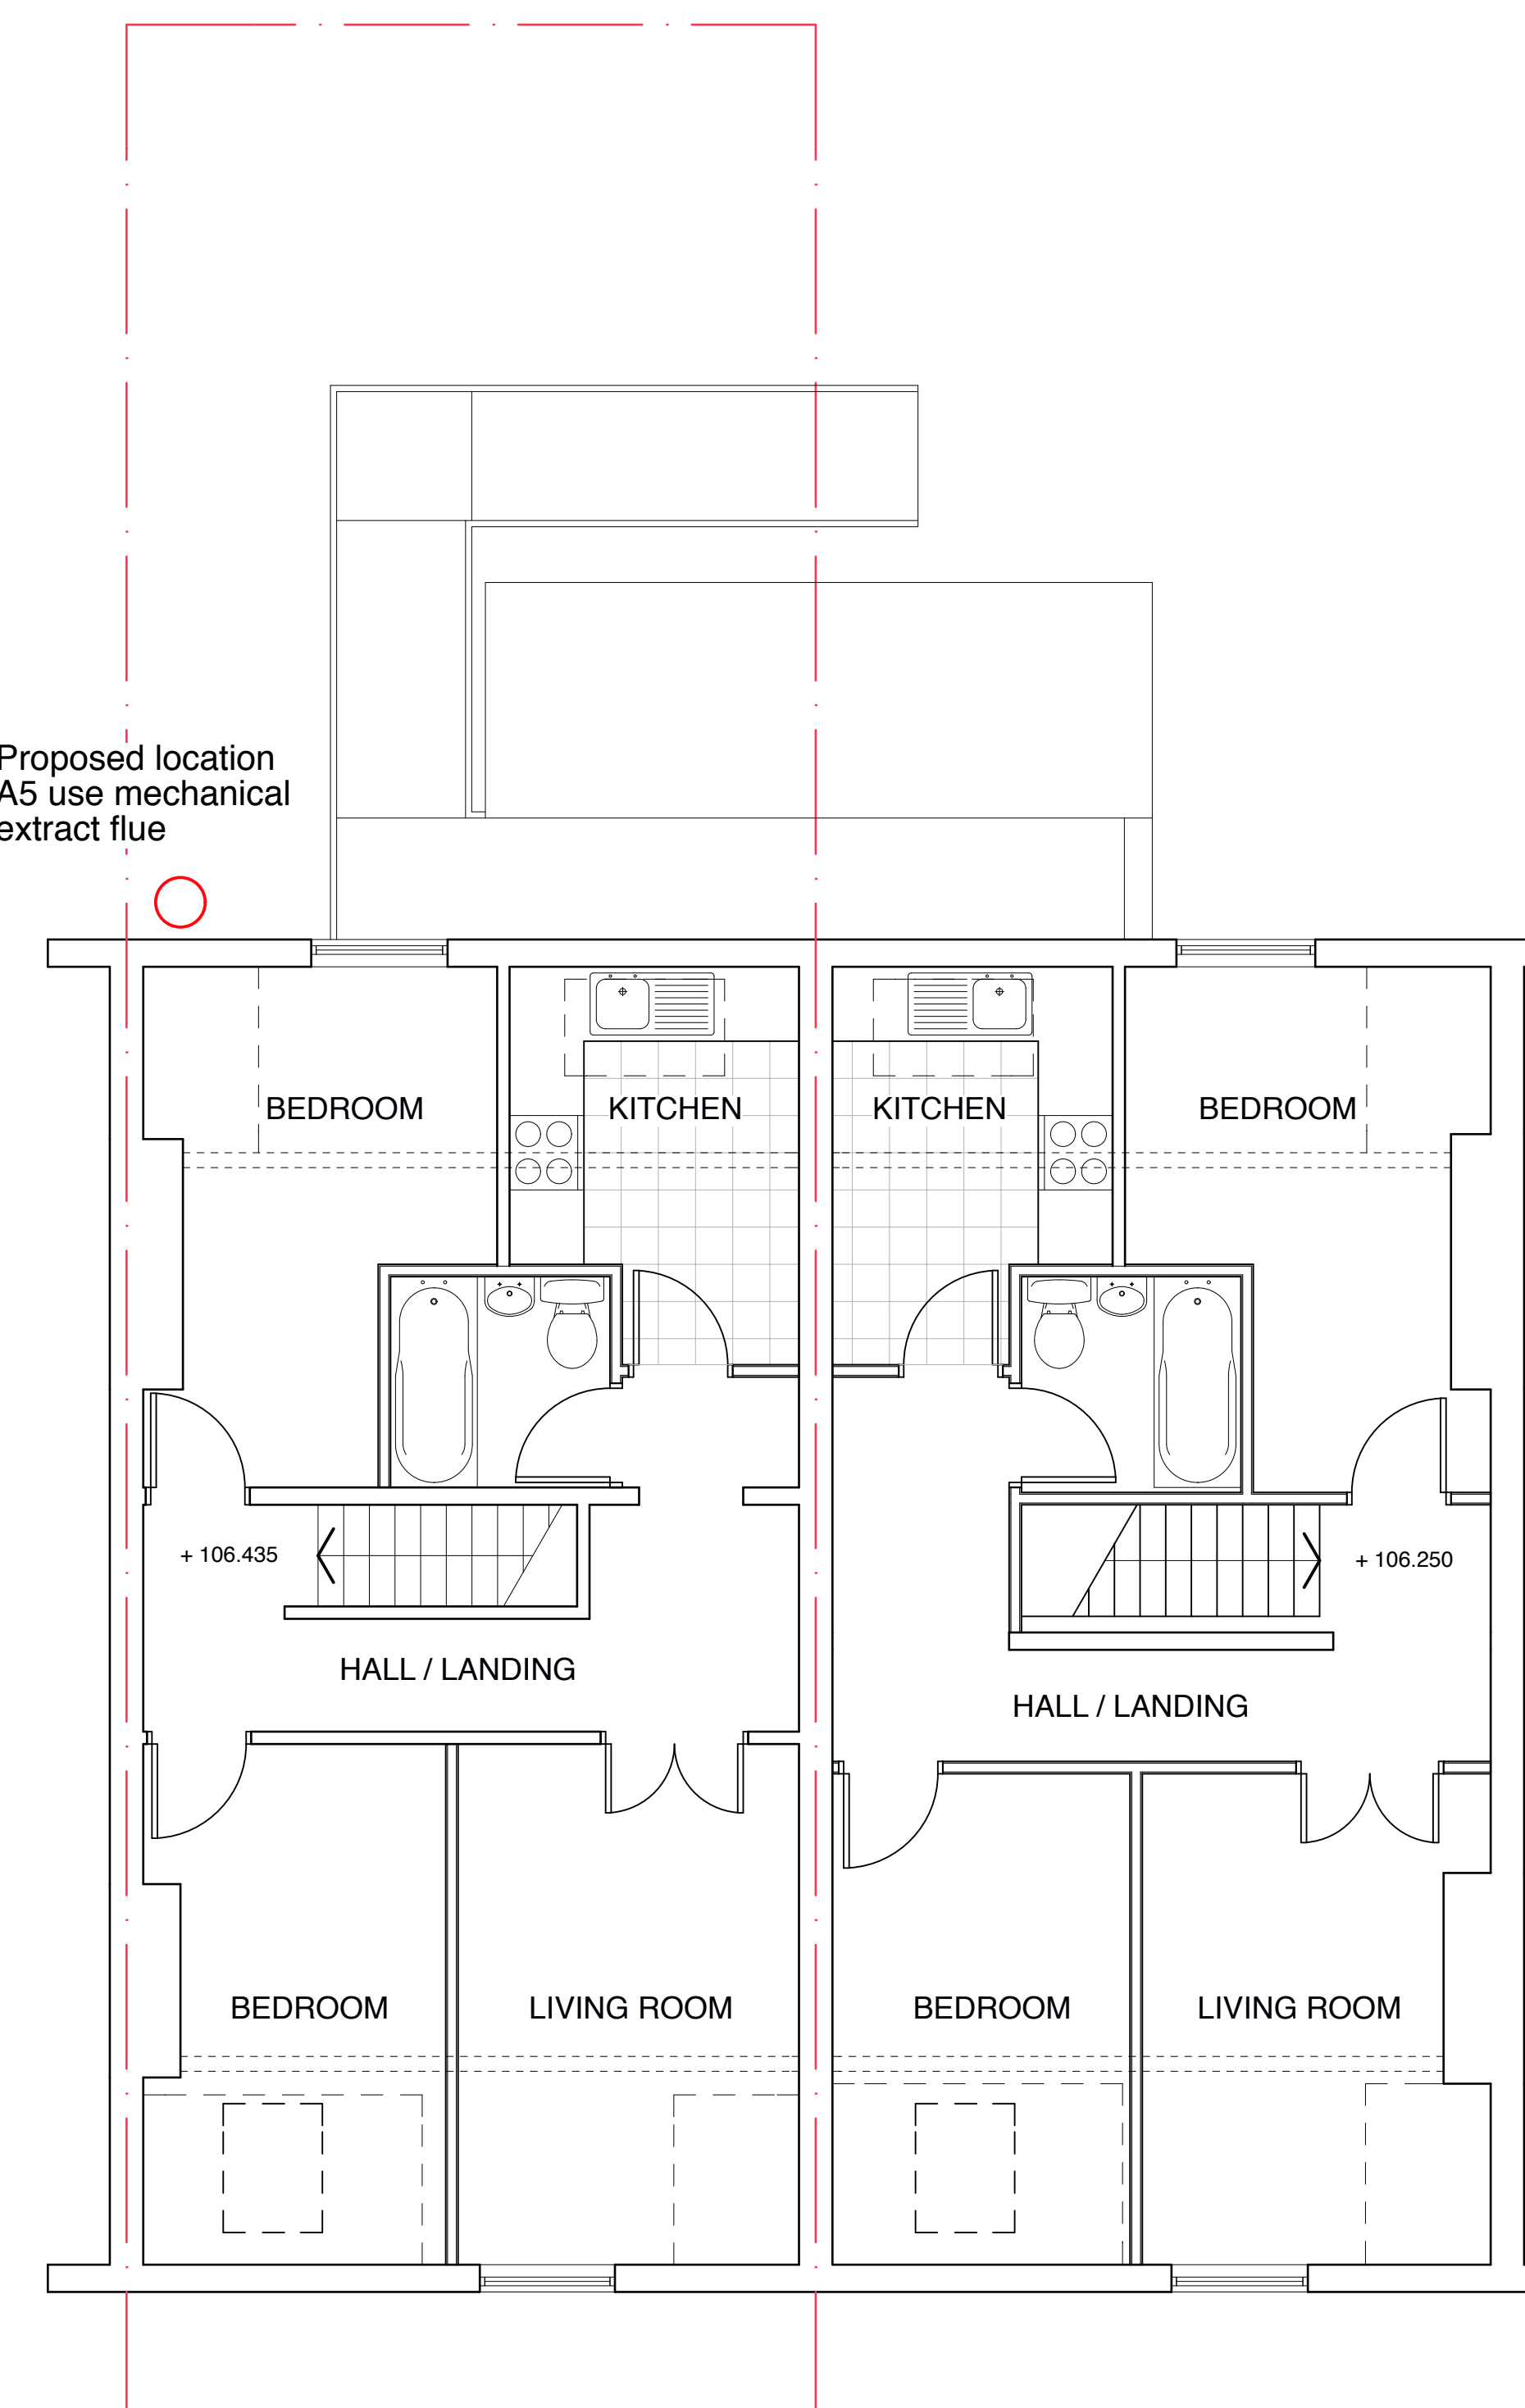


PROPOSED SECOND FLOOR PLAN




PROPOSED PARK ROAD / FRONT ELEVATION

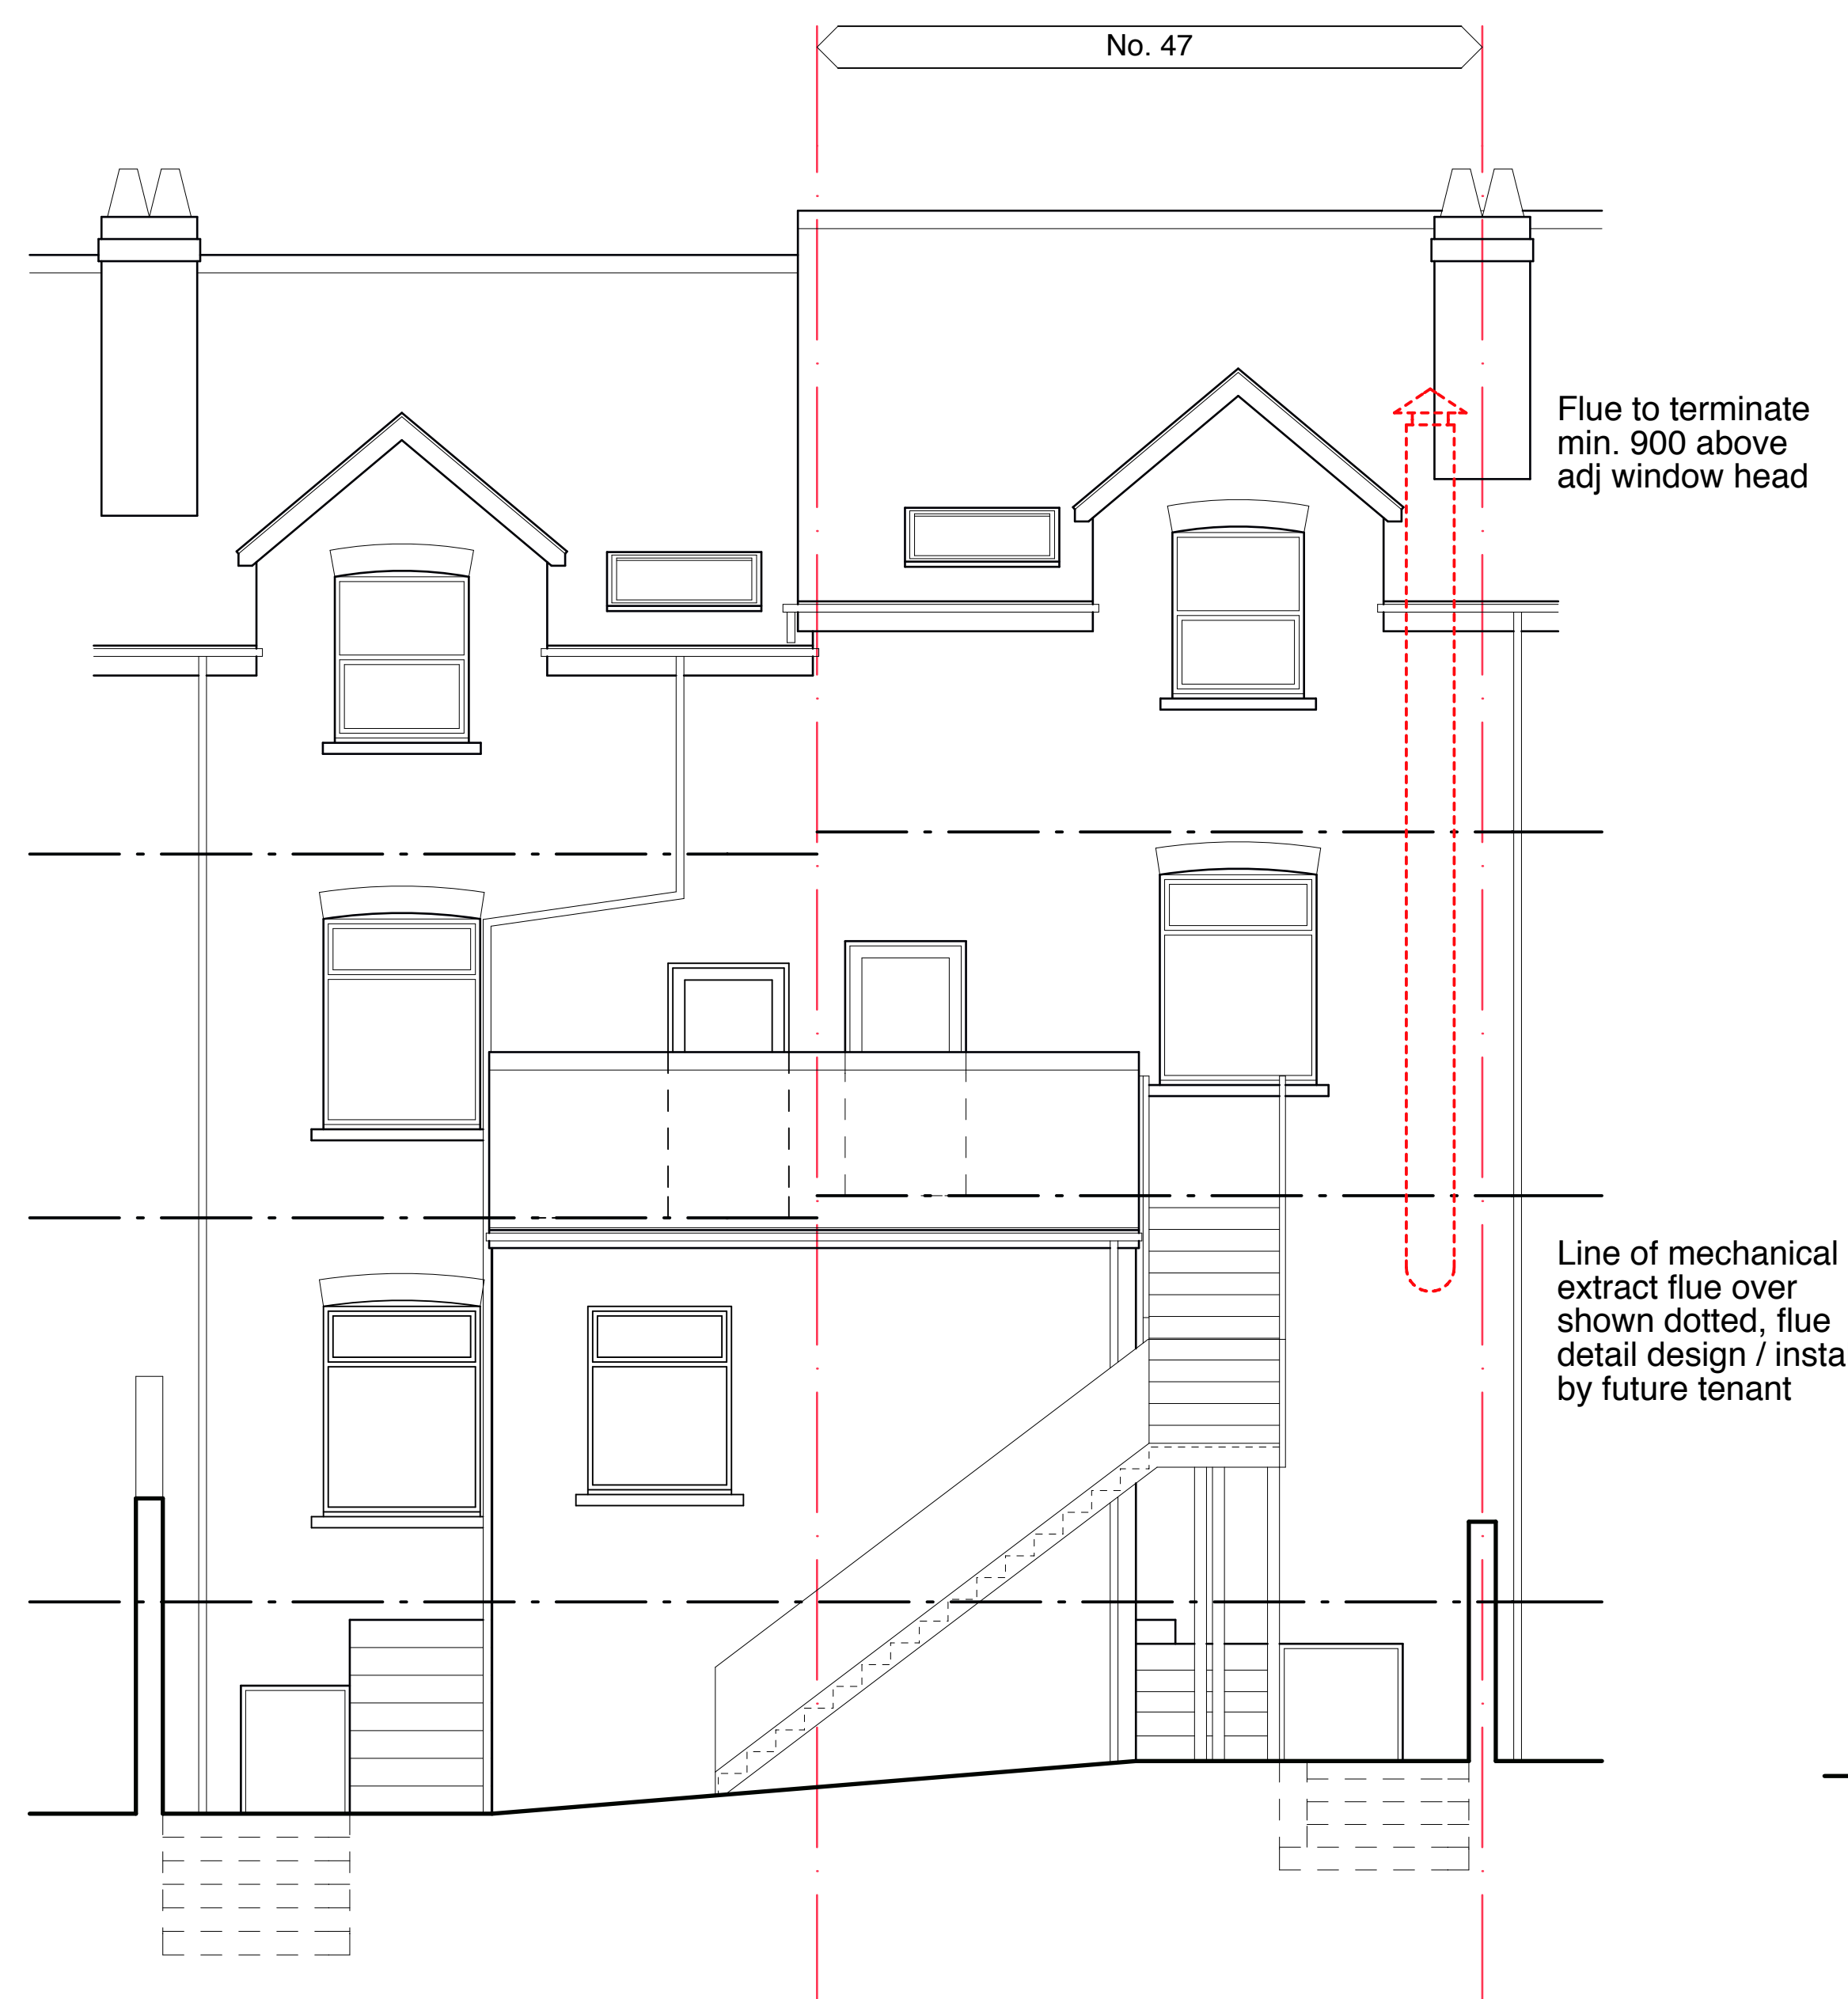

PROPOSED ASHOVER CLOSE / REAR ELEVATION

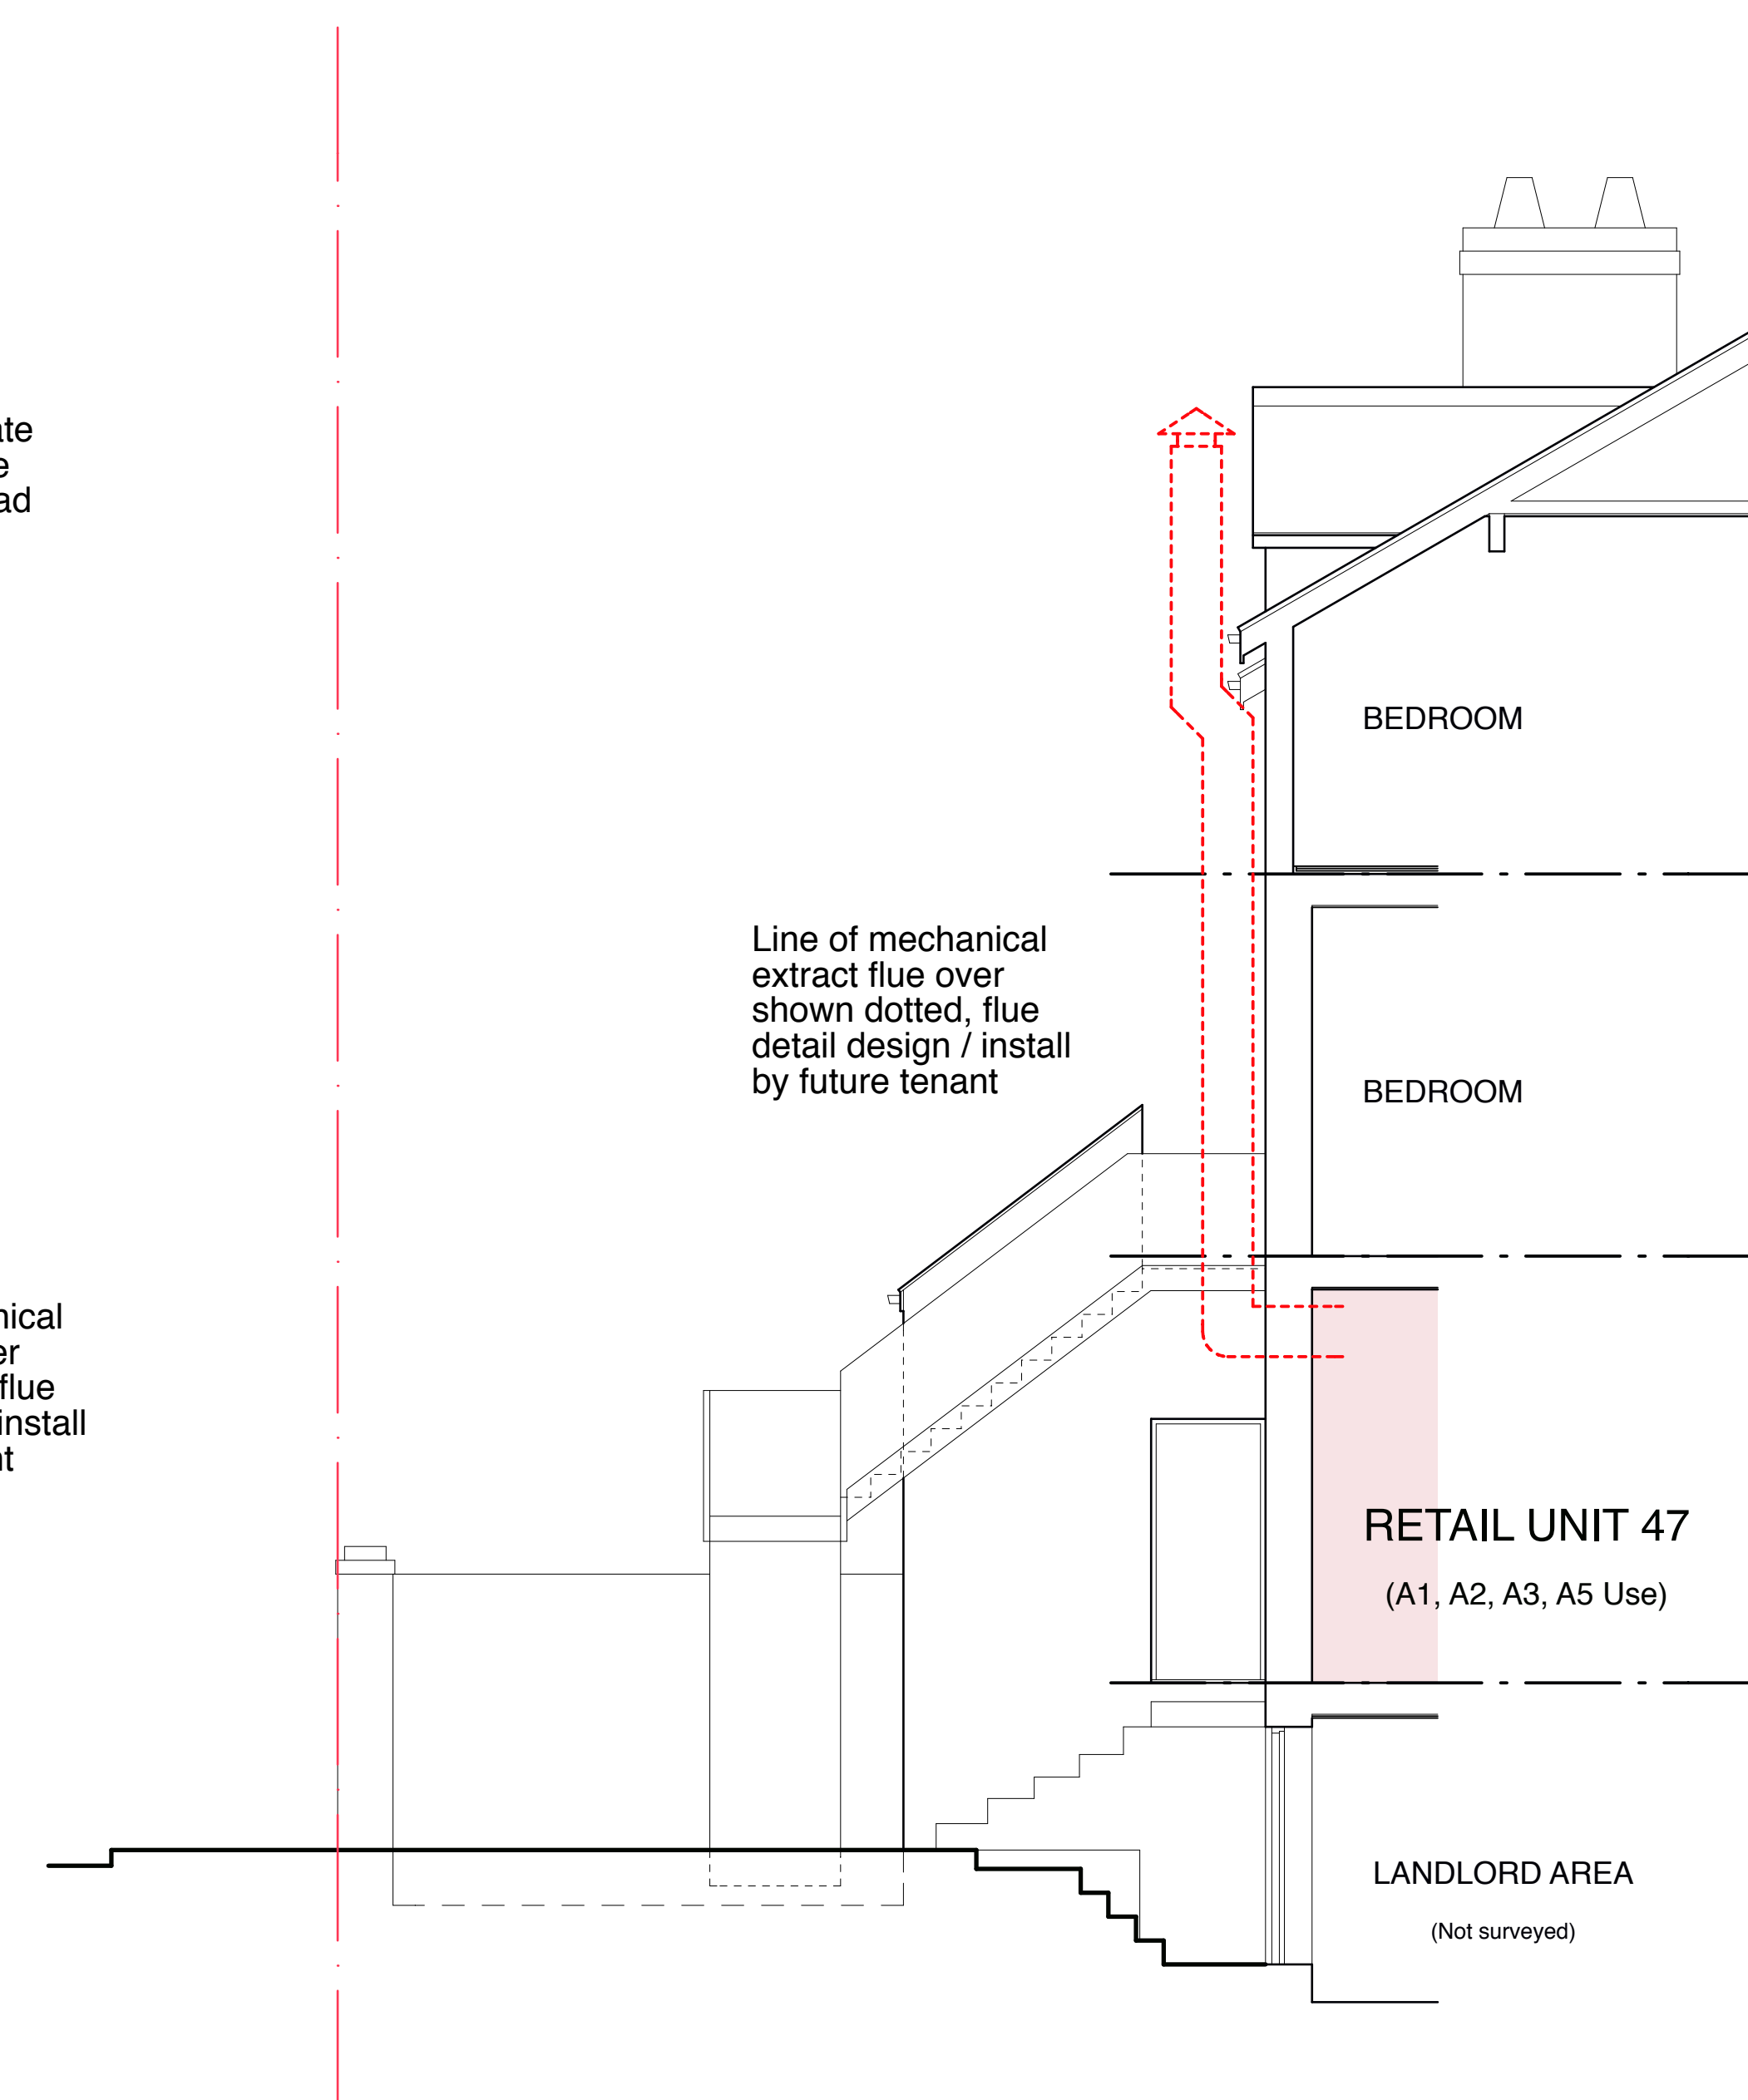

PROPOSED PART CROSS SECTION (Thro' No. 47)

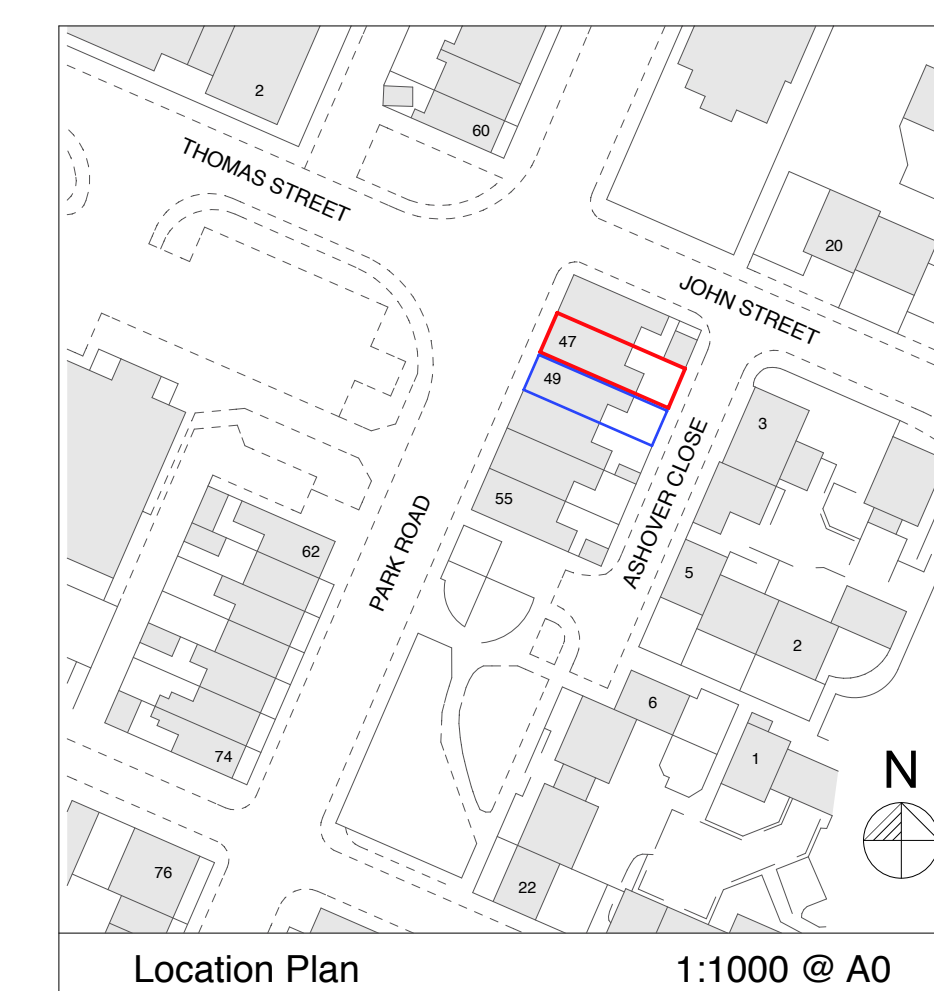

**PROPOSED DEVELOPMENT OF
47 / 49 PARK ROAD,
WORSBROUGH, BARNSELY**

Scale: 1:50@A0 Date: Sept 2013
1:100@A2

Dwg No: 010 Rev: