


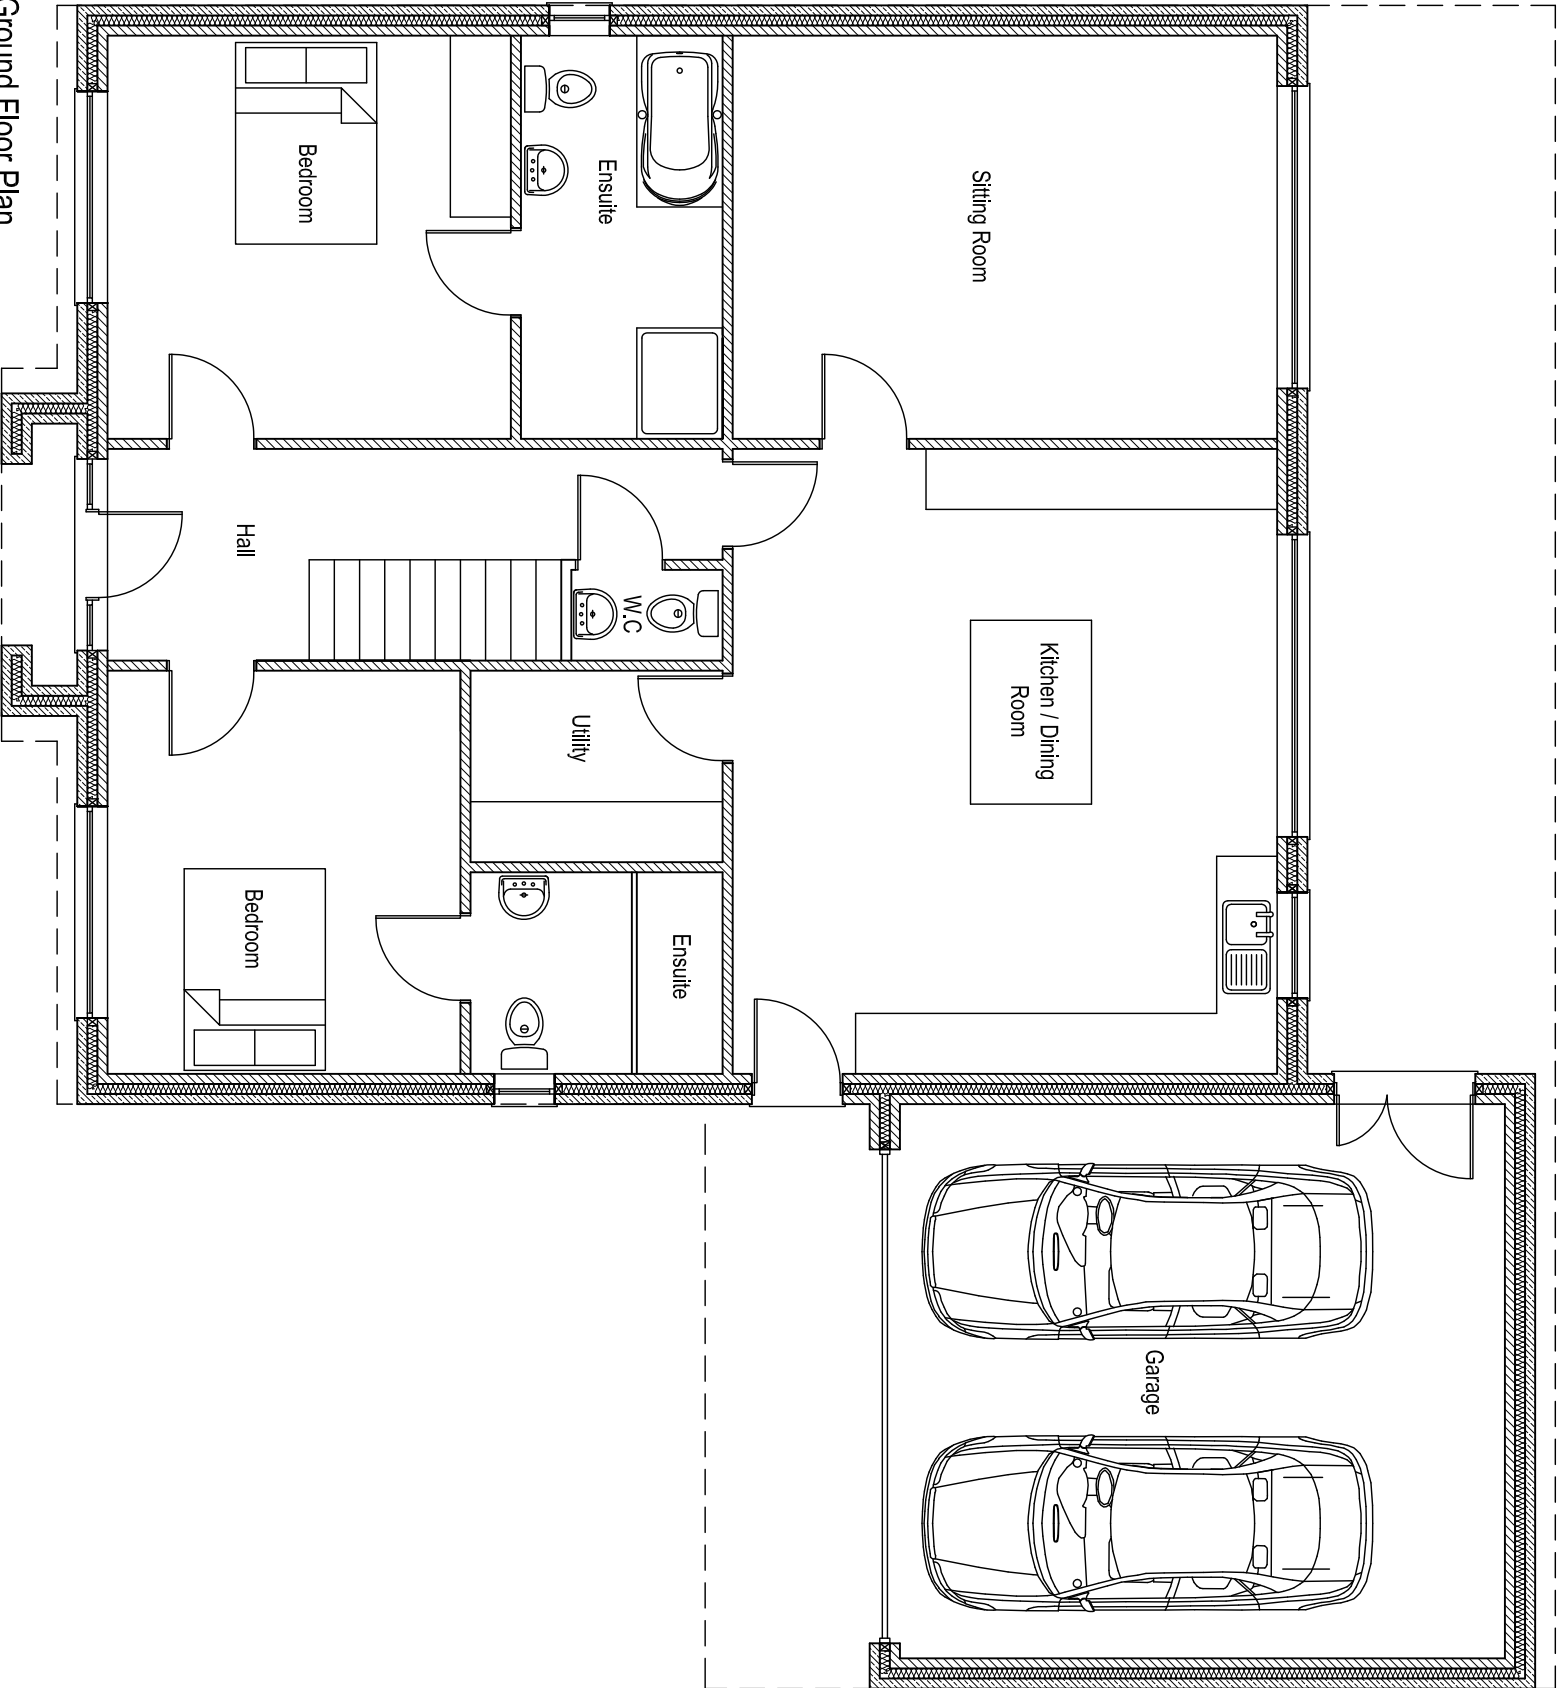

Ground Floor Plan

Scale 1:75

					Client				Job Title				 E2A Designs Ltd 8 Pennine View Barnsley, S. Yorks, S74 0FL +44 (0) 1226 889 841 www.e2a-designs.co.uk				Drawing Title Plot 4 Ground Floor Plan Drawing Status PLANNING ISSUE Job No 1000 Drawing No P-01 Issue A											
					Mr and Mrs Hardy				Proposed New Dwelling Woodroyd Gardens Wood Walk, Wombwell																			
					A				14/03/15												CY				CY			
					Revised to suit planning comments																							
					-				07/04/14				CY				CY				CY							
					Planning Issue																							
					Issue				Date				By				Chkd				Appd							