

Notes:
Planning drawings, not to be used for construction or building regulation purposes

Revision: --

Revision List:

0 5m



Project Name: 44 Fields End, Oxspring

Drawing Title: Upper Plans & Section - Proposed


Drawing Number: 1041/TP/006

Scale: 1:100@A3

Date: March 11

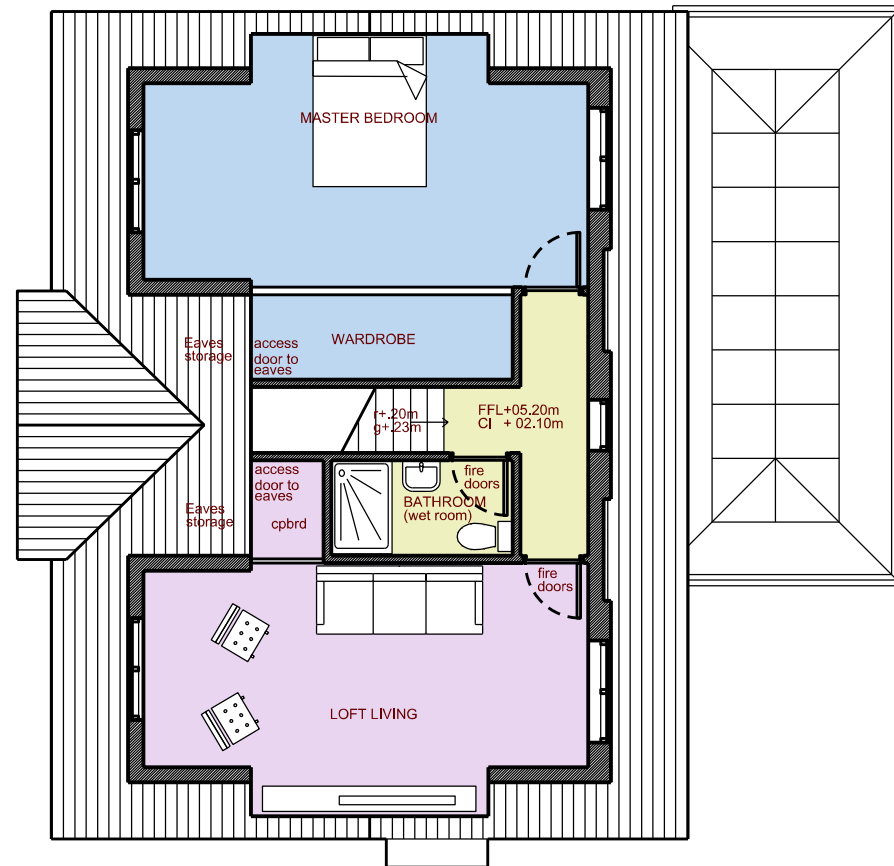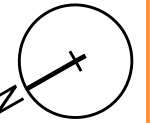

Second Floor Plan - Proposed

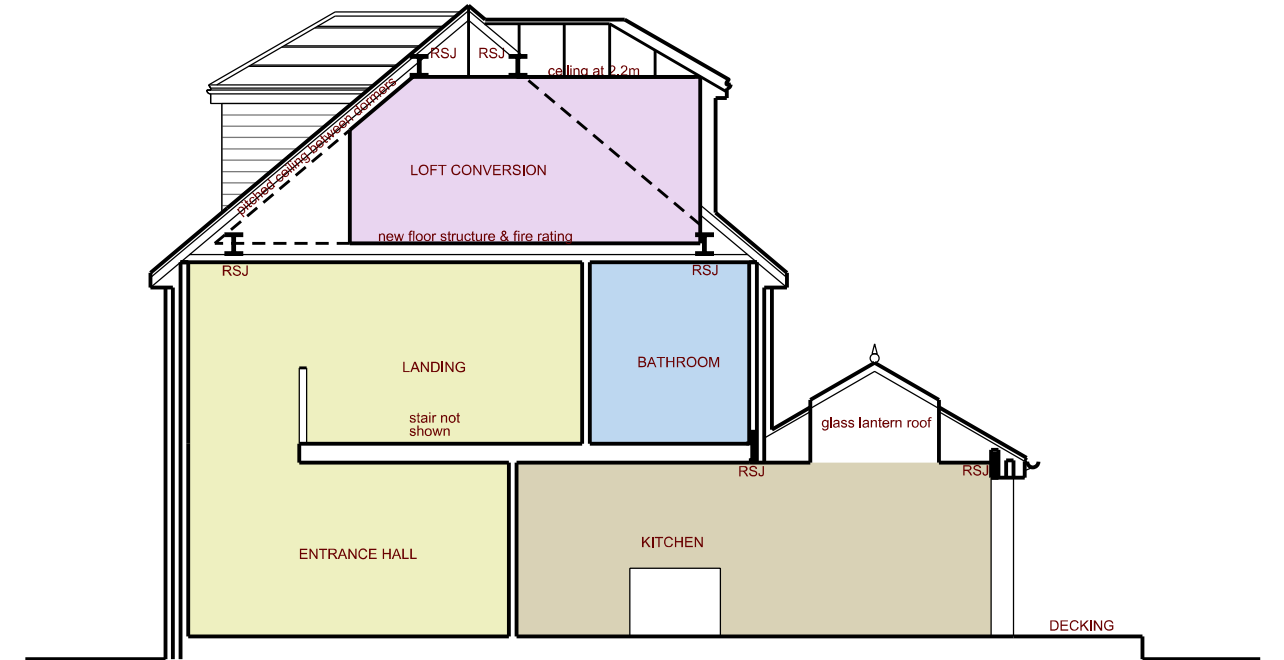

Section - Proposed