

Notes:

Planning drawings, not to be used for construction or building regulation purposes

Revision: A

Revision List:

A - 16.05.12 - Planning resubmission

Project Name: Hilltop Farm, Hemingfield

Drawing Title: South & West Elevations - Proposed


Drawing Number: 1026/TP/006

Scale: 1:100@A3

Date: Feb 11

MATERIALS

Roof - Blue slate with matching ridge, dark grey aluminium verge trim
Walls to ground floor - coloured render
Walls to first floor - Western red cedar vertical boards with dark stain
Aluminium/ steel gutters & downpipes
Cedar fascias
Windows, cills & surrounds to be dark stained timber, Opal opaque glazing to external doors and bathroom windows
Stained timber post & rail fencing
Golden gravel ground cover

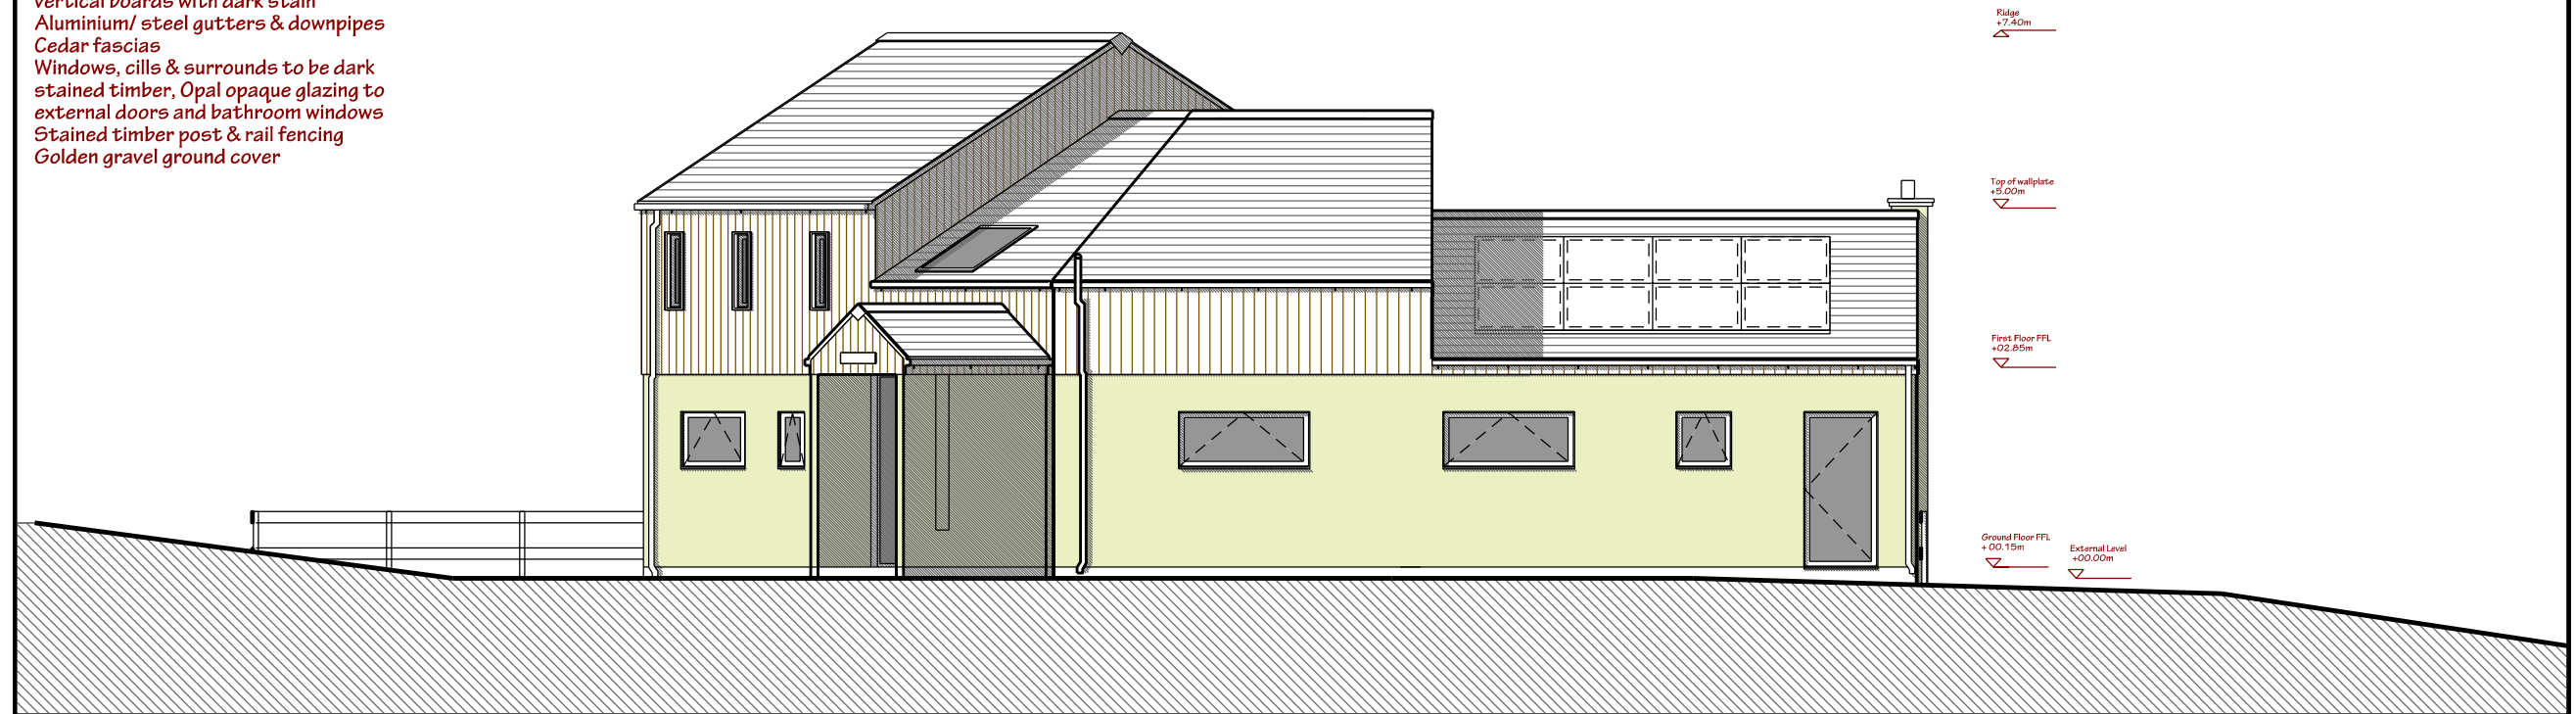

SOUTH ELEVATION



WEST ELEVATION