


LOCATION PLAN

SCALE 1:1250

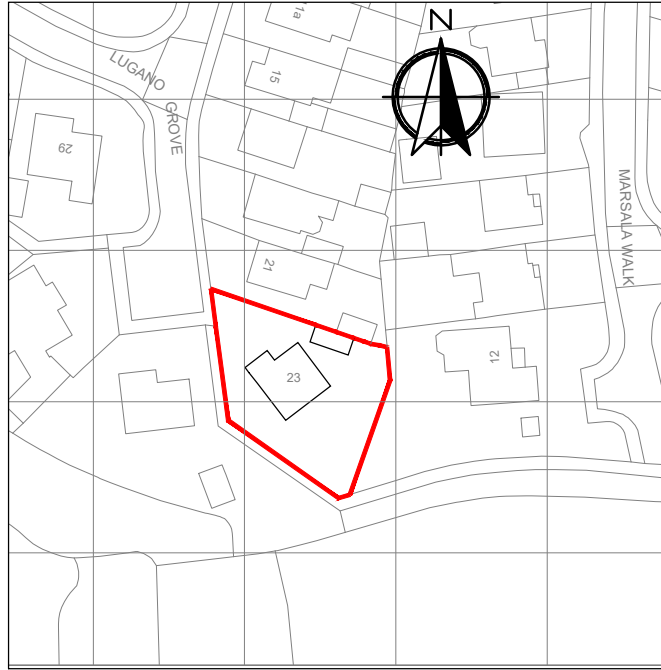

PROPOSED SITE PLAN

SCALE 1:500



TITLE:

23 LUNGANO GROVE

DRAWING No:

002