

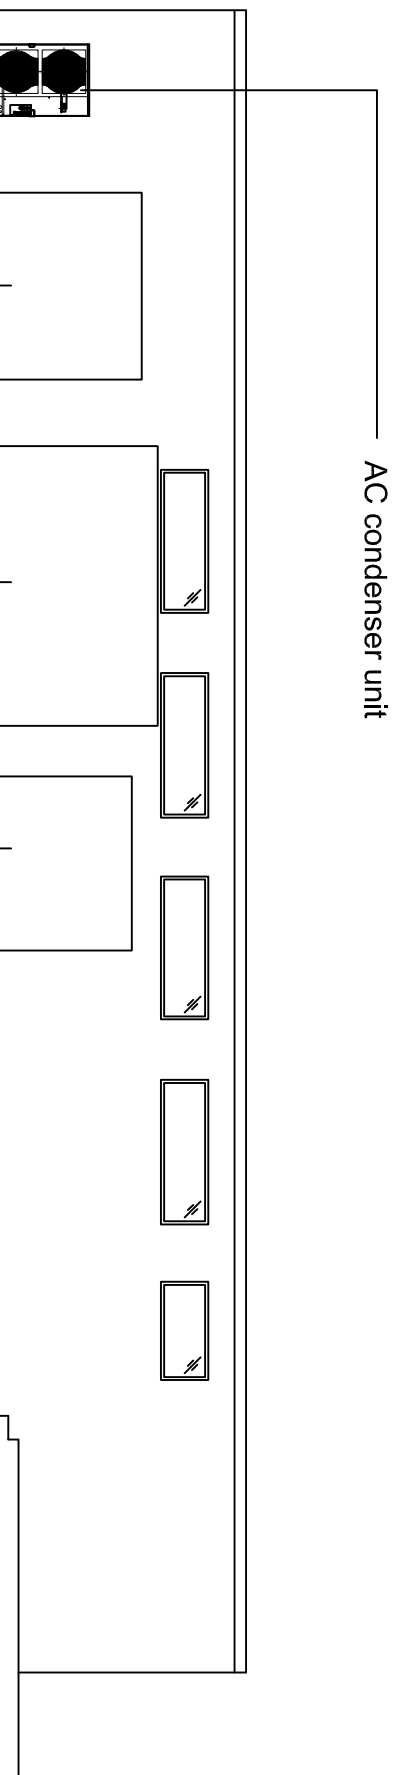



REVISION

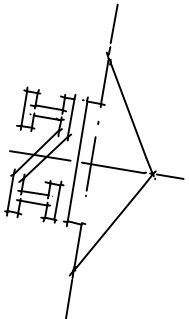


Elevation D

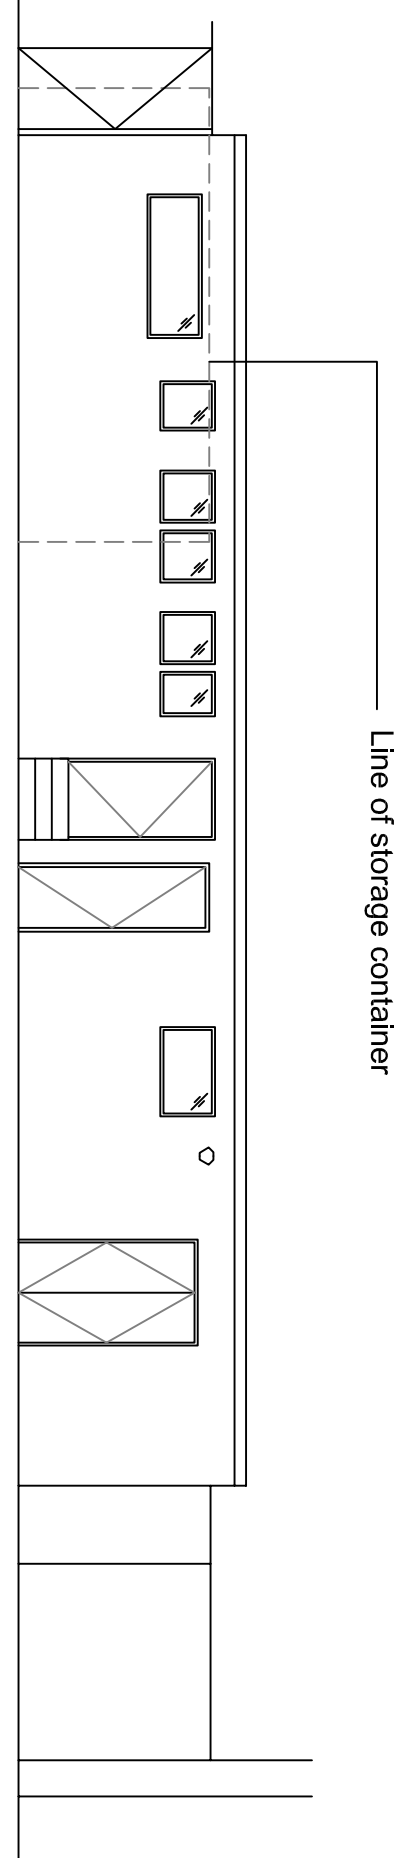


Elevation C

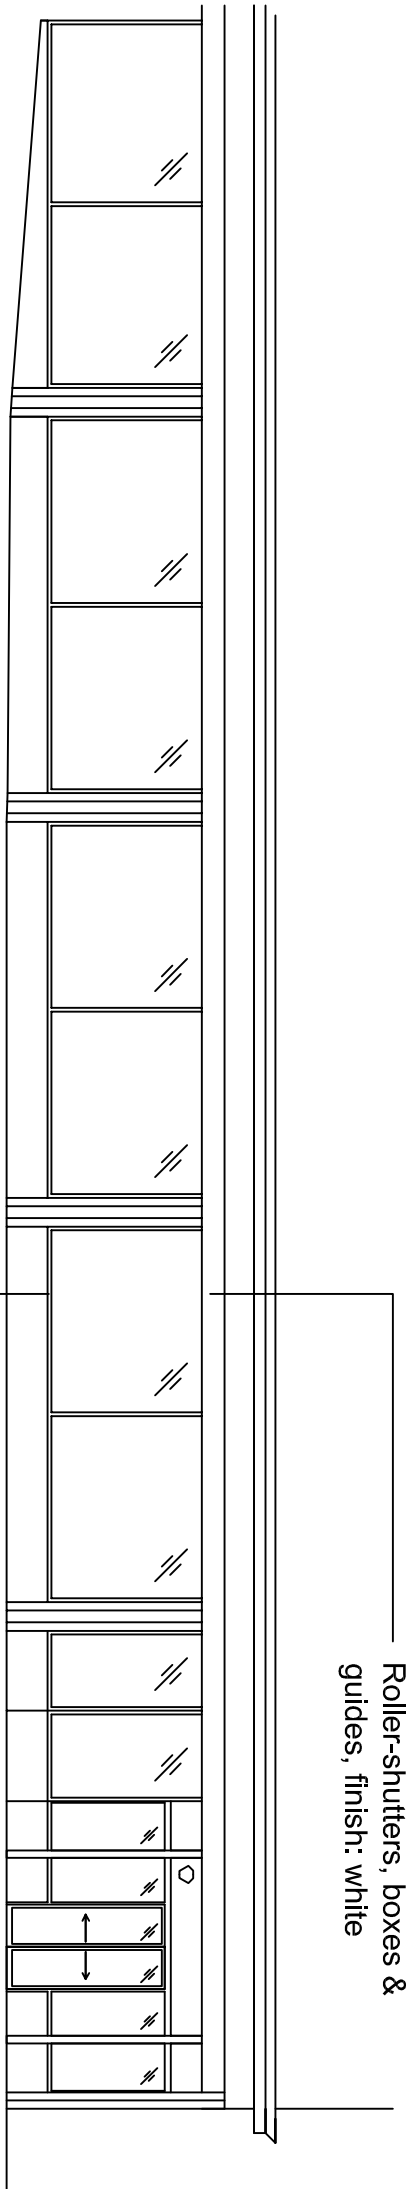

Elevation B

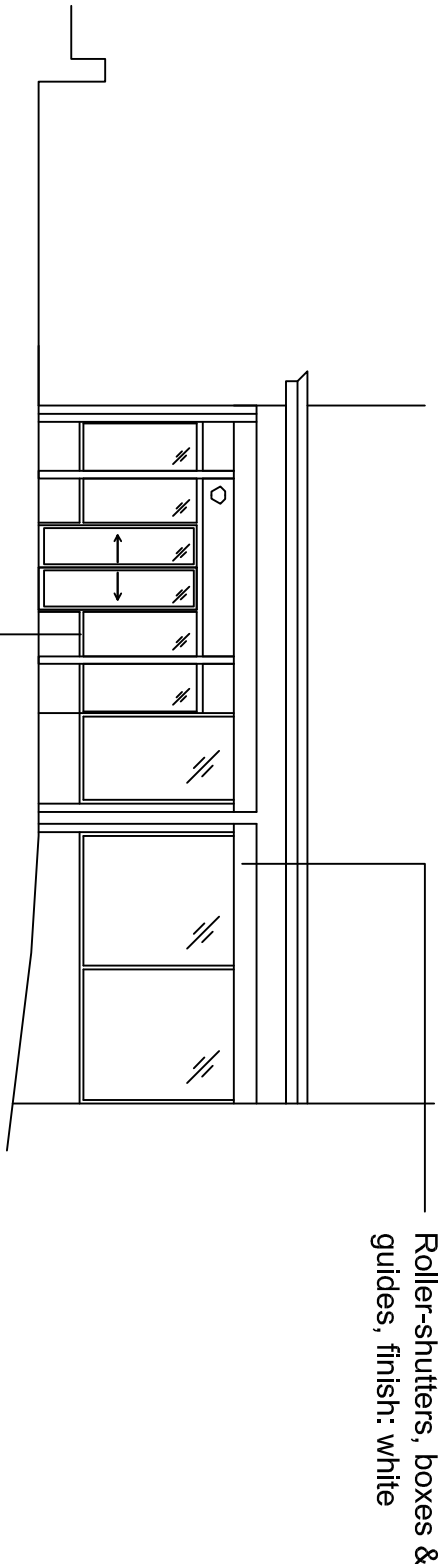


Elevation A

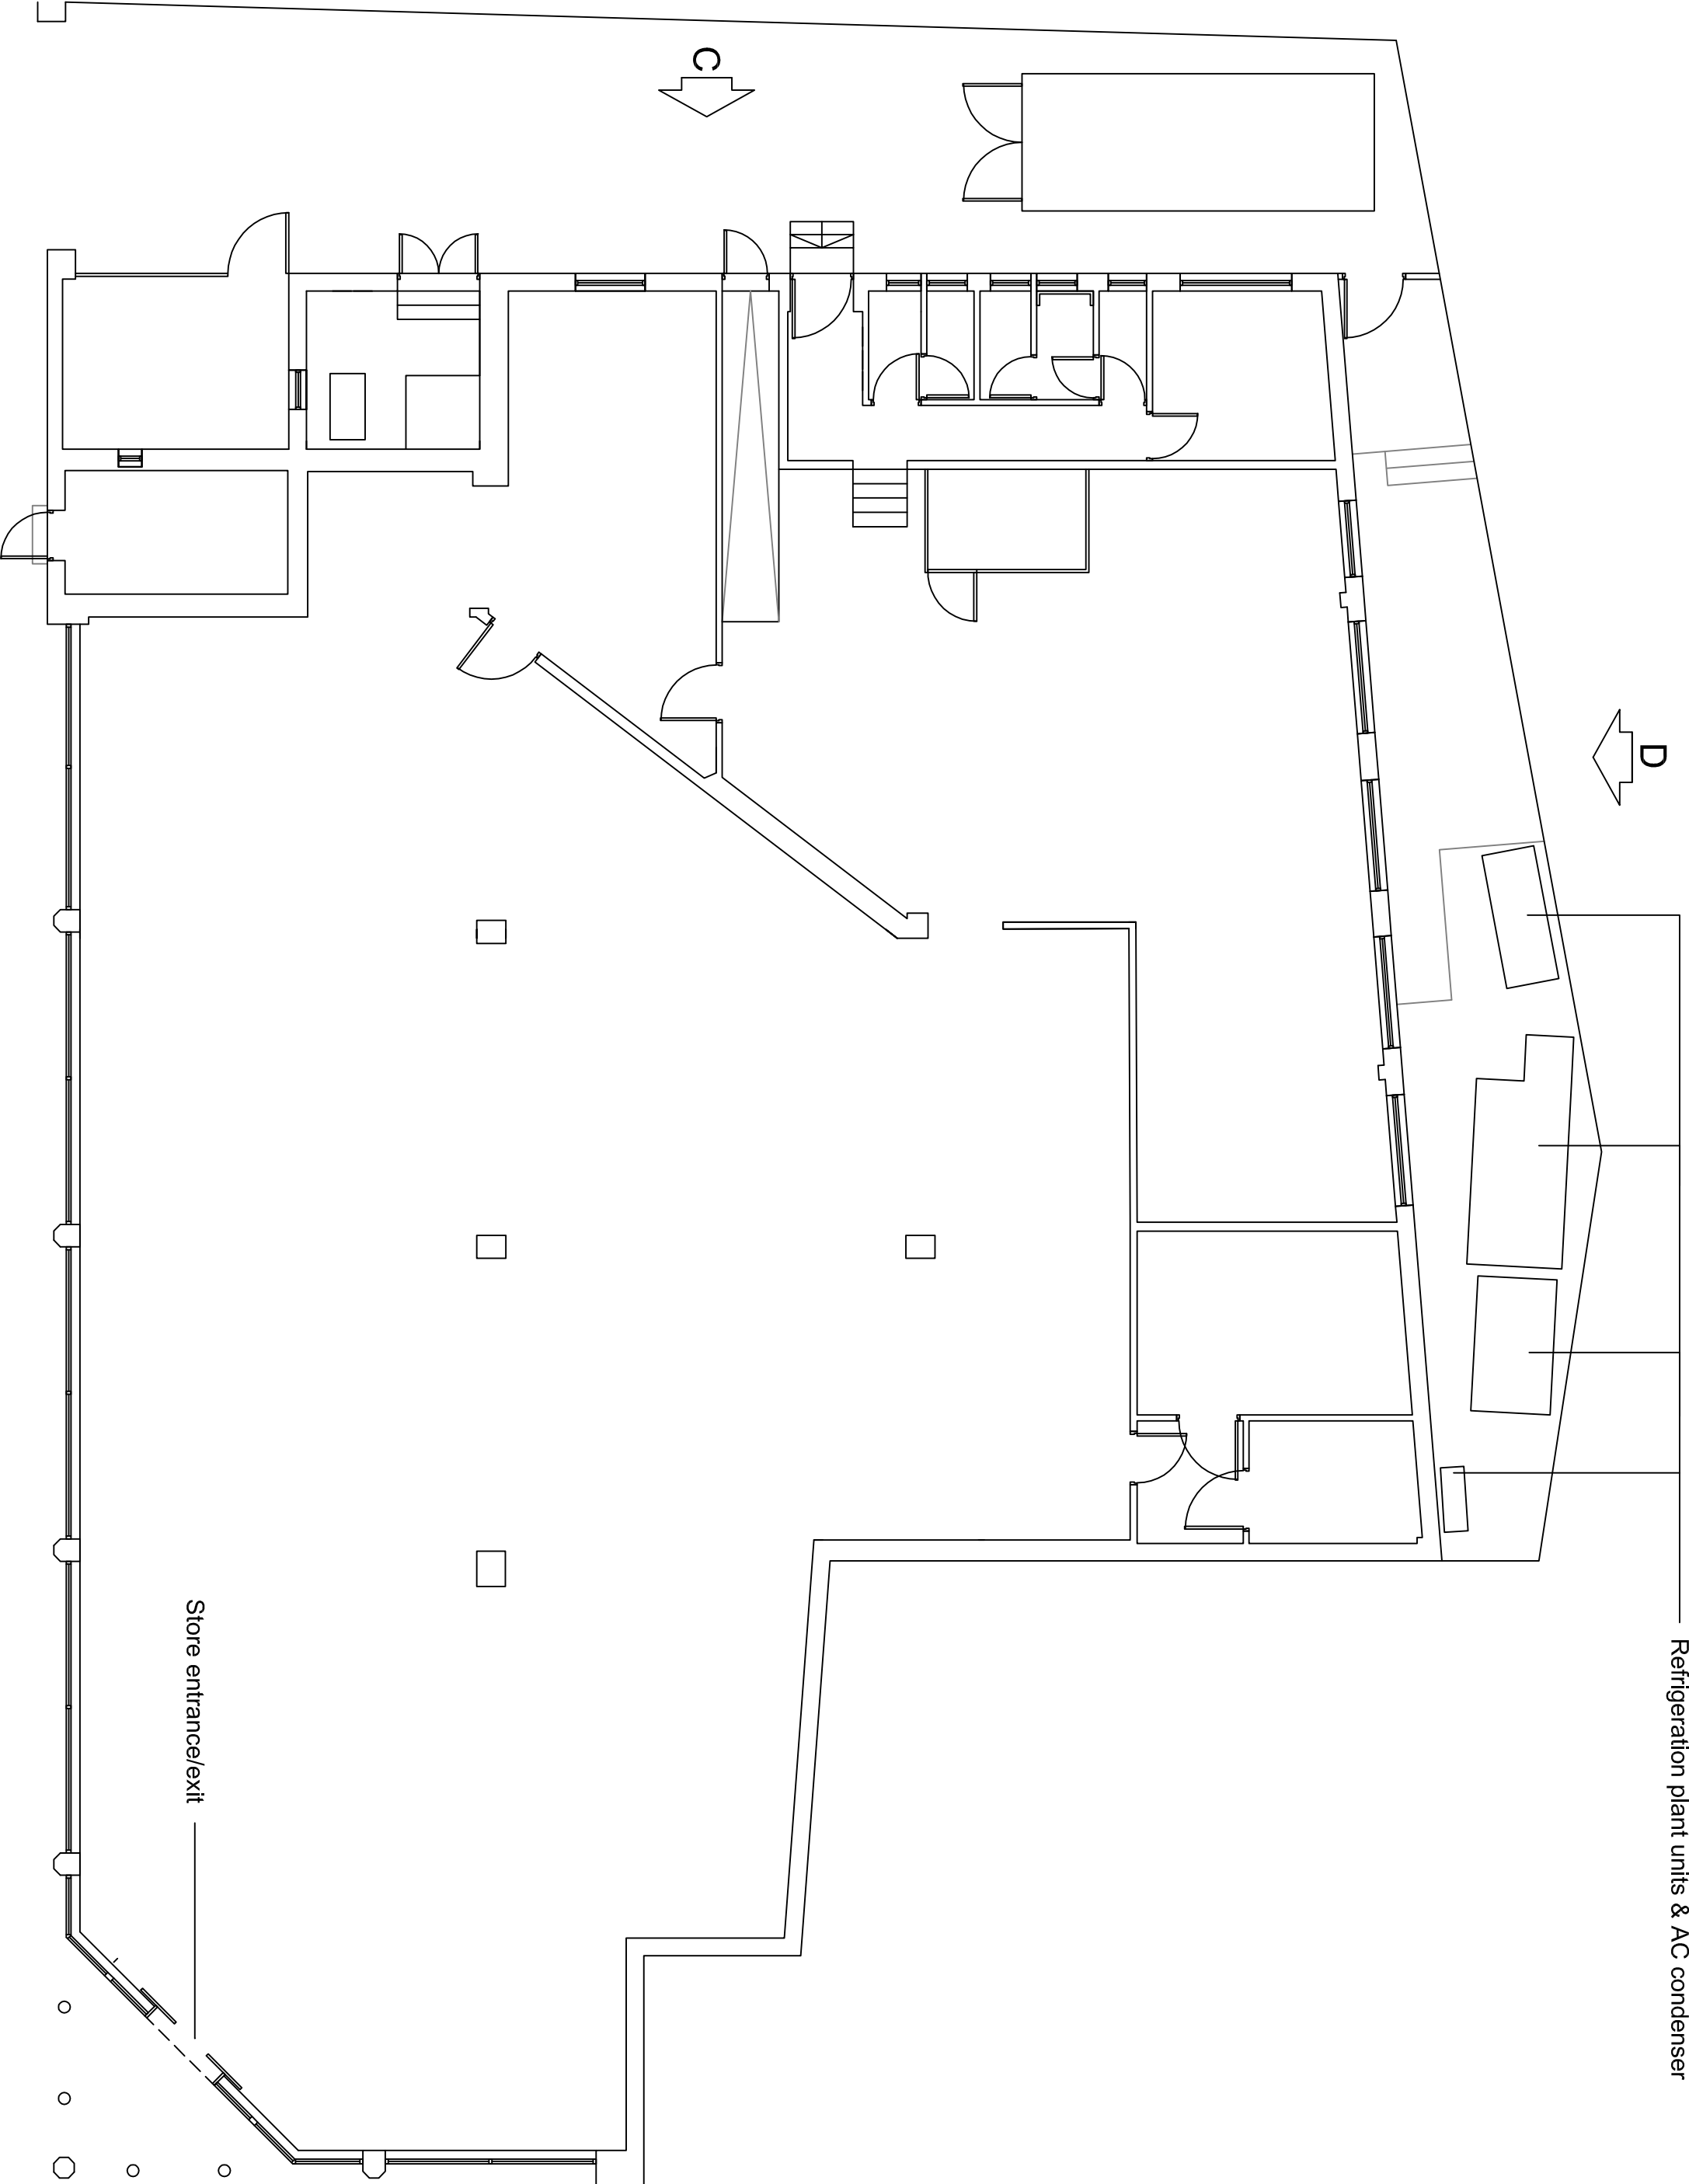

Ground floor plan

EXISTING DETAILS

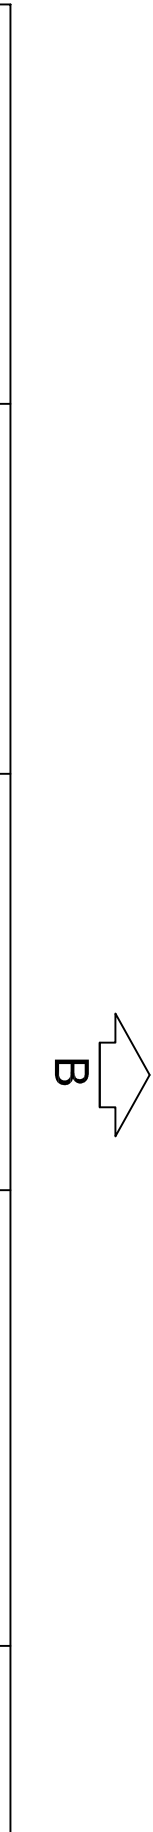

SCALE 1:100

© THE CONTENTS OF THIS DRAWING REMAIN THE SOLE PROPERTY OF WELLSFIELD ASSOCIATES AND MUST NOT BE COPIED OR REPRODUCED WITHOUT PRIOR PERMISSION.
FULL SURVEY NOT CARRIED OUT. DRAWING PRODUCED USING INFORMATION SUPPLIED BY THE CLIENT

Wellsfield Associates

66 High Road
Wickham
Essex
SS5 4TA
Tel: 07840 751750
mail@wellsfieldassociates.co.uk

project
Co-op Store
Market Street
Penistone
Sheffield
S36 6BZ

EXISTING DETAILS

date	drawn
June '17	DAR
scale	drg no.
1:100@A1	3426.02