




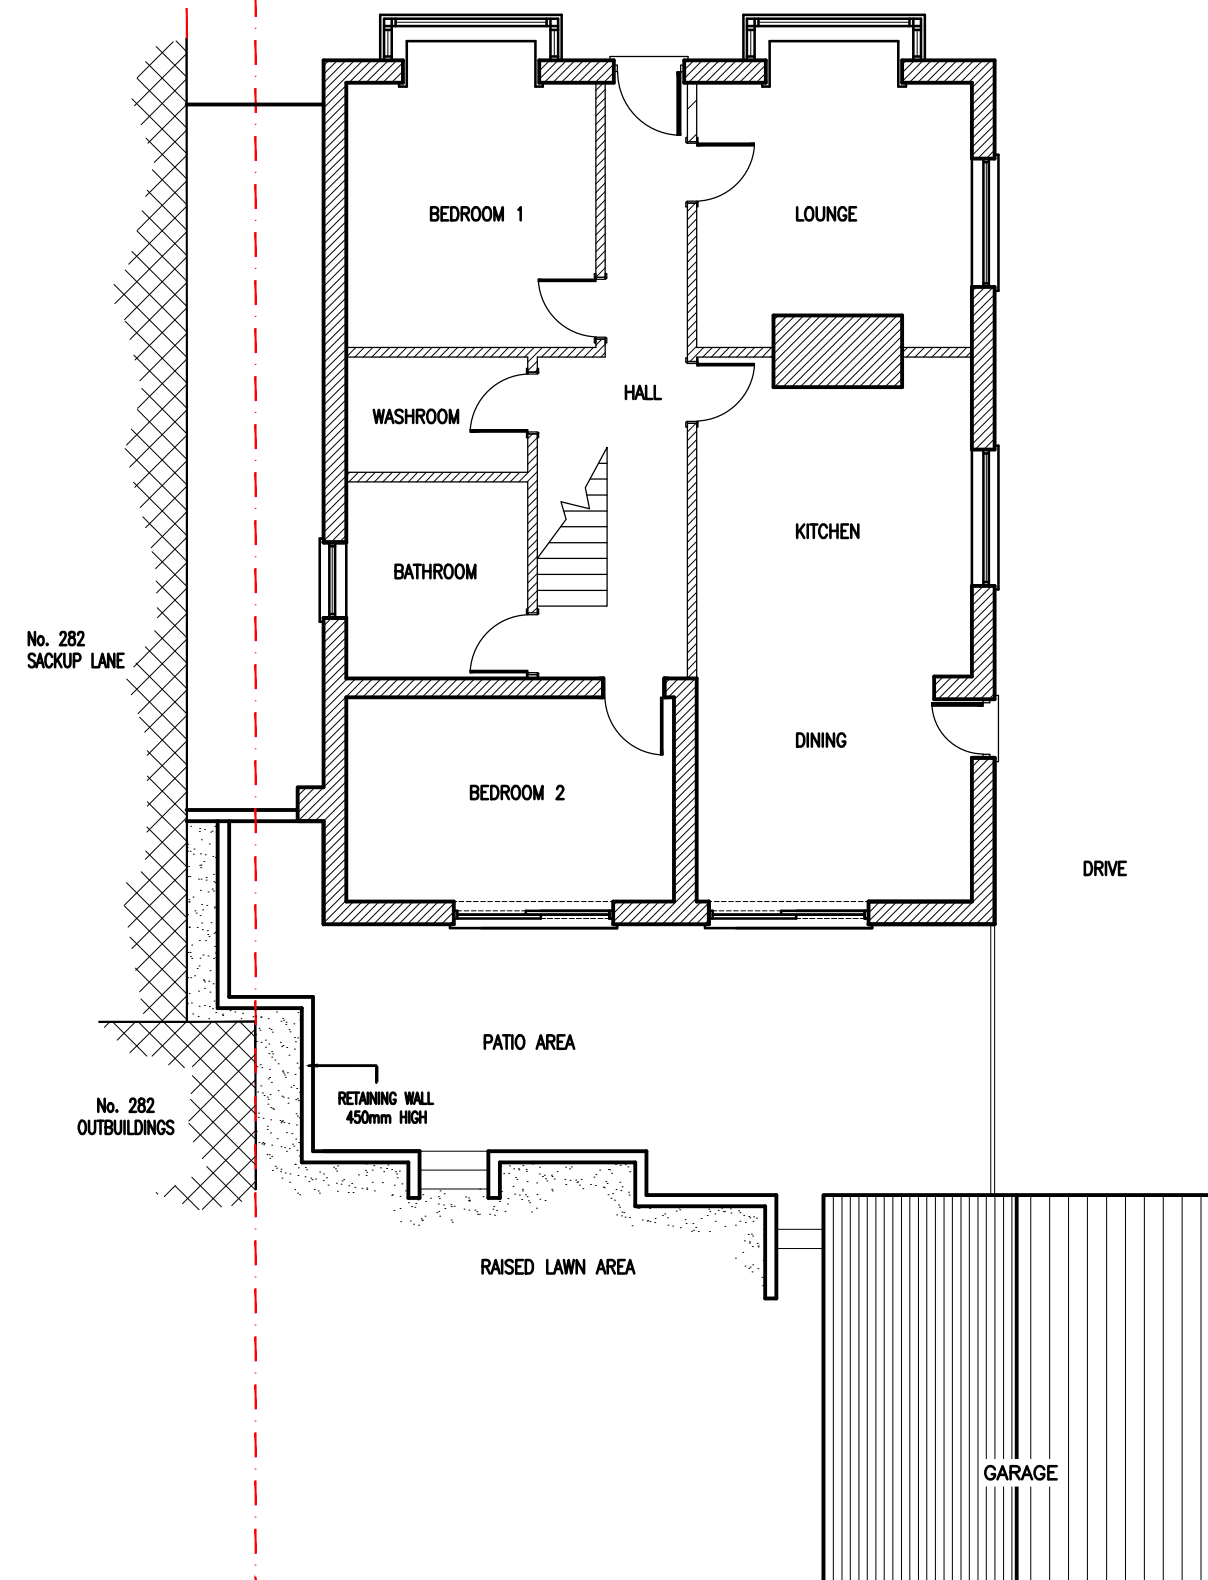


EXISTING GROUND FLOOR AND GARDEN
1:100

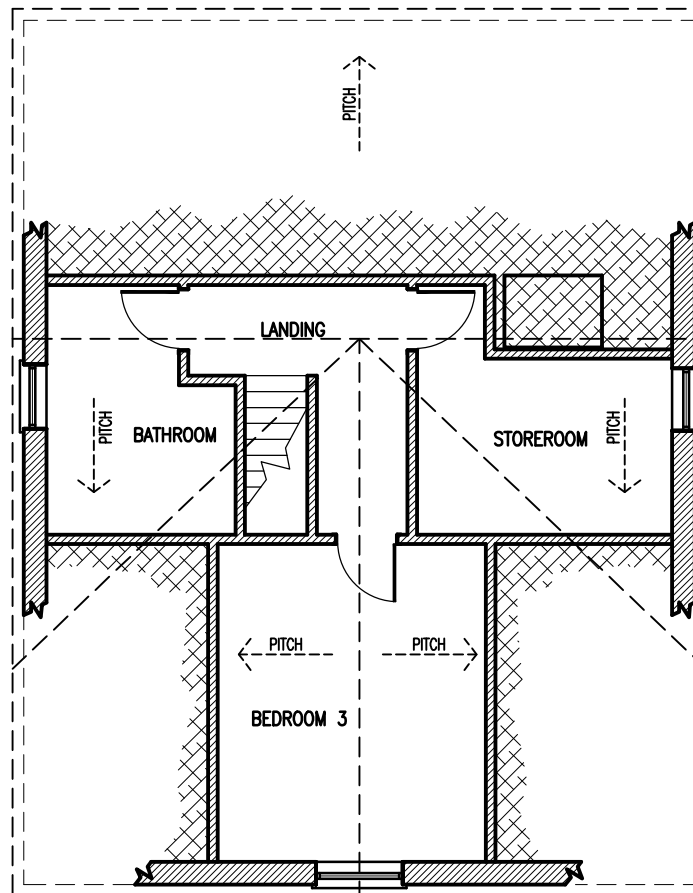

EXISTING FIRST FLOOR PLAN
1:100

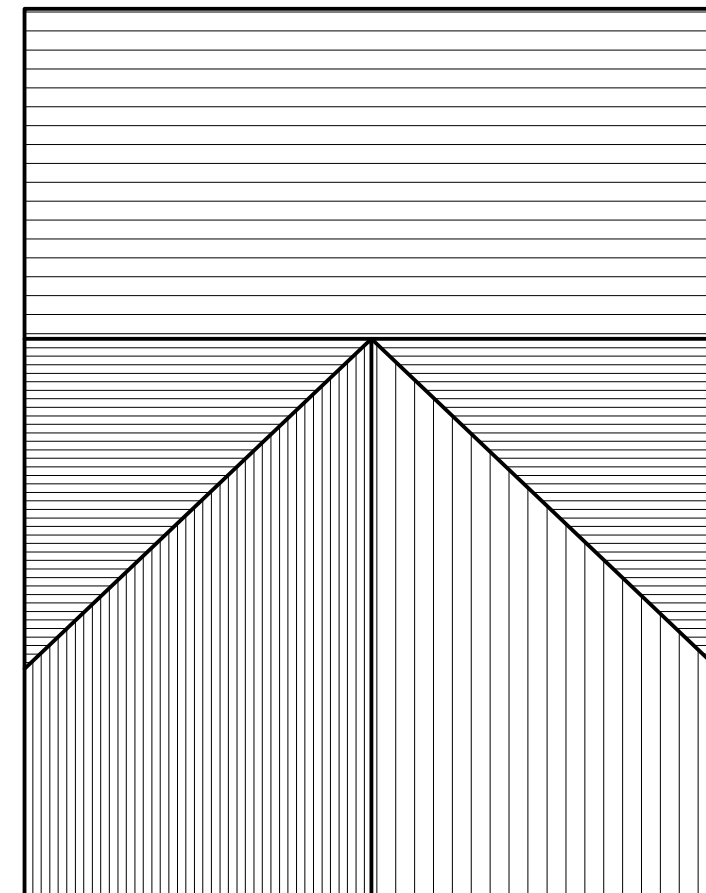

EXISTING ROOF PLAN
1:100

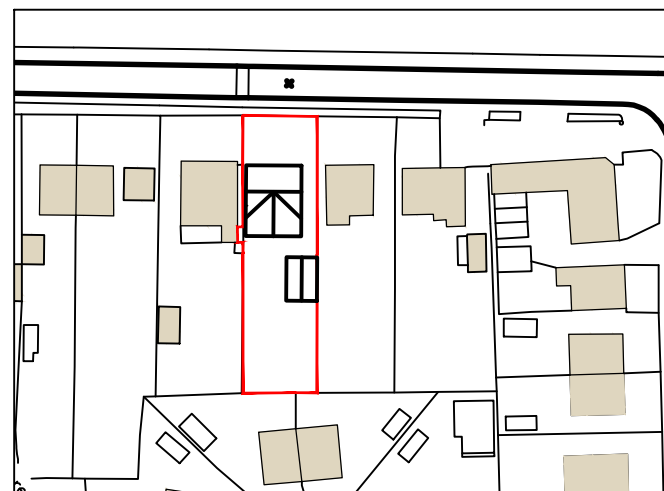

BLOCK PLAN
1:1250



General Notes

- 1) To be read in conjunction with Specification / Project Drawings:
- 2) Do not scale from this drawing. Check all dimensions on site and report any discrepancies to the architect.
- 3) All structural and drainage work to be to the satisfaction of the building inspector on site.
- 4) If in doubt, ask.

Drawing Status

Revisions

	BY	DATE
A Existing layout corrected re: washroom window	SJK	03.04.12

Independent CAD Services Ltd

8 Bramhall Close
Wombwell
S73 0LE

tel: 07786024765
email: s.king@independentcadservices.co.uk
web: www.independentcadservices.co.uk

ICS Independent
CAD Services Ltd

Creation Date 13.03.12	Job Proposed Rear Extension	Dwg No 08/223-002
By SJK	Client Mr and Mrs Parkin	Rev: A
Scale 1:100 / 1250	Size A3	Title Plans as existing