



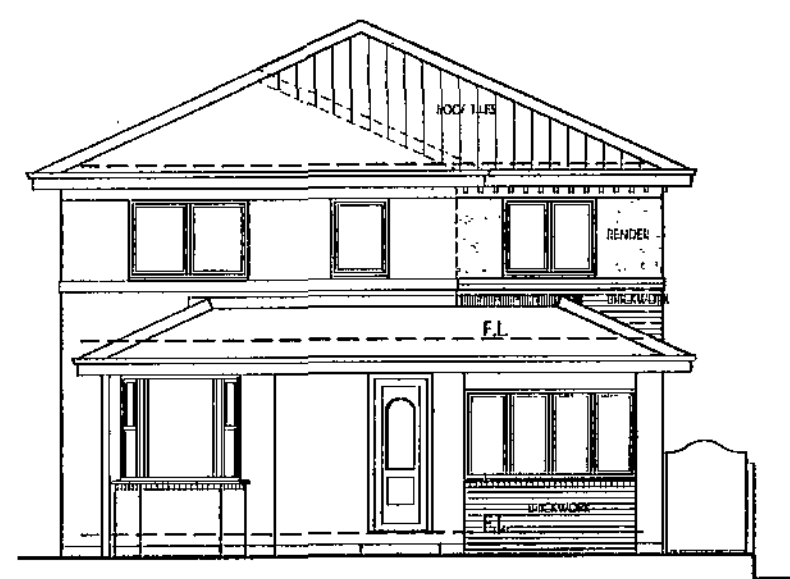

FRONT ELEVATION SCALE 1:100


1:100 METRES 0 1 2 3 4 5

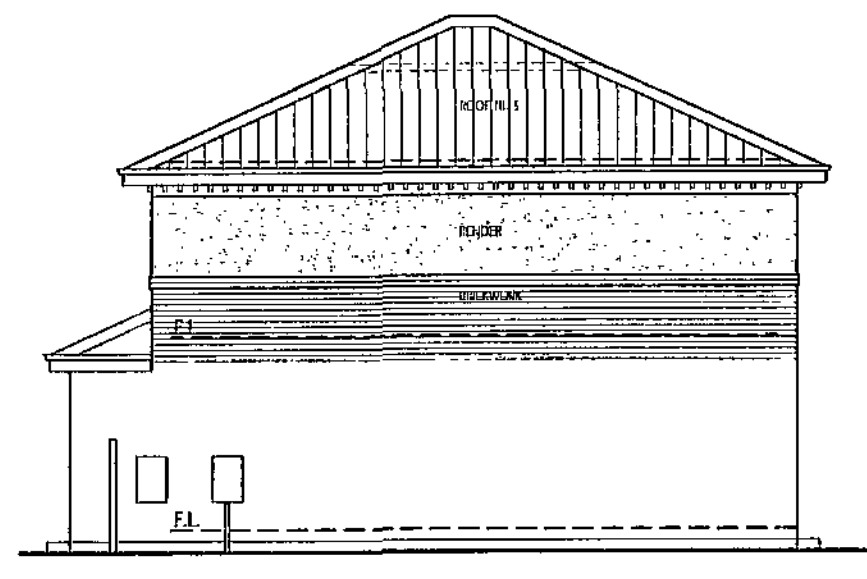


SIDE ELEVATION SCALE 1:100



REAR ELEVATION SCALE 1:100

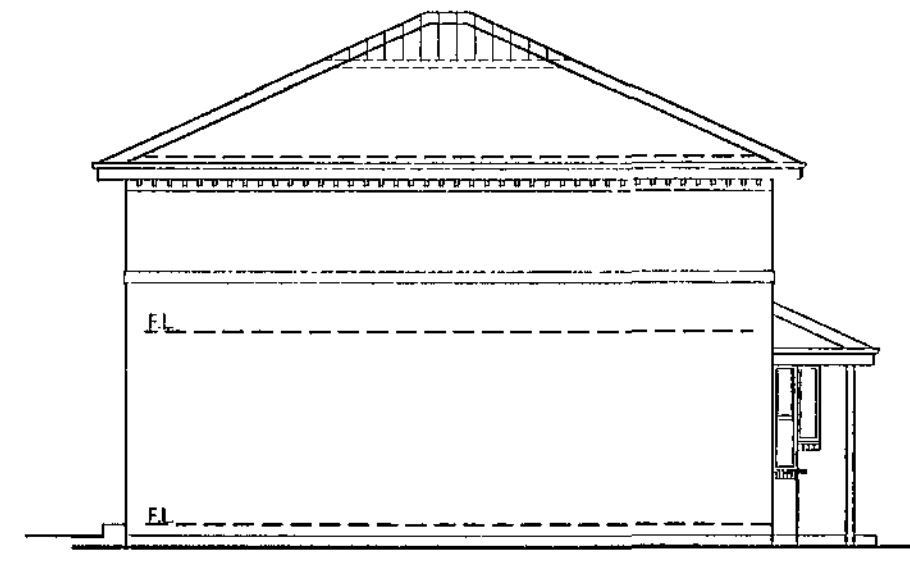


SIDE ELEVATION SCALE 1:100

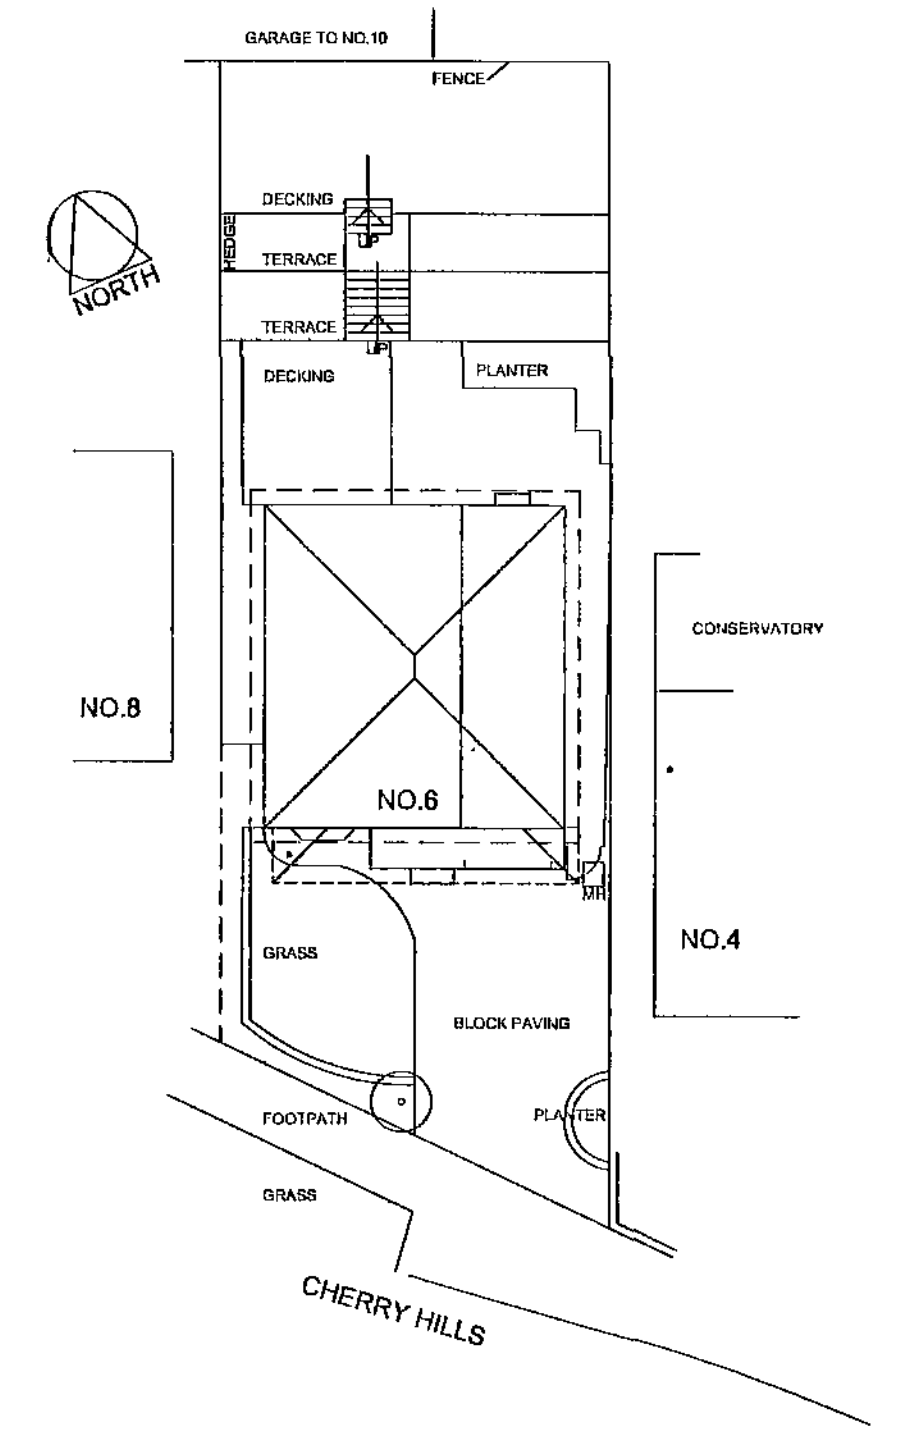


SITE PLAN SCALE 1:200

1:200 METRES 0 2 4 6 8 10

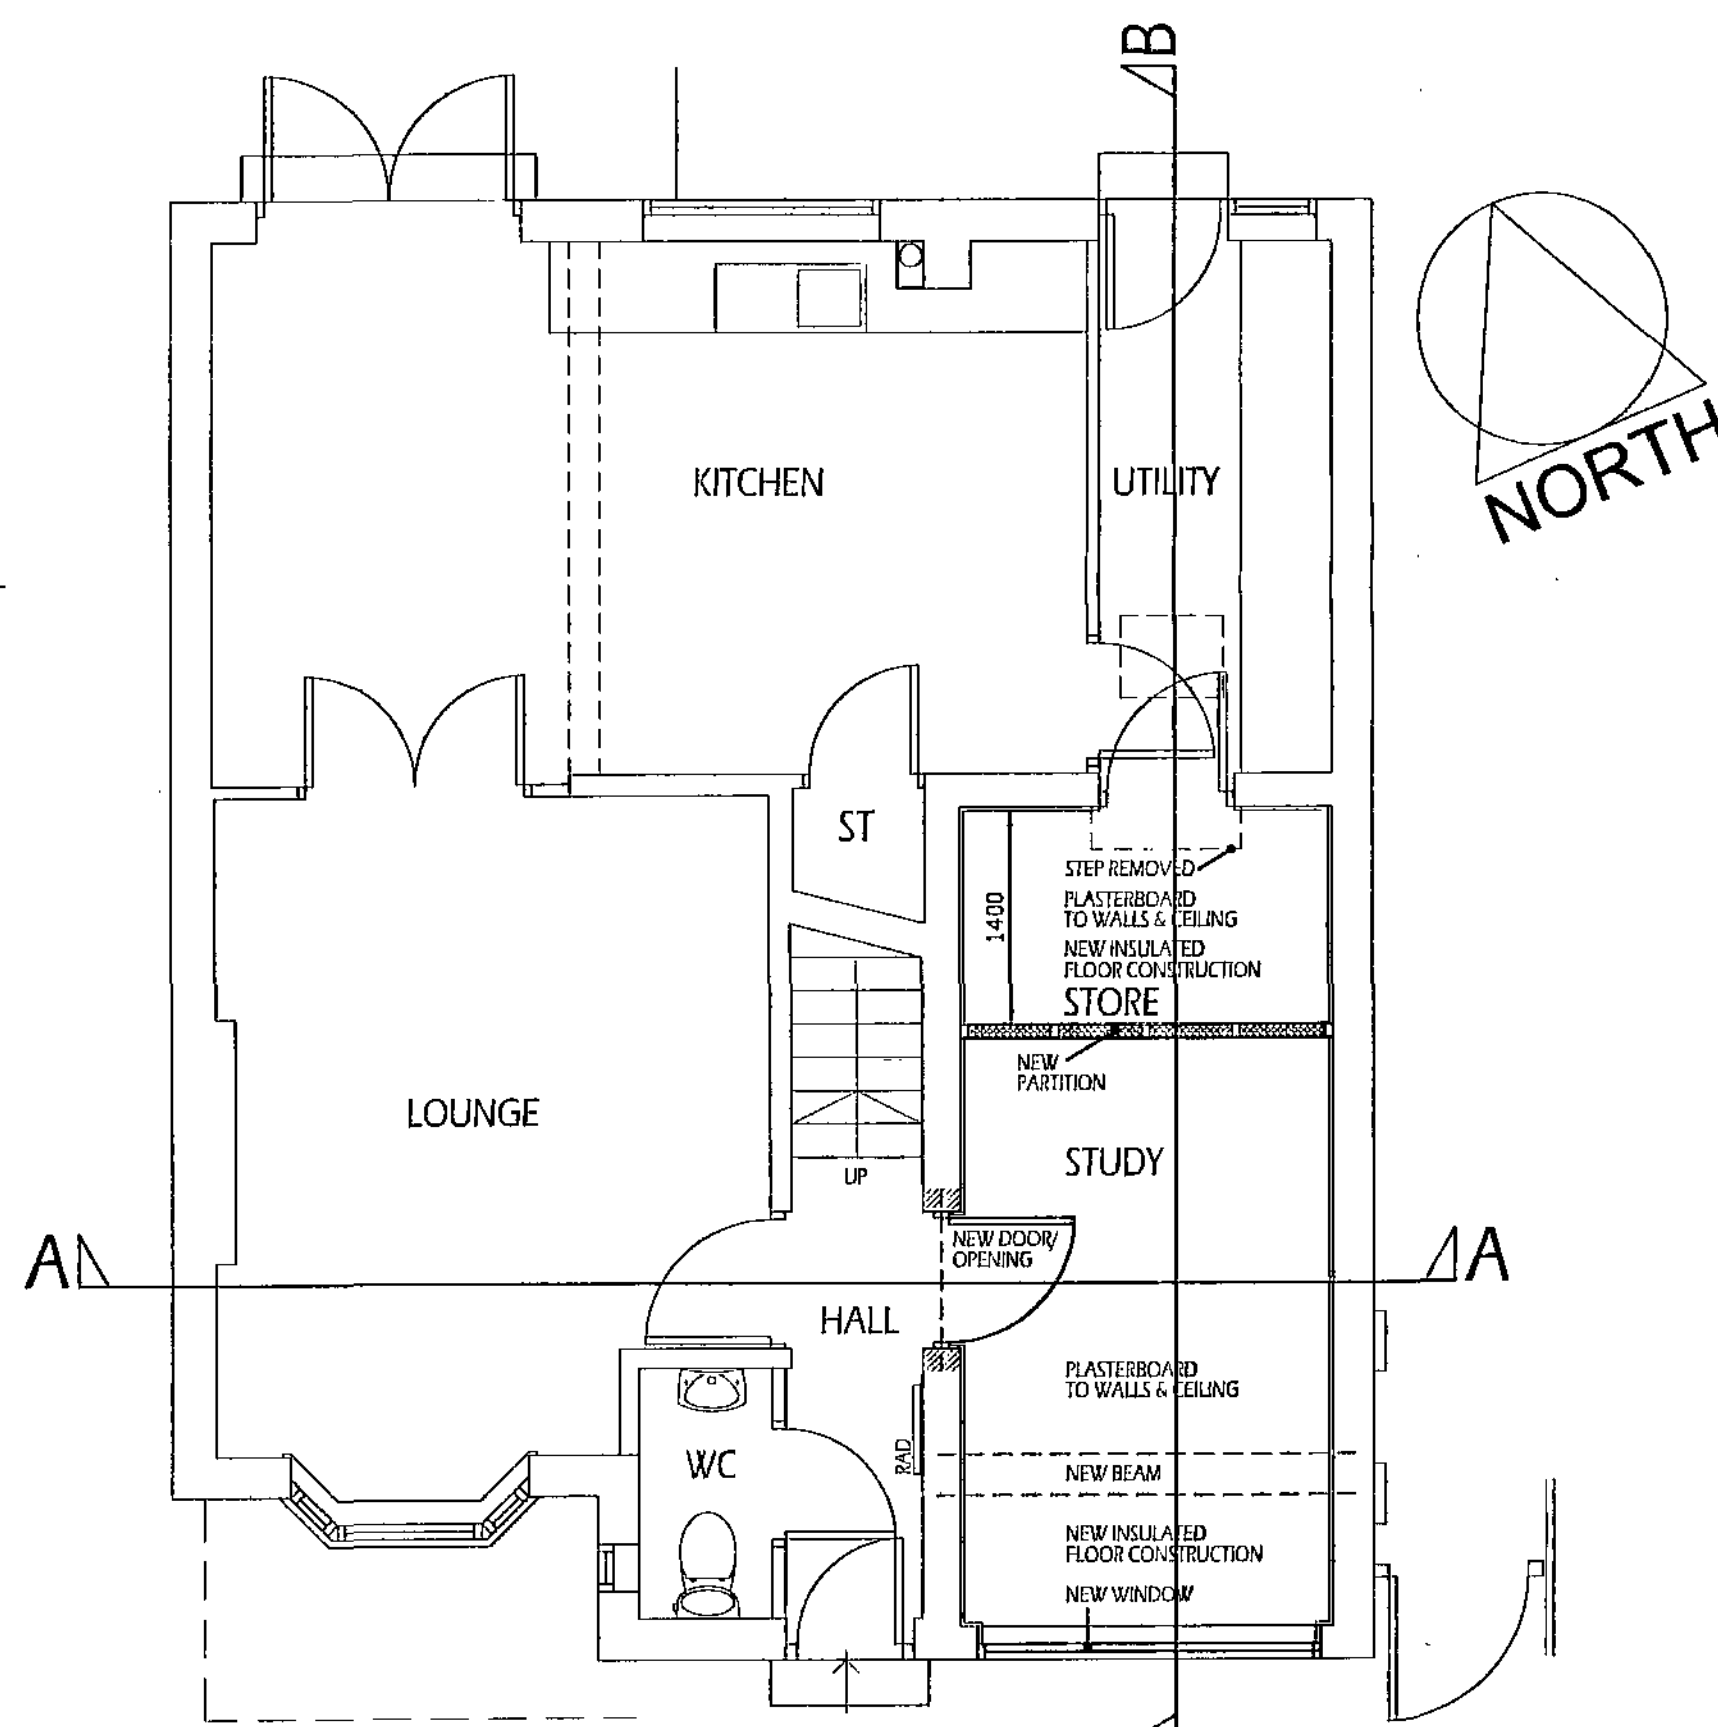


GROUND FLOOR PLAN SCALE 1:50


1:50 METRES 0 1 2 3 4 5

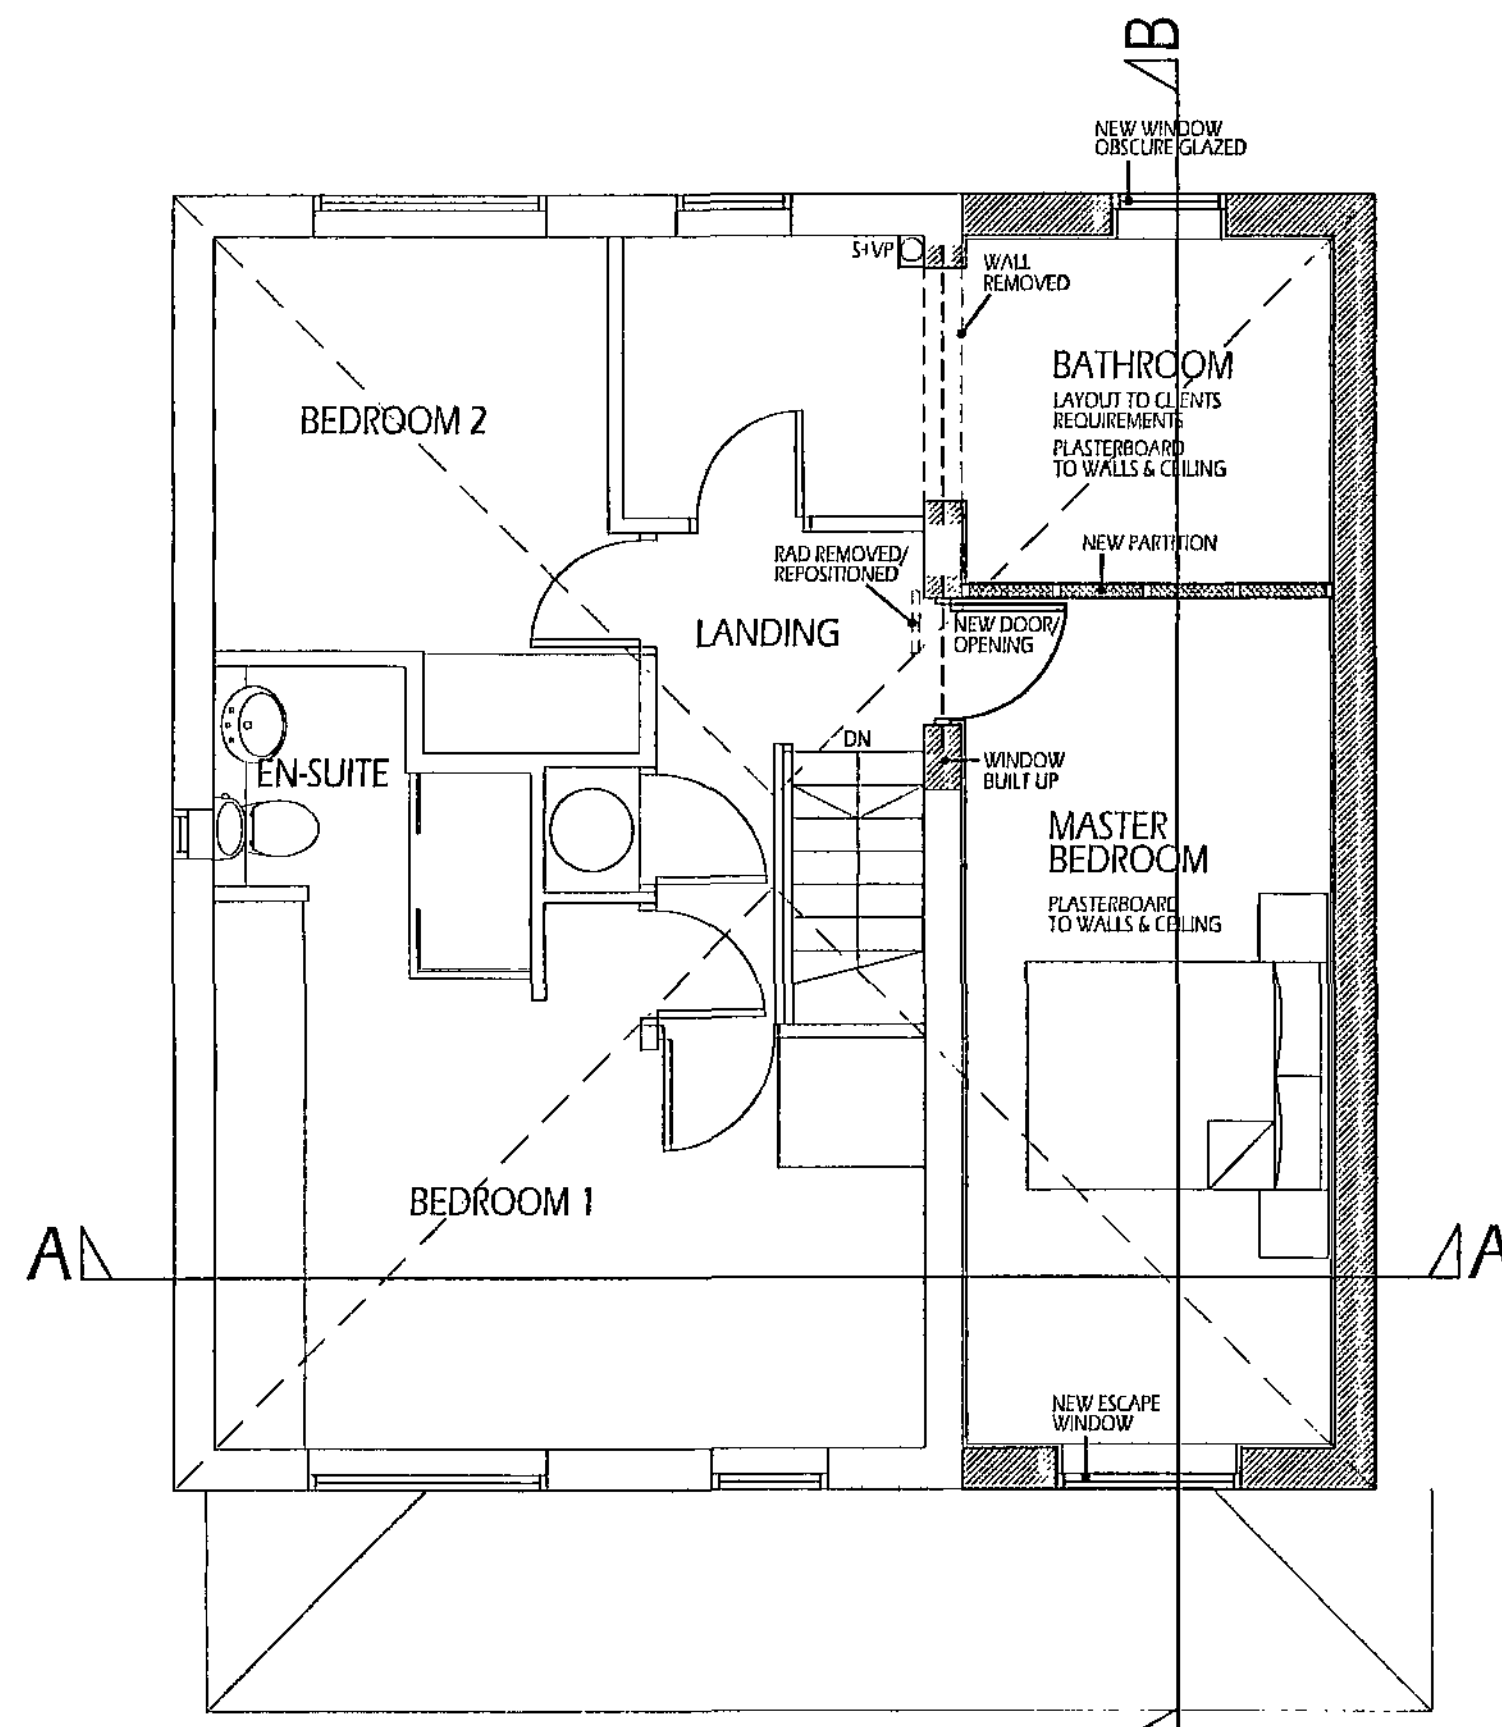


FIRST FLOOR PLAN SCALE 1:50

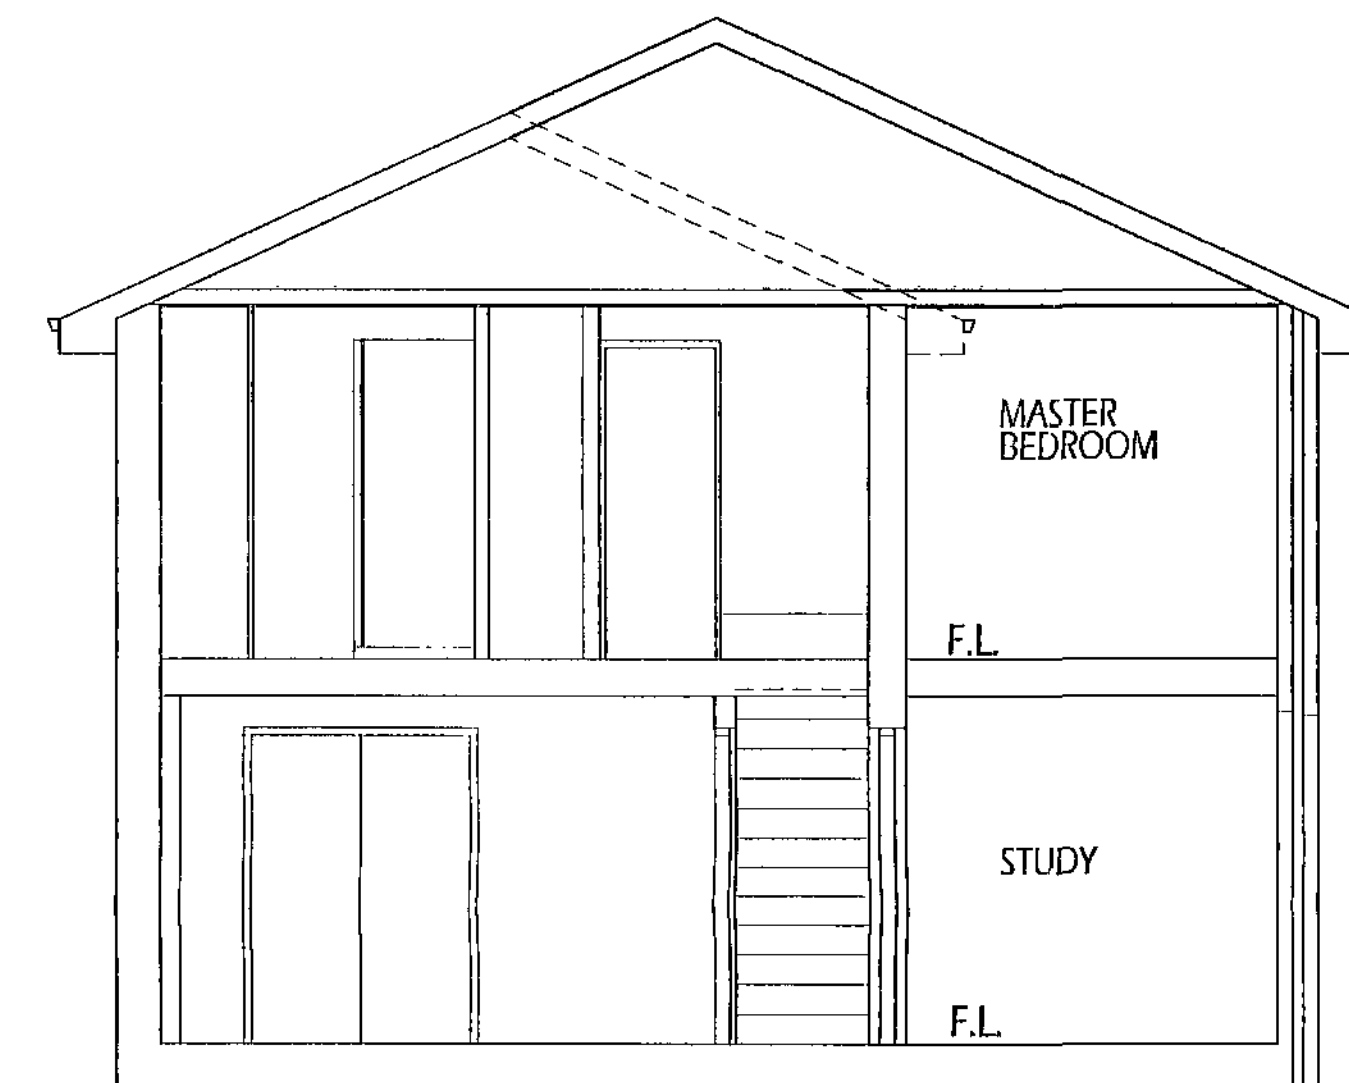

SECTION A-A SCALE 1:50

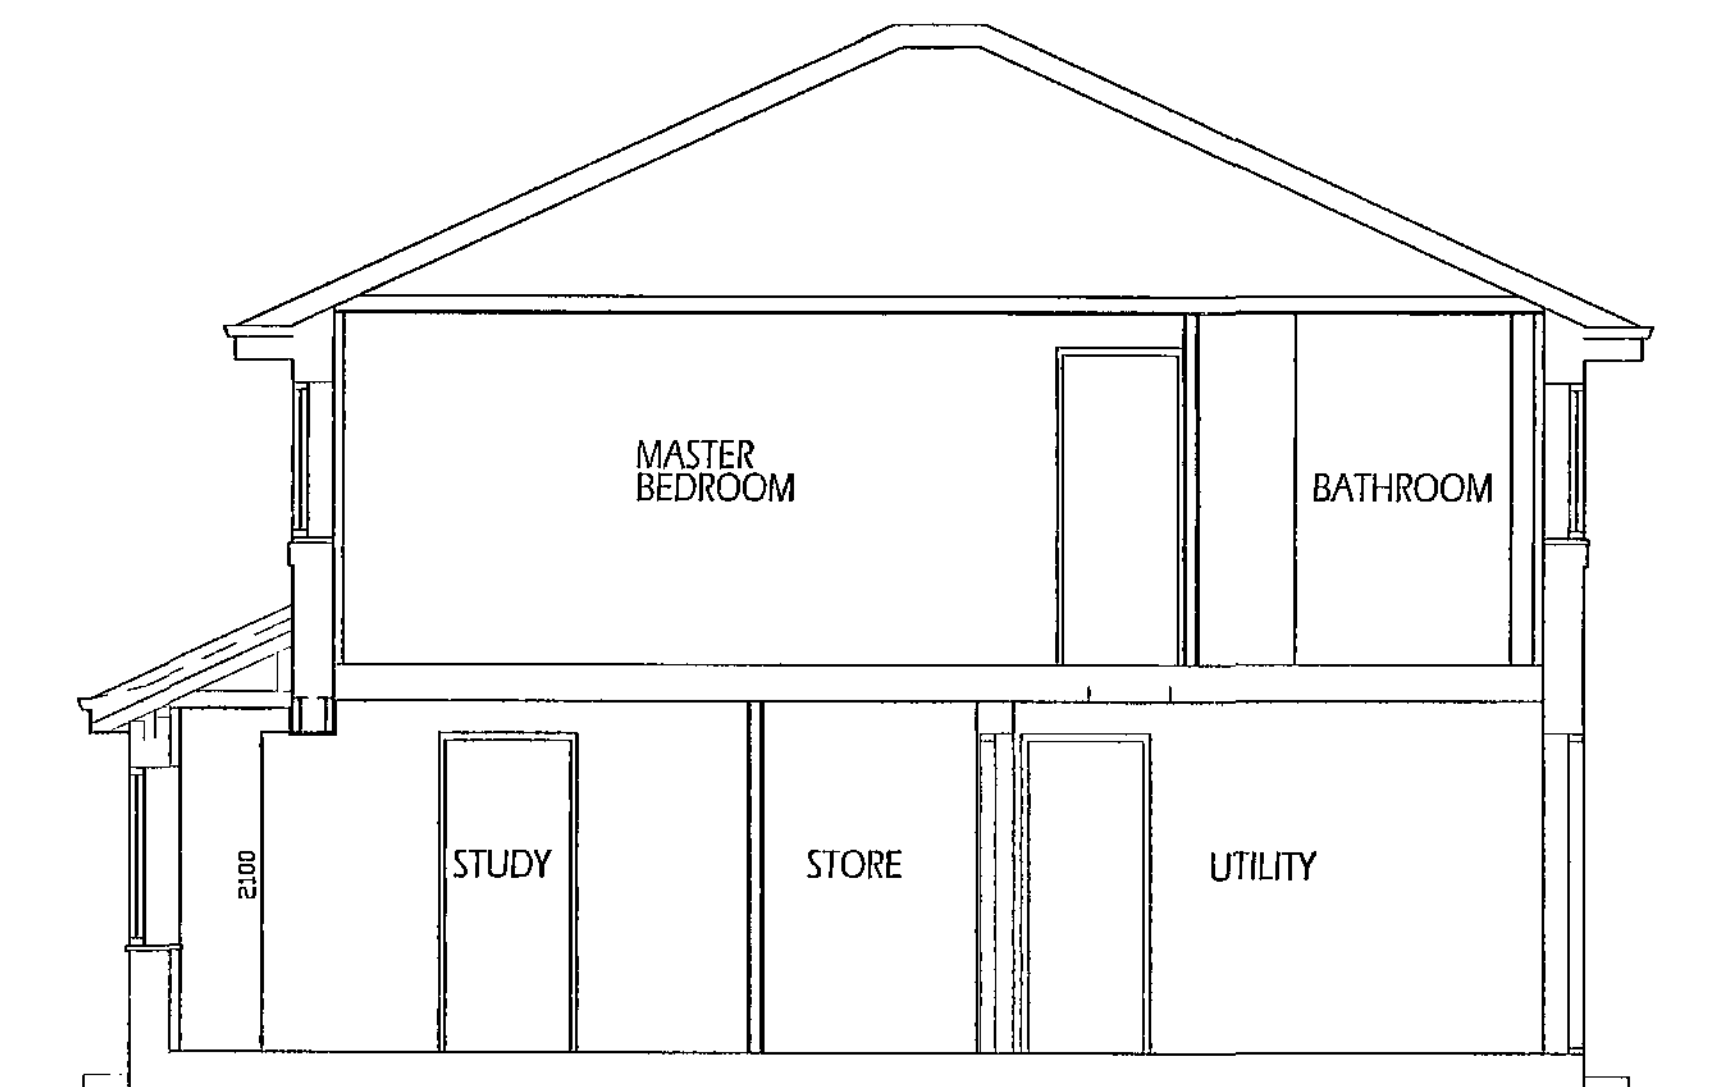

SECTION B-B SCALE 1:50

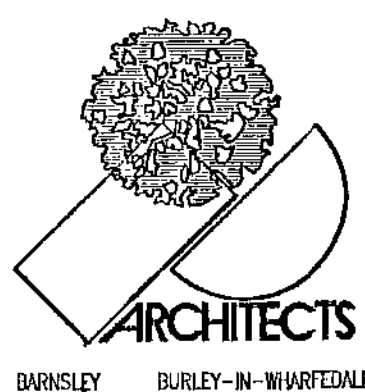

- Notes.
1. THIS DRAWING AND THE COPYRIGHTS AND PATENTS THEREIN ARE THE PROPERTY OF NUTTALL YARWOOD & PARTNERS LIMITED. IT IS TO BE USED ONLY FOR THE PROJECT AND NOT BE REPRODUCED OR USED FOR ANY OTHER PROJECT WITHOUT THE WRITTEN PERMISSION OF NUTTALL YARWOOD & PARTNERS LIMITED.
 2. CONTRACTORS AND SUB-CONTRACTORS MUST CHECK AND AGREE ALL DIMENSIONS BEFORE PREPARING SHOP DRAWINGS OR COMMENCING WORK ON SITE.
 3. CONTRACTORS ARE RESPONSIBLE FOR INFORMING THE ARCHITECT OF ANY DISCREPANCY DISCOVERED ON THIS DRAWING OR BETWEEN THIS DRAWING AND ANY OTHER RELATED DOCUMENT ISSUED UNDER THE STANDARD FORM OF CONTRACT IN RESPECT OF THE WORK.
 4. WRITTEN DIMENSIONS ONLY ARE TO BE USED FROM THIS DRAWING. IF IN ANY DOUBT ASK FOR CLARIFICATION.

Notes.






Revisions.

Date	Suffix	Description	Date	Suffix	Description


NUTTALL YARWOOD & PARTNERS LIMITED
CHARTERED ARCHITECTS

■ The Grove, High Street, Dodworth, Barnsley, S75 3RQ. Tel: 01226 206771. Fax: 01226 200989. E-mail: nyp.barnsley@btconnect.com
□ 120 Main Street, Burley-in-Warfedale, LS29 7JX. Tel: 01943 864441. Fax: 01943 862300. E-mail: nyp.burley@btconnect.com


Project.	NO.6 CHERRY HILLS, DARTON, BARNSELY, S75 5NZ	Client.	
Drawing Title.	FLOOR PLANS, ELEVATIONS, SECTION A-A, B-B & SITE PLAN AS PROPOSED	Date	FEBRUARY 2012
Ref.	42/51	Scale	AS SHOWN @ A1
Dwg. No.	SK01	Rev.	B

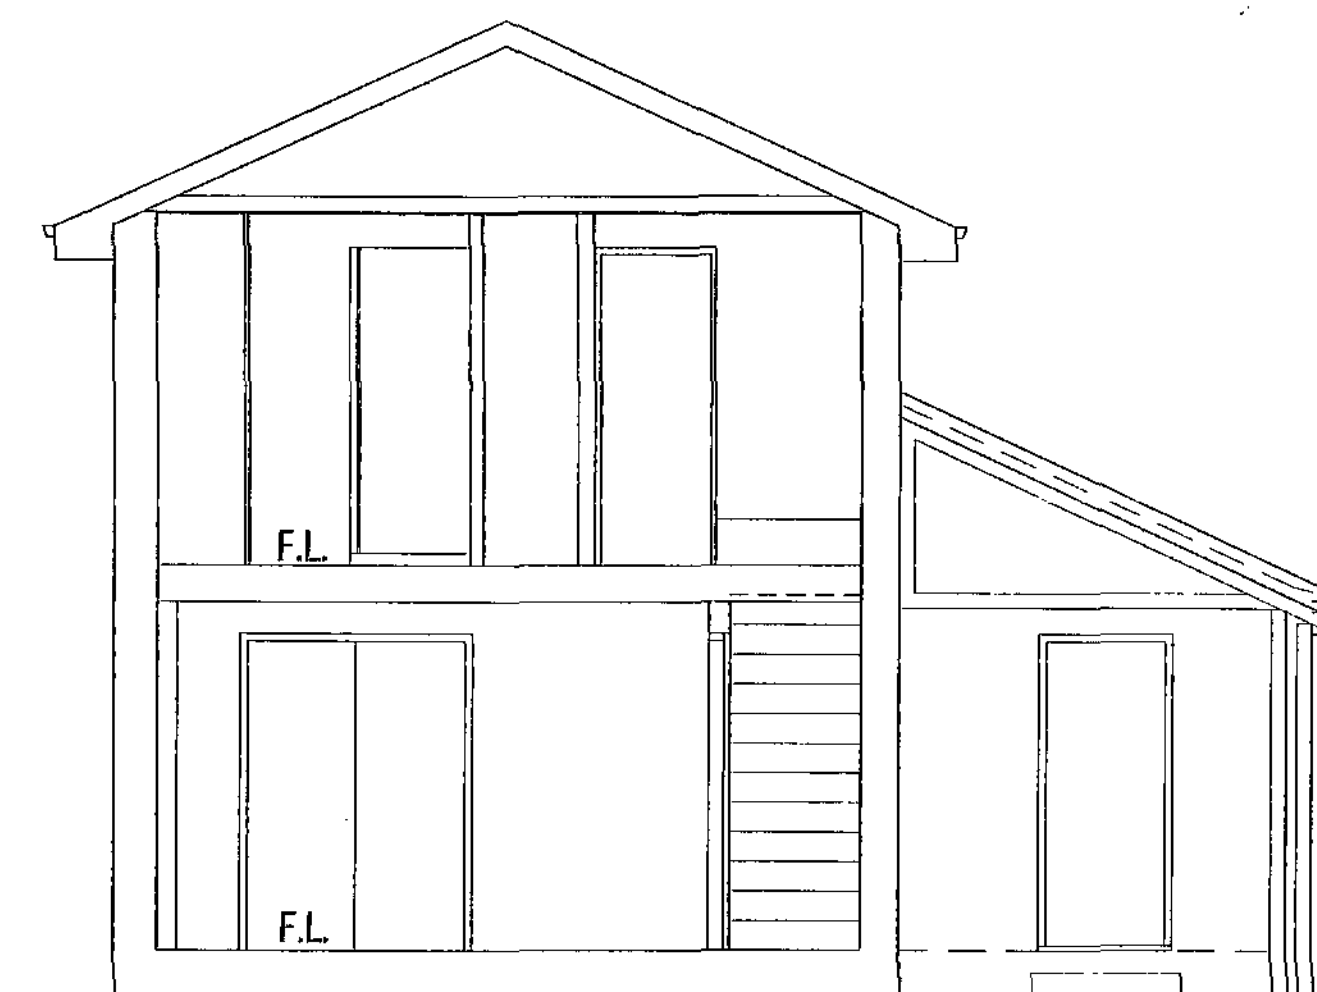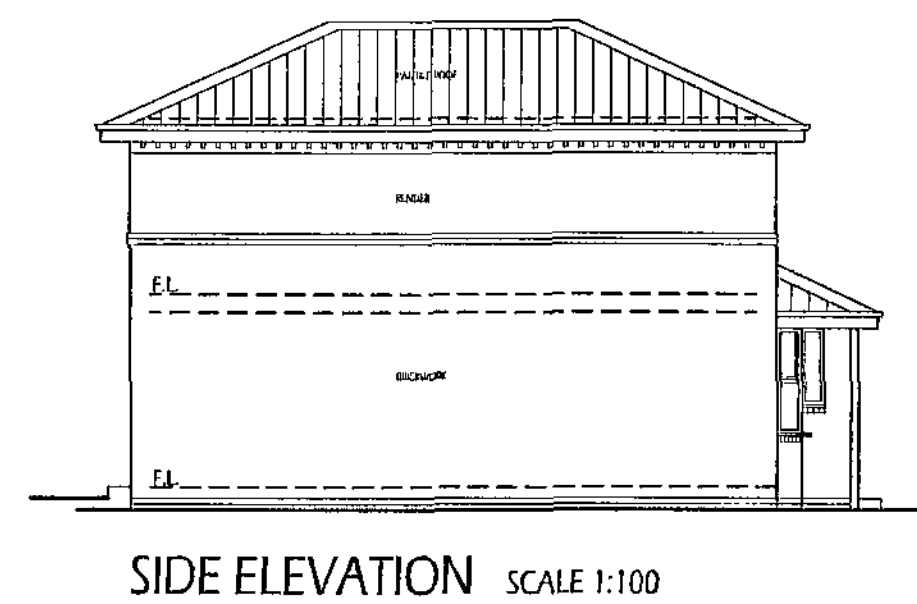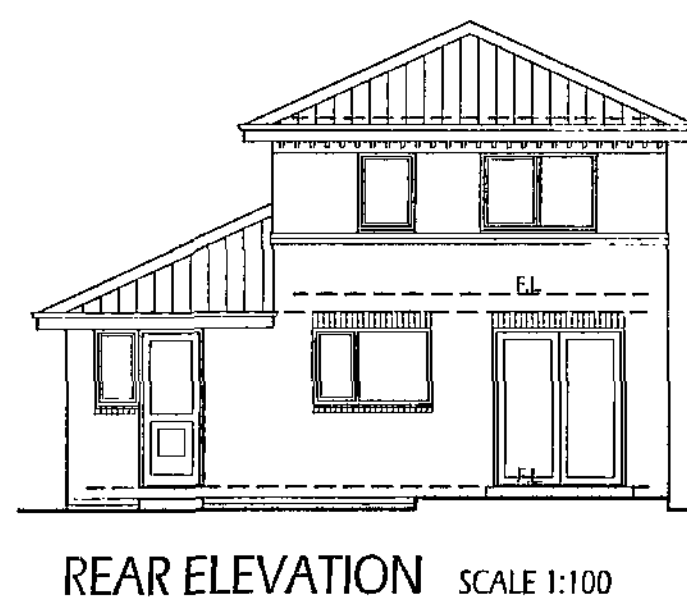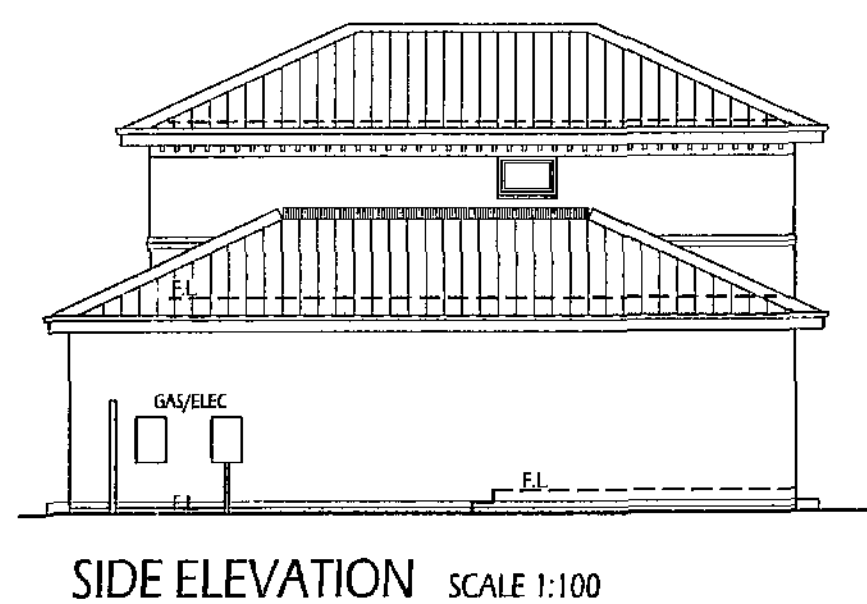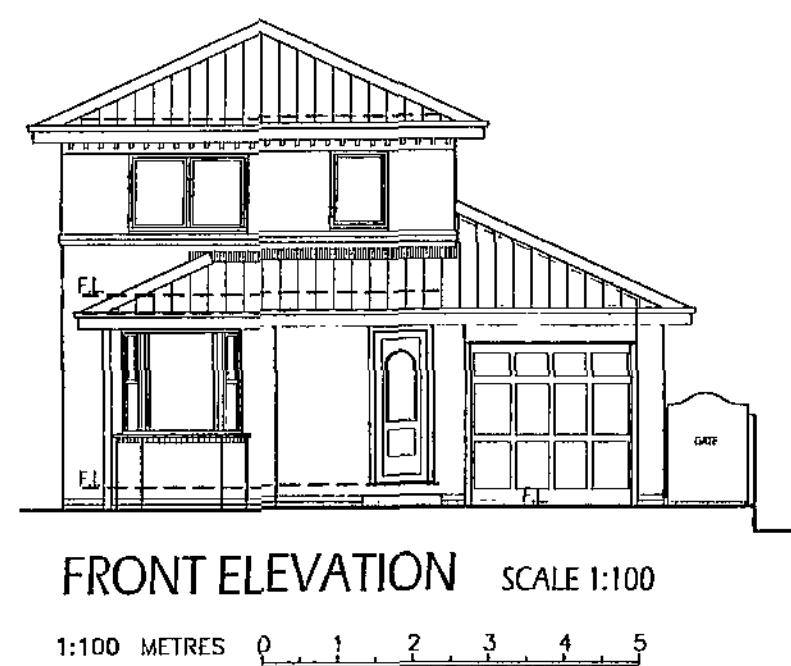


SECTION A-A SCALE 1:50

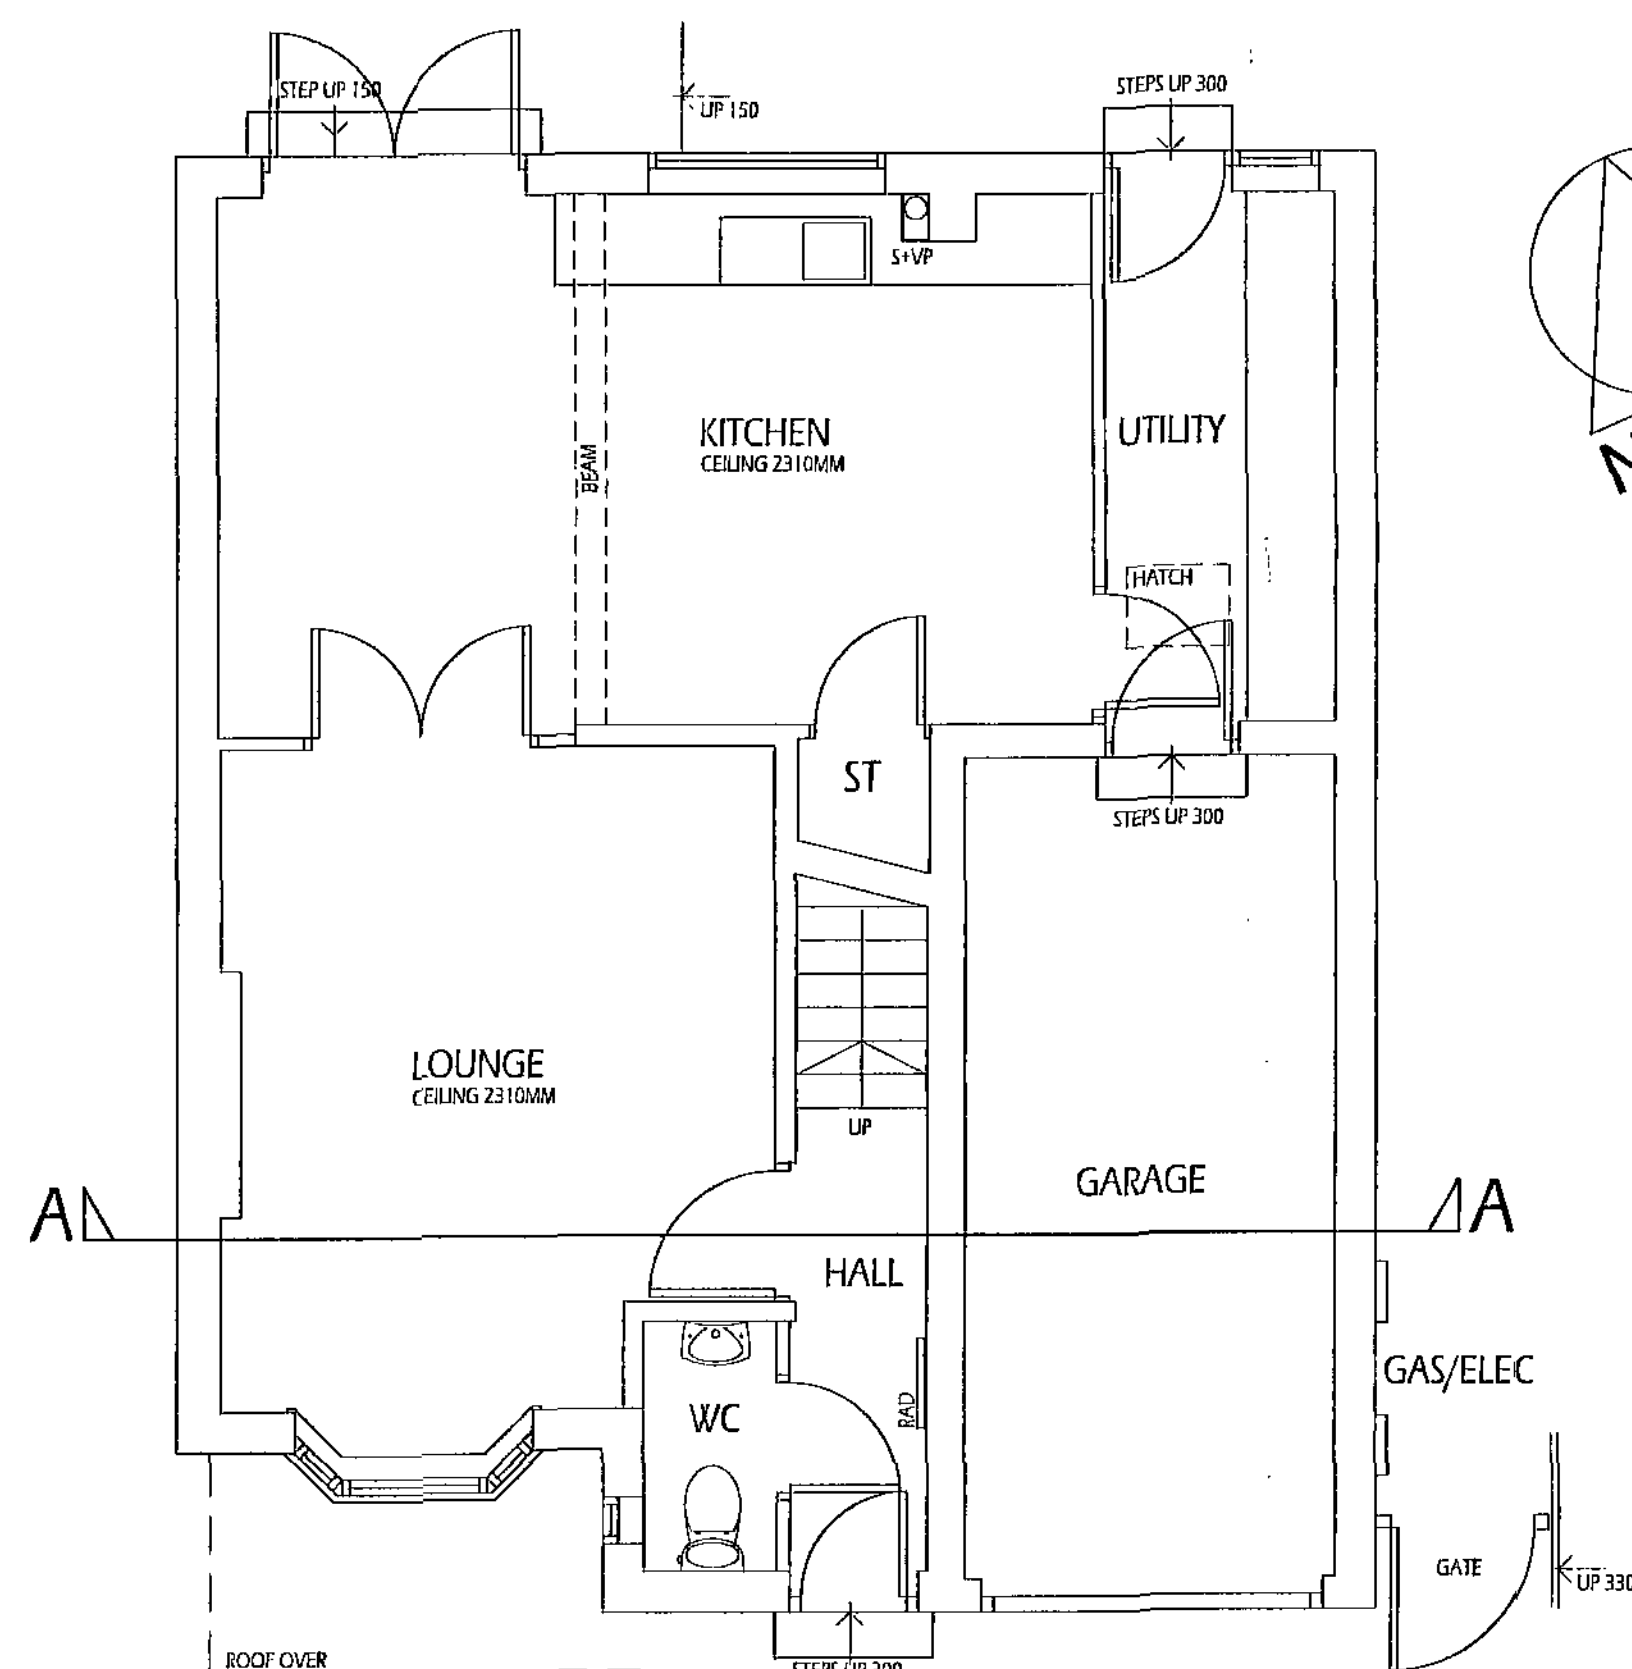

GROUND FLOOR PLAN SCALE 1:50

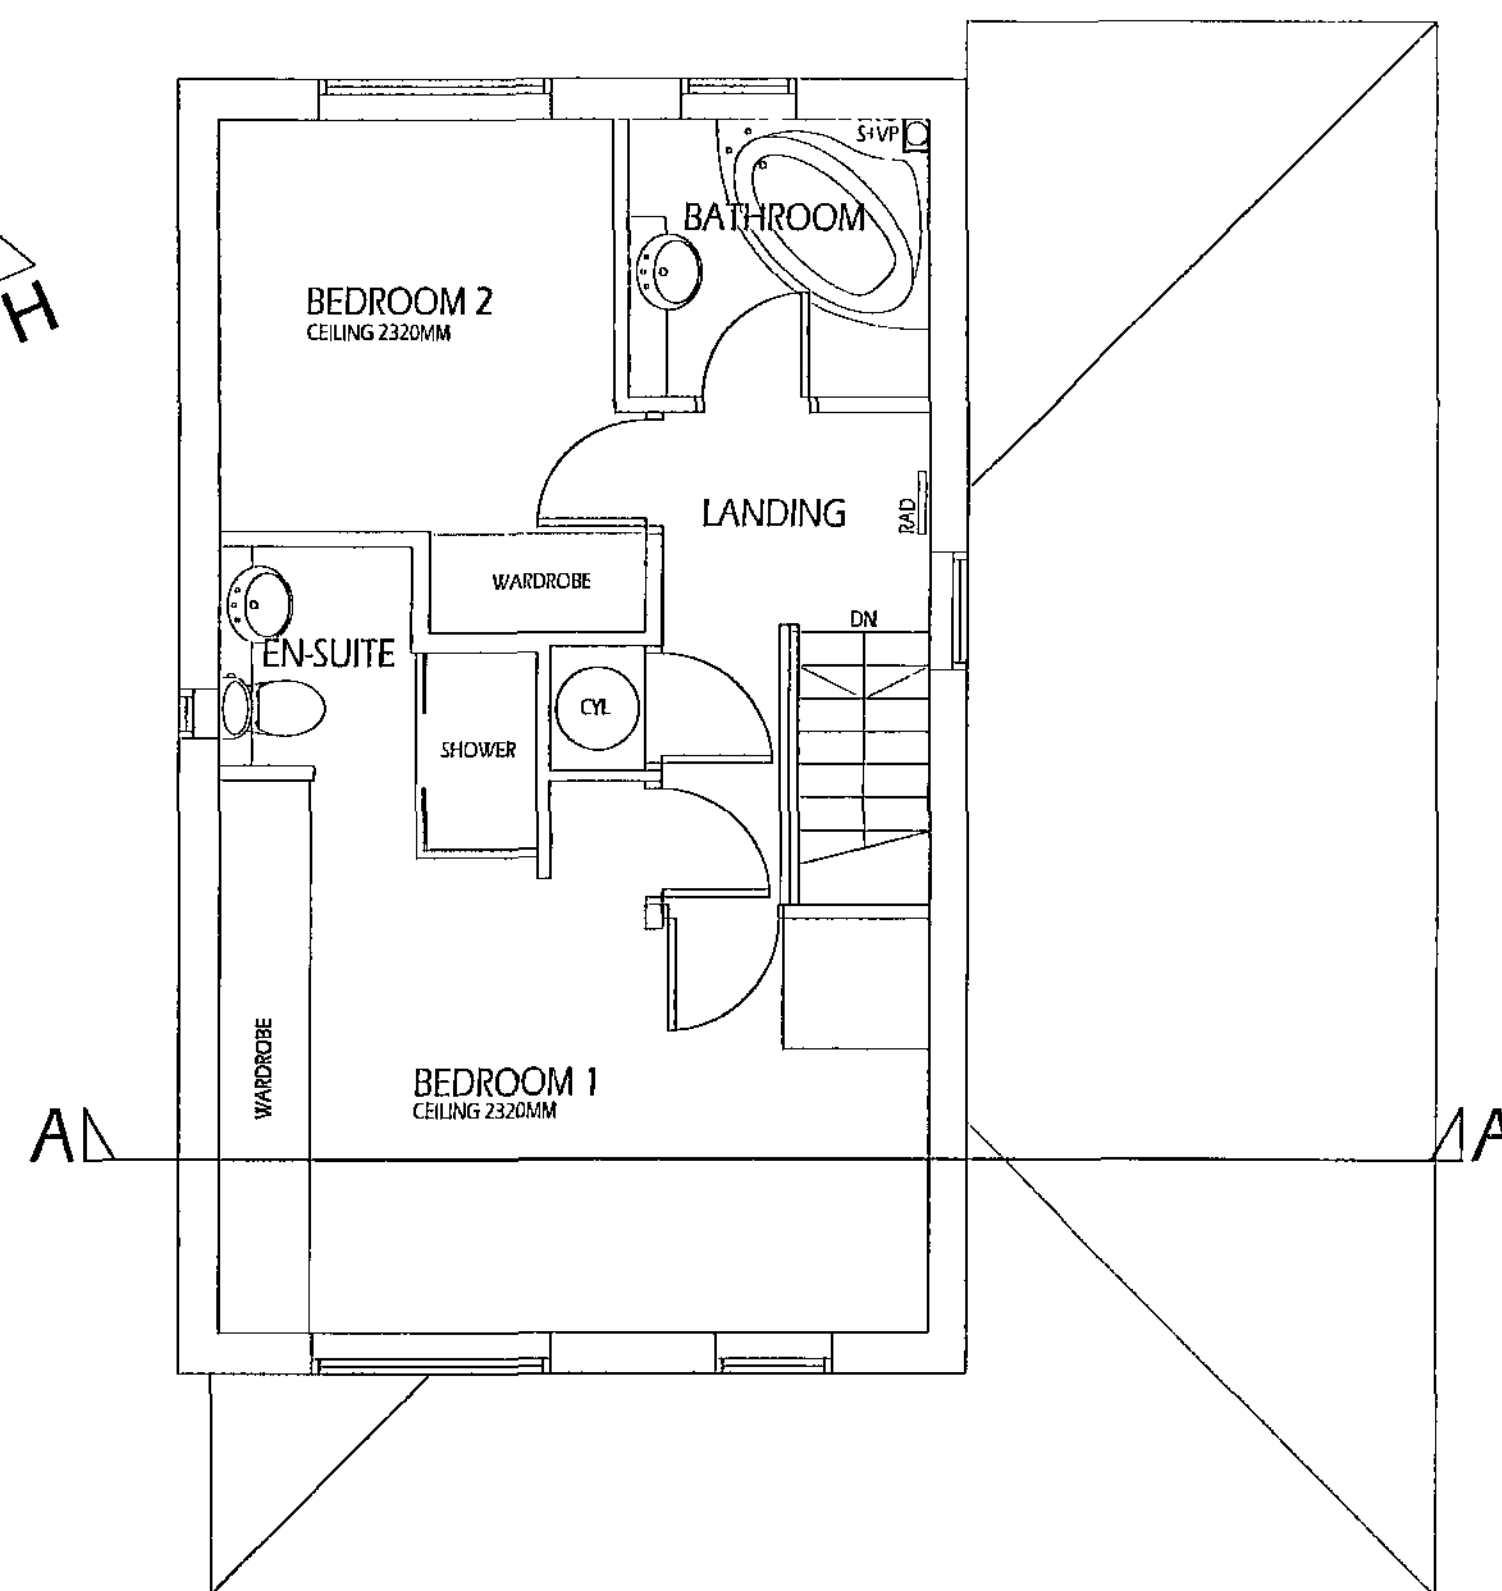


FIRST FLOOR PLAN SCALE 1:50

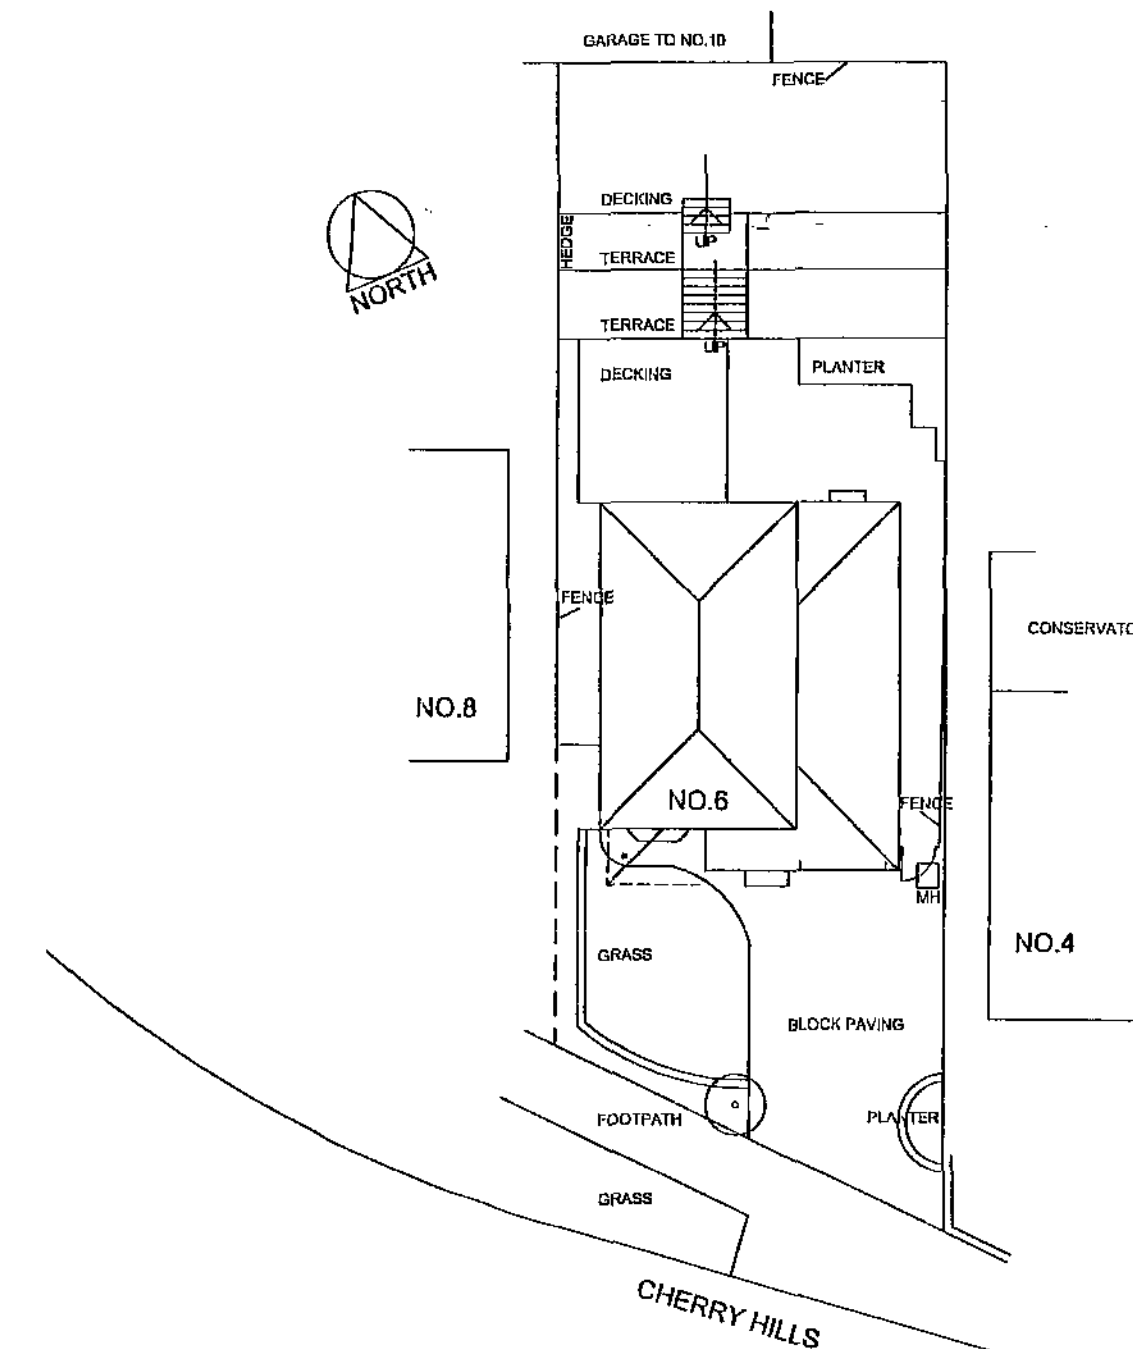

SITE PLAN SCALE 1:200

1:200 METRES 0 2 4 6 8 10

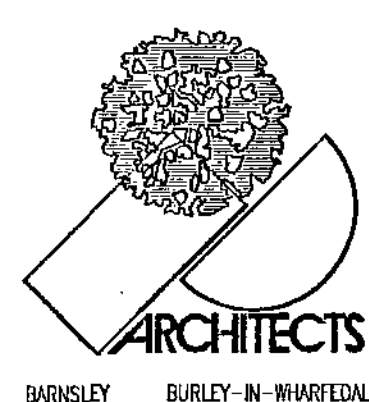

1. THIS DRAWING AND THE COPYRIGHTS AND PATENTS HEREIN ARE THE PROPERTY OF NUTTALL YARWOOD & PARTNERS LIMITED REGISTERED IN ENGLAND AND WALES NO. 4531338 AND MAY BE USED OR REPRODUCED ONLY UNDER CONTRACT.
2. CONTRACTORS AND SUB-CONTRACTORS MUST CHECK AND AGREE ALL DIMENSIONS BEFORE PREPARING SHOP DRAWINGS OR COMMENCING WORK ON SITE.
3. CONTRACTORS ARE RESPONSIBLE FOR INFORMING THE ARCHITECT OF ANY DISCREPANCY DISCOVERED ON THIS DRAWING OR BETWEEN THIS DRAWING AND ANY OTHER RELATED DOCUMENT ISSUED UNDER THE STANDARD FORM OF CONTRACT IN RESPECT OF THE WORK.
4. WRITTEN DIMENSIONS ONLY ARE TO BE USED FROM THIS DRAWING. IF IN ANY DOUBT ASK FOR CLARIFICATION.

Notes.

Revisions.

Date	Suffix	Description	Date	Suffix	Description

NUTTALL YARWOOD & PARTNERS LIMITED
CHARTERED ARCHITECTS

The Grove, High Street, Dodworth, Barnsley, S75 3BQ. Tel: 01226 208771. Fax: 01226 200689. E-mail: nyp.barnsley@btconnect.com
120 Main Street, Burley-in-Wharfedale, LS29 7JX. Tel: 01943 864441. Fax: 01943 862300. E-mail: nyp.burley@btconnect.com

Project.	NO.6 CHERRY HILLS, DARTON, BARNSELY, S75 5NZ	Client.	
Drawing Title.	FLOOR PLANS, ELEVATIONS, SECTION A-A & SITE PLAN AS EXISTING	Date.	FEBRUARY 2012
		Ref.	42/51
		Dwg. No.	01
		Rev.	

