




Notes:

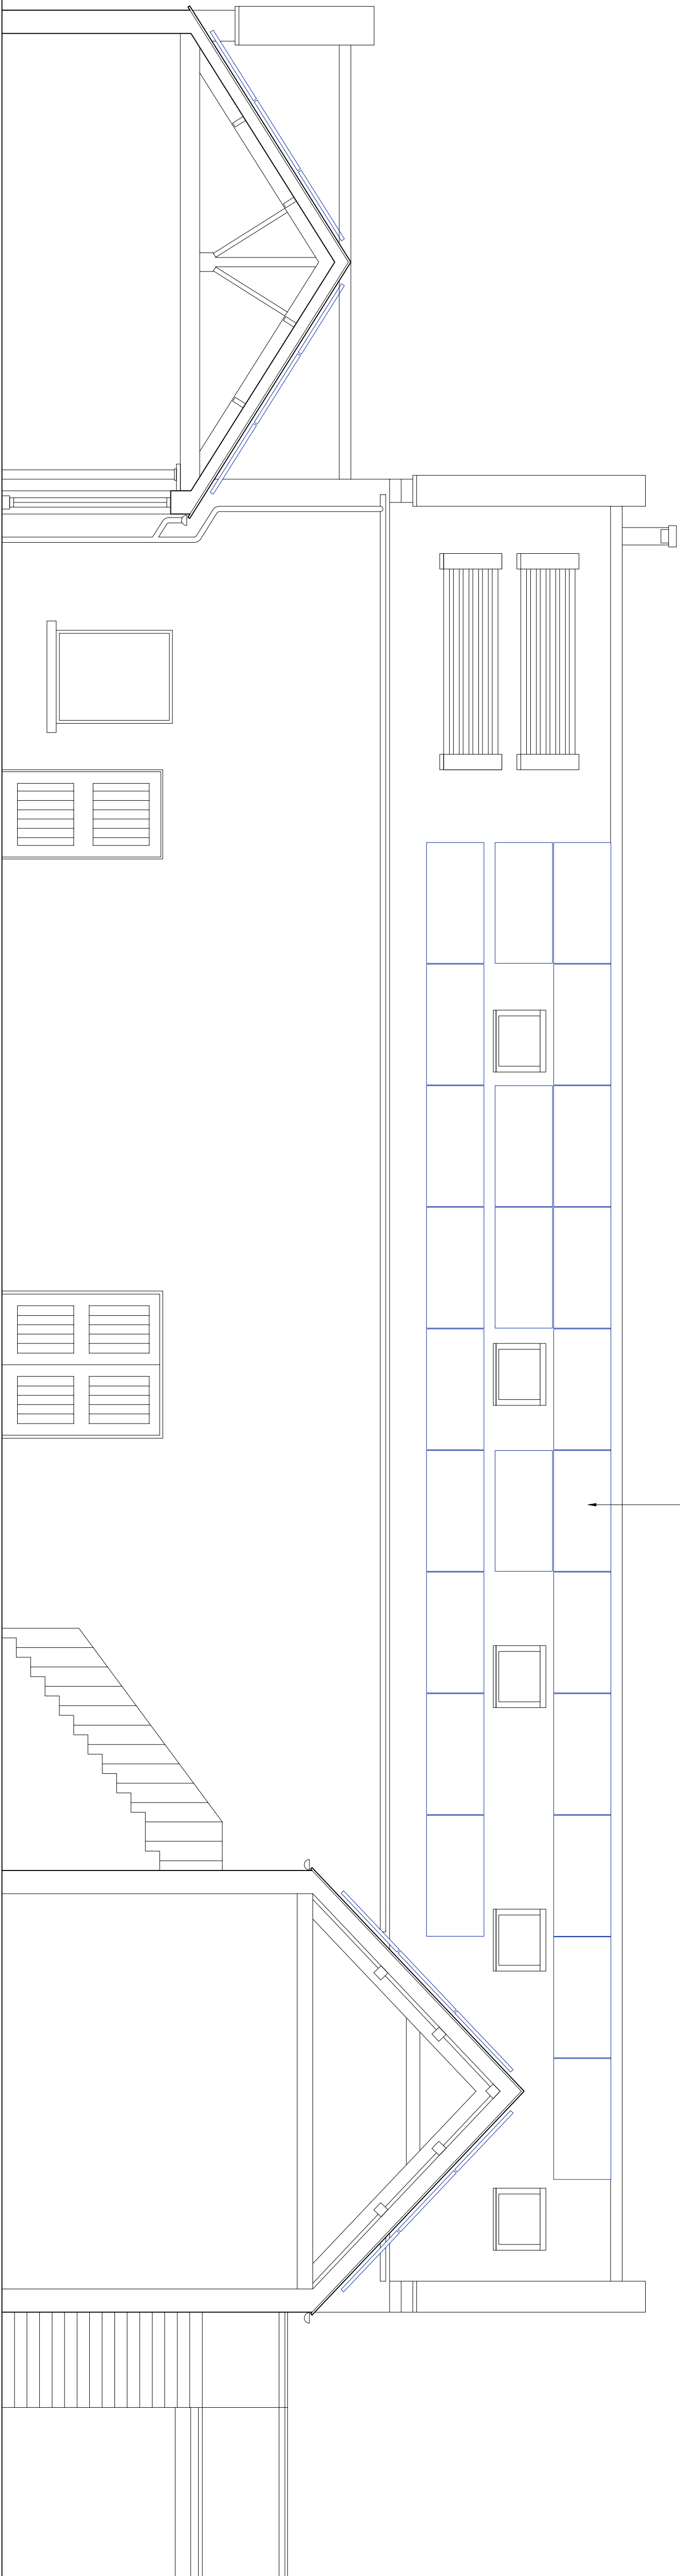

Visitor Centre proposed sectional south elevation

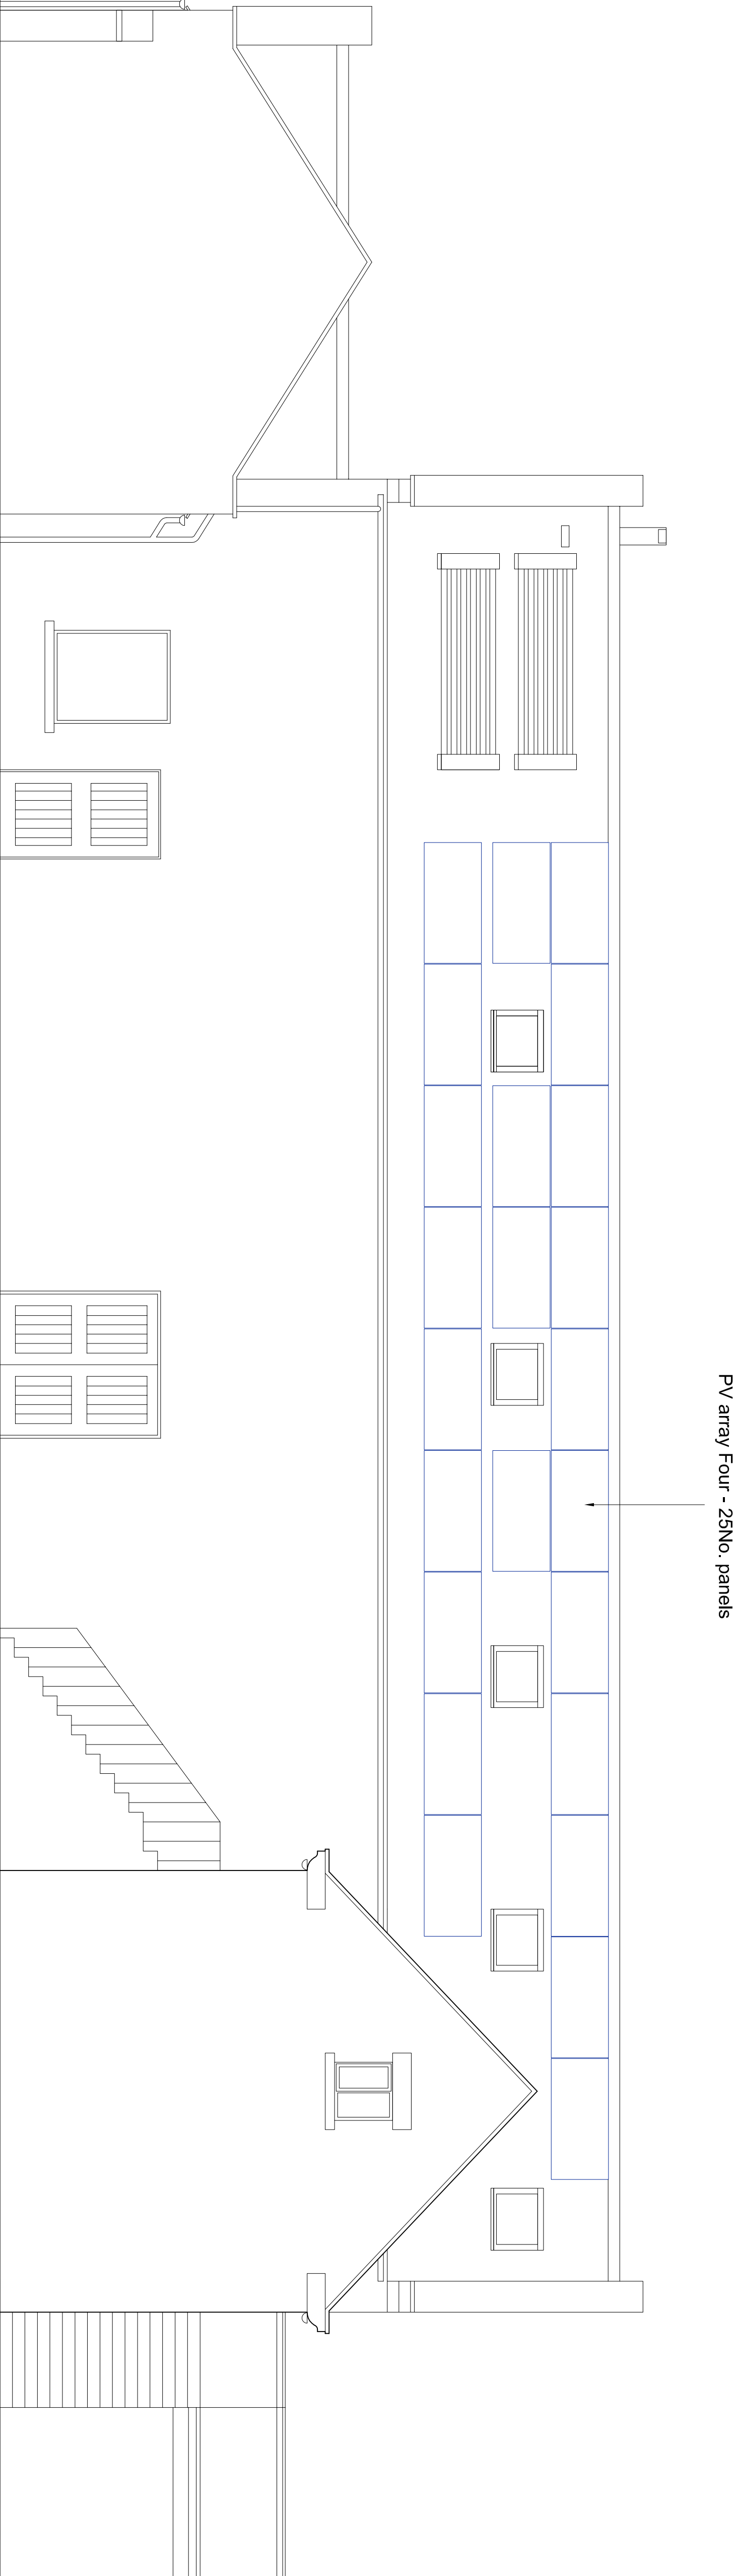

Visitor Centre proposed south elevation

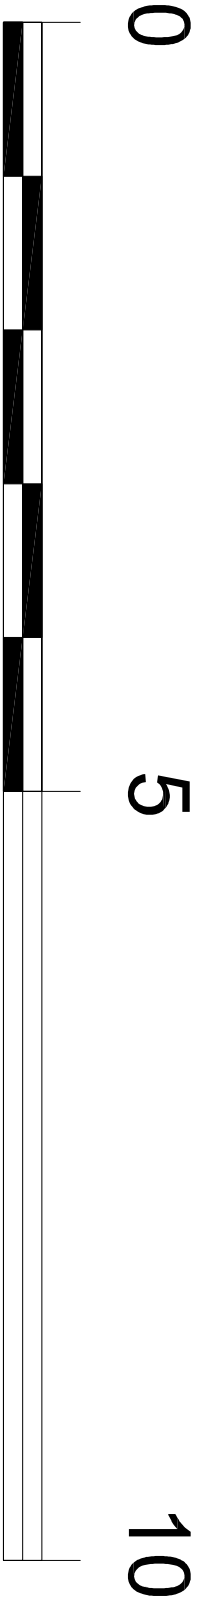

PLANNING

Revision	Description	Date	Drawn



Solarsense UK Ltd
Helios House - Brockley Lane - Backwell - Bristol BS48 4AH
tel: 01275 461800 e: info@solarsense-uk.com

Client: **RSPB**

Project: **RSPB Dearne Valley
Roof Mounted Solar PV**

Drawing: **Visitor Centre
Proposed South Elevation**

Scale: **1:50 @ A1** Drawn by: **RTH**

Date: **September 2018** Checked by:

Drawing Number: **RSPB/DEA/09** Revision: