

DO NOT SCALE - IF IN DOUBT ASK

NOTES

KIOSK MATERIALS
KIOSK TO BE CONSTRUCTED IN DARK GREEN COLOUR GLASS
REINFORCED PLASTIC (GRP).
EITHER:

- RAL 6002 LEAFGREEN OR;
- BS 14C39 HOLLY GREEN

REFERENCE DRAWINGS

N6022_GT_5000_DW SITE LOCATION PLAN

N6022_GT_5001_DW EXISTING SITE PLAN

N6022_GT_5002_DW PROPOSED SITE PLAN

N6022_GT_5003_DW INLET WORKS MCC No. 1 PLANNING DRAWING - SHEET 01 OF 02

LEGEND

A	PLANNING - FOR APPROVAL	T.J.P	M.Mc.P	M.R.C	22.05.18
ISS	REASON FOR ISSUE	DES/DRN	CHKD	APPD	DATE

THIS DRAWING IS ISSUED BY GALLIFORD TRY SUBJECT TO THE CONDITIONS THAT IT IS NOT COPIED EITHER IN WHOLE OR IN PART OR DISCLOSED TO THIRD PARTIES UNLESS PRIOR WRITTEN AUTHORISATION IS GIVEN BY GALLIFORD TRY.

PREVIOUS VERSIONS OF THIS DRAWING SHOULD BE STAMPED SUPERSEDED OR DESTROYED



Thornton Science Park,
Pool Lane, Ince,
Chester, CH2 4NU,
T (0)124 462 1000
E UKmail@ghd.com,
W www.ghd.com



Yorkshire Water
Livingstone House,
Chadwick Street,
Leeds LS10 1LJ
Tel: (0113) 249 6366



**Galliford Try Infrastructure
(Technical Services)
Unit 3, Rutherford Court,
Stafford,
Staffordshire ST18 0GP
Tel: 01785 216810
www.gallifordtry.co.uk**

PROJECT TITLE	BOLTON UPON DEARNE WwTW NEW WORKS
---------------	--


DRAWING TITLE

**MCC No. 1 - INLET WORKS KIOSK
ELEVATIONS ON KIOSK
PLANNING SHEET 02 OF 02**

SCALE As indicated	DRAWN BY TJP	ORIGINAL SIZE A1
------------------------------	------------------------	-------------------------------


DRAWING No.	REVISION
N6022_GHD_5004_DW	A

PLANNING

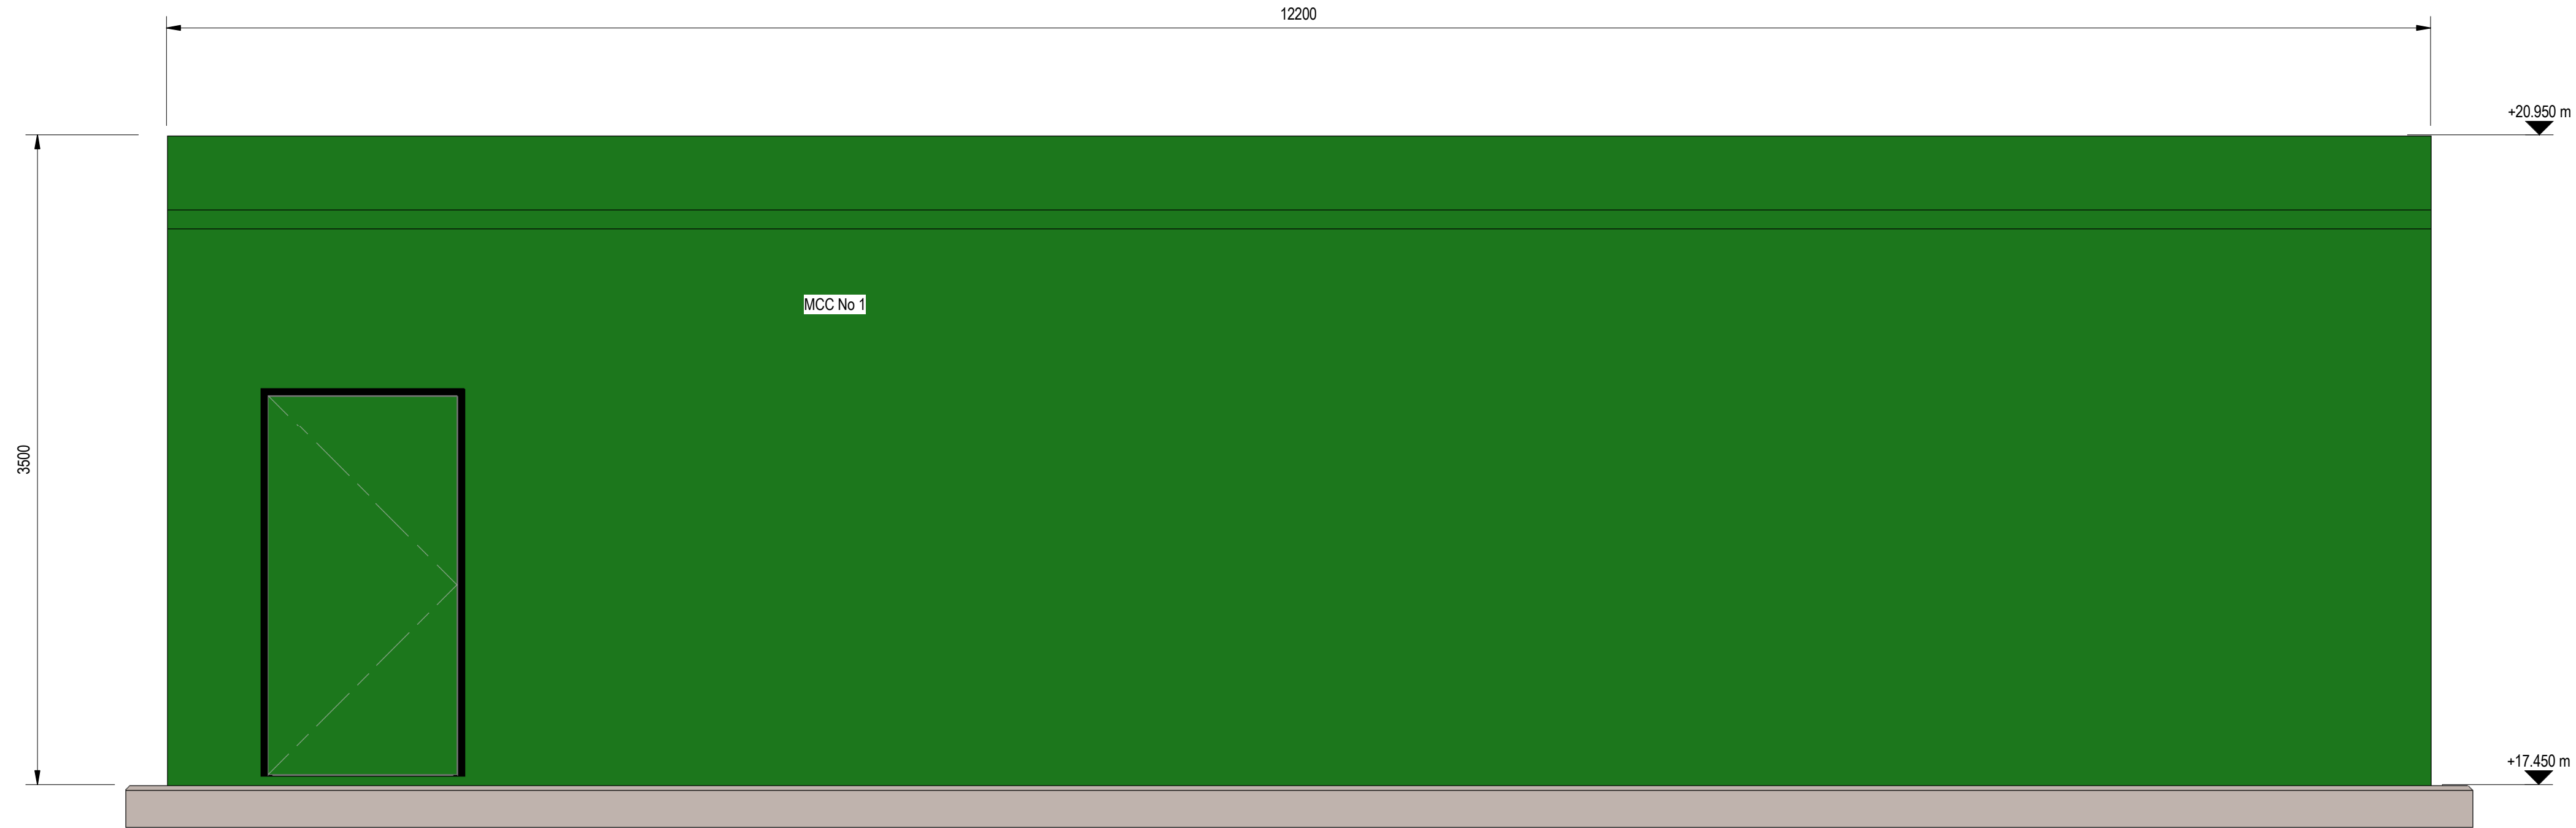

SOUTH ELEVATION ON MCC No. 1

SCALE 1 : 25

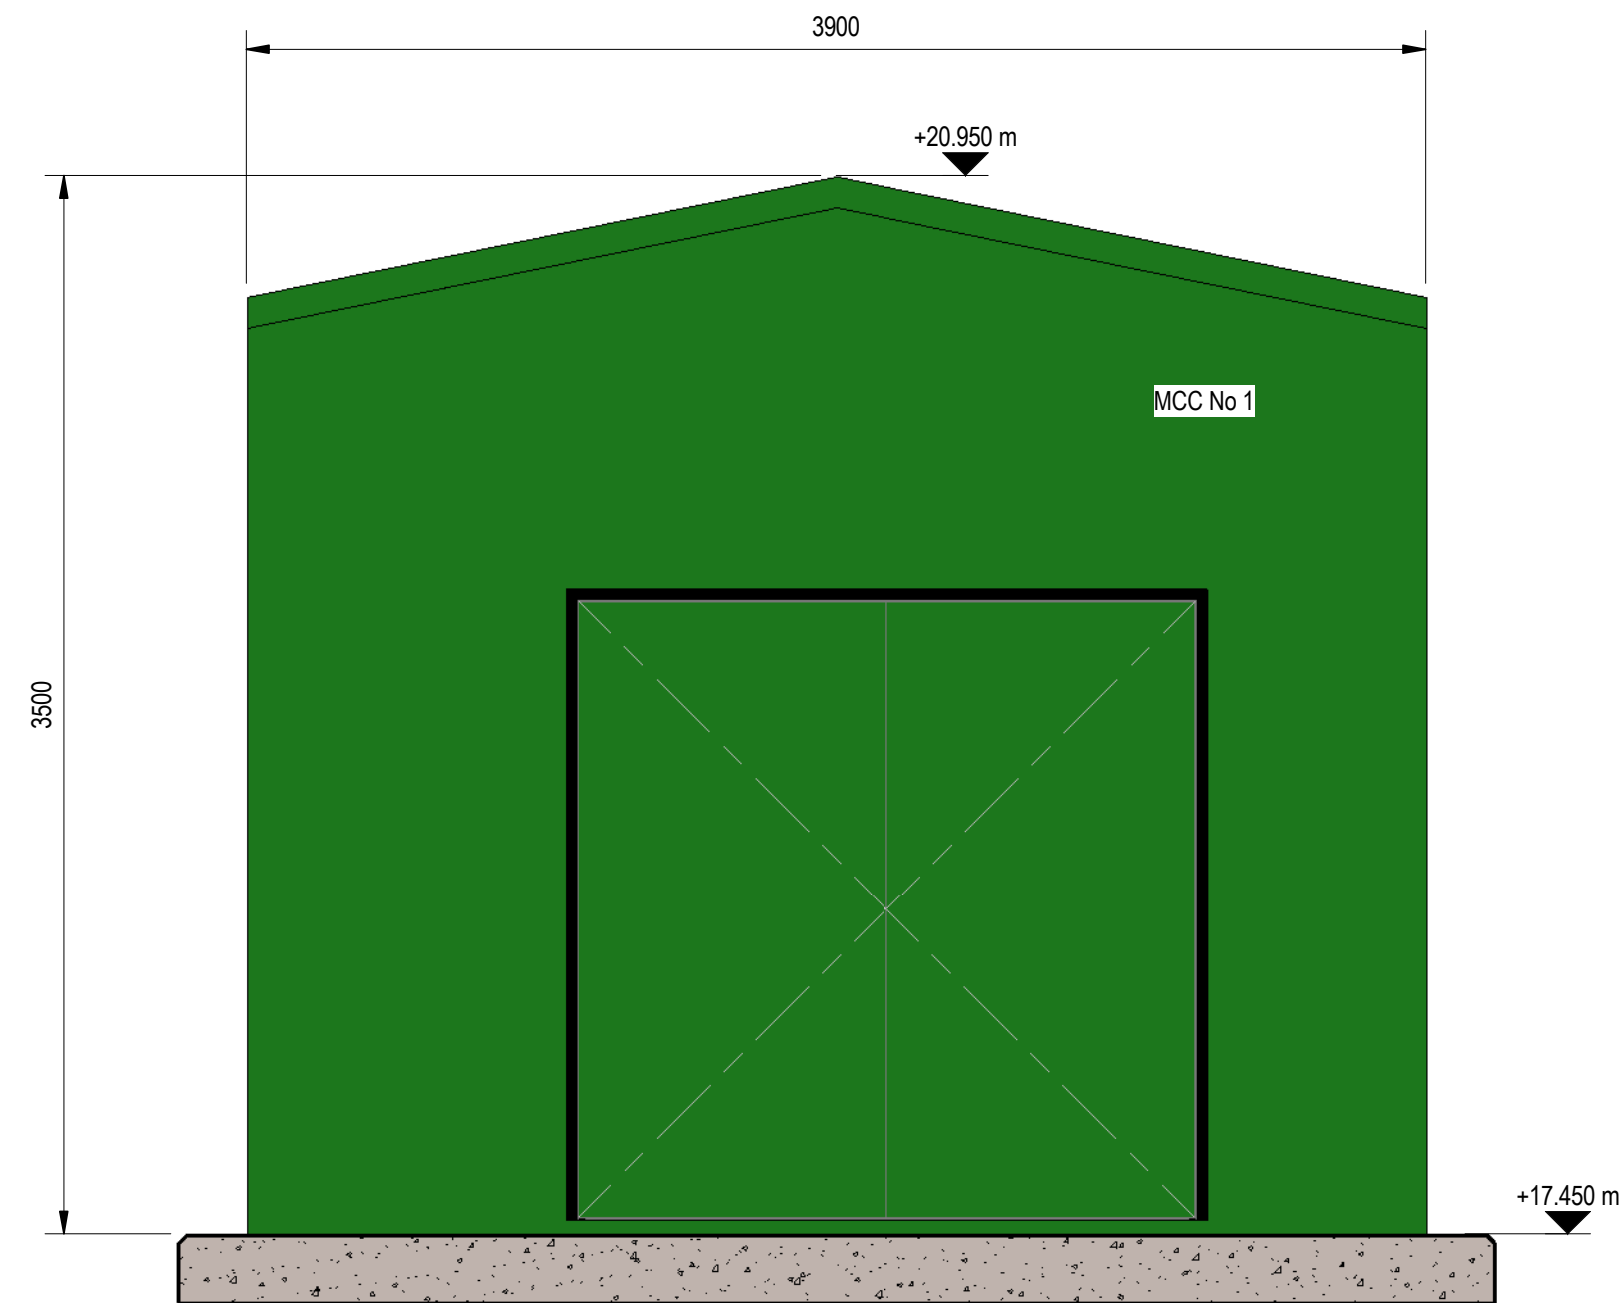

EAST ELEVATION ON MCC No. 1

SCALE 1 : 25