

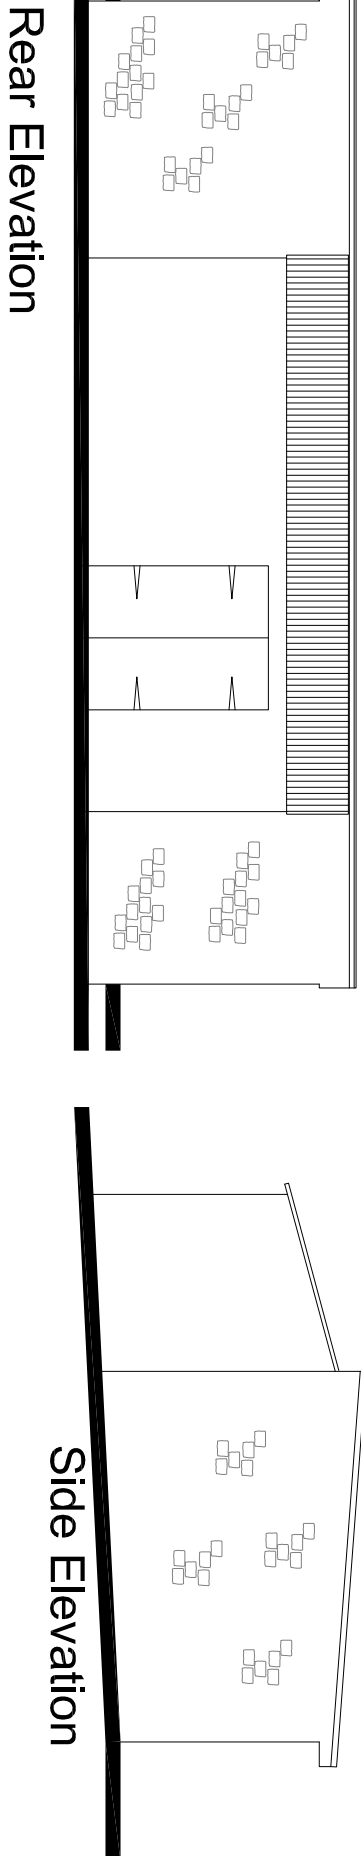
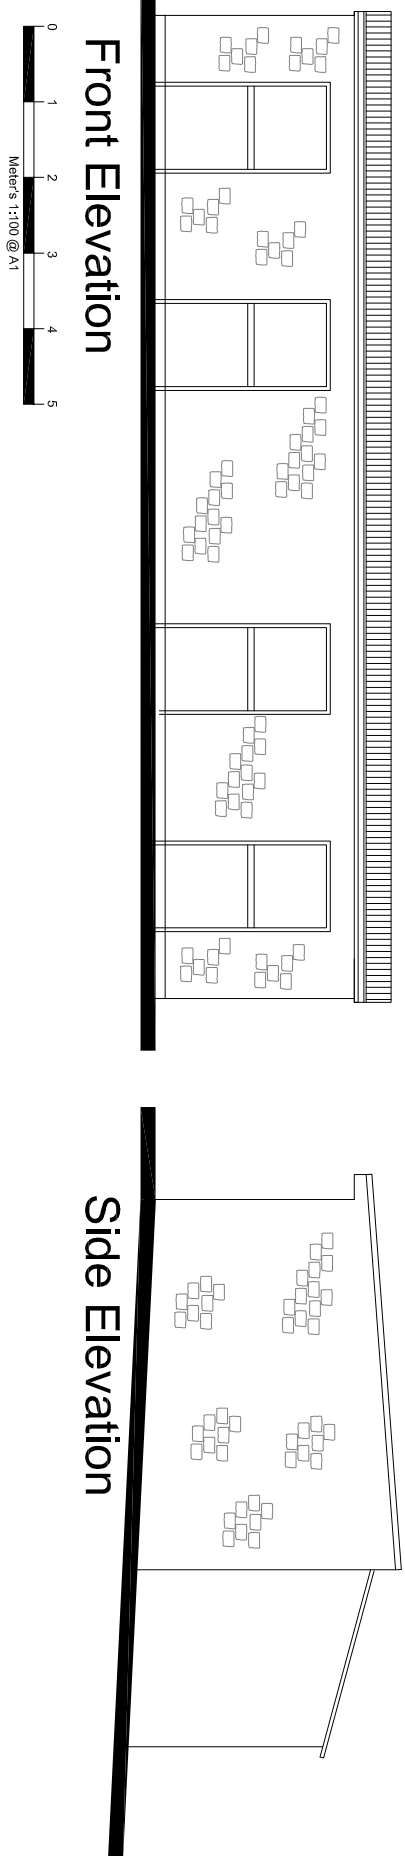
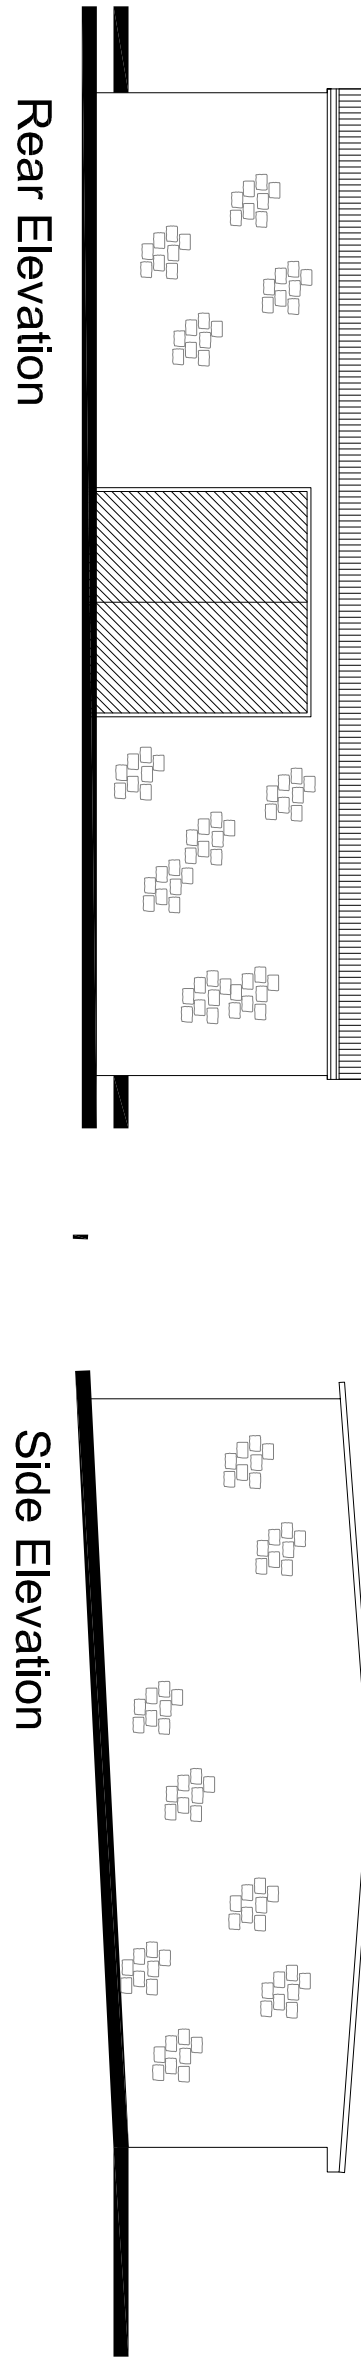



SUBJECT TO PLANNING APPROVAL

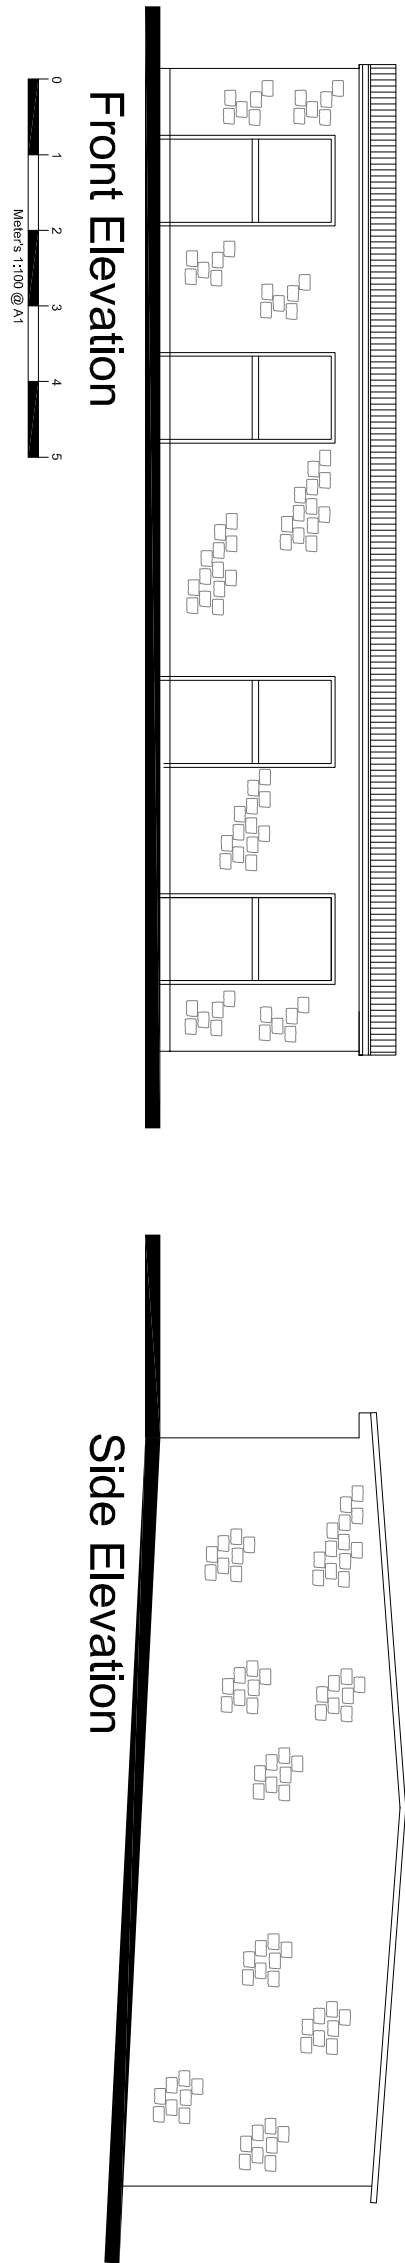

EXISTING

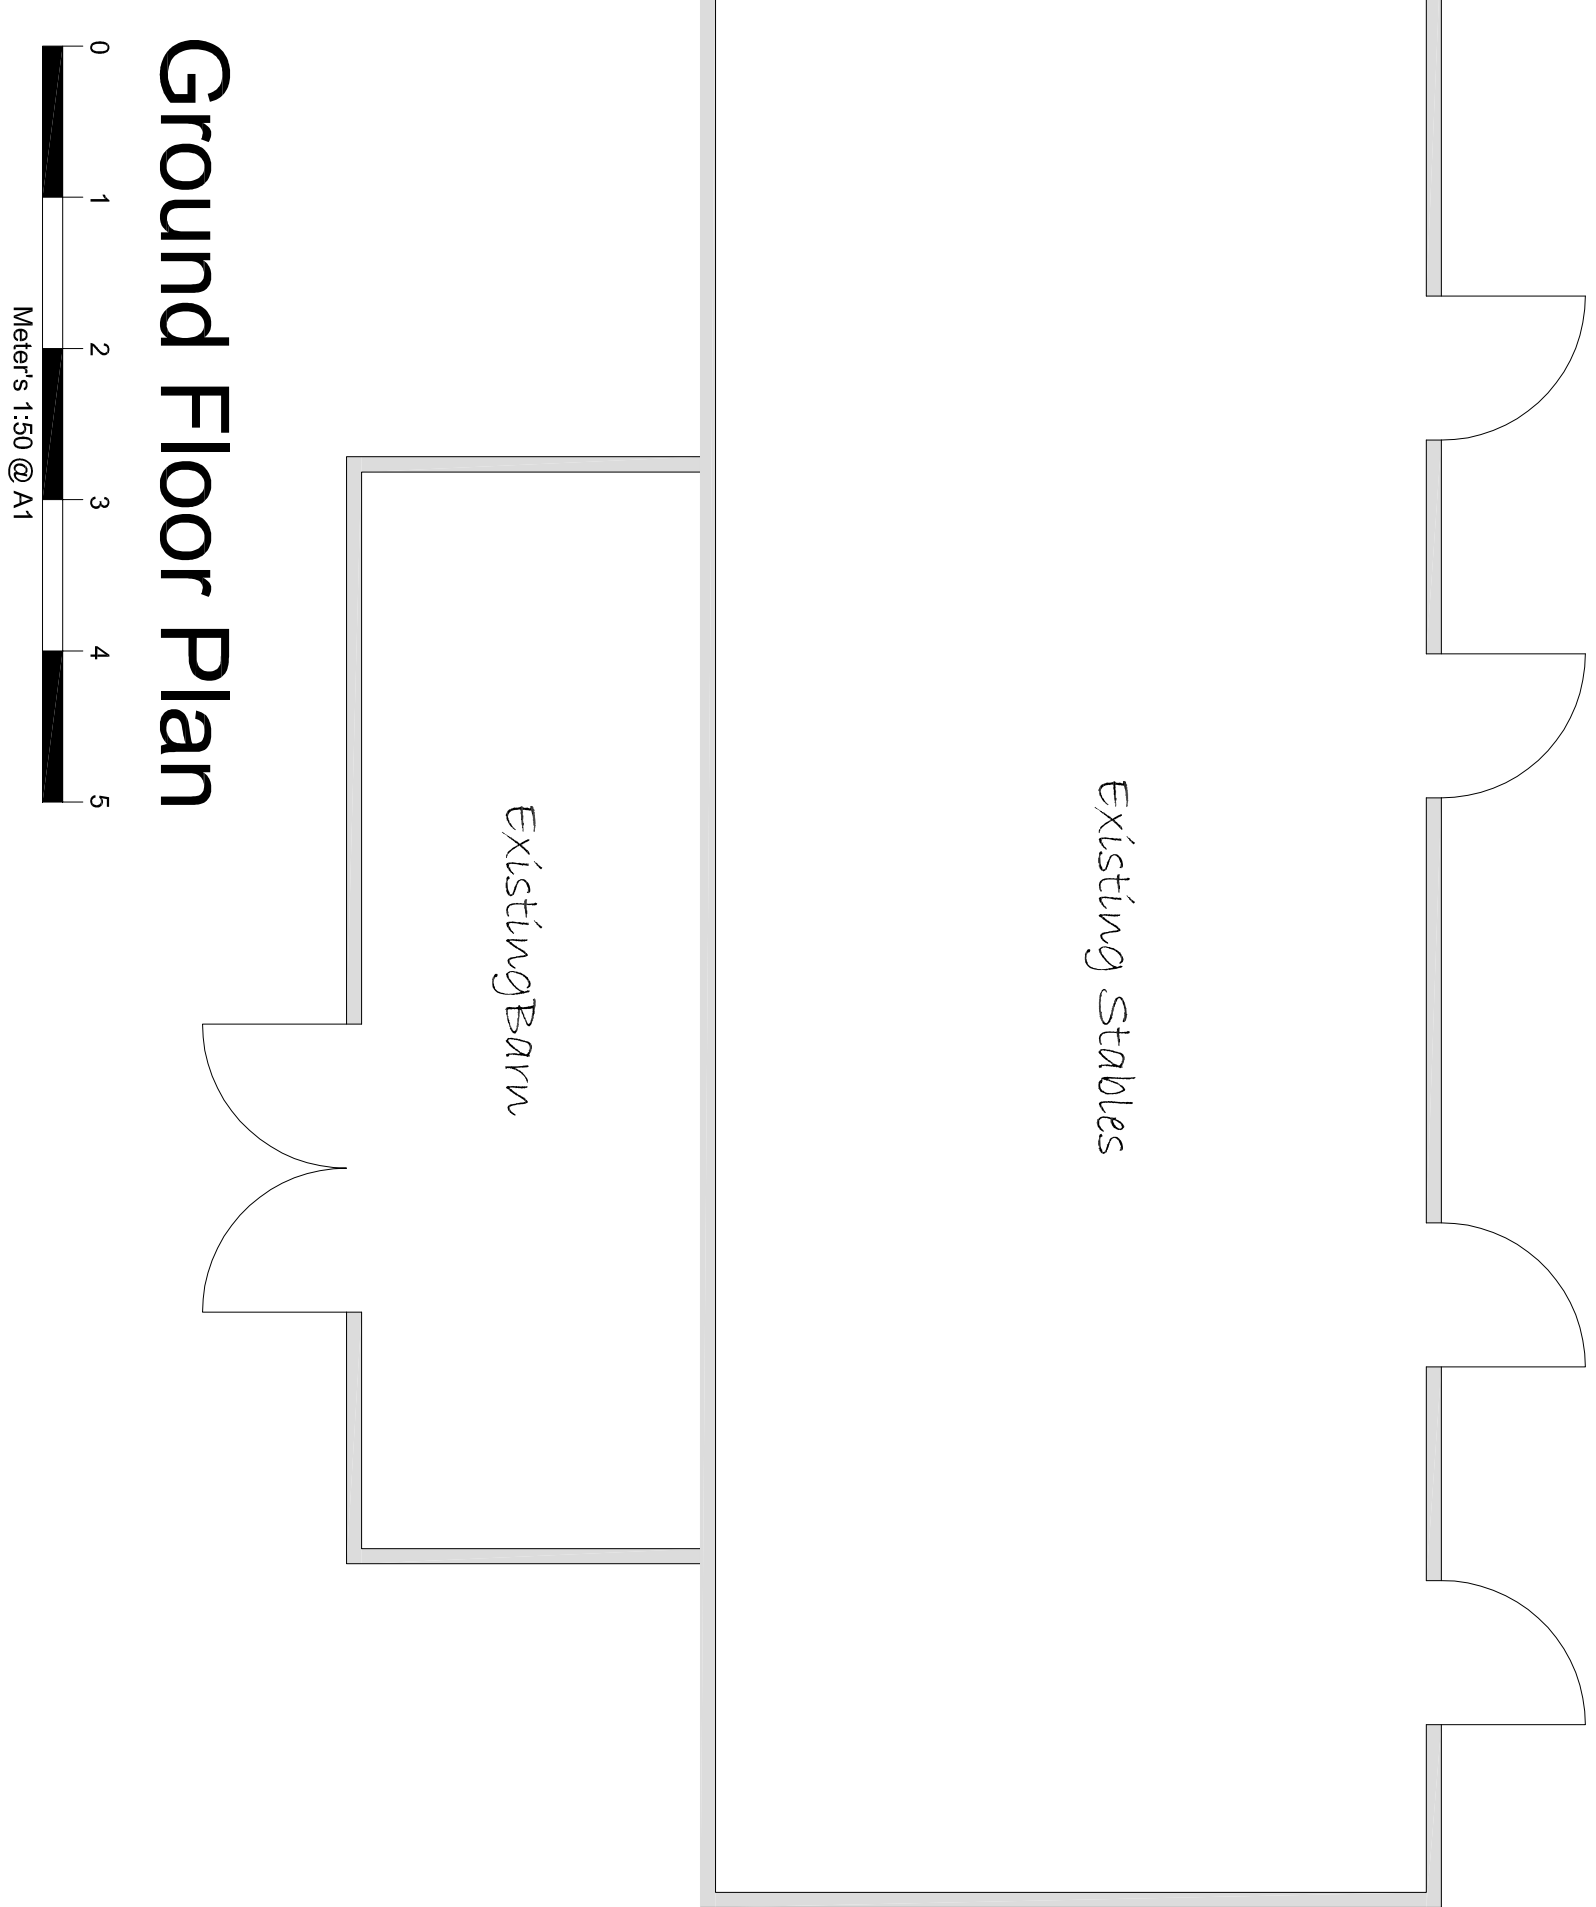

PROPOSED

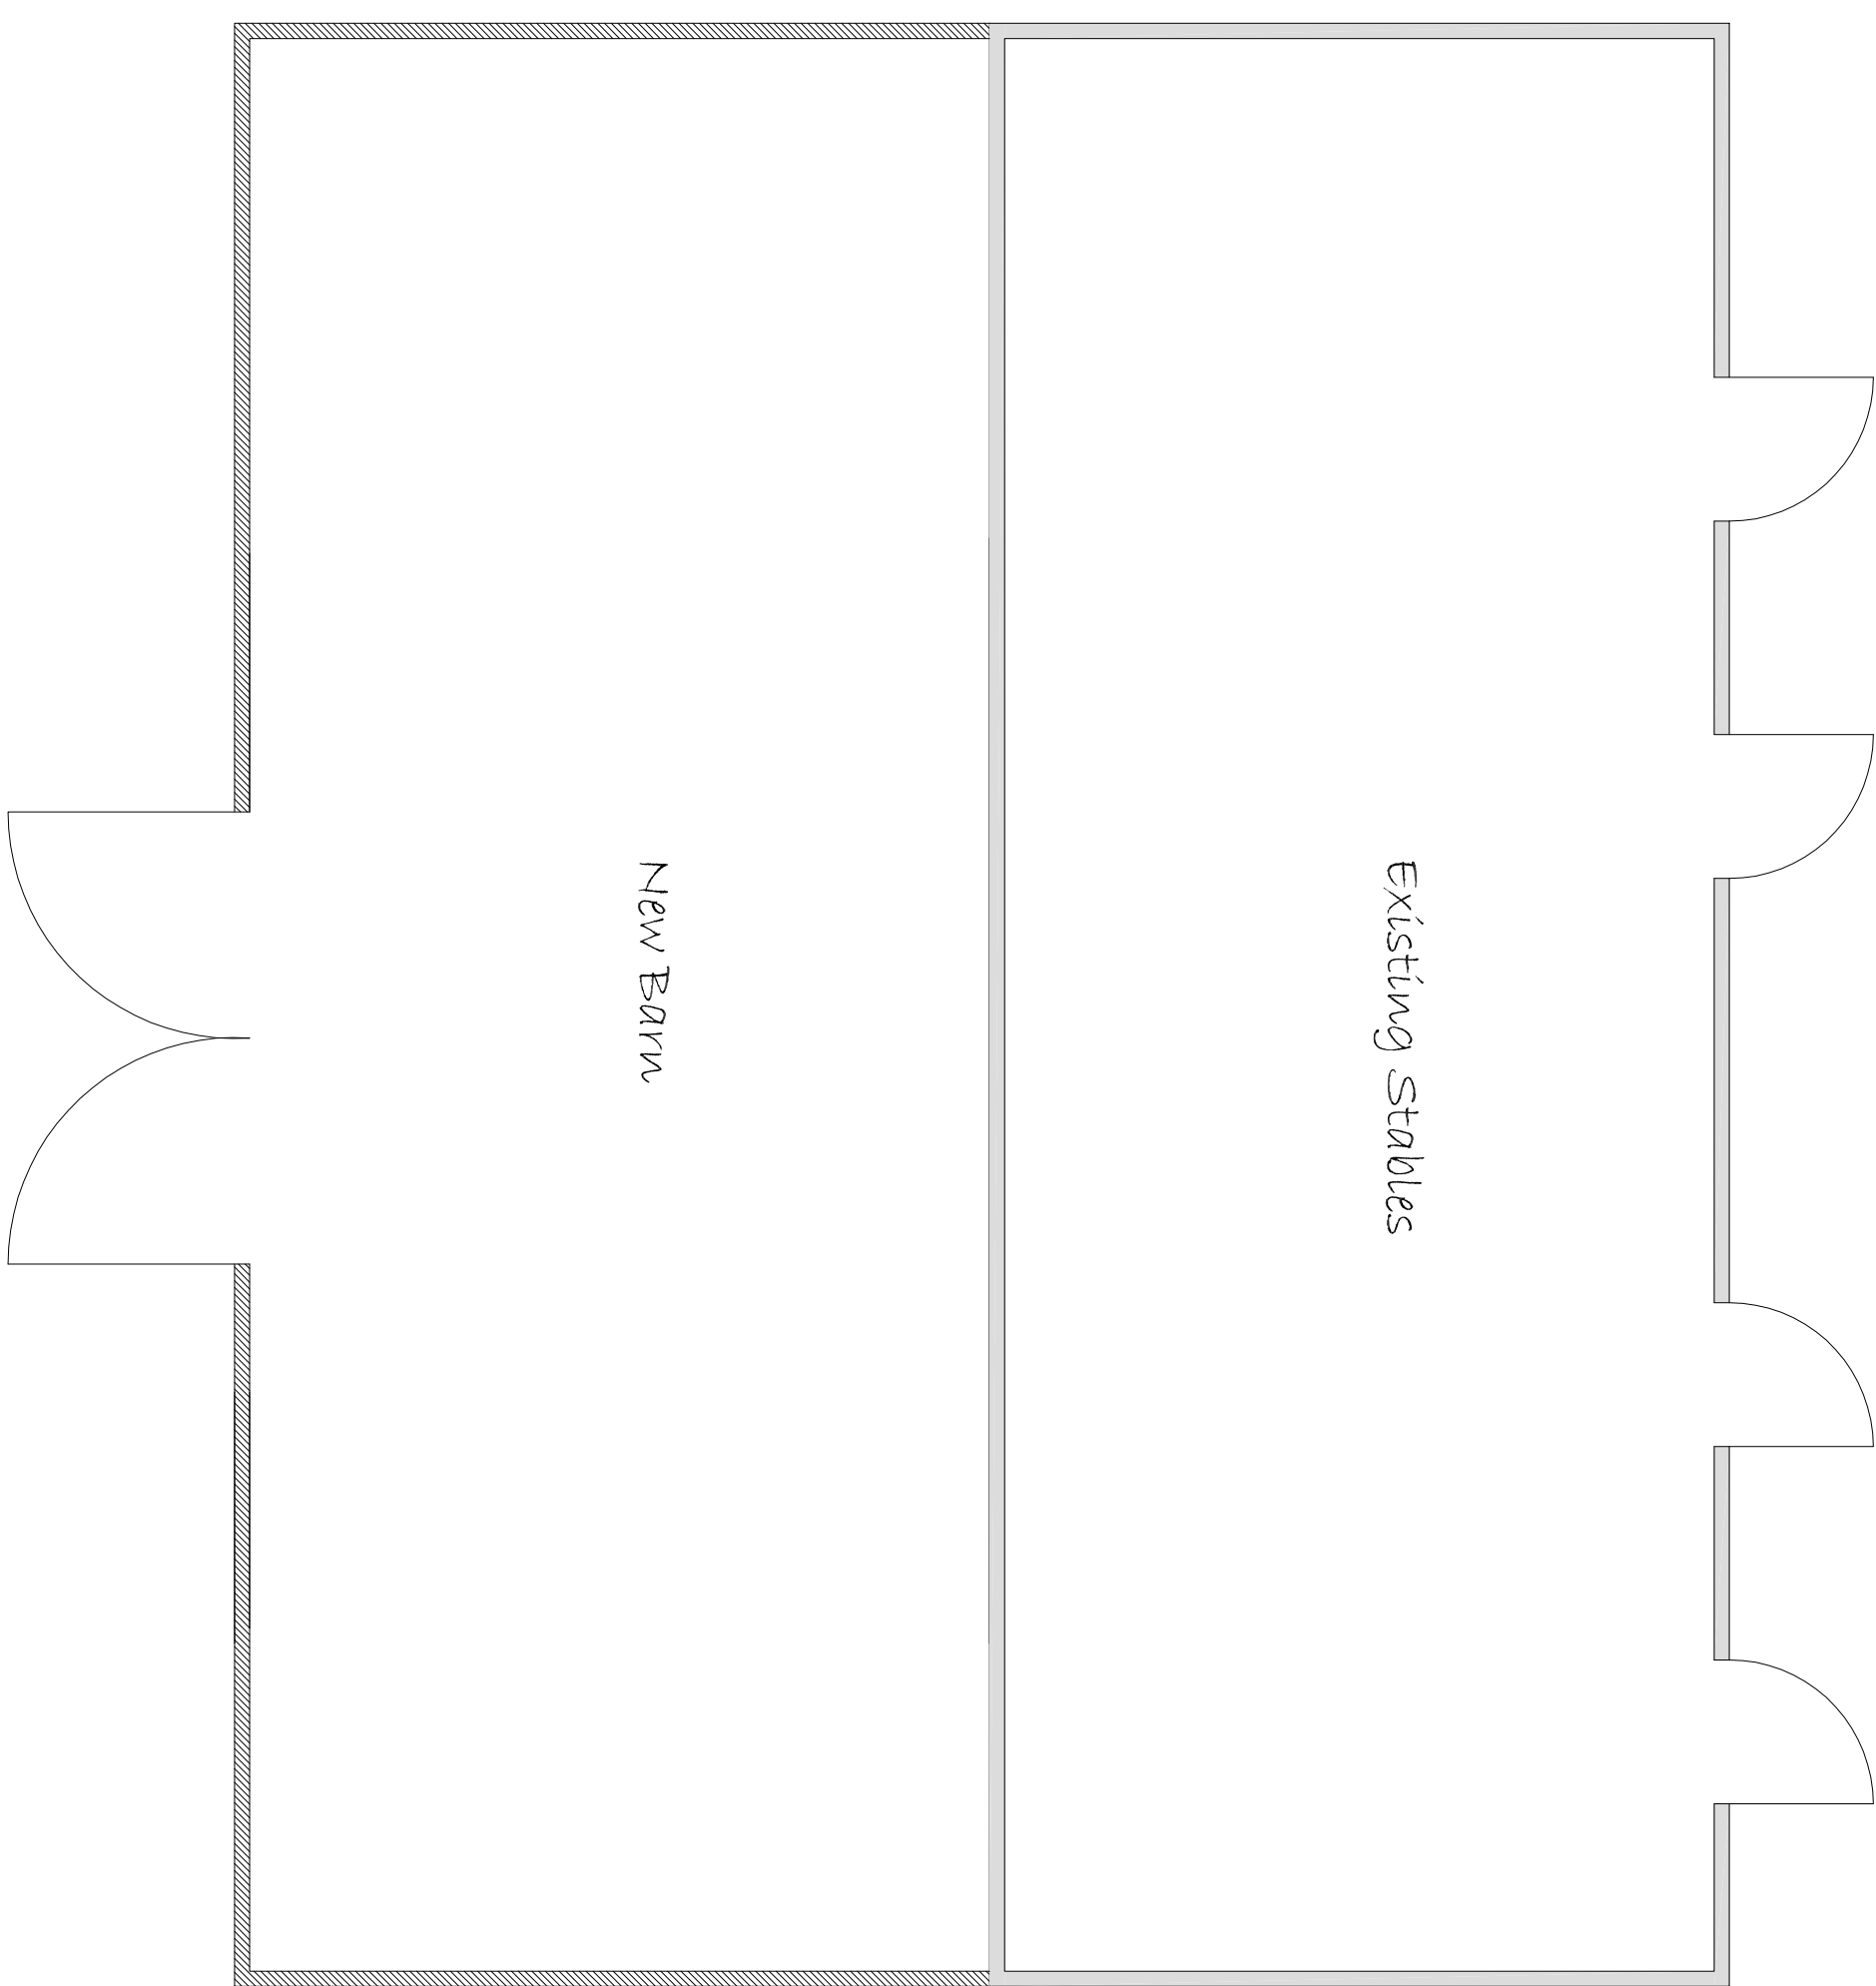

NOTES

This drawing and all the information shown is the property of DK Designs and shall not be copied whole, or in part, or used for any other purpose without written permission of the Company

ALL DIMENSIONS TO BE CHECKED ON SITE

ALL SUBJECT TO STRUCTURAL ENGINEERS CHECKS AND CALCULATIONS

DO NOT SCALE FROM THIS DRAWING EXCEPT FOR THE PURPOSES OF LOCAL AUTHORITY PLANNING

IF ANY VARIATIONS ARE MADE TO SPECIFICATION/DRAWINGS WITHOUT DK DESIGNS KNOWLEDGE, DK DESIGNS WILL NOT BE HELD ACCOUNTABLE FOR NON COMPLIANCE OF PLANNING AND BUILDING REGULATIONS

DK DESIGNS
FUTURE PROJECTS TODAY

96 BLACKBURN DRIVE
CHAPELTOWN
SHEFFIELD
S35 2ZP
TEL/FAX:- 0114 2571043 MOB:- 07710783975
EMAIL :- DESIGN@DK-DESIGNS.CO.UK
WEB:- WWW.DK-DESIGNS.CO.UK

Client:
Mr M Verster

Project Title:
Bank House, Bank Lane, Wortley, S35 7DG
Existing/Proposed
Floor Plans and Elevations

Scale:	1:50 1:100 @ A1	Date:	July 15
Drawing Number:	2015/91/03	Revised:	
Drawn by:			