


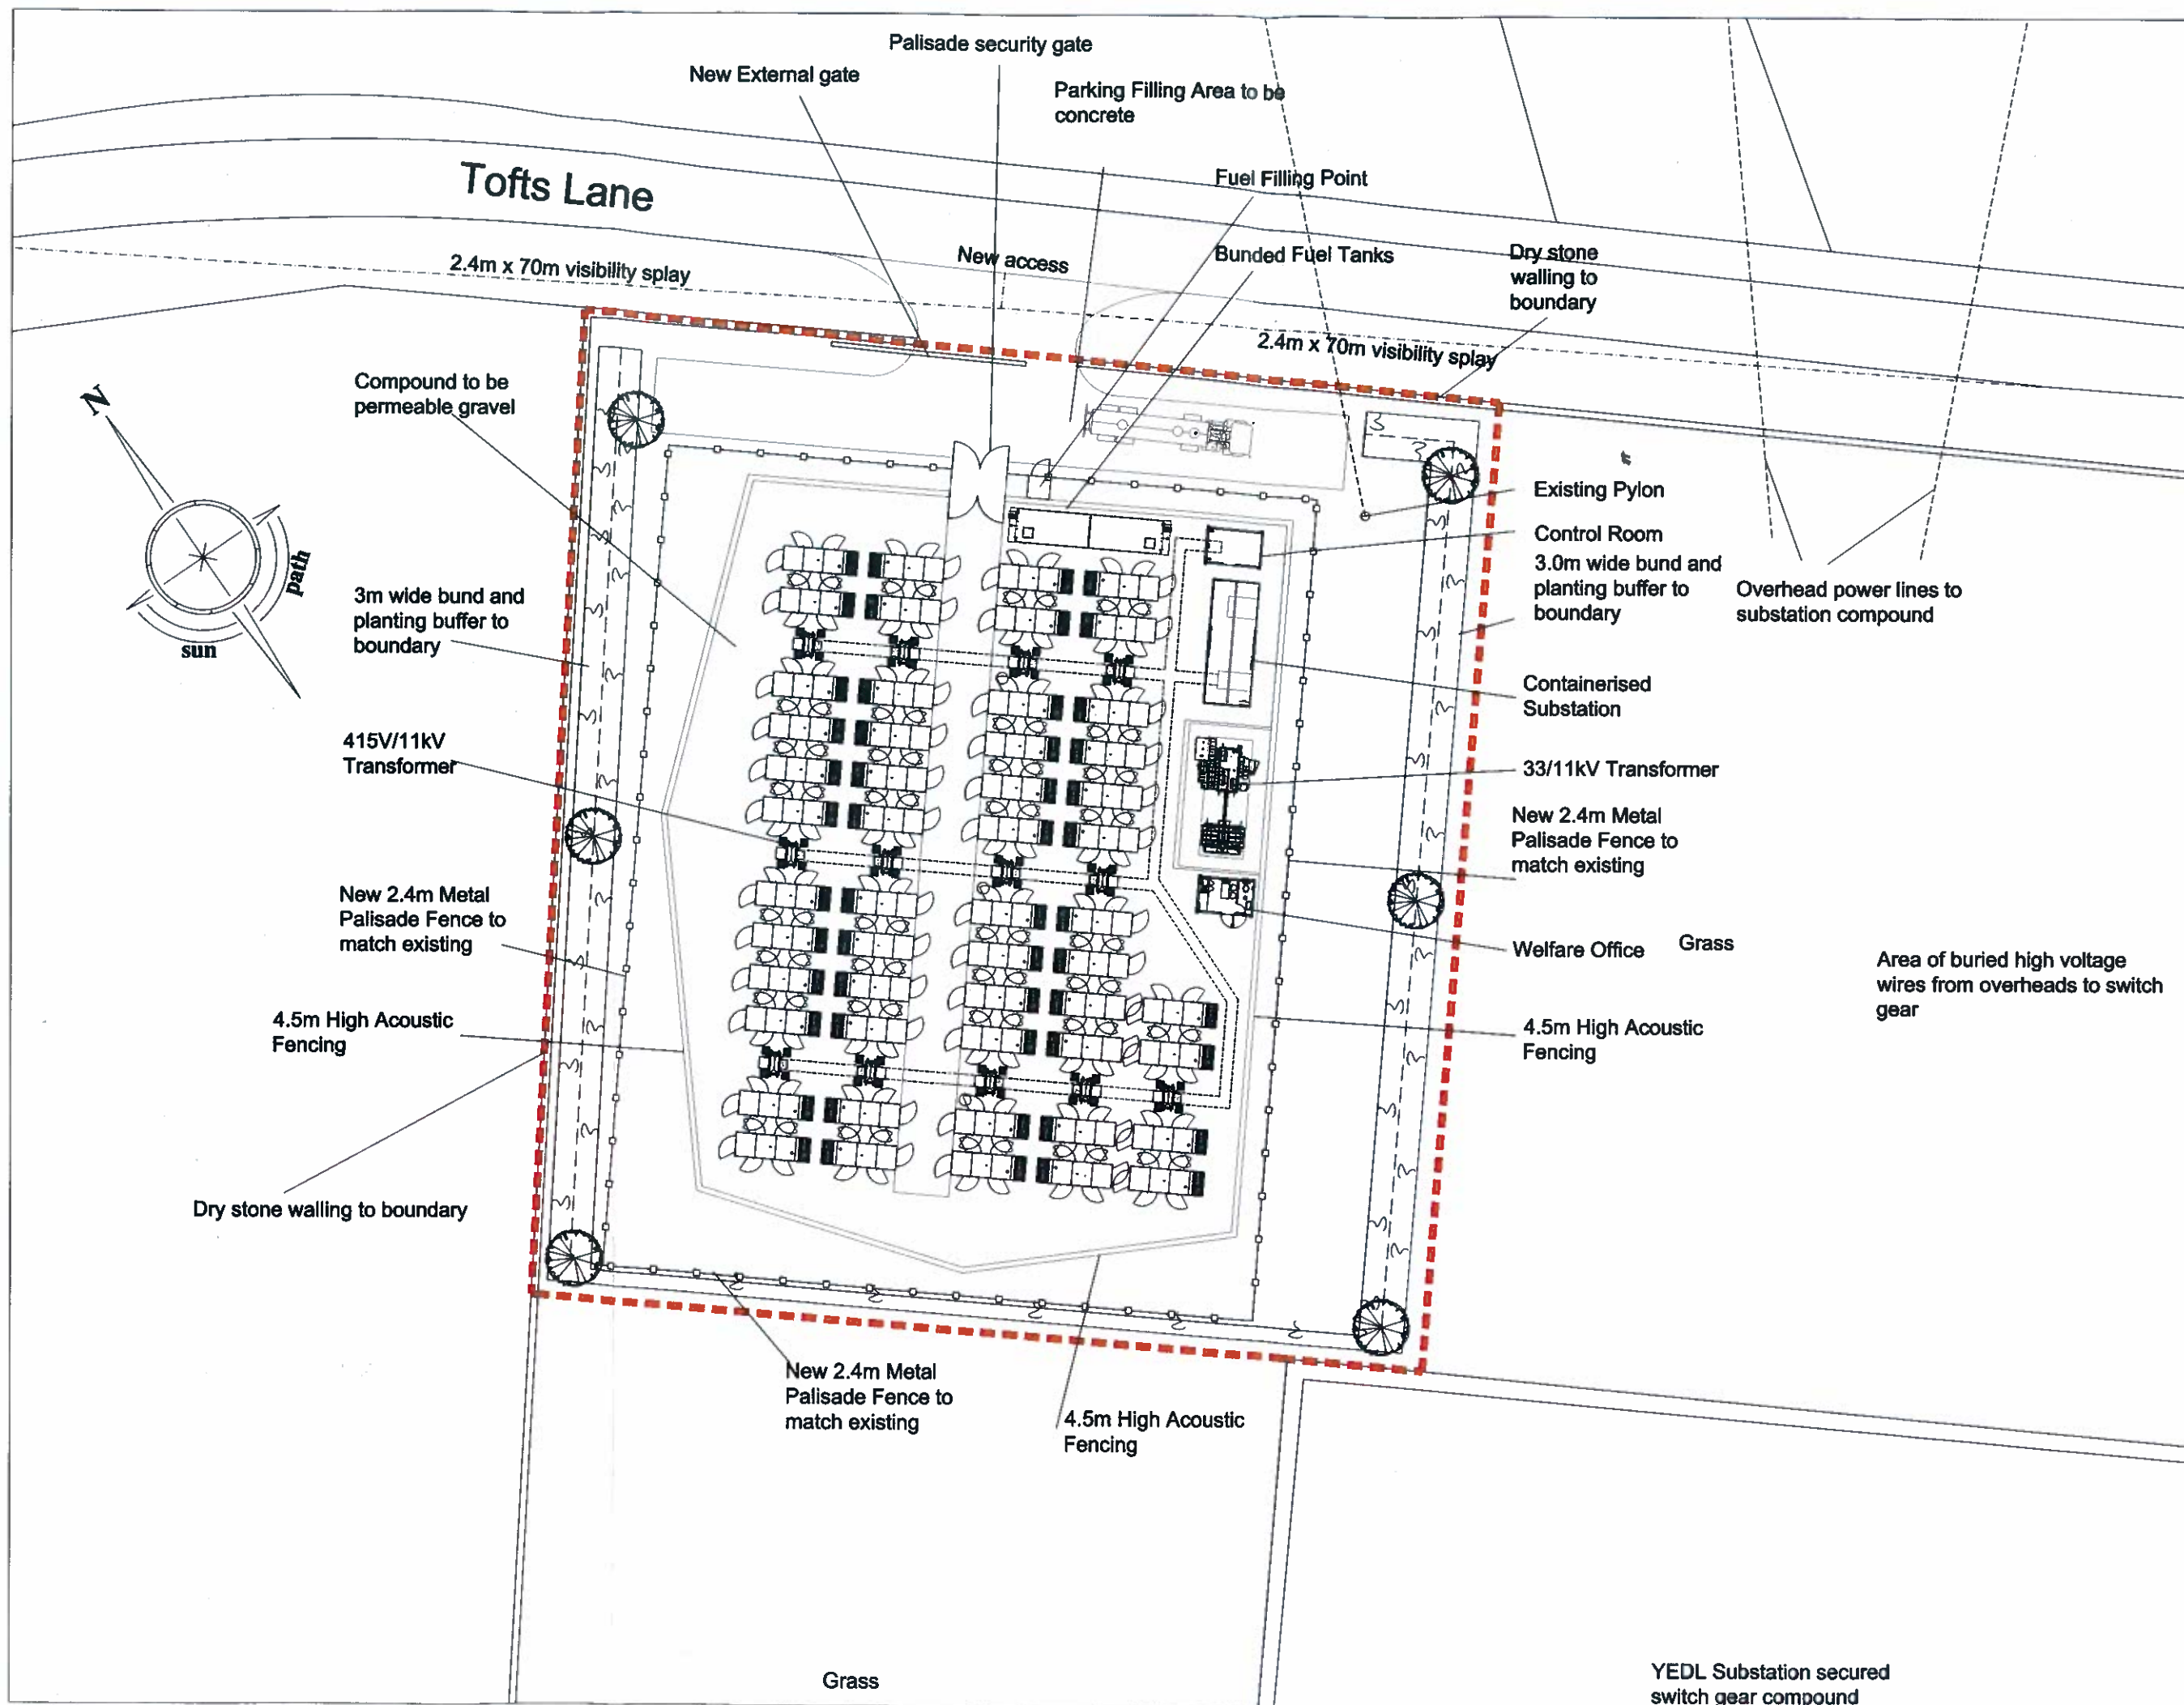

Scale 0 5 10 15 20m

REVISIONS		
Rev.	Date	By
A	5.1.12	SAD
B	10.05.12	DS

Added additional notes
Compound shortened to allow for an air delivery to take place as per Highways contracts

Design	○
Planning	●
Tender	○
Construction	○

ALL DIMENSIONS TO BE CHECKED ON SITE
WORK TO FIGURED DIMENSIONS ONLY
REPORT DISCREPANCIES TO THE CTP
AT ONCE BEFORE PROCEEDING
COPYRIGHT ACT APPLIES



GreenFrog Power Ltd, Unit 17 The Courtyard, Garsdale Lane,
Garsdale, North Yorkshire, YO14 1JH
Tel: 01875 437777

Project Title
Tofts Lane
Nursery
Sheffield
S36 2BS

Drawing Title
Proposed Site Plan
GHUN-1

Scale 1:200 @ A1 Date May 2010
Drawn SAD Created
Drawing No. HUNS/PS/002 Rep. B

Plot date: 10-May-12