



Notes :-


1. This drawing to be read in conjunction with all relevant Architects, Engineers & Specialist drawings and specifications.

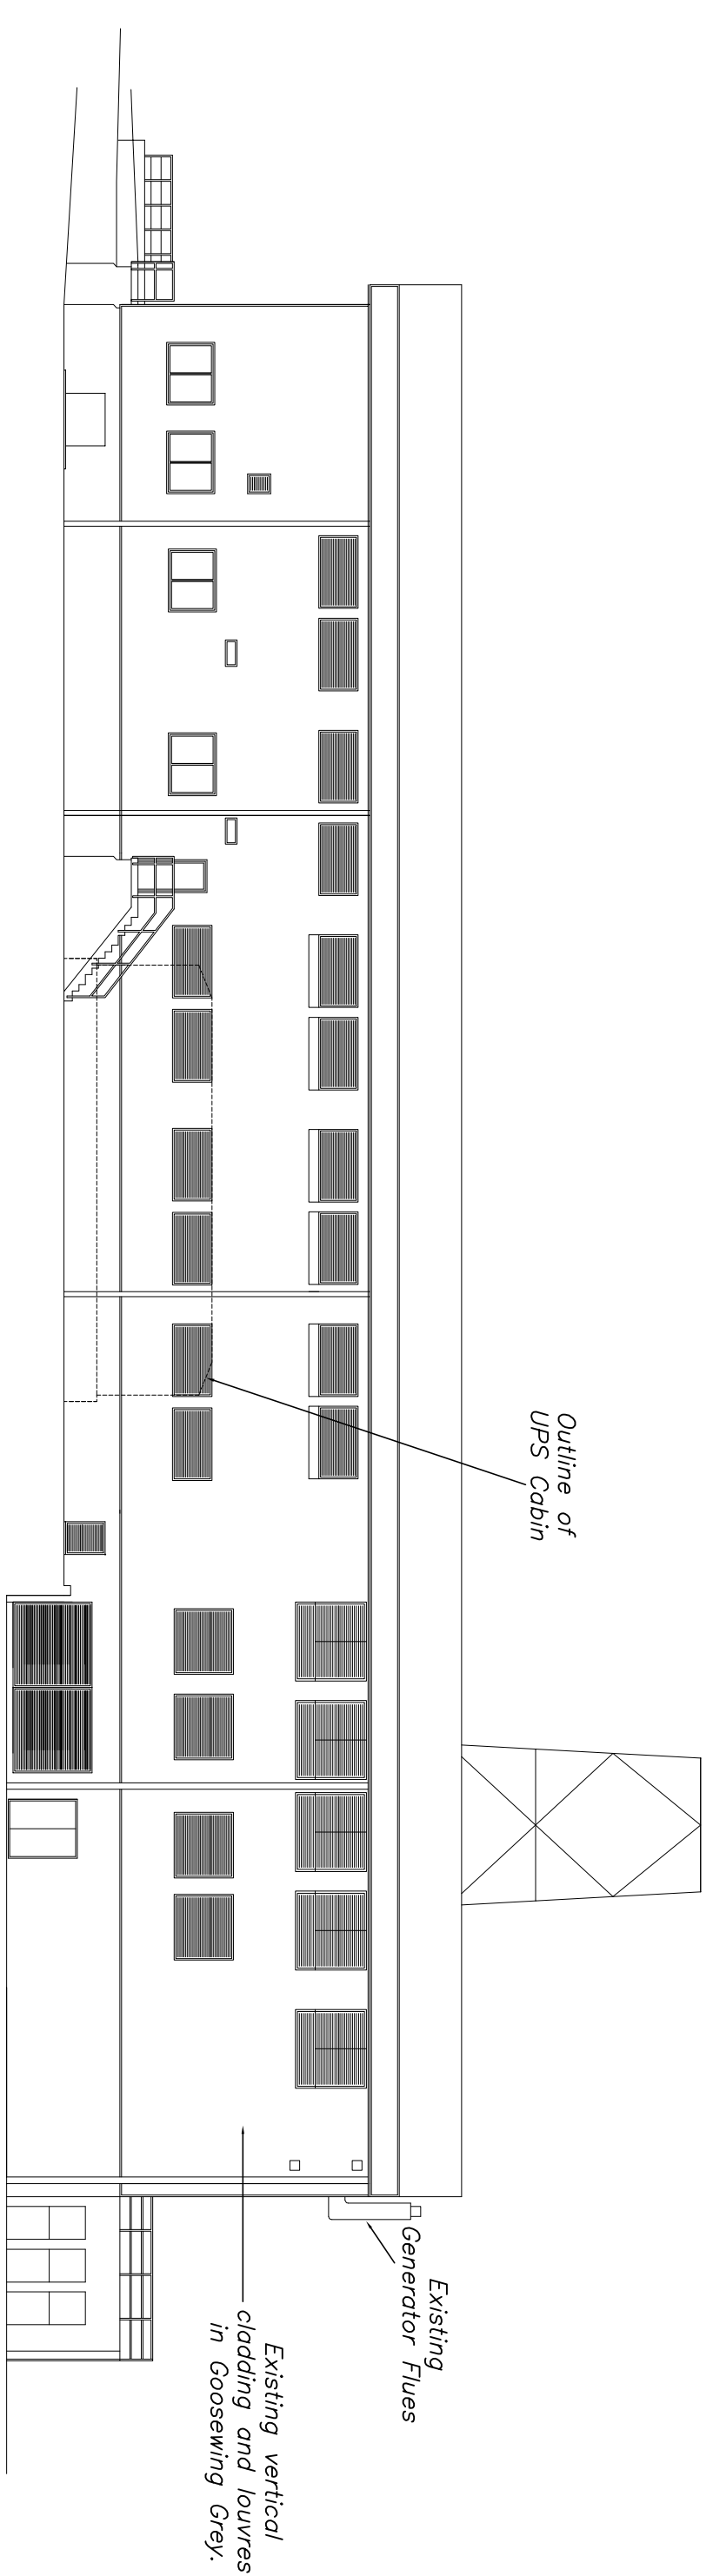

NORTH EAST ELEVATION

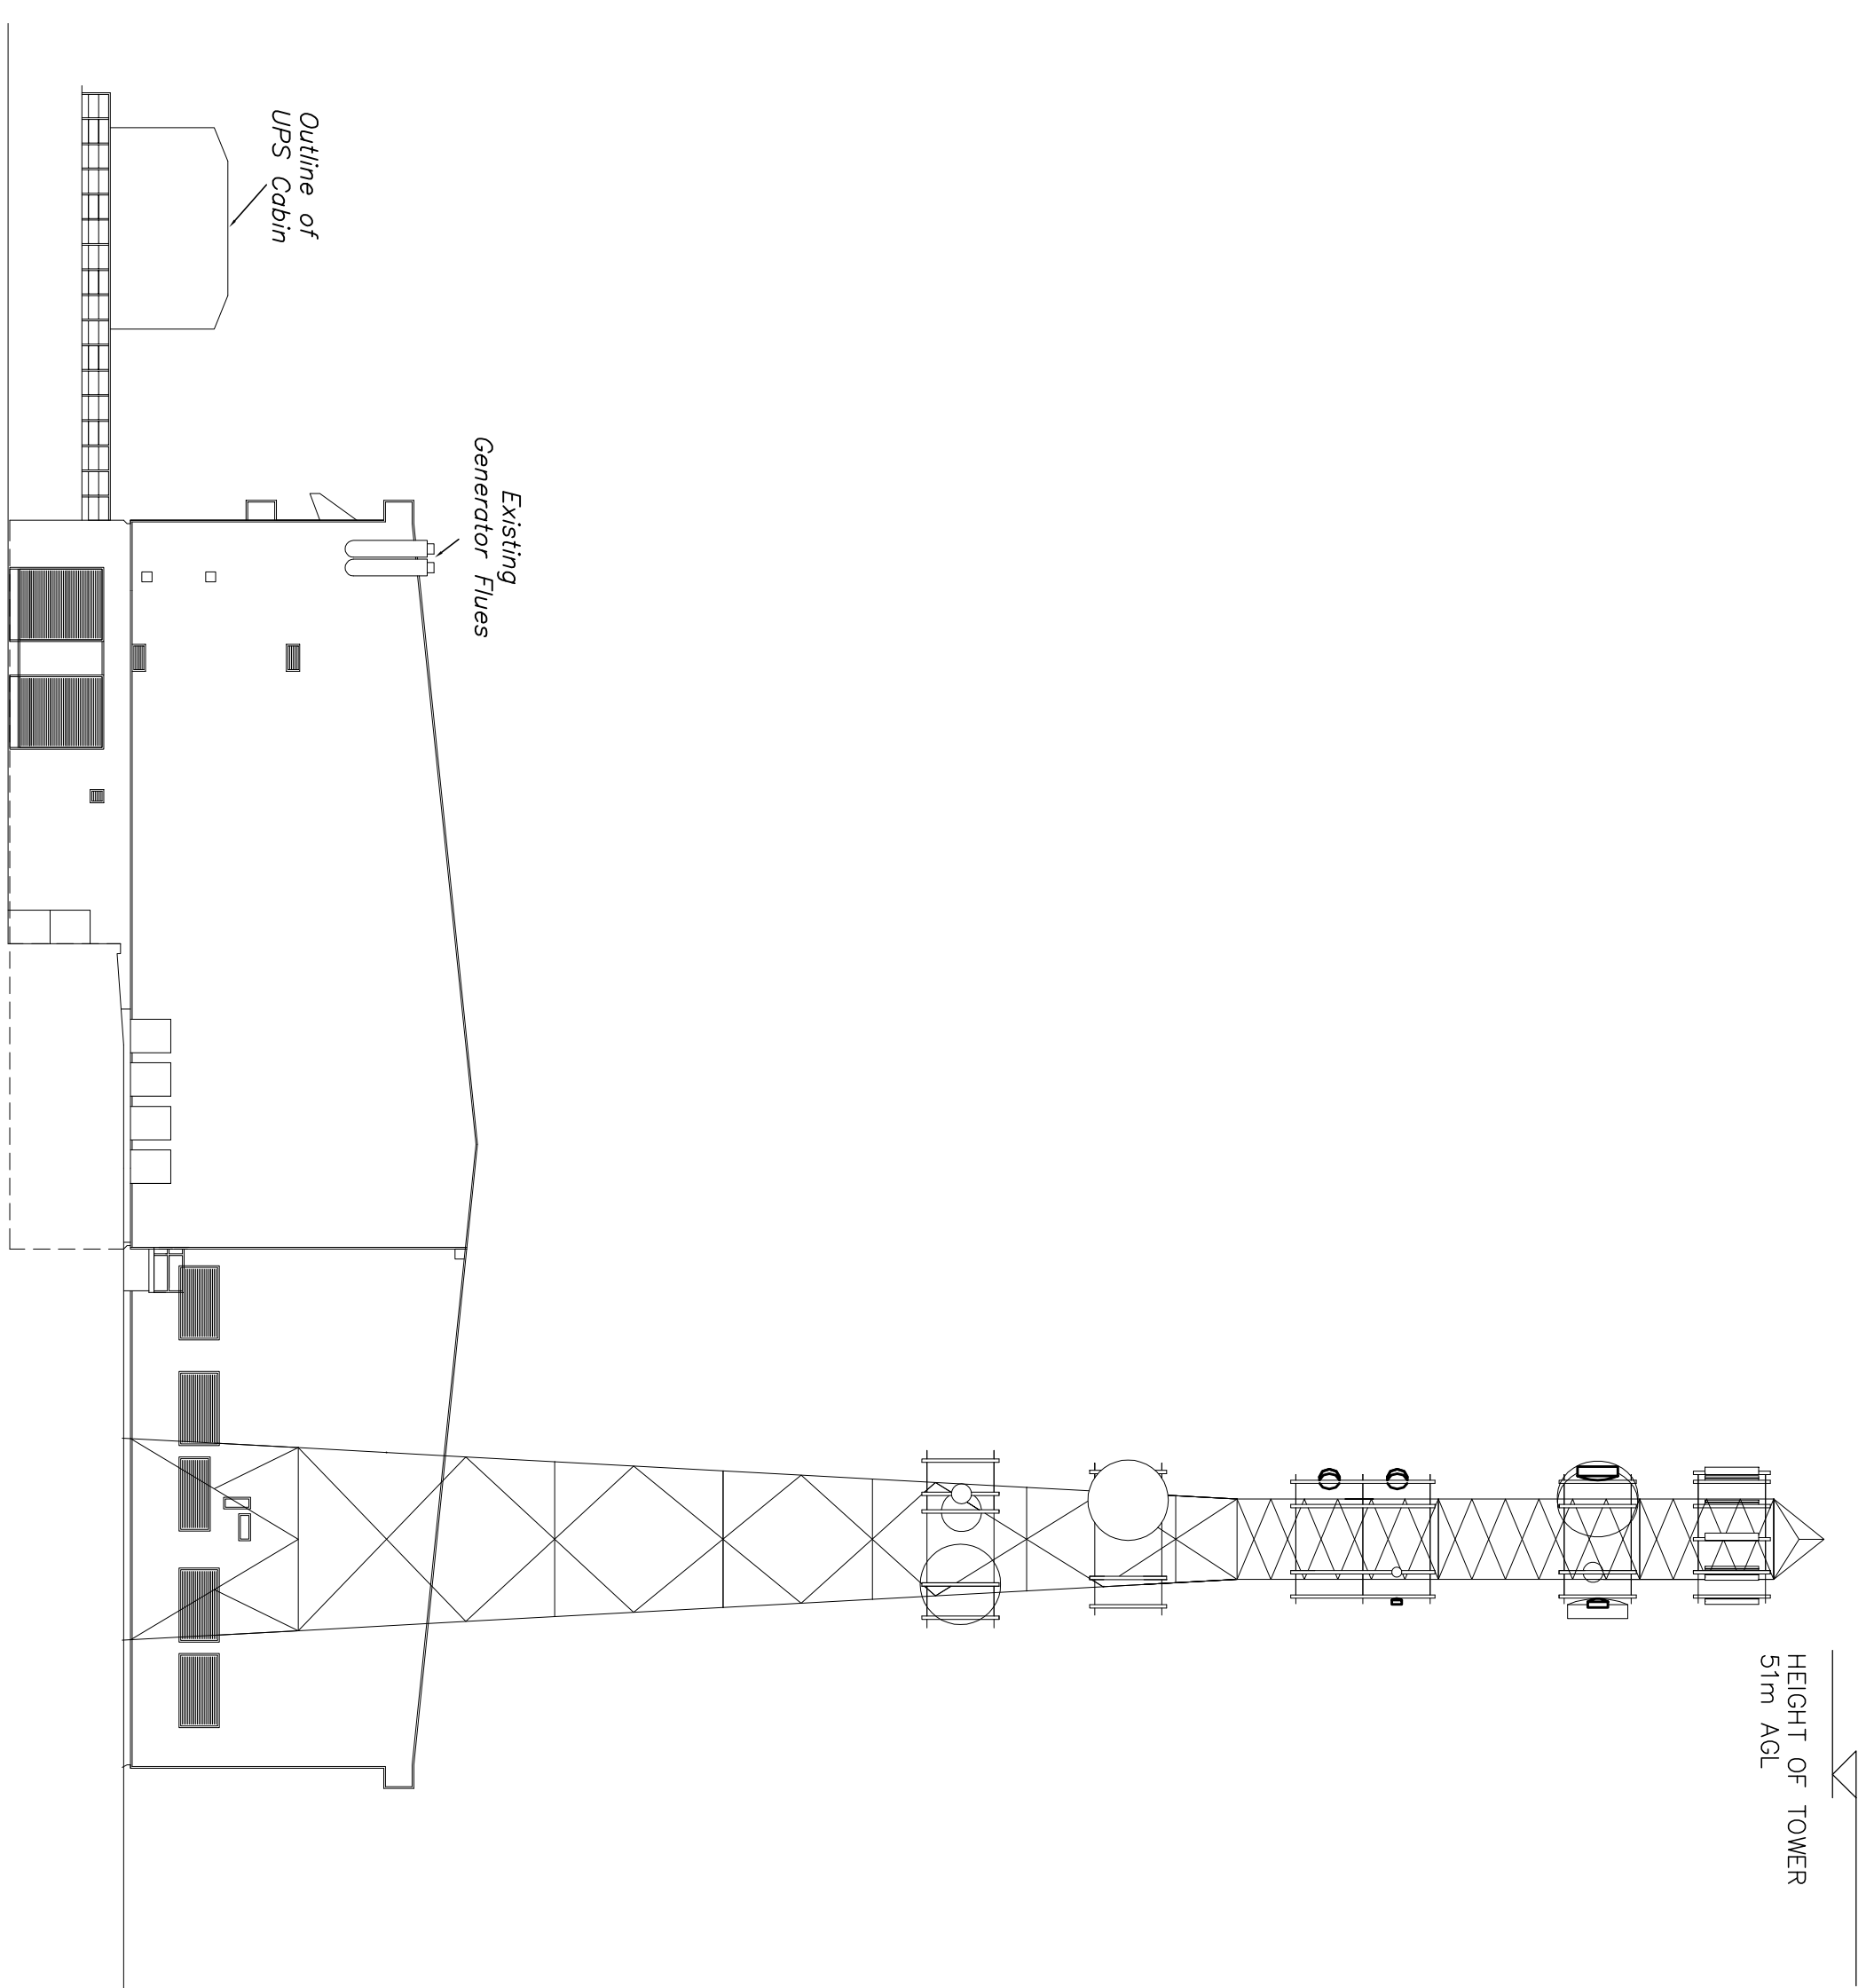


NORTH WEST ELEVATION (BEHIND RETAINING WALL)

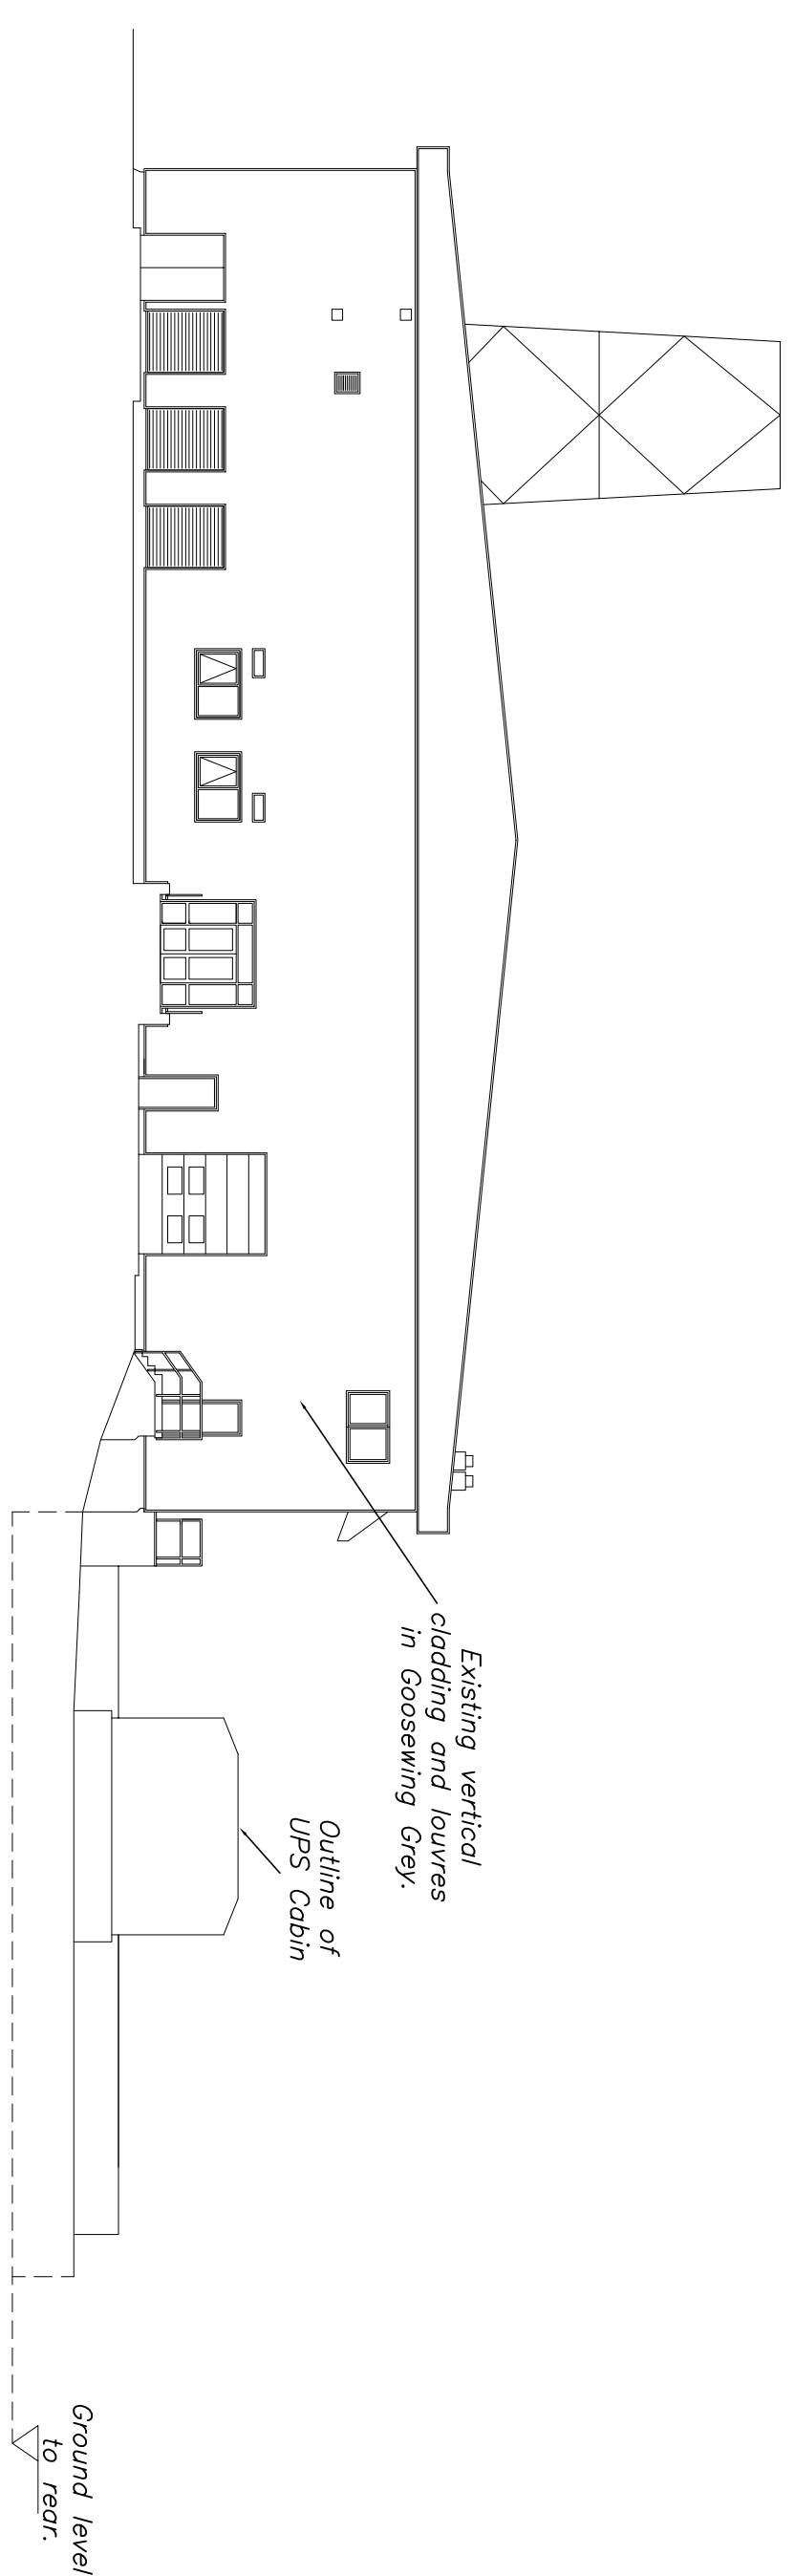

SOUTH EAST ELEVATION

Rev	Date	Comment
.	26.04.12	ISSUED FOR PLANNING APPROVAL

 

clive adams associates ltd

Consulting Engineers

15 The Parade, Harold Park,
Romford, Essex, RM3 0AQ.

Telephone: (01708) 344344 Facsimile: (01708) 349606

E-mail address: design@cliveaa.com

Project Everything Everywhere

Burnside
 Generator Upgrade

Title

Existing Elevations

Drawn K.R.	Checked C.I.A.	Date Apr 12	Scale 1:200@A
Drawing No 7131/02			Rev .

Cod File: \\Network\Drawings\EverythingEverywhere\7131