

Notes:

PLANNING DRAWINGS - THIS DRAWING SHOULD NOT BE USED FOR ANY OTHER PURPOSES THAN THAT SPECIFIED HERE

COPYRIGHT - THIS DRAWING MAY NOT BE REPRODUCED OR MODIFIED IN WHOLE OR PART BY ANY PERSON OR ORGANISATION WITHOUT THE ARCHITECTS CONSENT. ISUING COPIES TO THIRD PARTIES MAY NOT BE DONE WITHOUT THE ARCHITECTS CONSENT

Revision: A

Revision List:

A - 28.07.15 -Overhang to boundary side adjusted

0 5m


Project/ Client: 10, Five Acres / Housley

Drawing Title: Elevations - Proposed


Drawing Number:2000/TP/006

Scale at A3: 1:100


Date: Jun 15

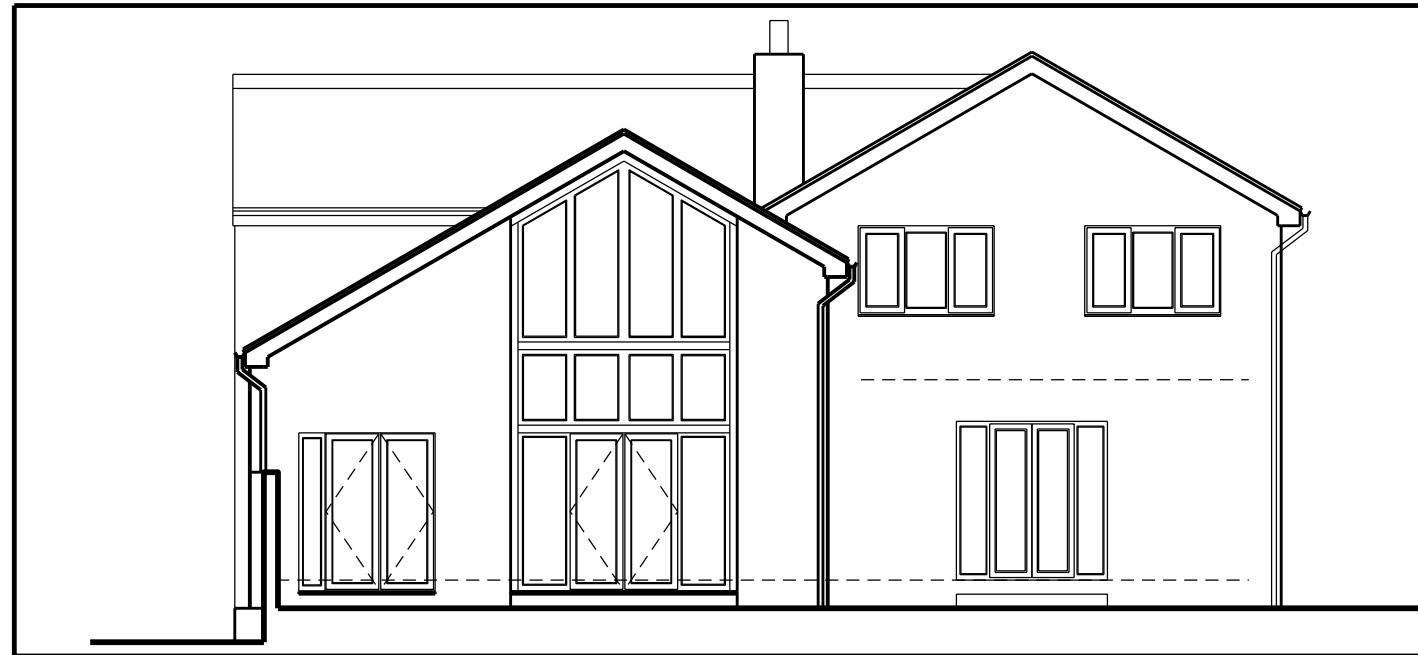

North Elevation - Proposed

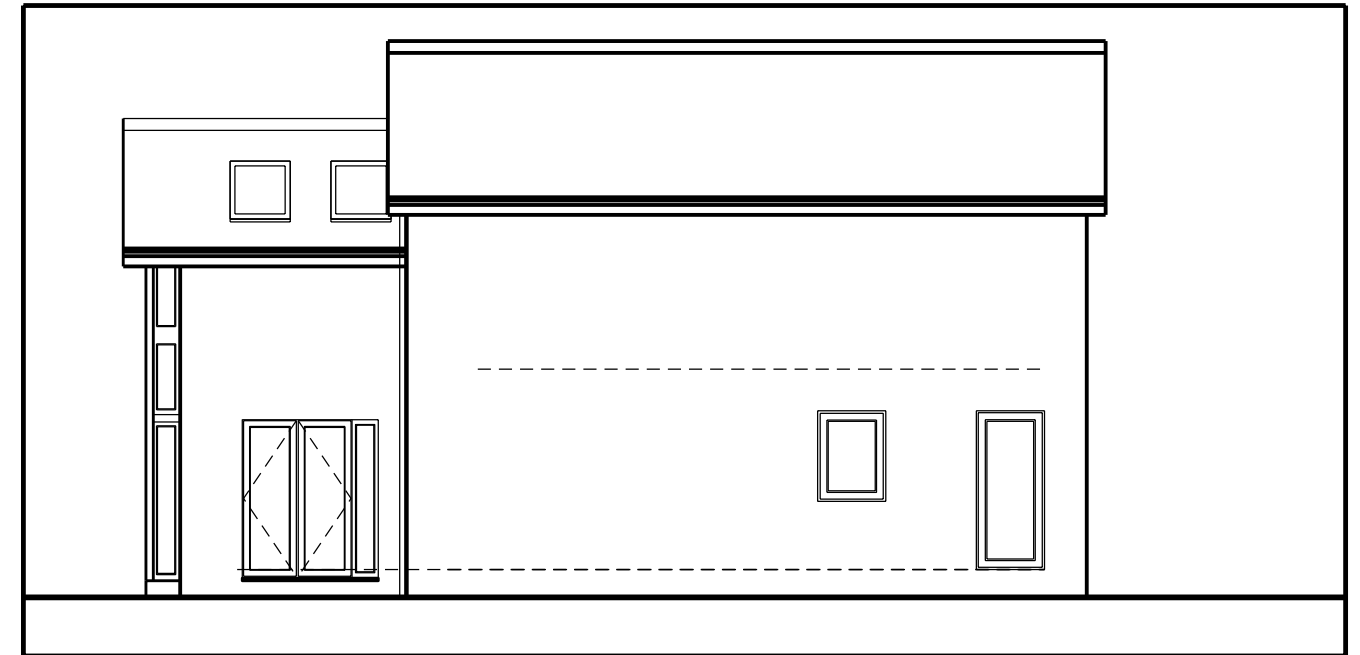

West Elevation - Proposed

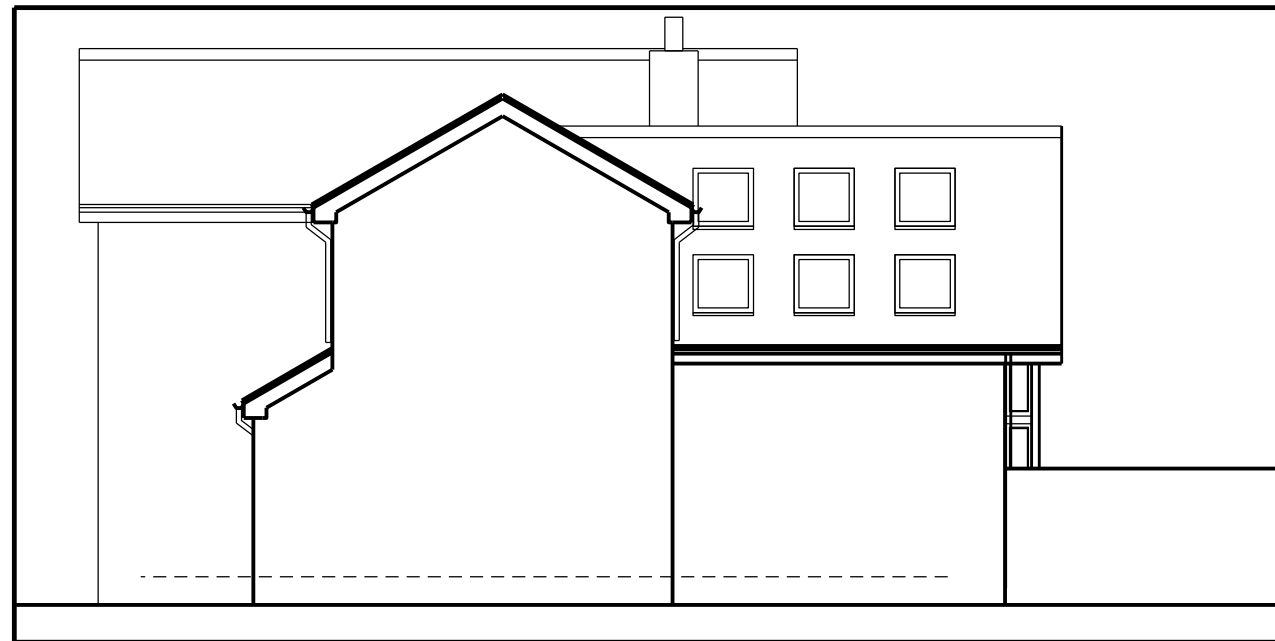

East Elevation - Proposed

PROPOSEDMATERIALS

Walls - Buff brick to match

Roof - Clay interlocking pantiles to match

Windows / Doors - White PVCu to match