
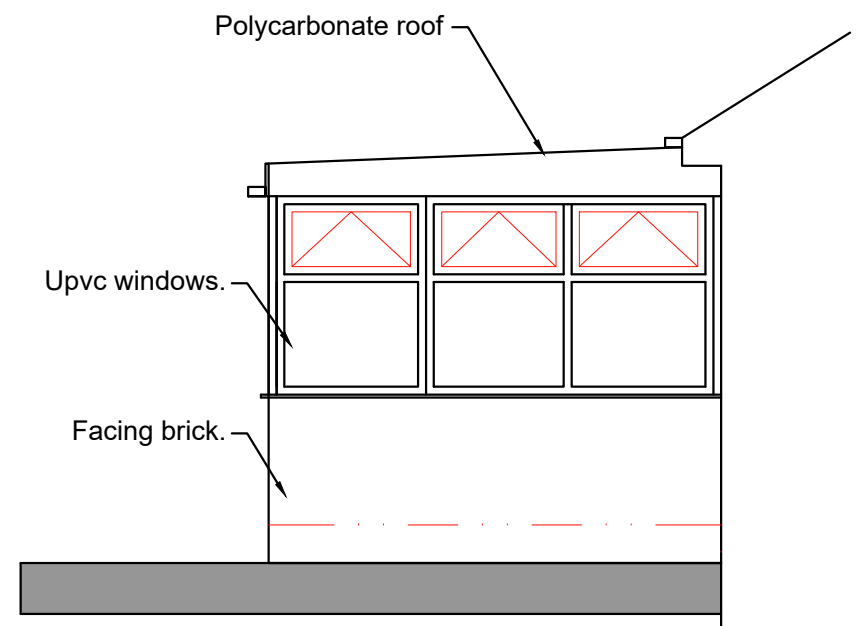


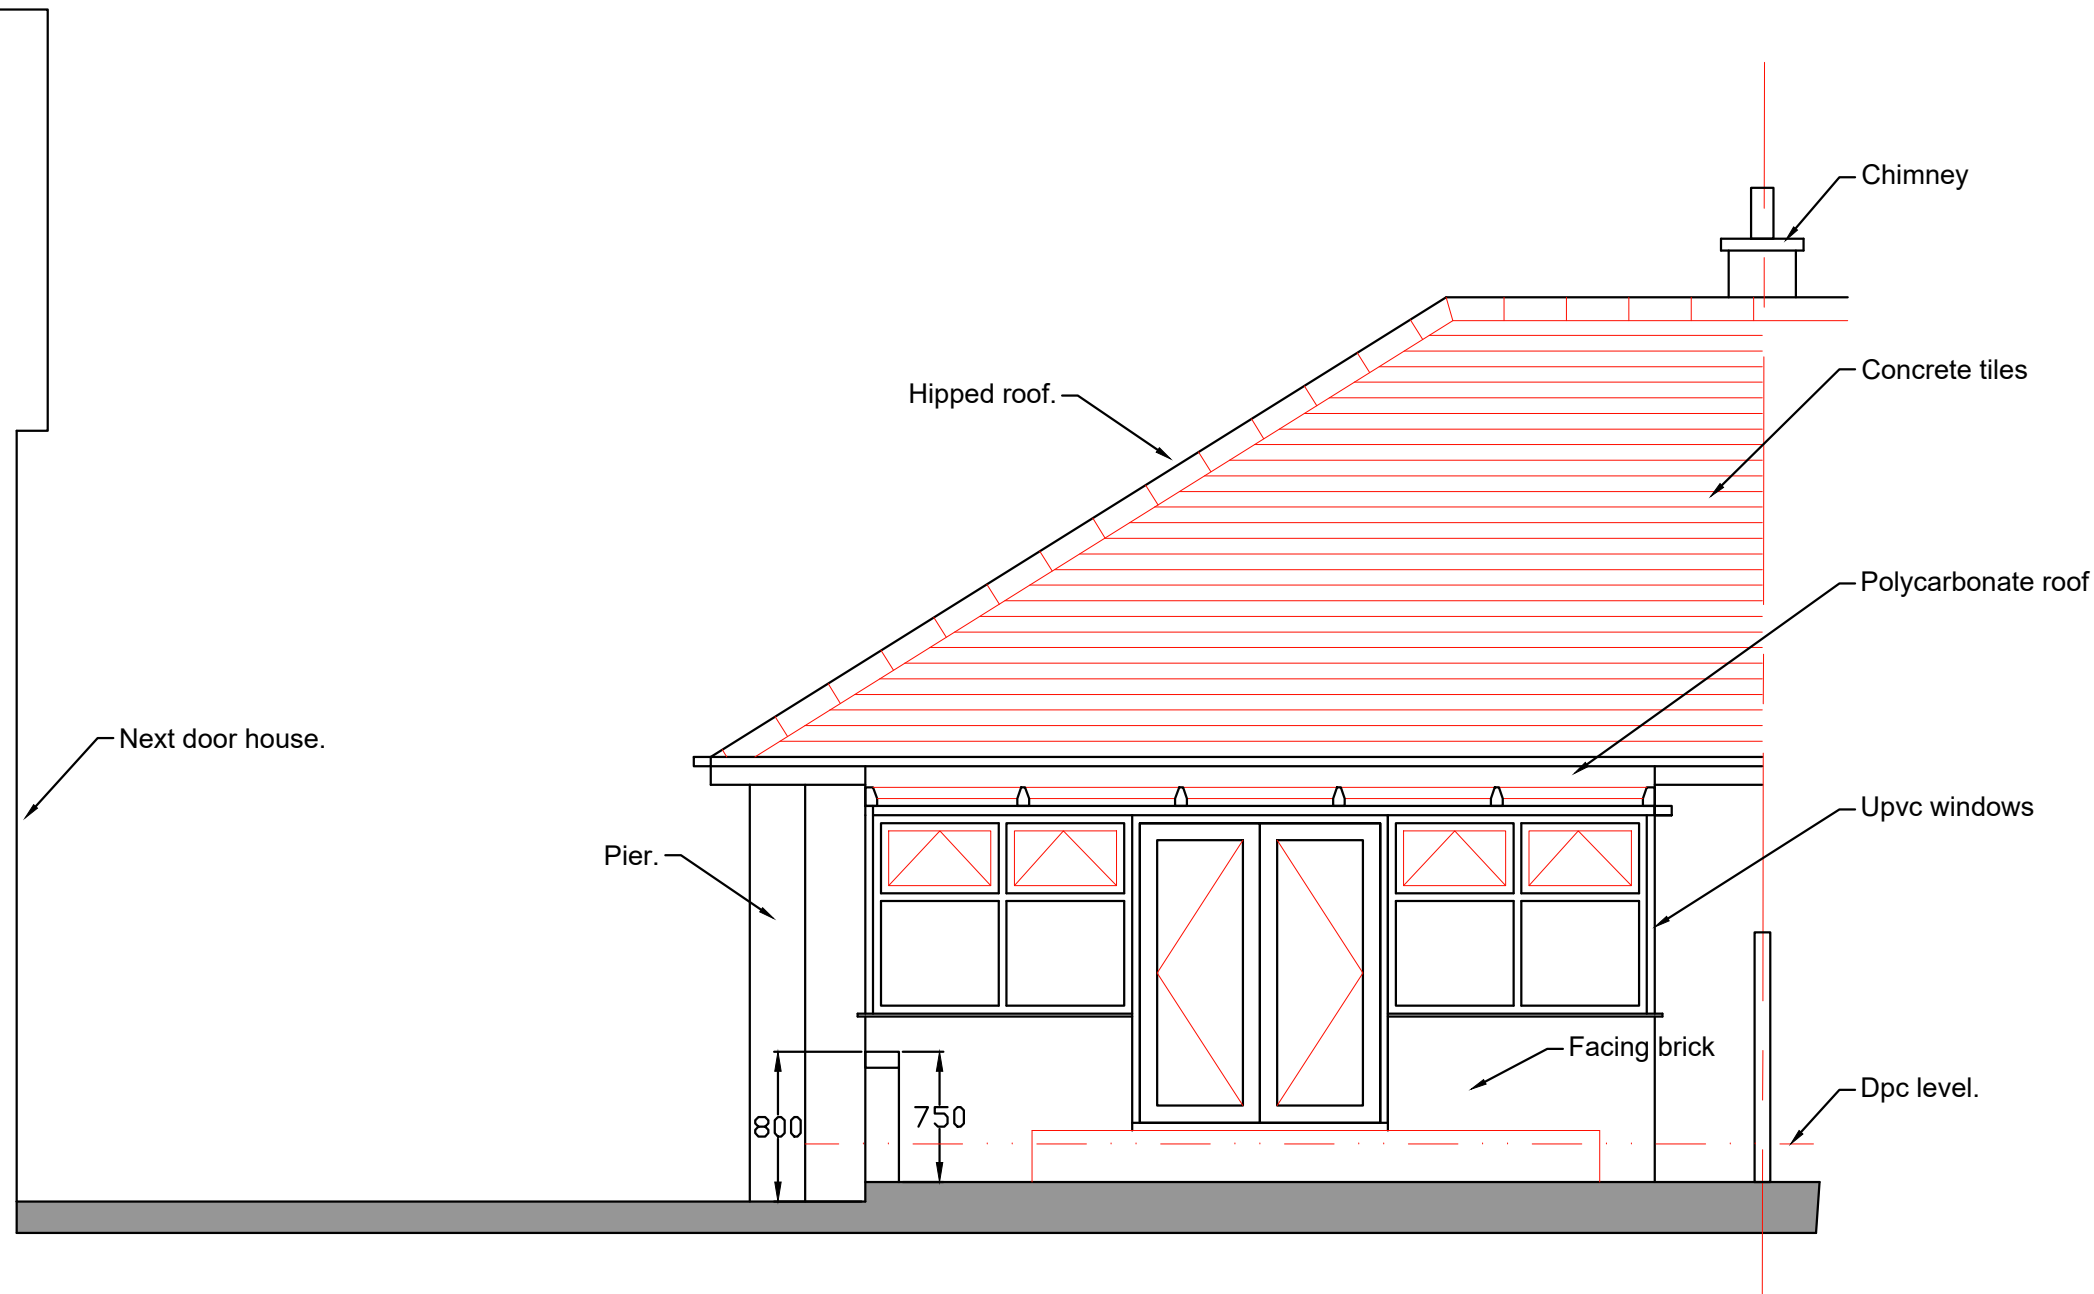

Existing Rear Elevation
1:50

Existing Side Elevation
1:50

0 500 1000 1500 2000 2500mm
SCALE 1:50

Revisions	A. Existing side elevation shown	10-07-25
This drawing is for planning permission only and is not a construction drawing.		
Drawing Title	EXISTING-REAR-ELEVATION	
Job No. - Dwg No.	AJ/2025/3A	-
Client:	Alison and Jerry 6 Edgehill Road Staincross, Barnsley S75 6NG	
Scale:	1:50	

