




SIDE ELEVATION

Plots 43-47
FRONT ELEVATION




Plots 43-47
REAR ELEVATION


SIDE ELEVATION

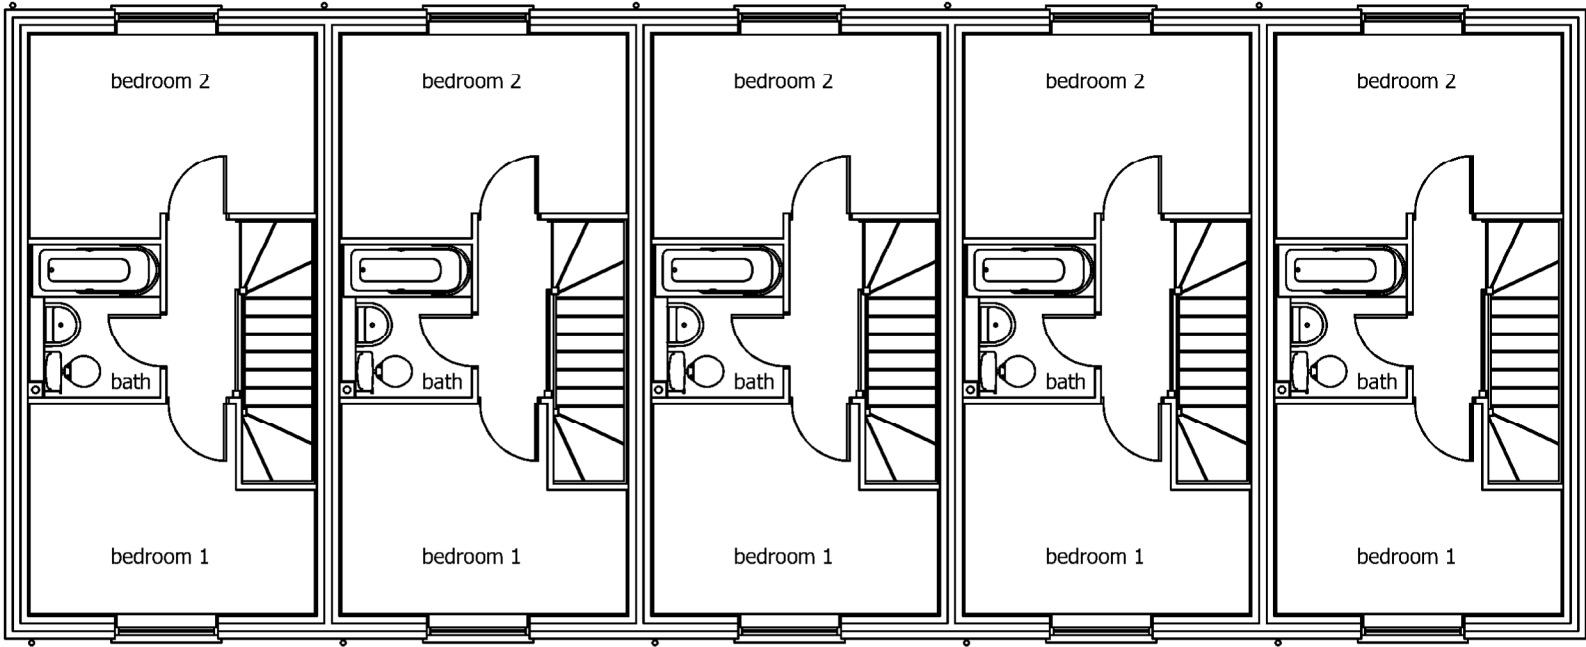

Plots 43-47
FIRST FLOOR PLAN

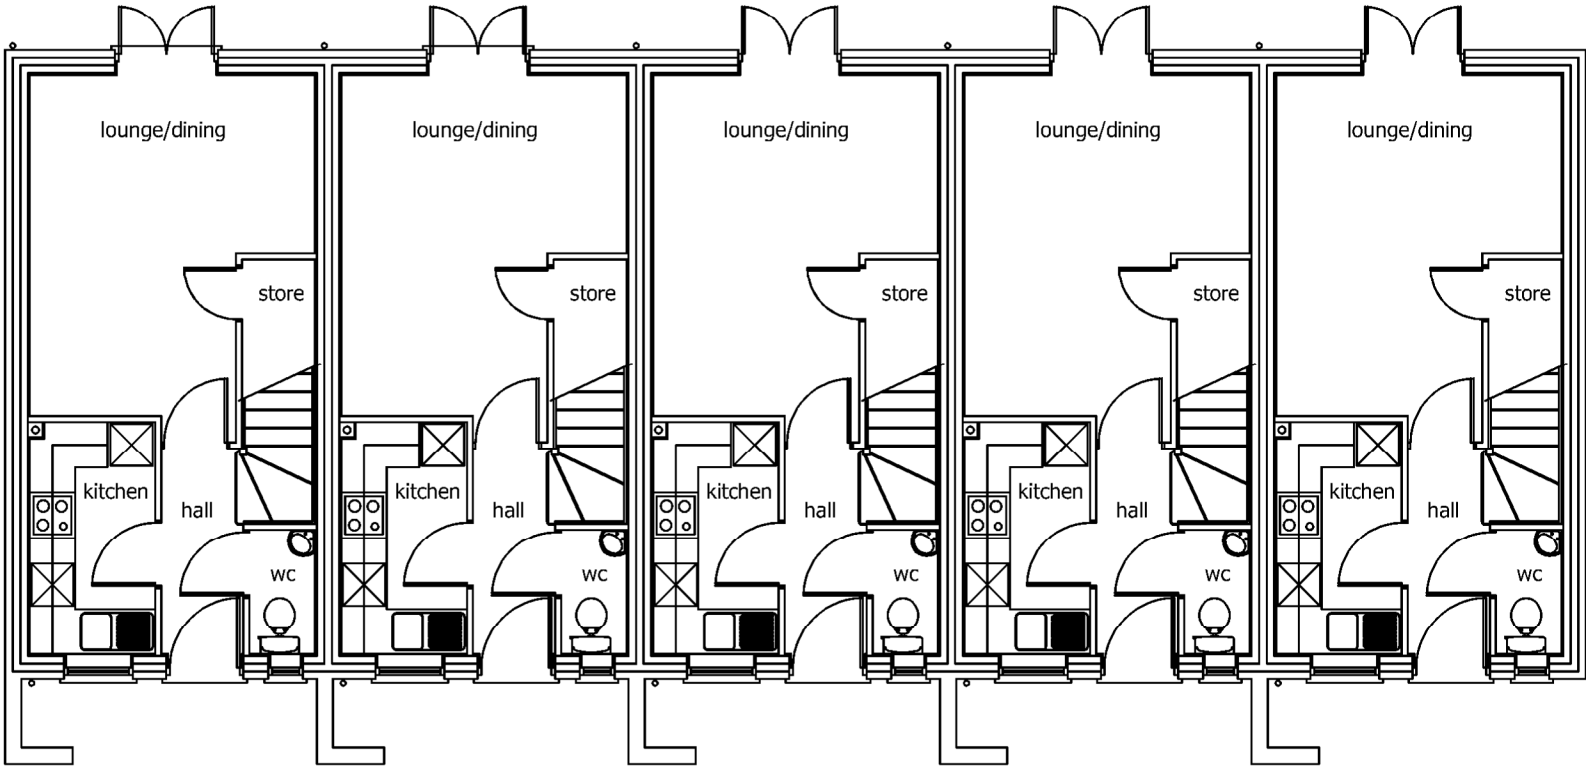

Plots 43-47
GROUND FLOOR PLAN

 

Plots 43-47
GA Plans & Elevations
Bondfield Crescent
Wombwell
Acis

Drawing Status	
☐ preliminary	☒ planning
☐ information	☐ tender
☐ comment	☐ construction
☐ approval	☐ record/as built
Scale	1:100 @ A2
Date	July 2018
Drawn/Checked	HK/SH
Dwg No	2649.95.110

