

ARCHITECTURE | PLANNING | DESIGN

Malkin Farm
Brow Lane
Holmfirth
HD9 2RJ
07946872499

paul@paulmatthewsarchitectural.co.uk
www.paulmatthewsarchitectural.co.uk

Company Registration Number: 09898149 – Company
Registered in England and Wales



Project
Conversion of Barn to Dwelling with Associated
Alterations at Catshaw Farm, Catshaw Lane,
Millhouse Green, Sheffield, S36 9ND.
Client

Mr J Goldthorpe


Drawing Title/Issue

General Arrangement as Existing


scale	date	sheet size	dwg. no.
1:100	03/2026	A2	26/1315/03

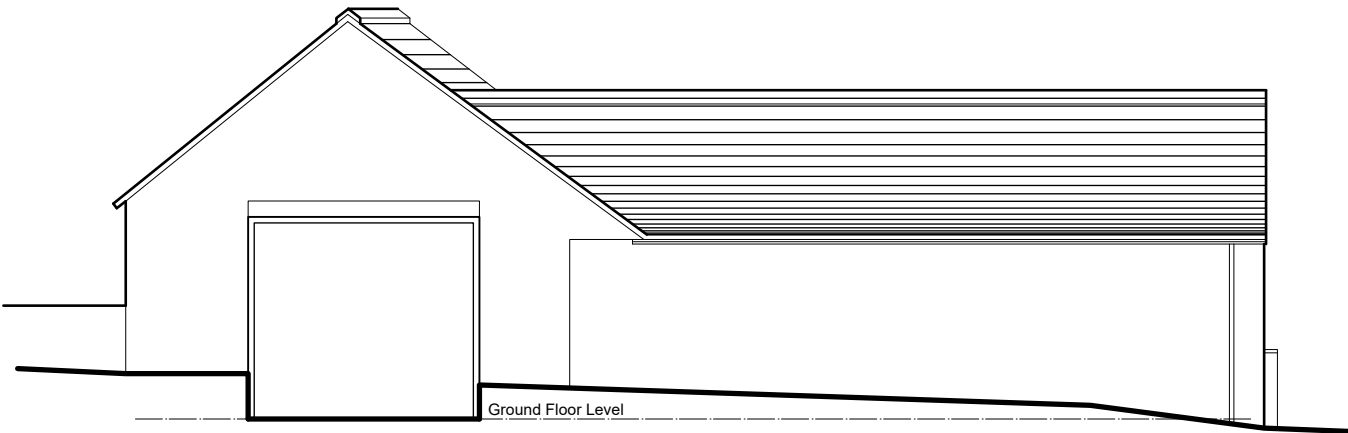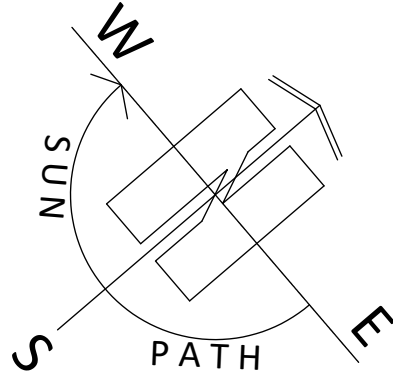


South West Elevation
(side)

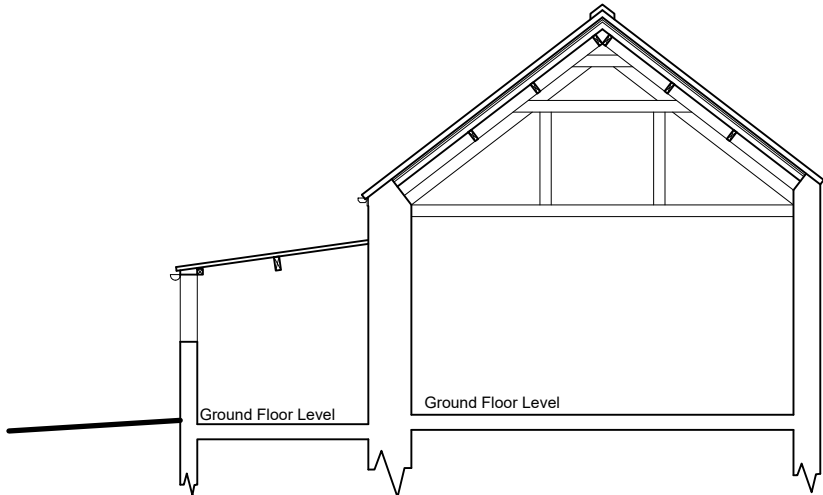


Section A-A

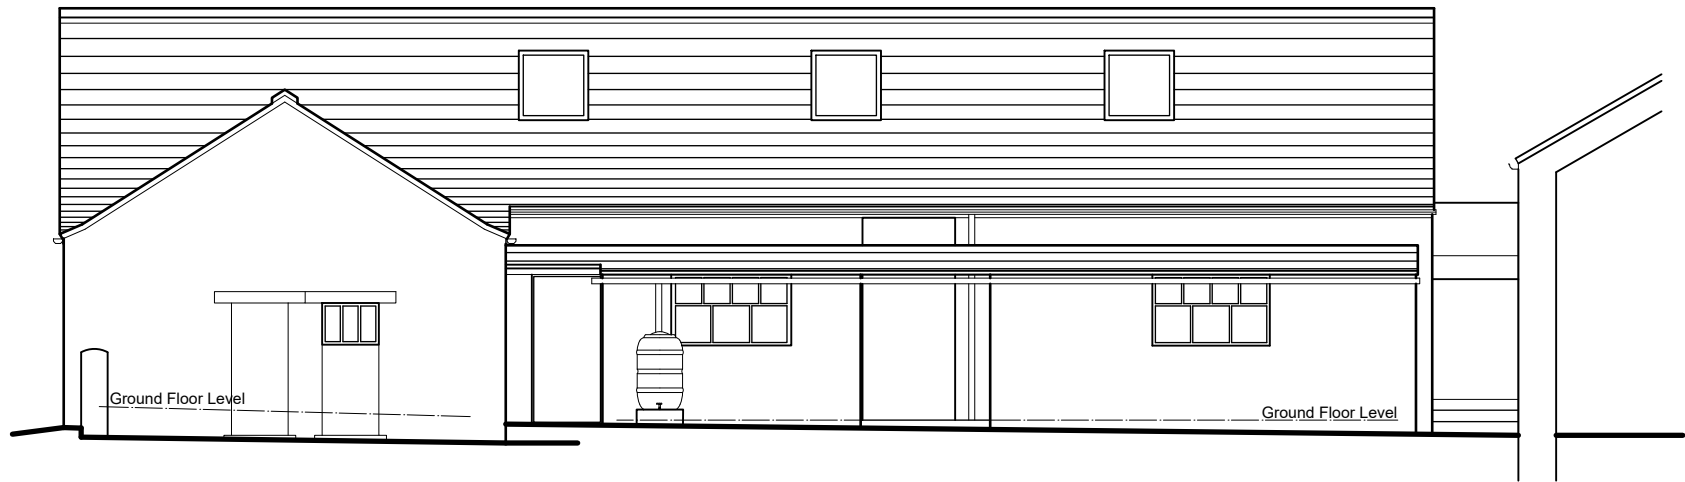


South East Elevation
(front)

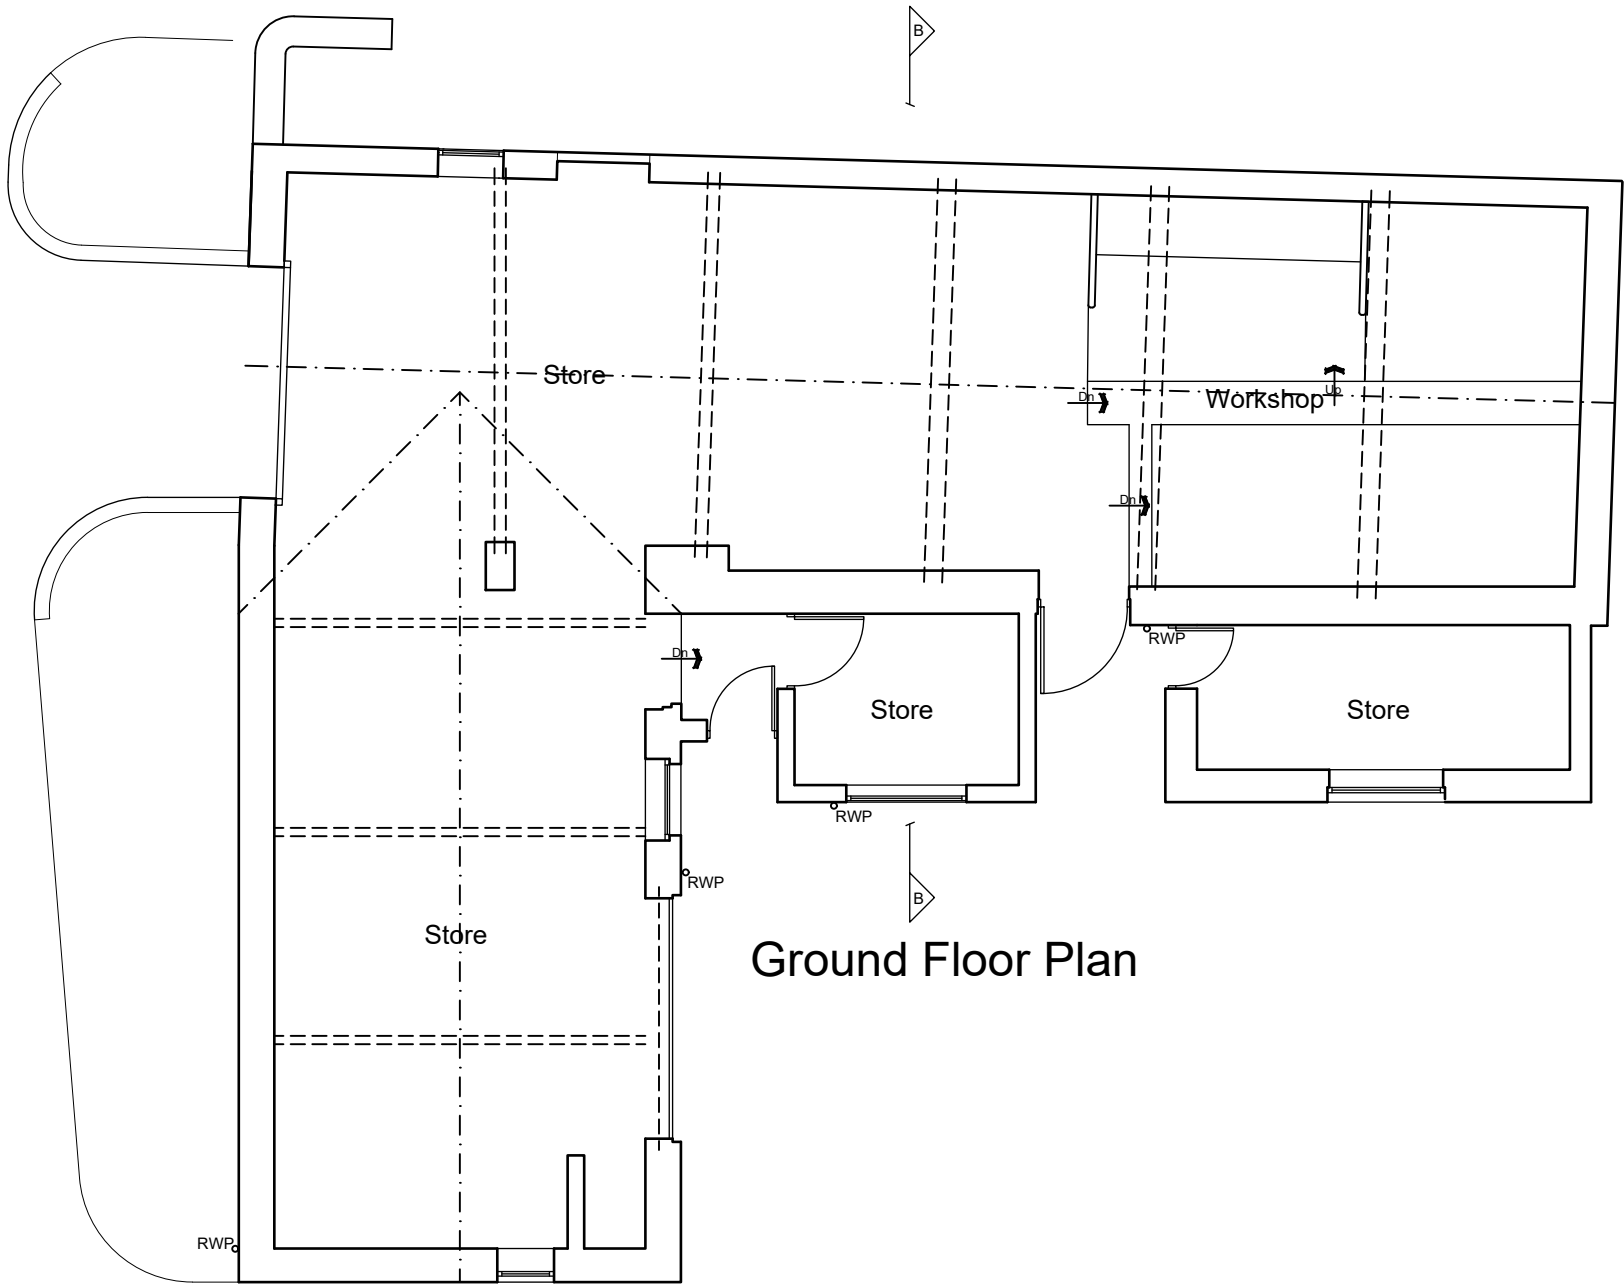


Ground Floor Plan

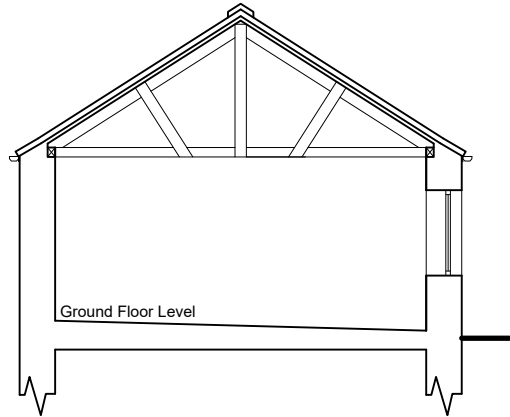

Section B-B

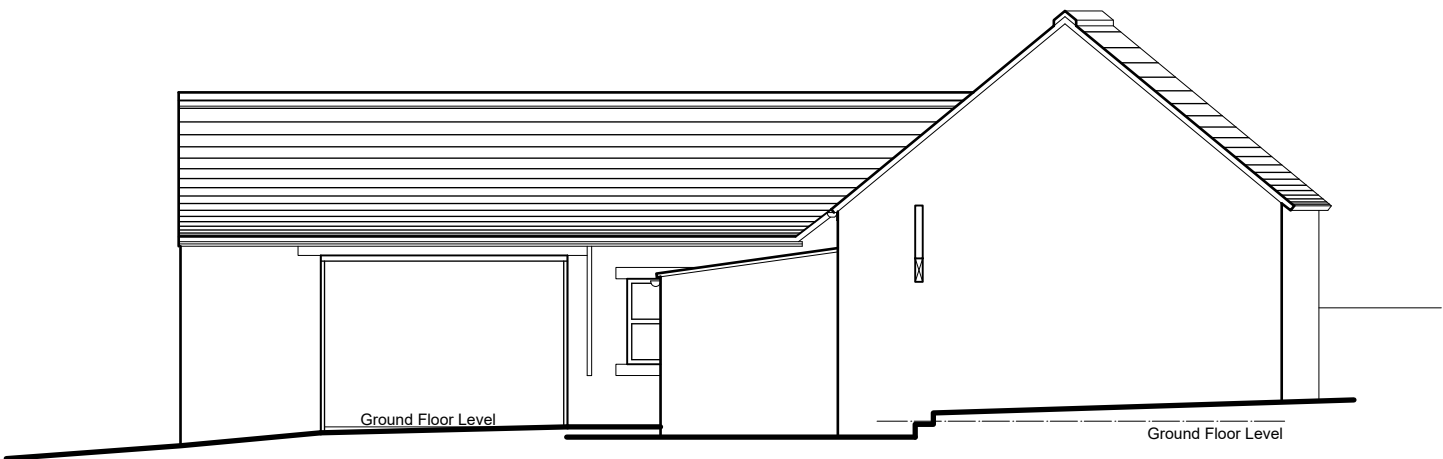

North East Elevation
(side)

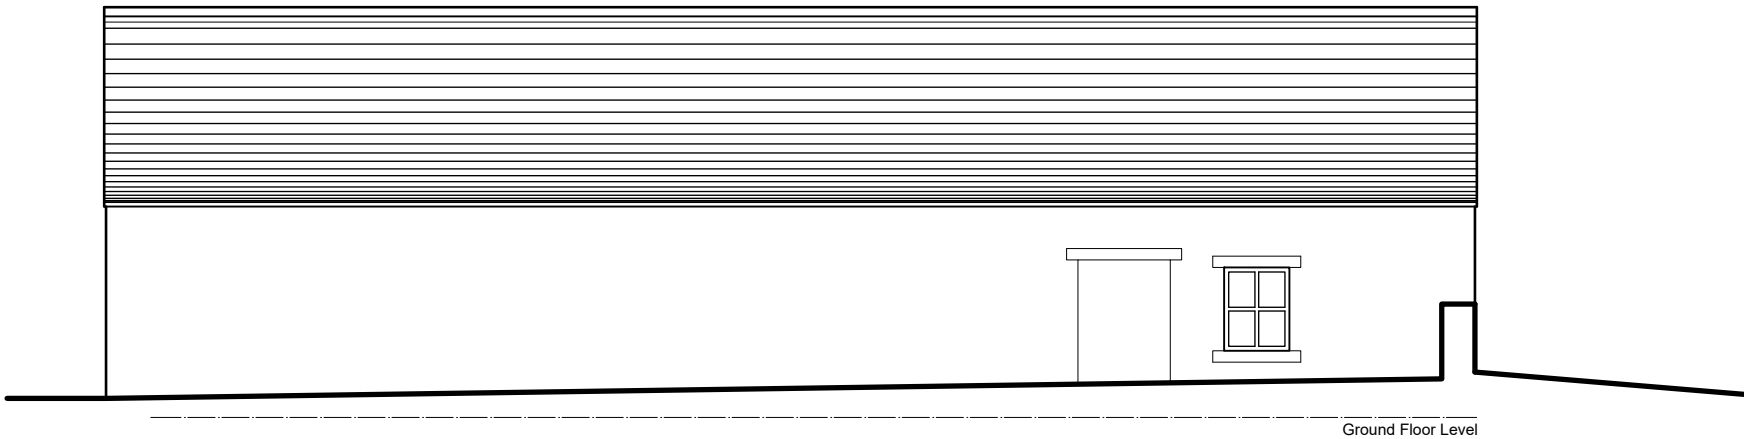

North West Elevation
(rear)

1:100

