




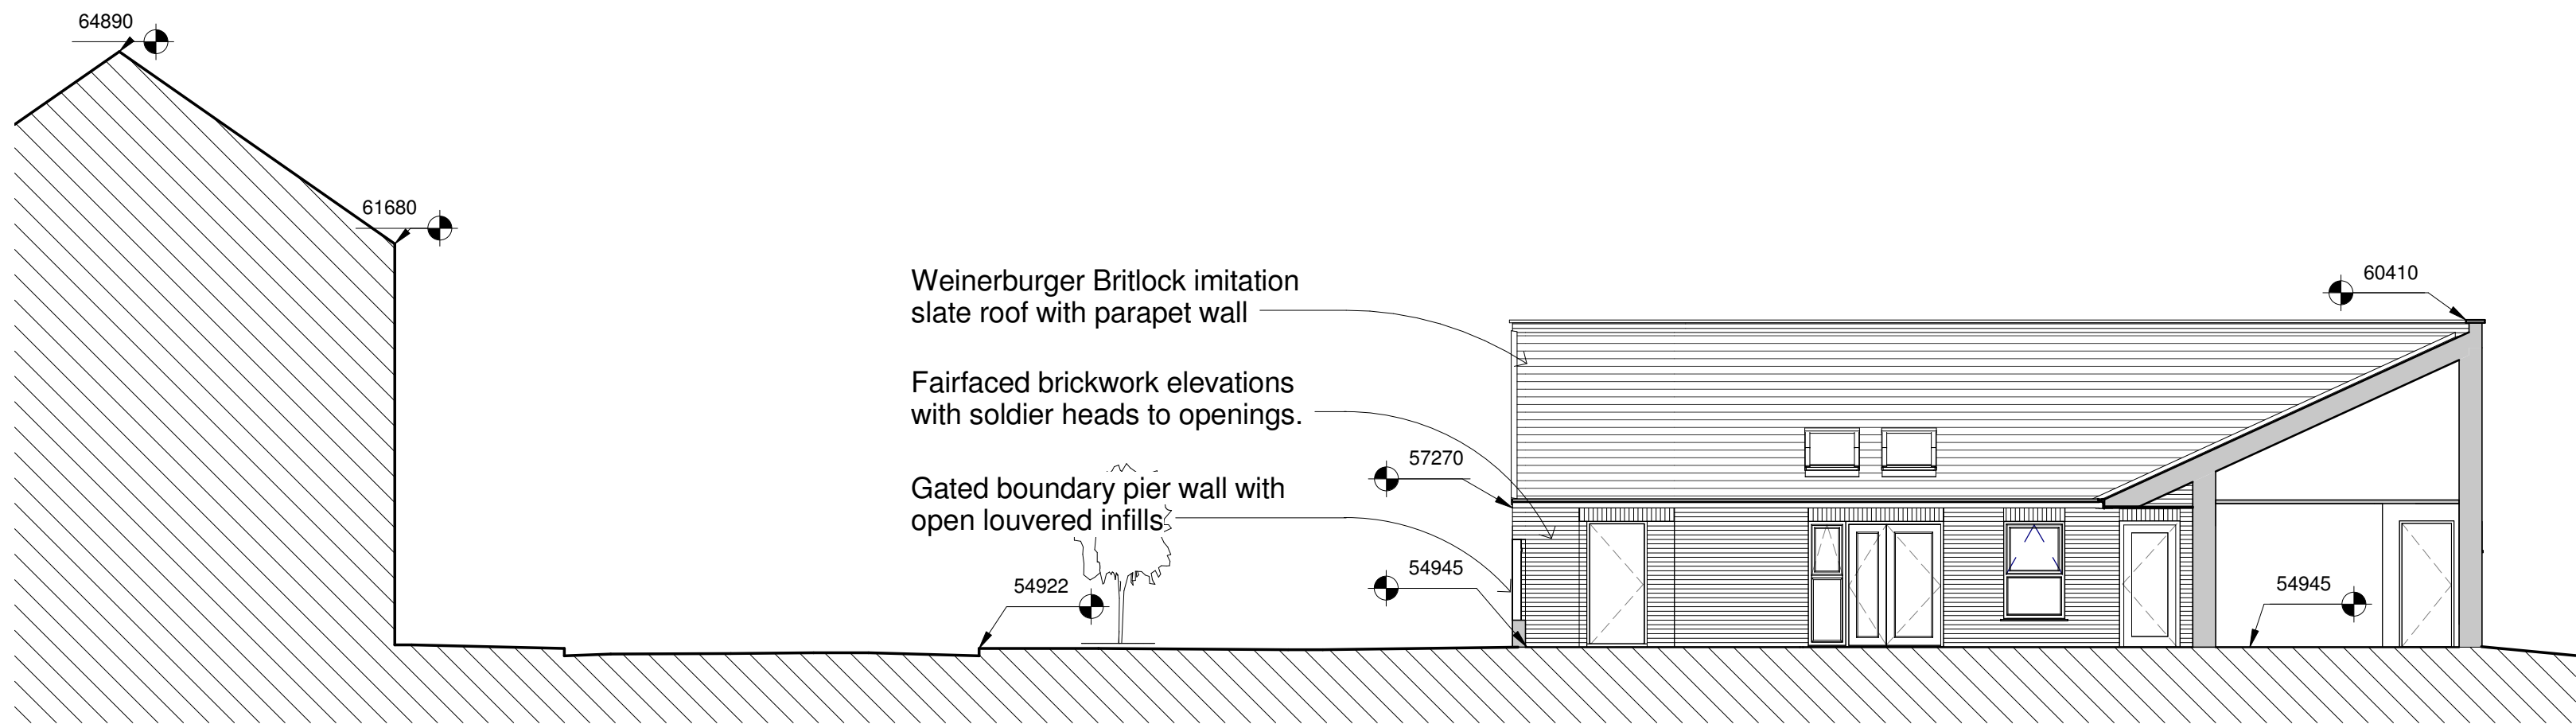


2 North Facing Sectional Elevation
1 : 100

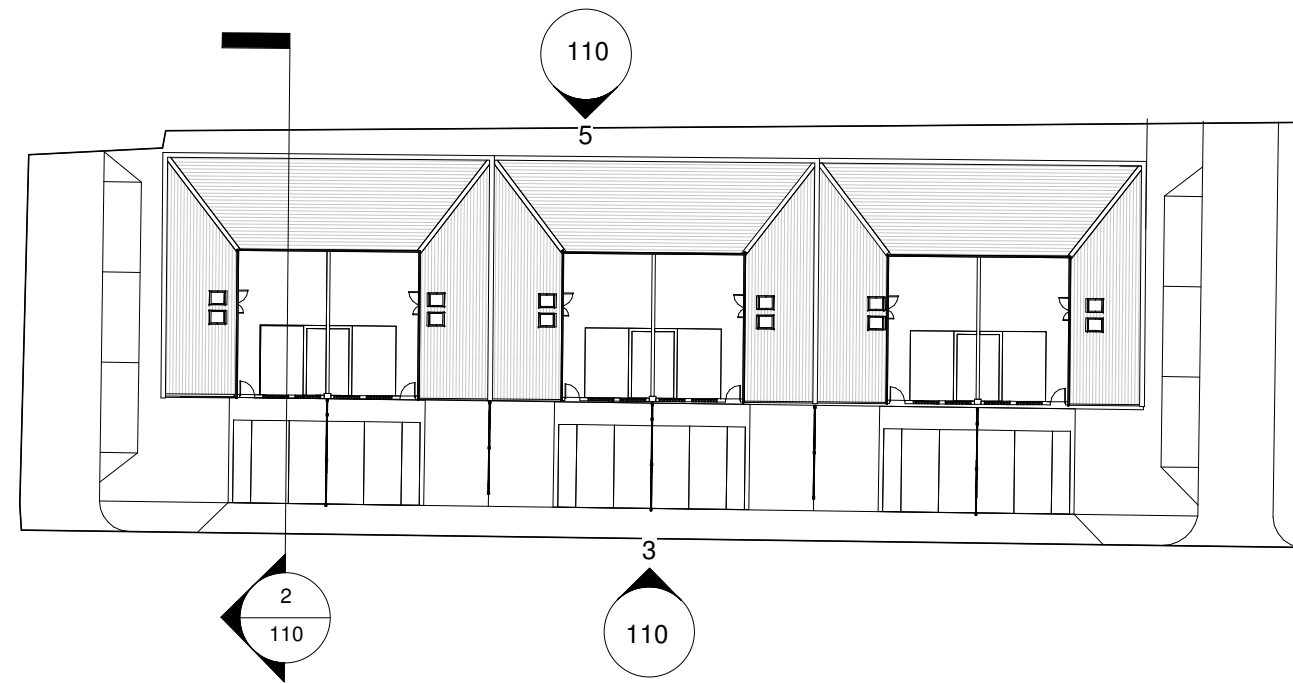

1 Elevation Location Plan
1 : 500

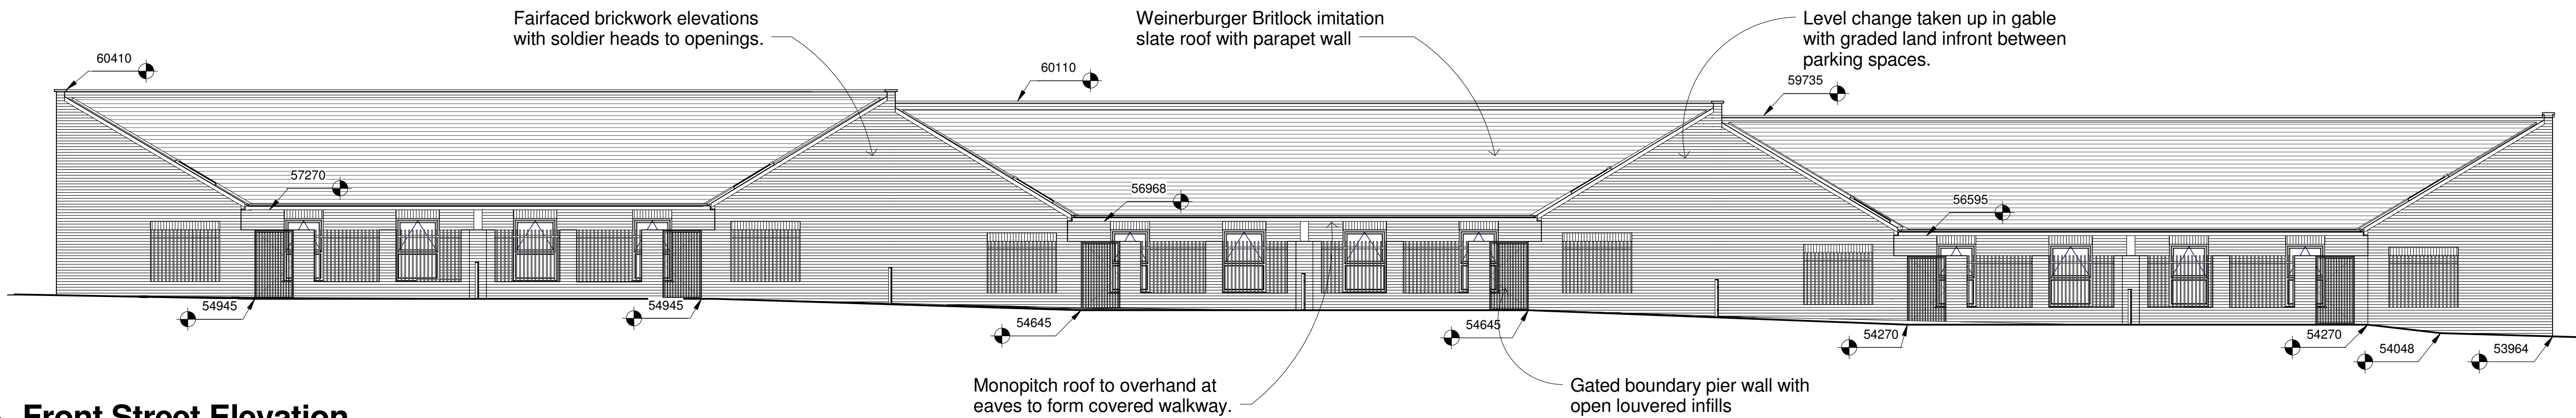

3 Front Street Elevation
1 : 100

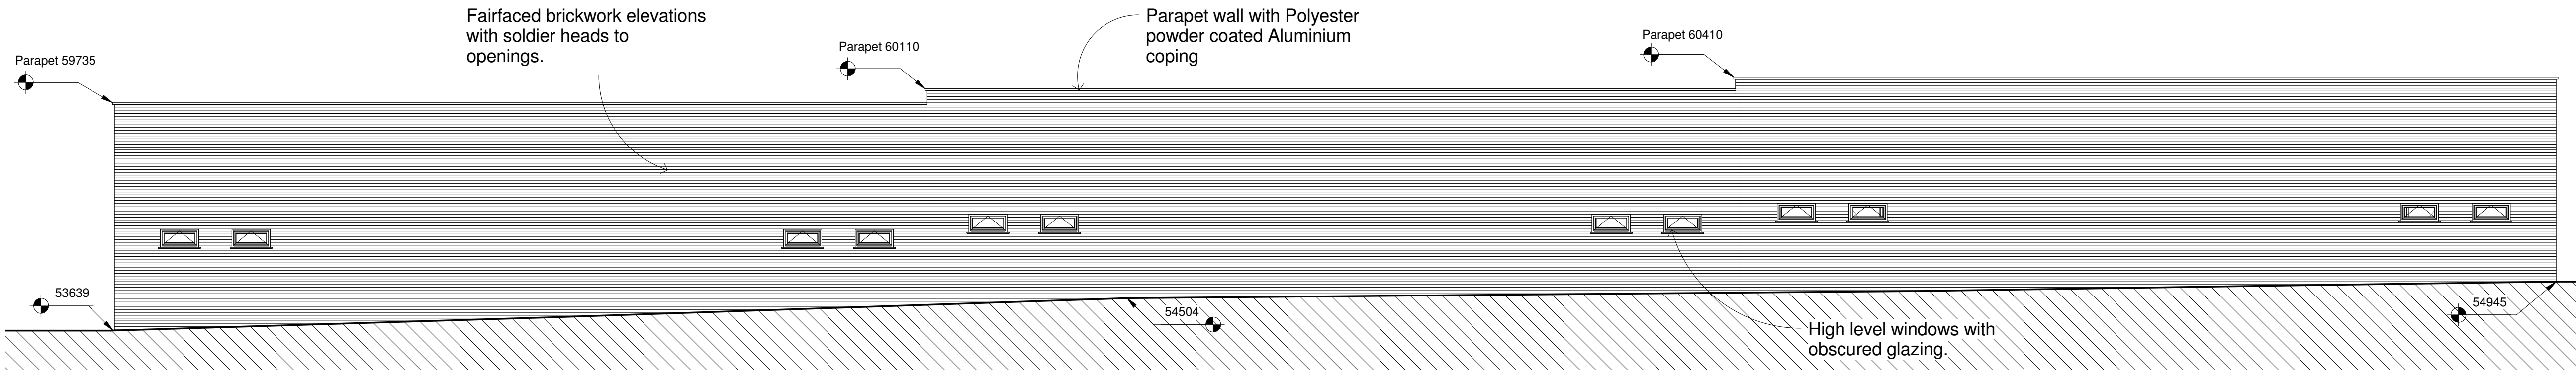


5 Rear Elevation
1 : 100

Responsibility is not accepted for others scaling from this drawing. Do not scale from this drawing use written dimensions only

0 50 ORIGINAL SIZE A1

KEY PLAN

 

This drawing is produced for use in this project only and may not be used for any other purpose. NPS Property Consultants Ltd accept no liability for the use of this drawing other than the purpose for which it was intended in connection with this project as recorded on the title block fields 'Purpose of Issue' and 'File Status Code'.
This drawing may not be reproduced in any form without prior written agreement
Crown Copyright & Database Rights (2014) Ordnance Survey (100022264)

NOTES

Revision	Revision Description	Date
----------	----------------------	------

Comment		
---------	--	--

REV	DRAWN	DATE	CHECKED	DATE	APPROVED	DATE
-----	-------	------	---------	------	----------	------

nps group

NPS Barnsley LTD
Gateway Plaza, Sackville St, Barnsley, South Yorkshire, S70 2RD. TEL: 01226 774605.
EMAIL: barnsley@nps.co.uk WEB: www.nps.co.uk

CLIENT
Owner

PROJECT
Project Name

TITLE
Site Elevations

SCALE
As indicated

DISCIPLINE
Architecture

PROJECT NR
16-1-1115

FILE / DRAWING NAME
NPS-DR-A 110

STATUS CODE
PLANNING

REV CODE
LS