



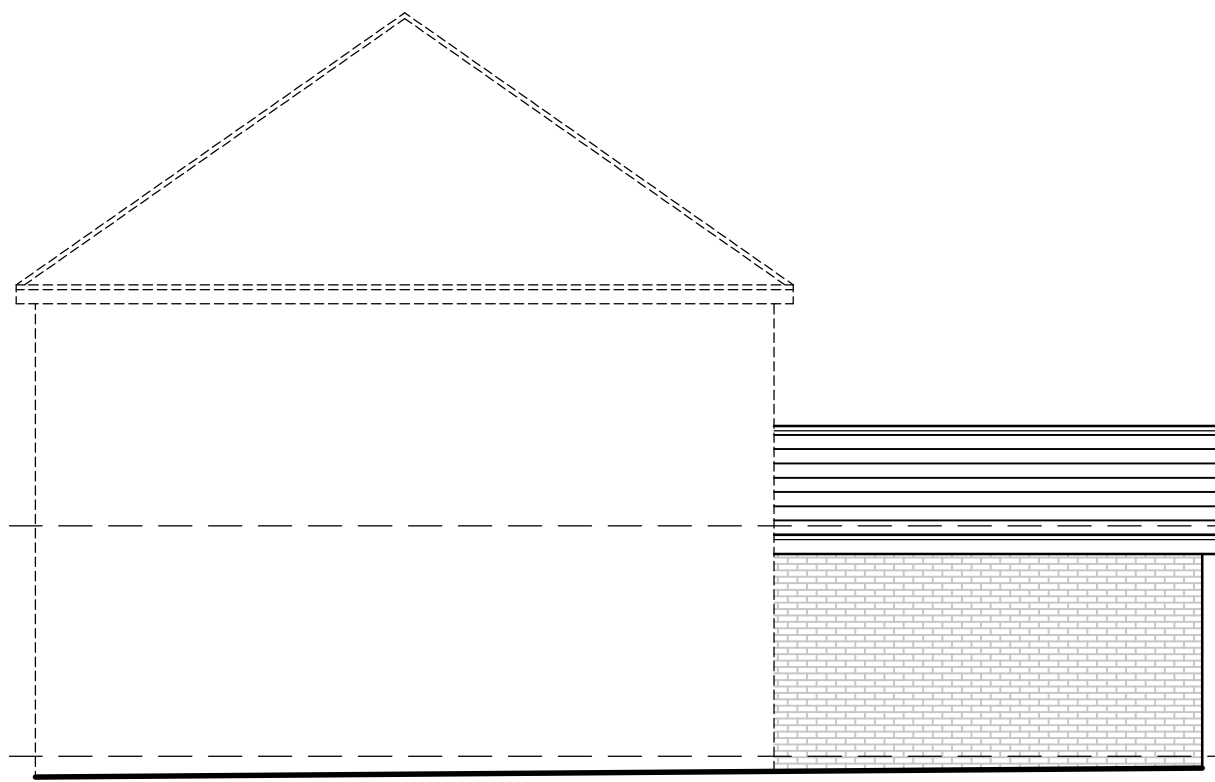


**PROPOSED
SIDE ELEVATION**
SCALE 1:100

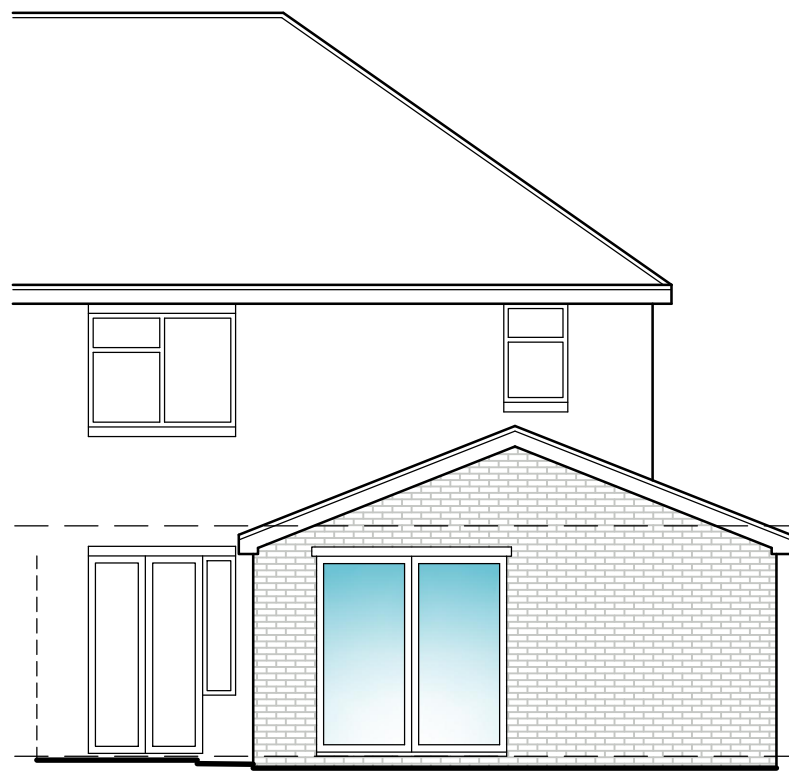


**PROPOSED
REAR ELEVATION**
SCALE 1:100



**PROPOSED
SIDE ELEVATION**
SCALE 1:100

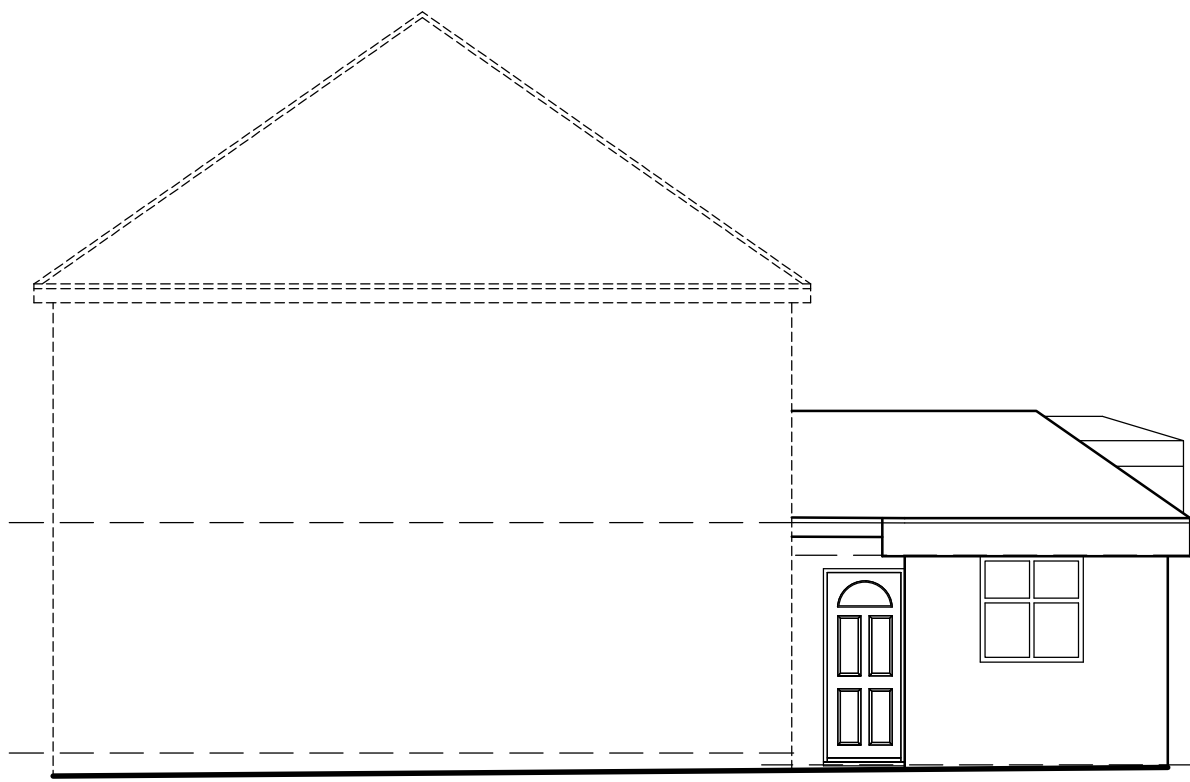


**EXISTING
SIDE ELEVATION**
SCALE 1:100

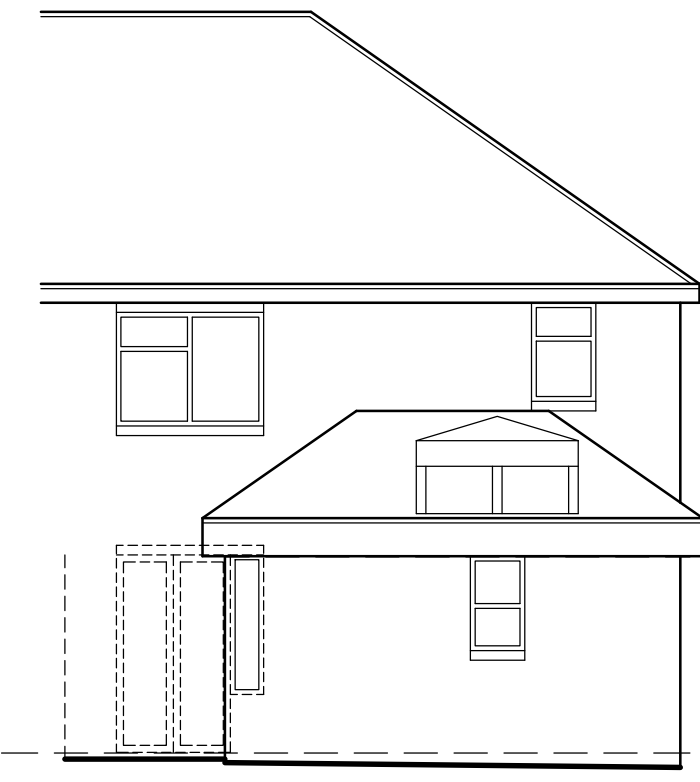


**EXISTING
REAR ELEVATION**
SCALE 1:100



**EXISTING
SIDE ELEVATION**
SCALE 1:100

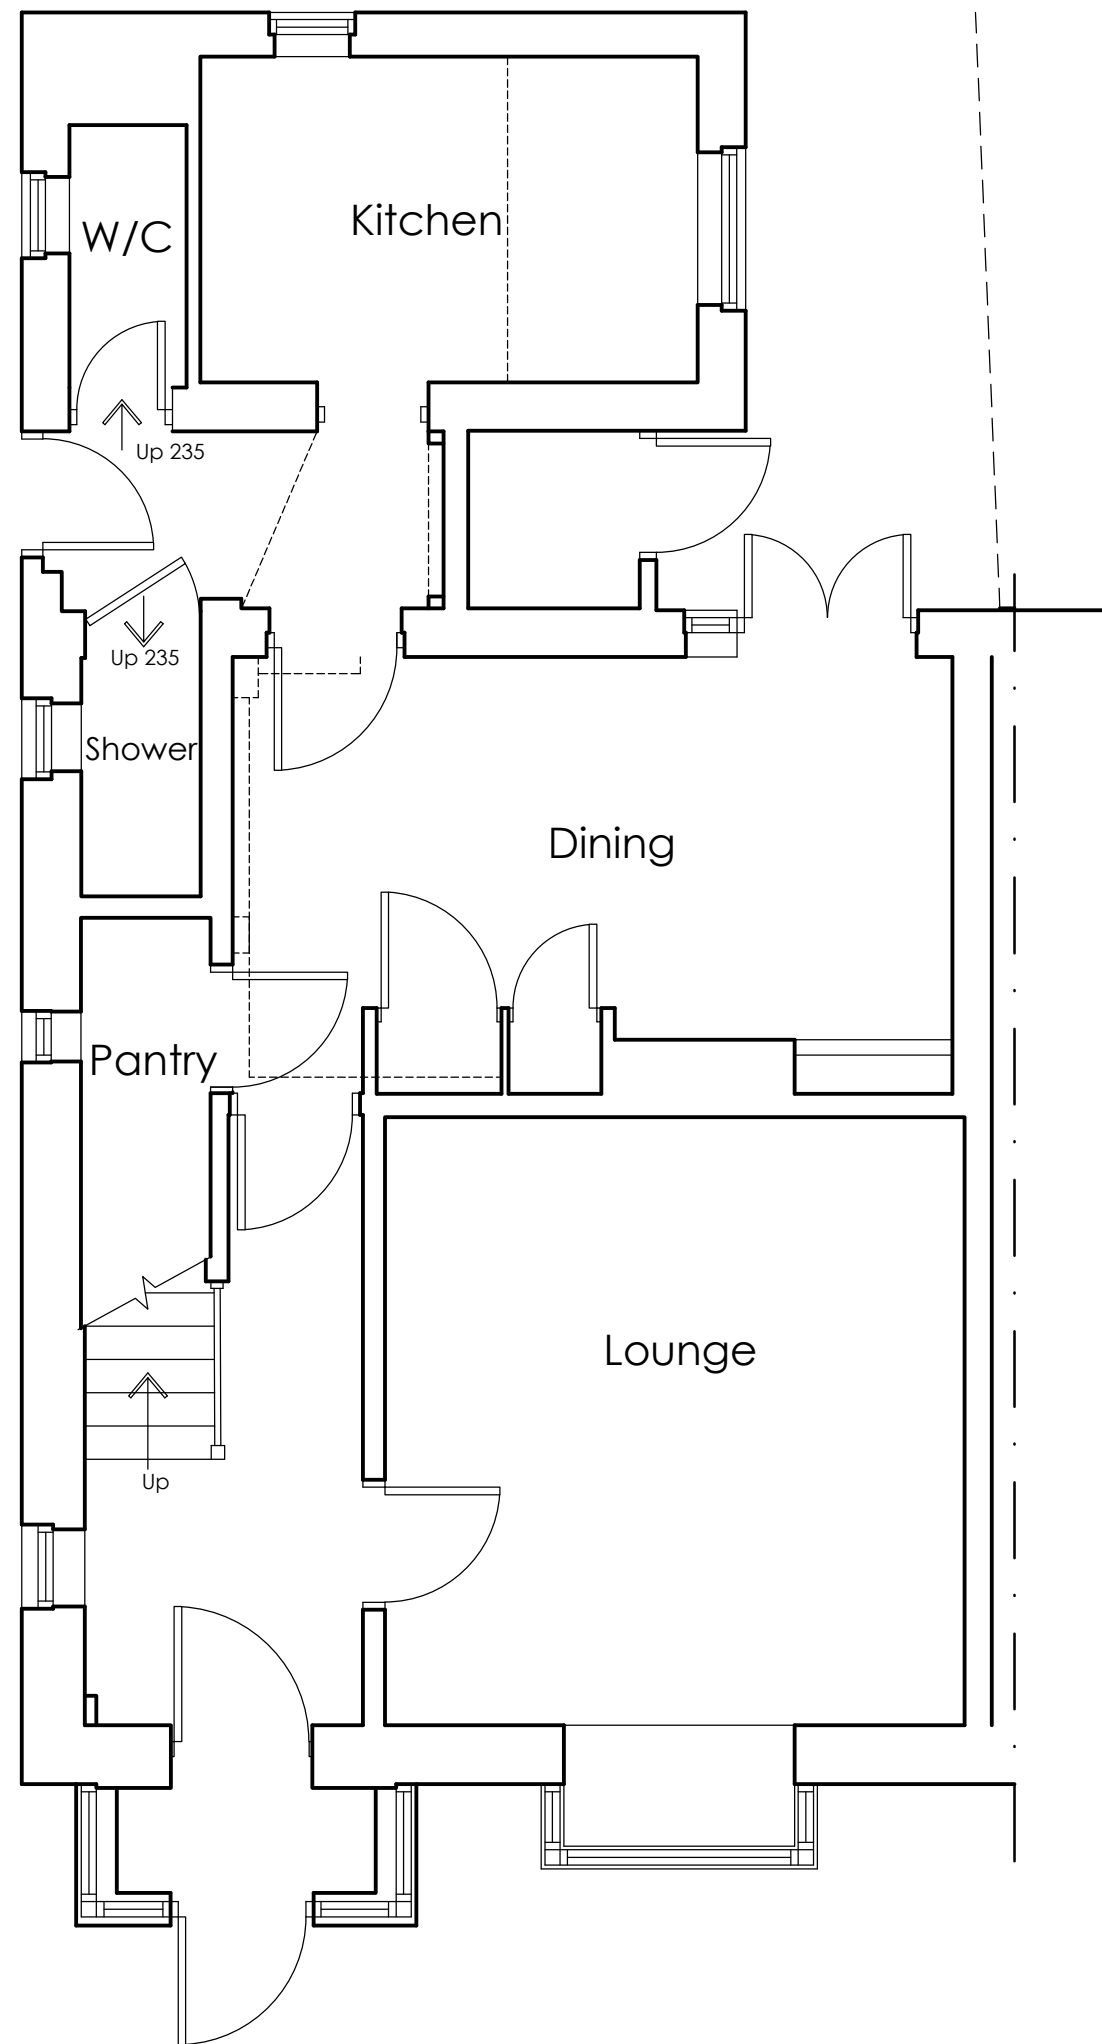



**EXISTING GROUND
FLOOR PLAN**
SCALE 1:100

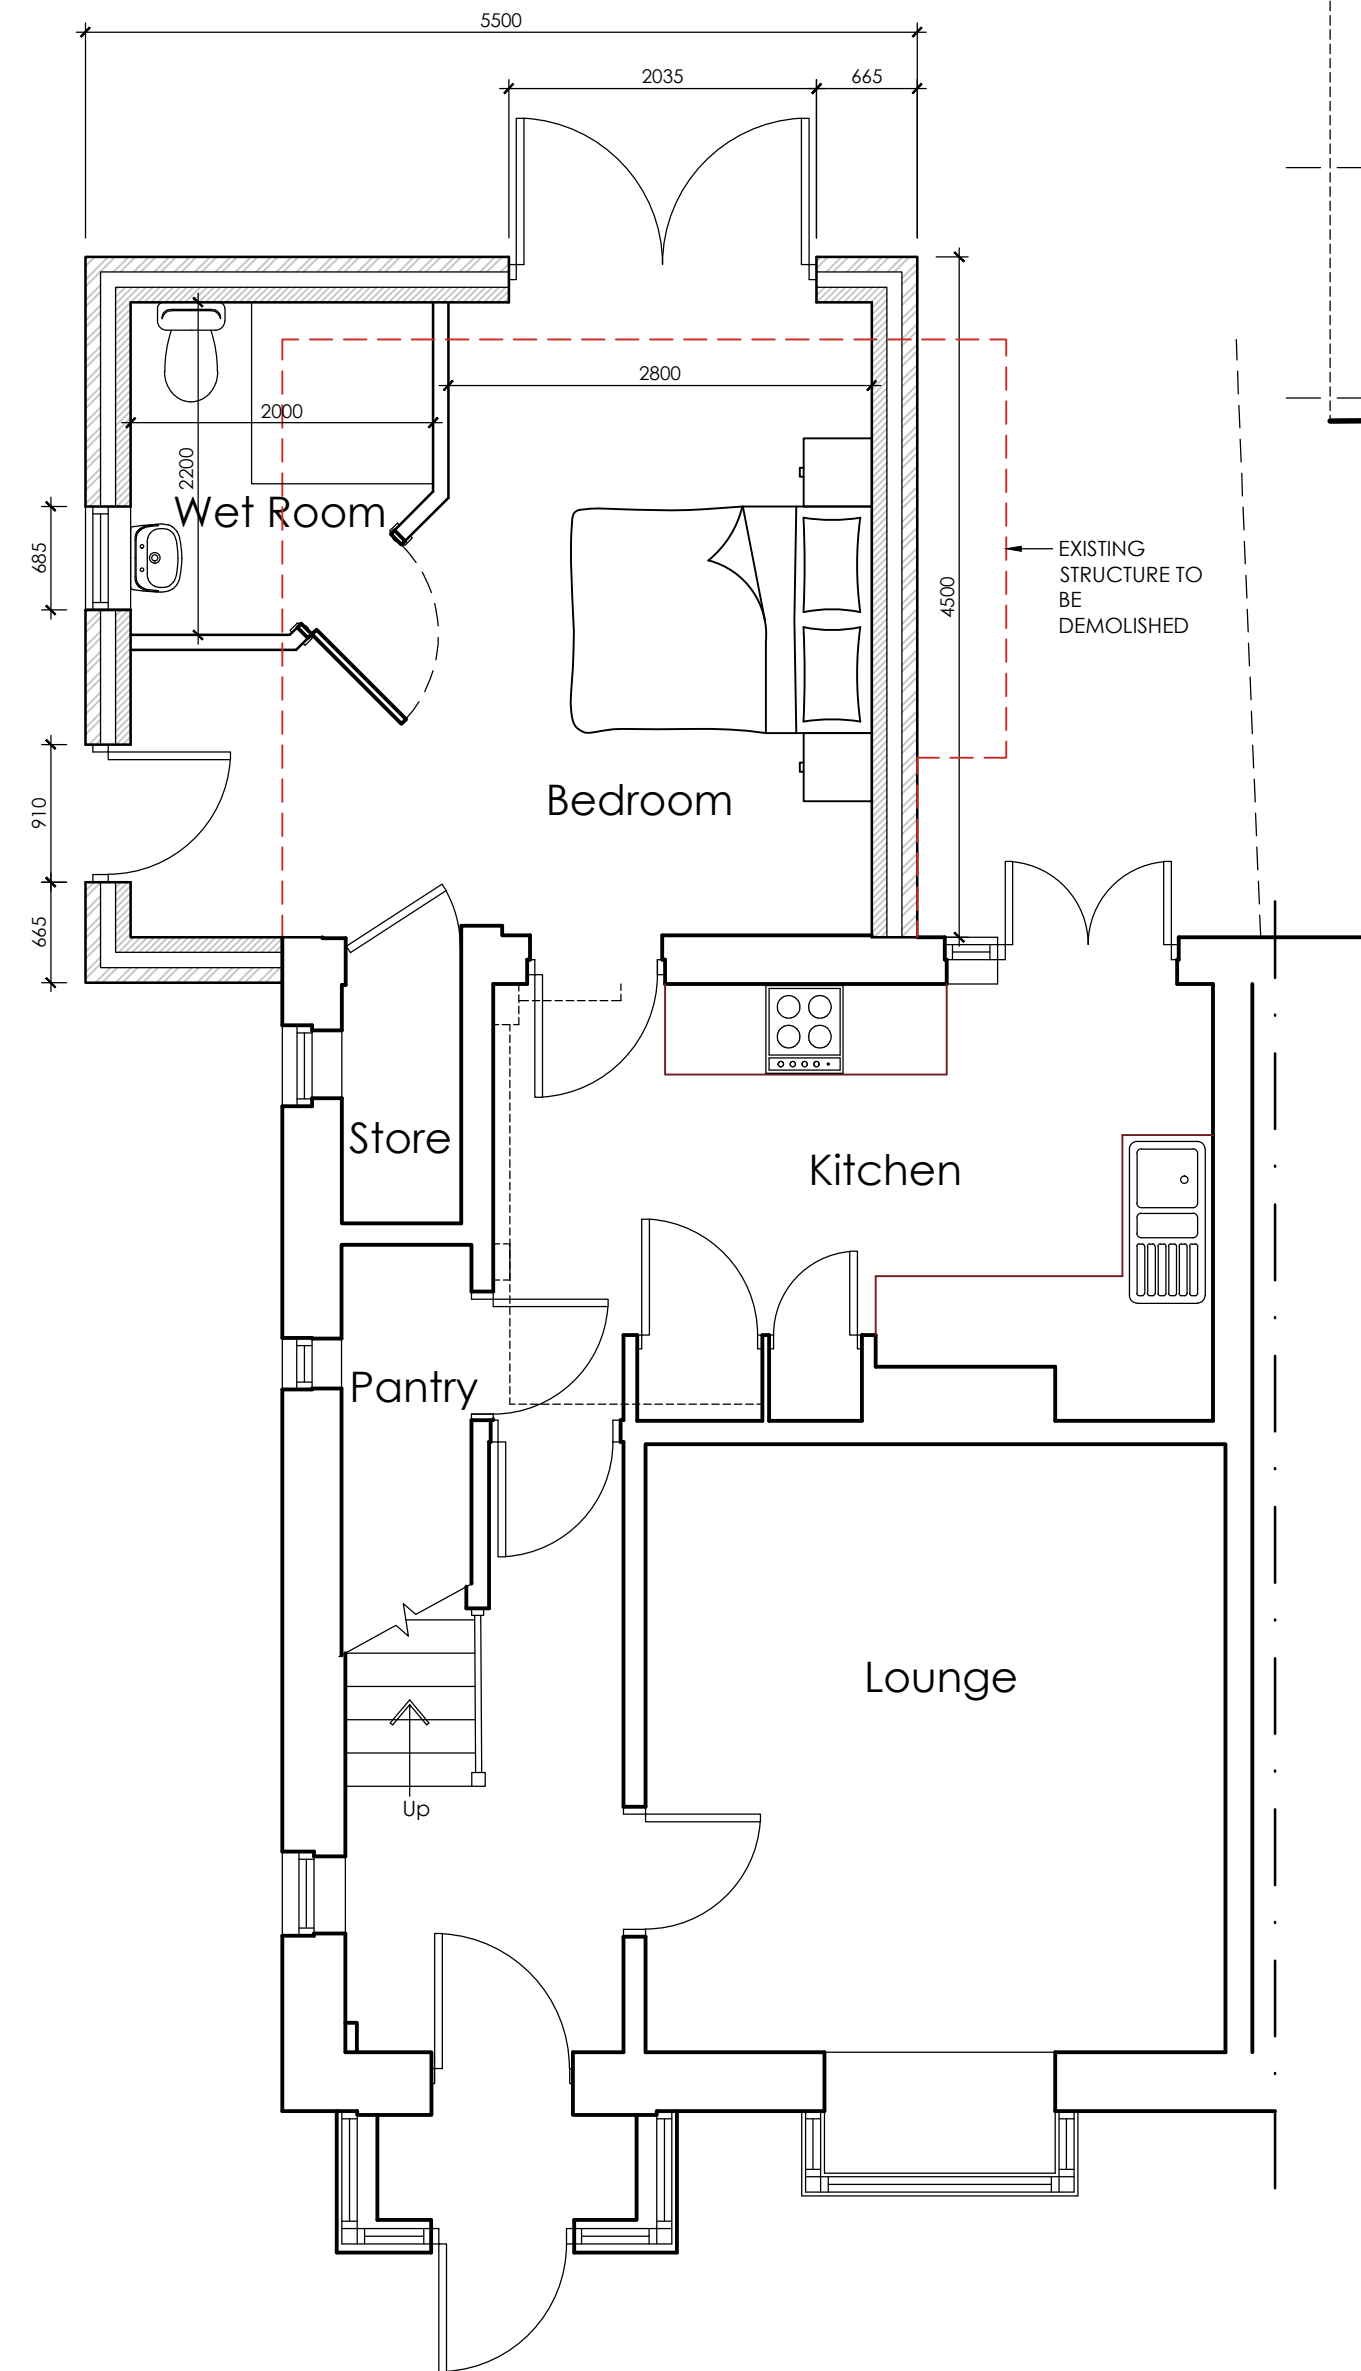

**PROPOSED GROUND
FLOOR PLAN**
SCALE 1:50



BLOCK PLAN
SCALE 1:500

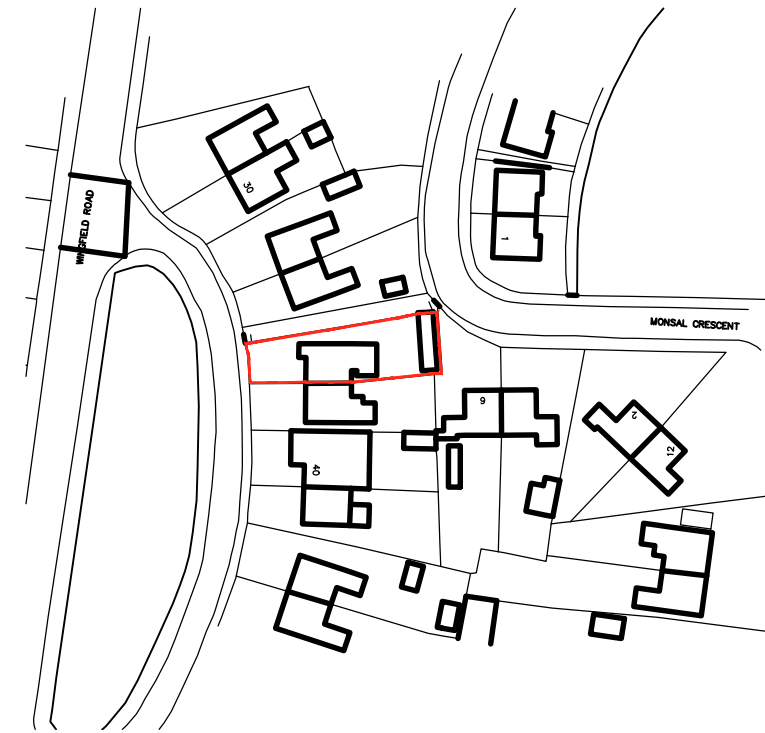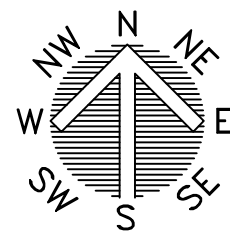

LOCATION PLAN
SCALE 1:1250



OFFICE ONE,
34 VICTORIA ROAD,
BARNSELY,
S70 2BU

Phone: 01226 208482
Email: info@whiteagus.co.uk
Web: www.whiteagus.co.uk

Project:
PROPOSED WORKS AT
36 WINGFIELD ROAD, ATHERSLEY SOUTH
BARNSELY S71 3PR

Client:
SYLVIA

Drawing
Title:
PLANS AND ELEVATIONS

Date:
OCTOBER 2023
Ref: 23-131
Scale:
1:50 & 1:100 @ A1
Dwg. No.: 01
Rev.: B

Date	Suffix	Description	Date	Suffix	Description
20/10/2023	A	LAYOUT REVISED			
04/12/2023	B	LAYOUT REVISED			