
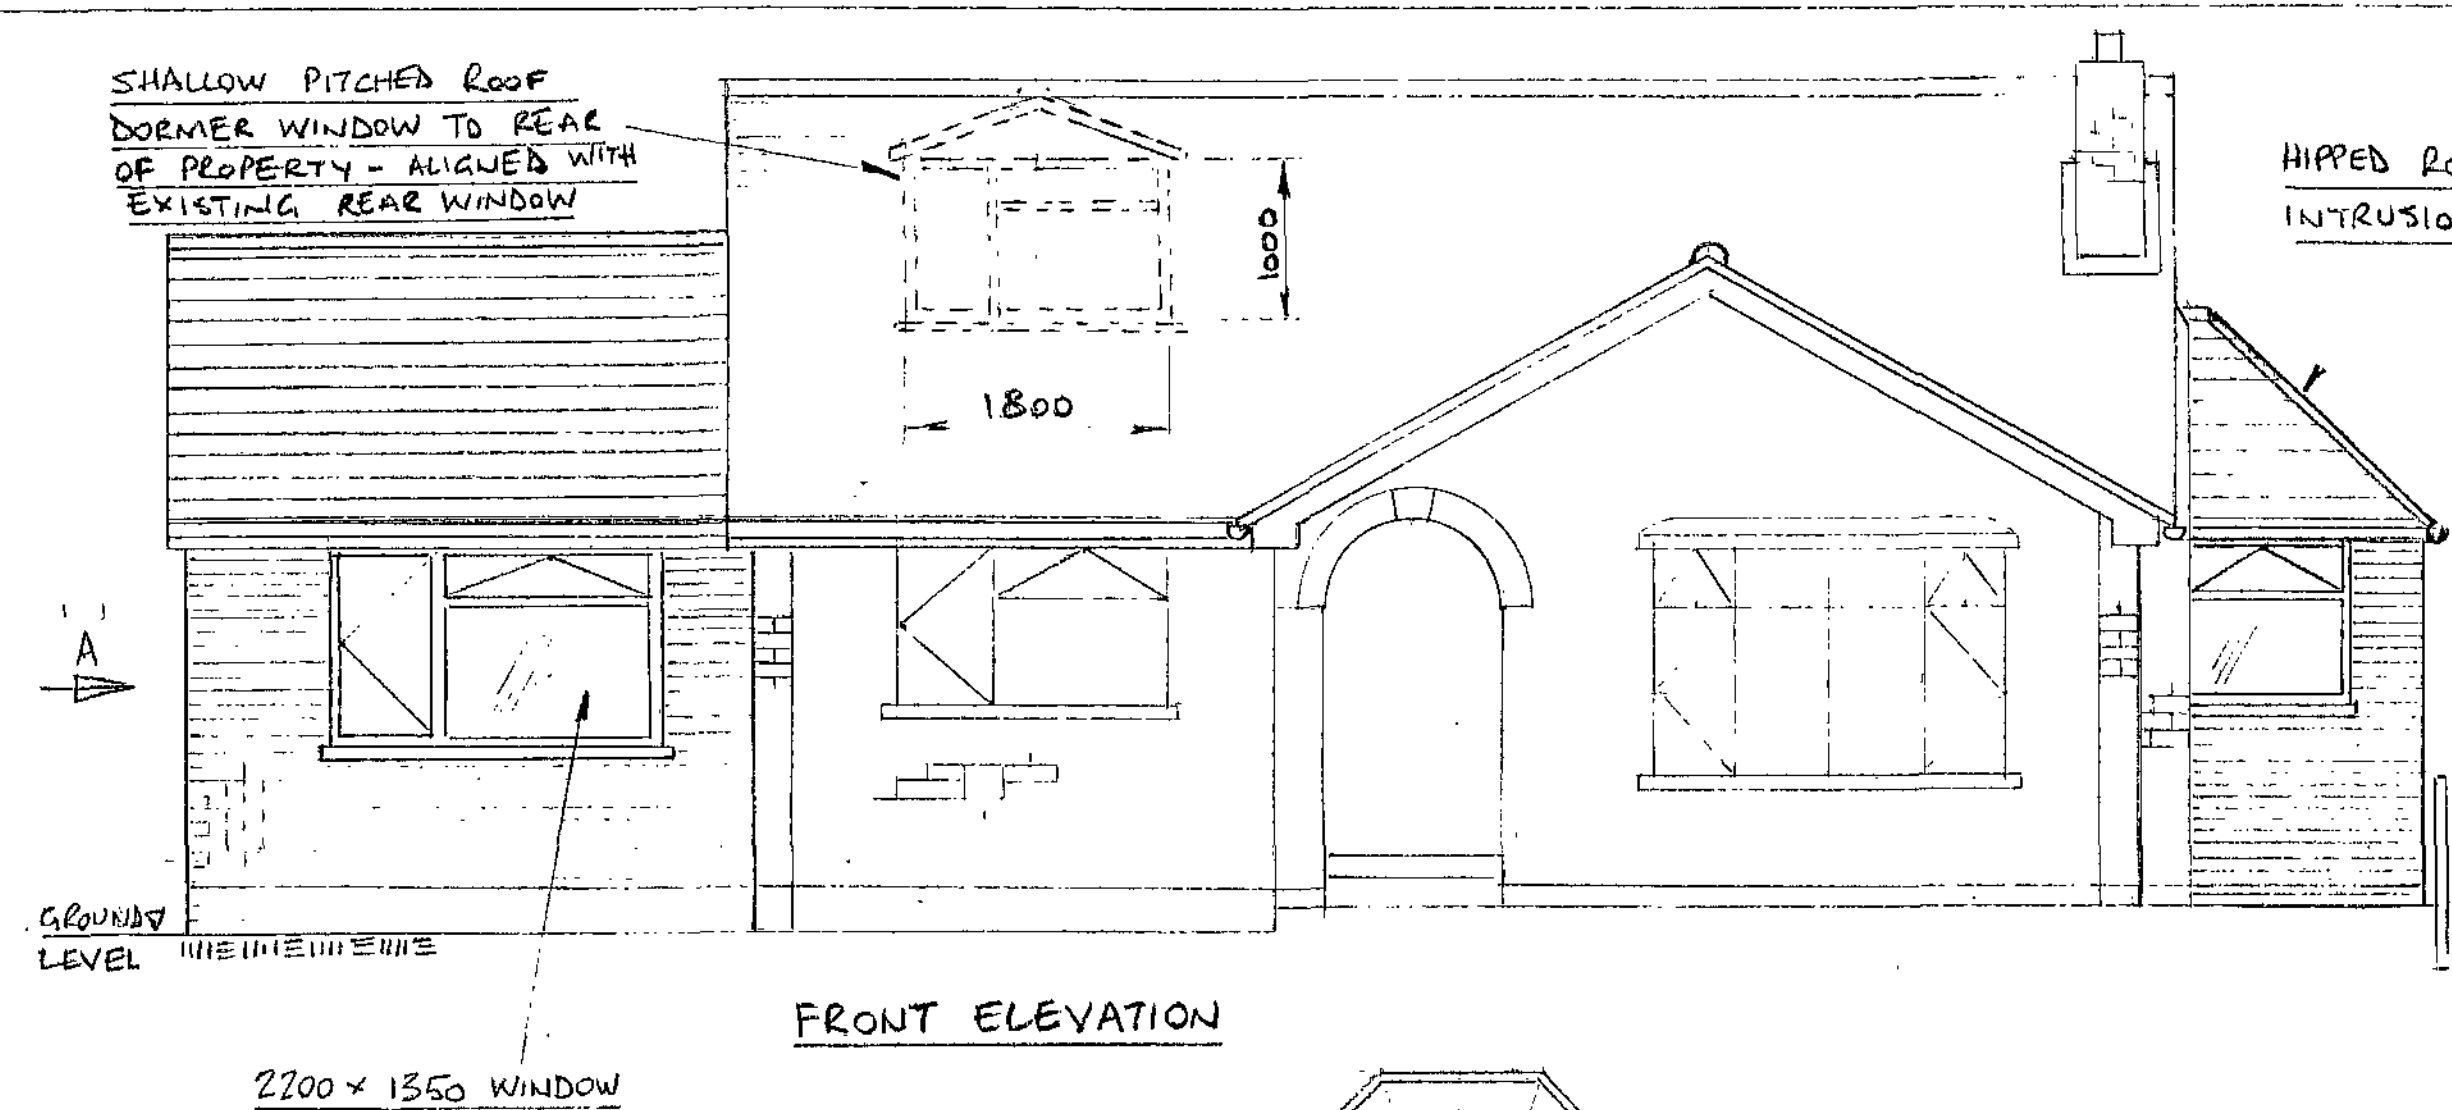
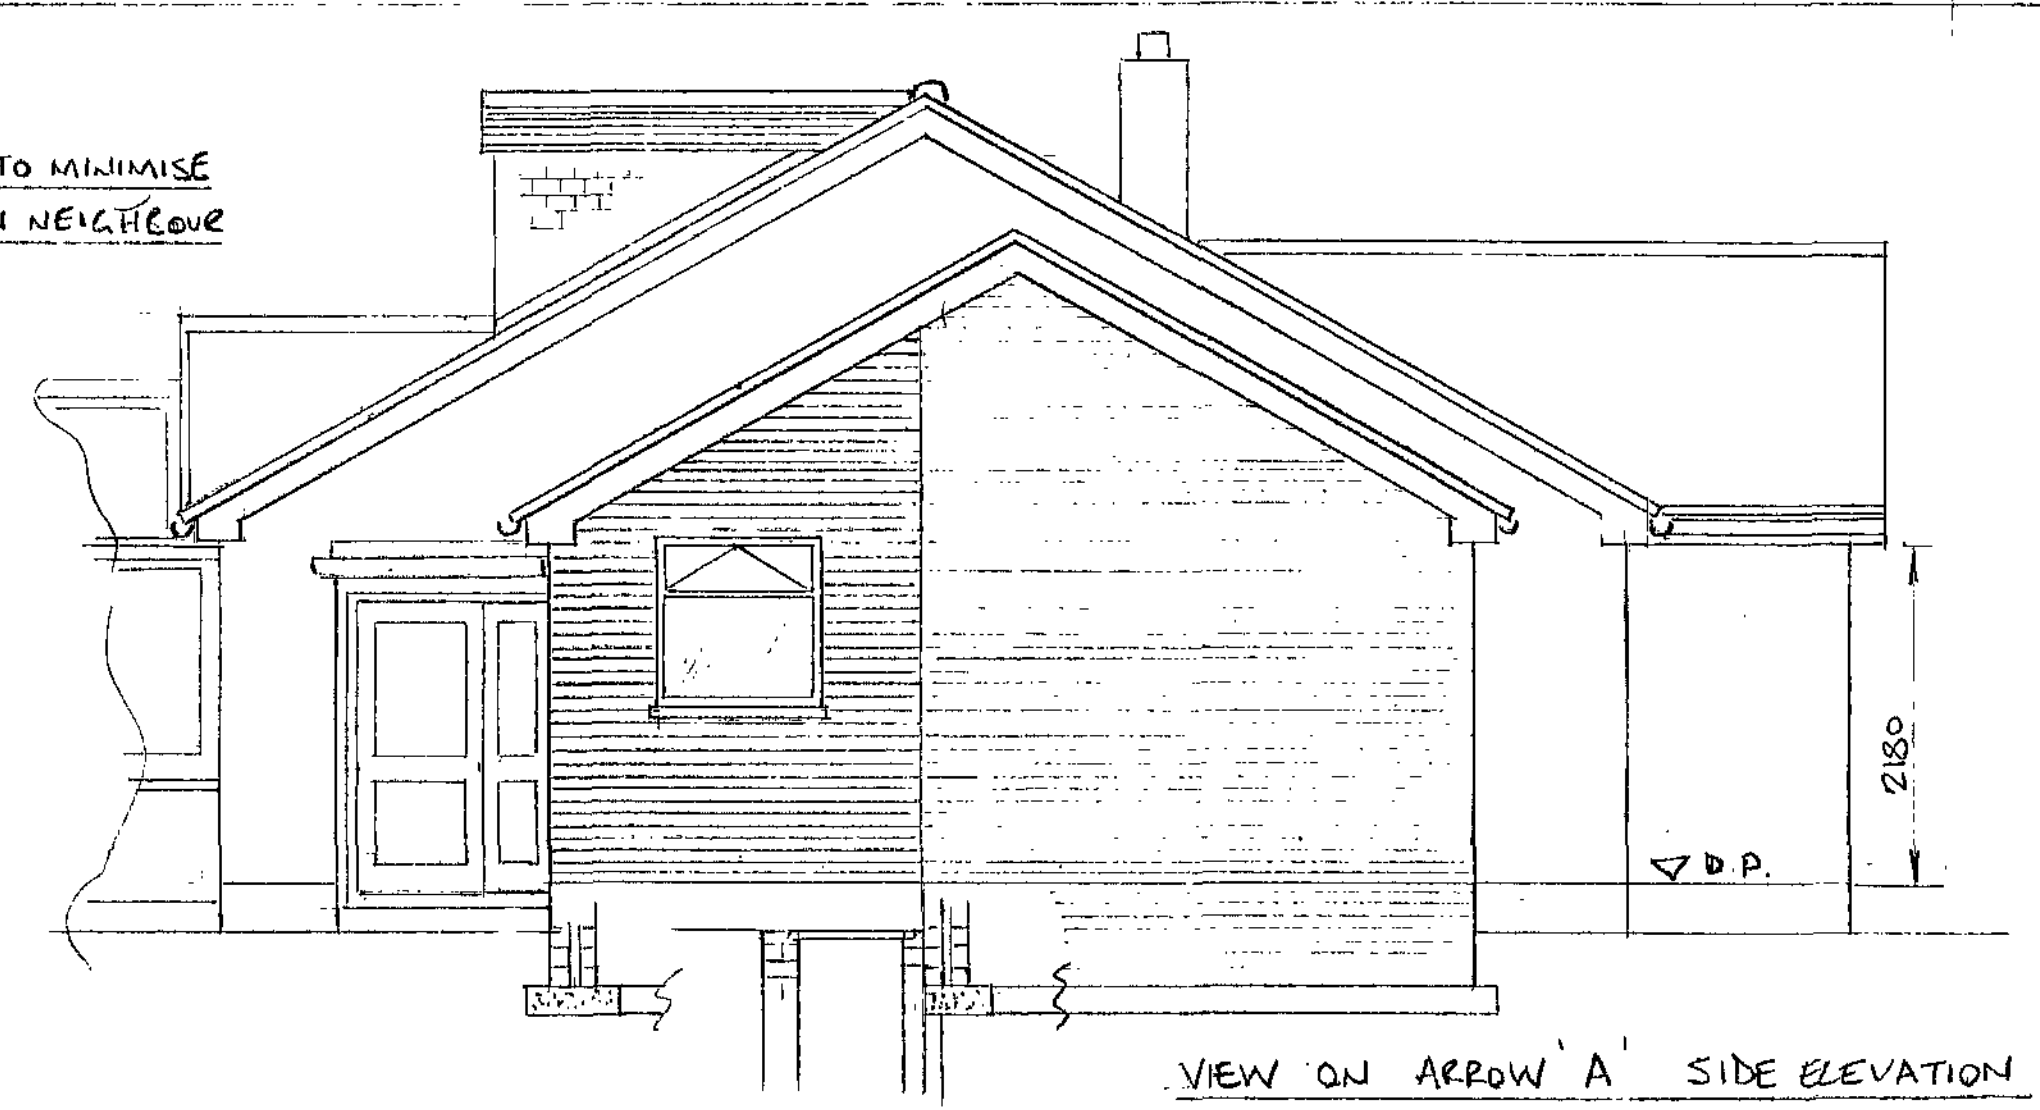
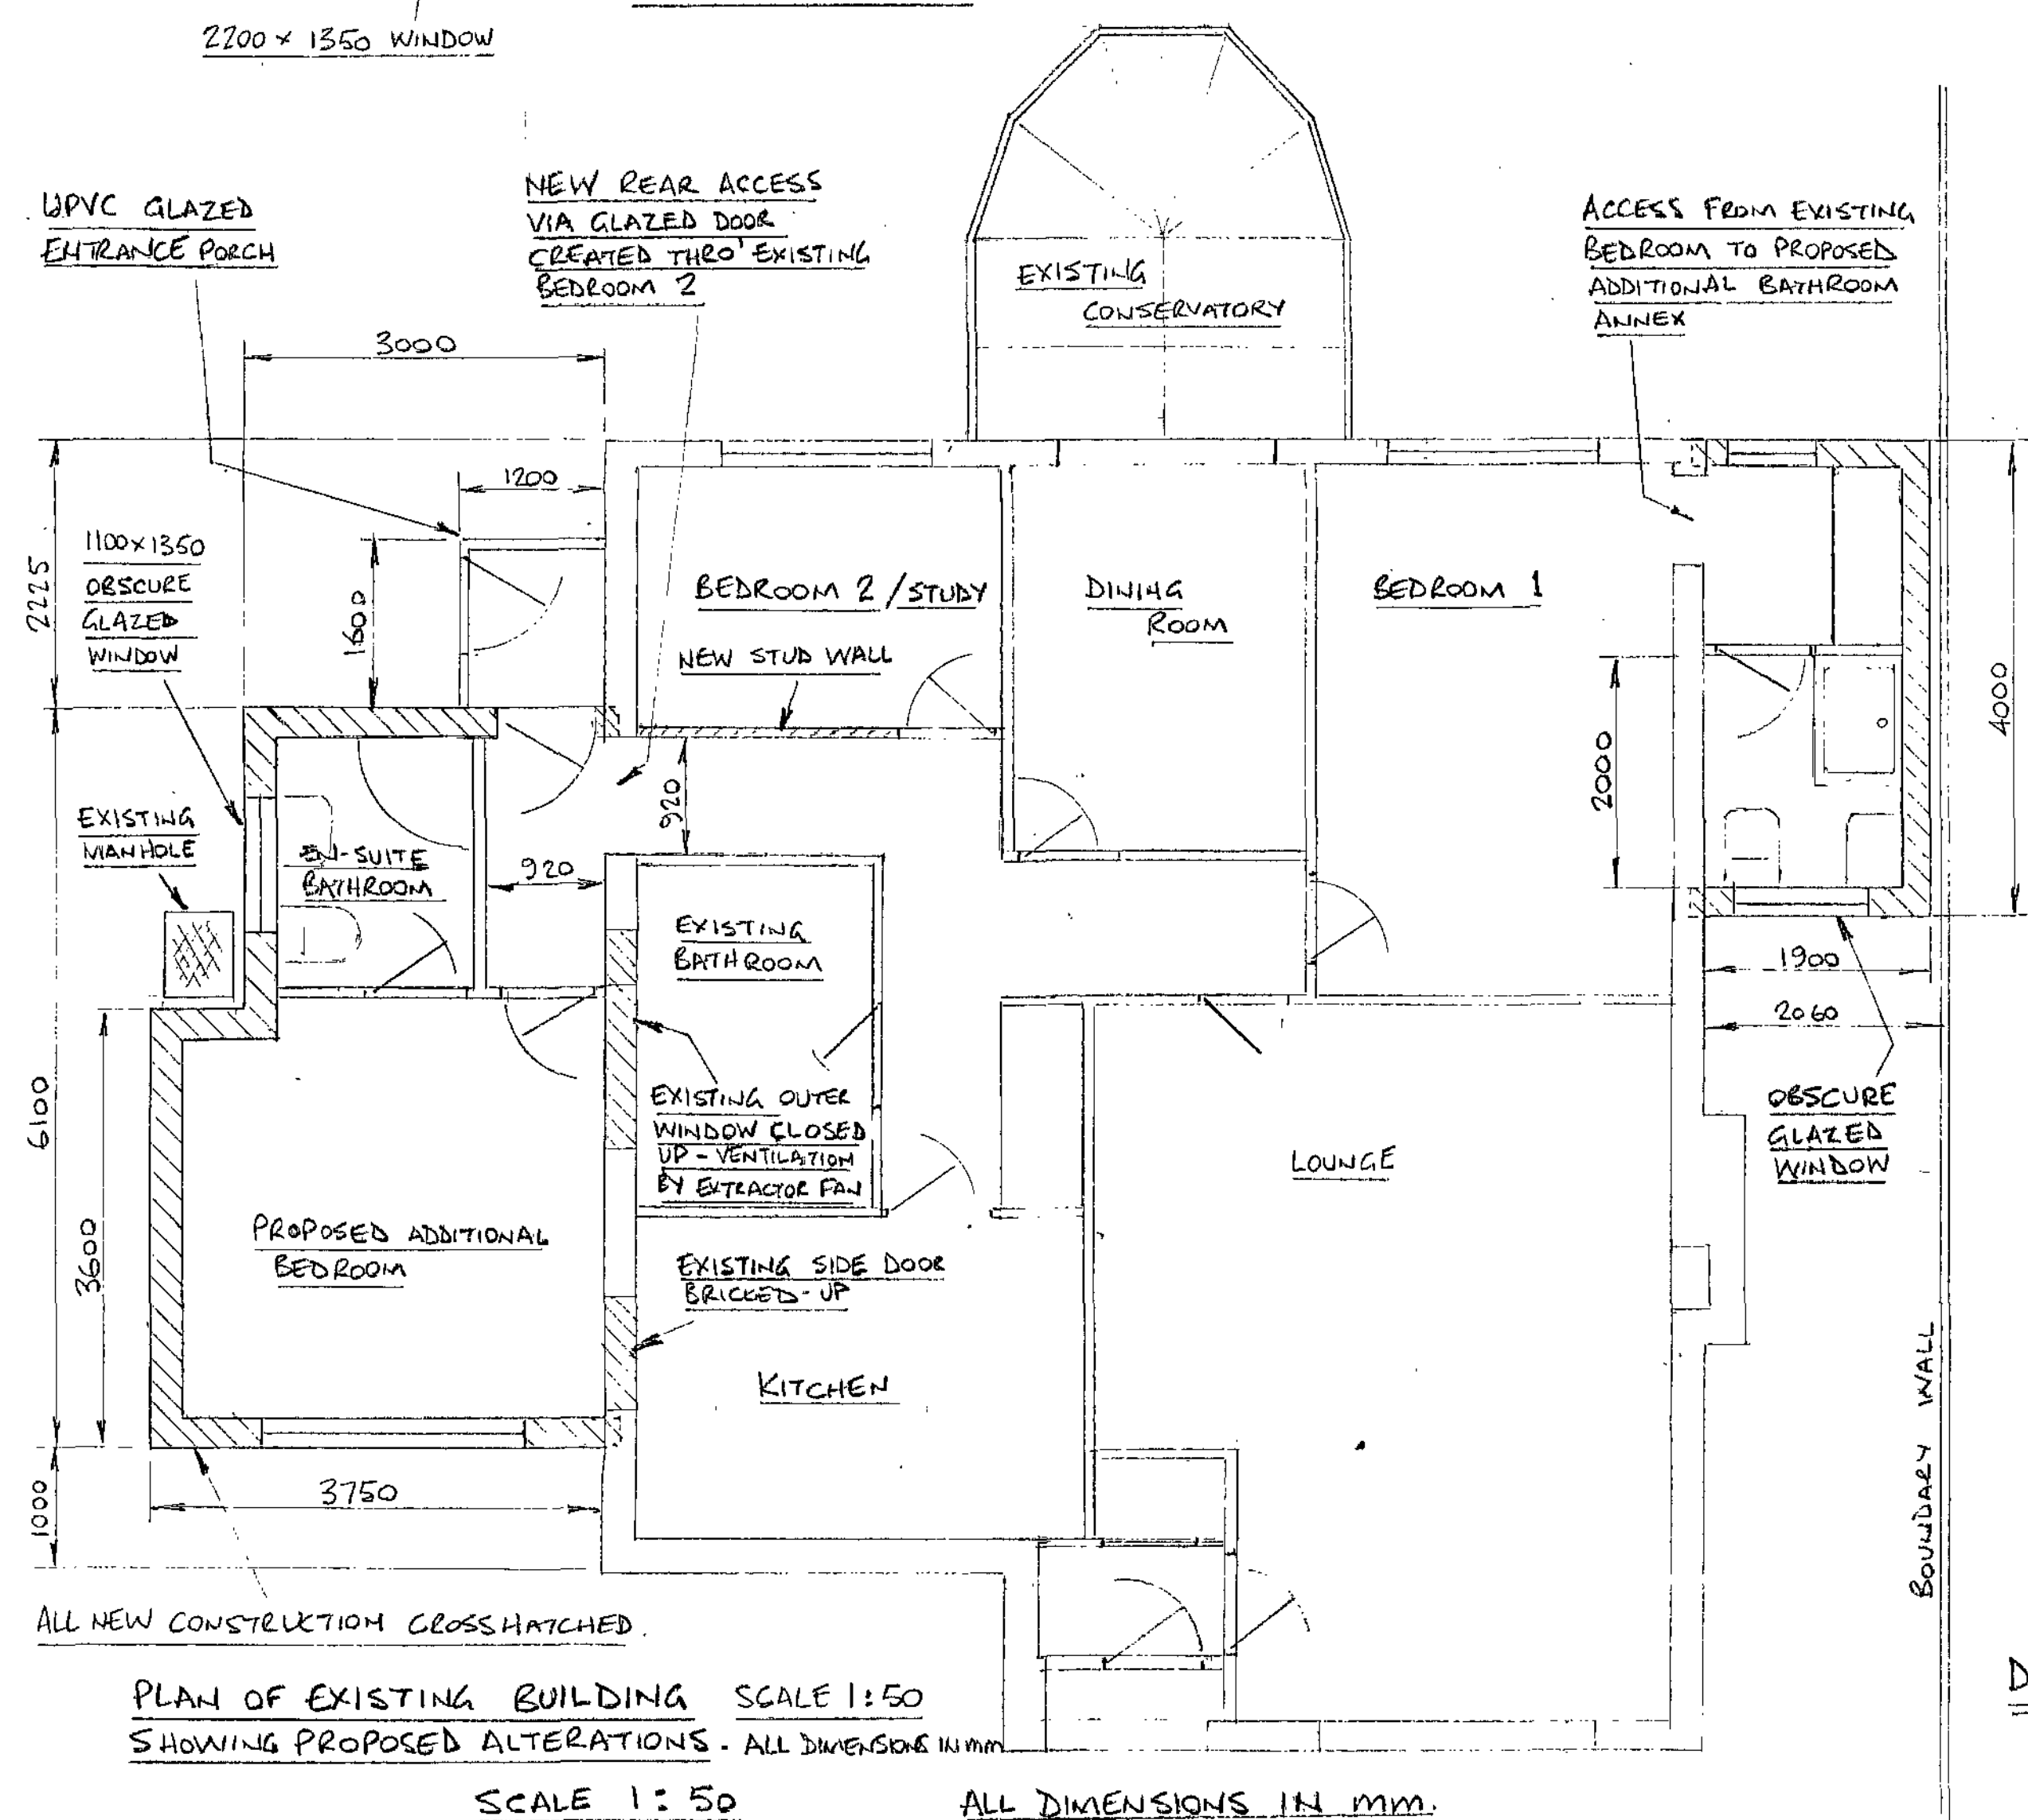


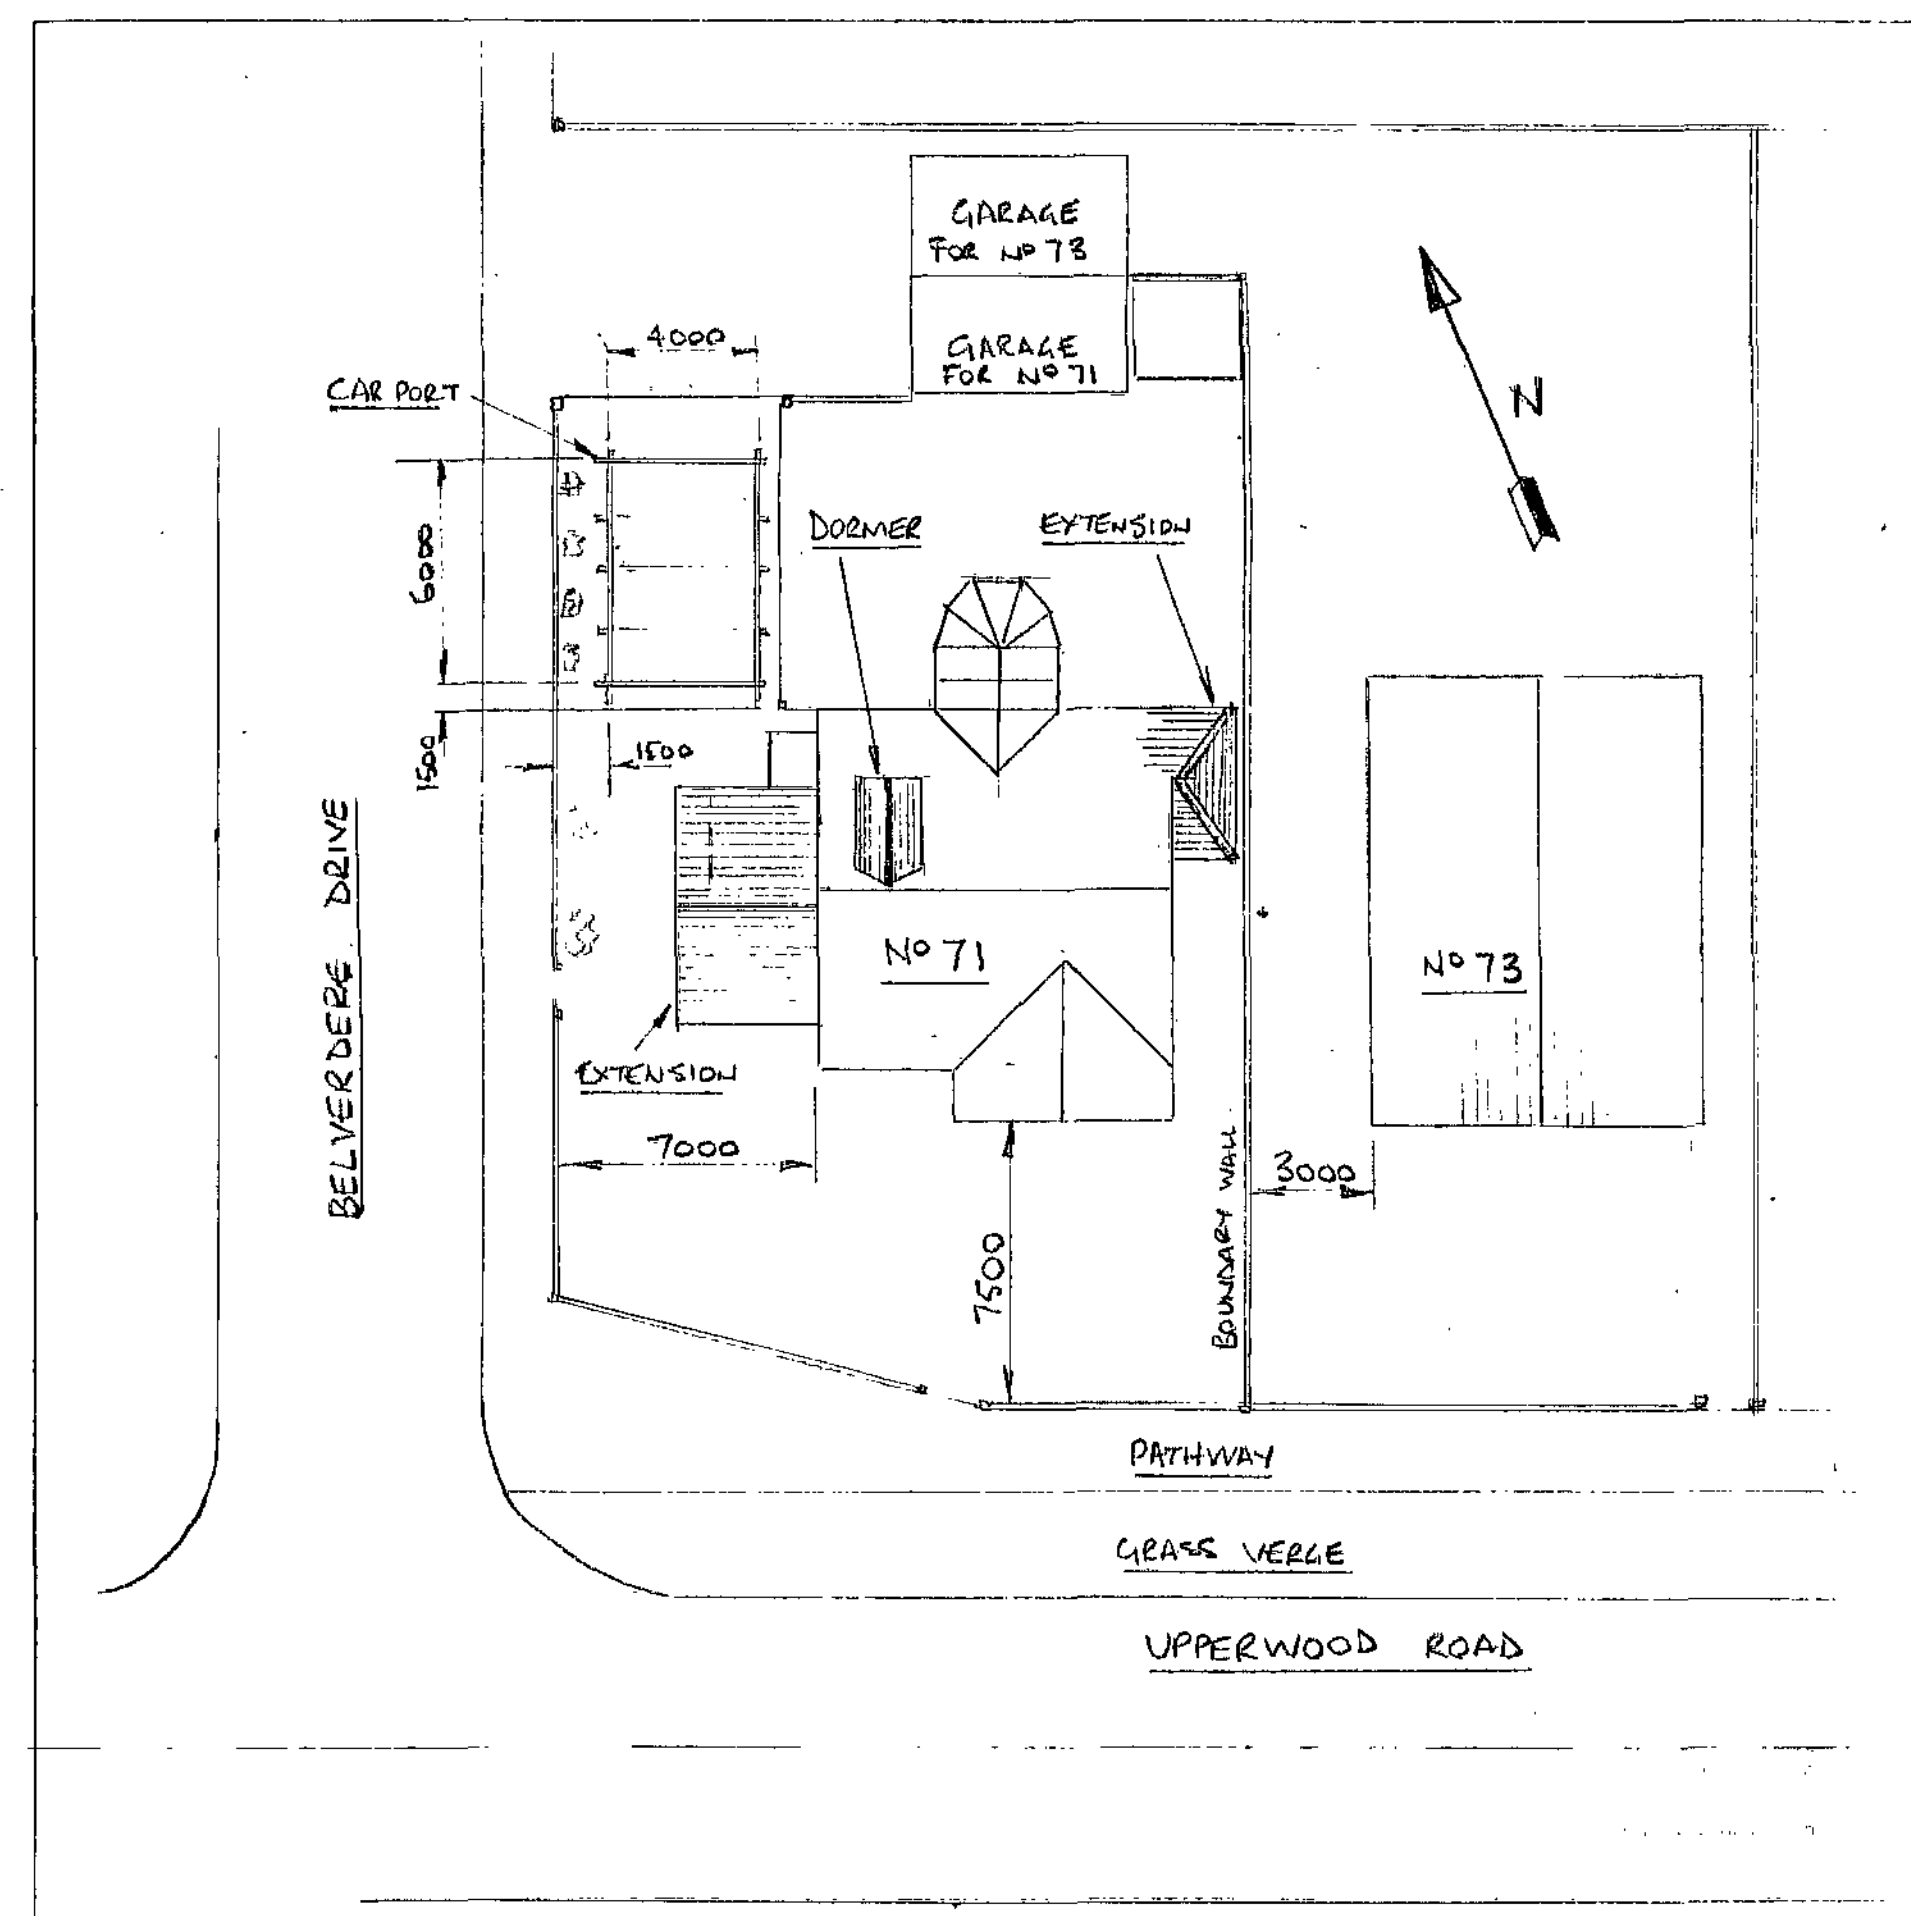

DRAWING REF DSK 1

71 UPPERWOOD RD.  
DARFIELD, BARNSLEY  
S73 9RQ

SITE PLAN SCALE 1:200

PROPOSED EXTENSIONS TO SINGLE STOREY DWELLING  
AT 71 UPPERWOOD RD. DARFIELD, S73 9RQ  
FOR MR. D.S. KENYON