


Drawing No.	Rev No.
MRH001 -008	

DO NOT SCALE: Contractor to check all dimensions and report any omissions or errors

NOTES



PROPOSED REAR ELEVATION SOUTH
SCALE 1:100 AT A3

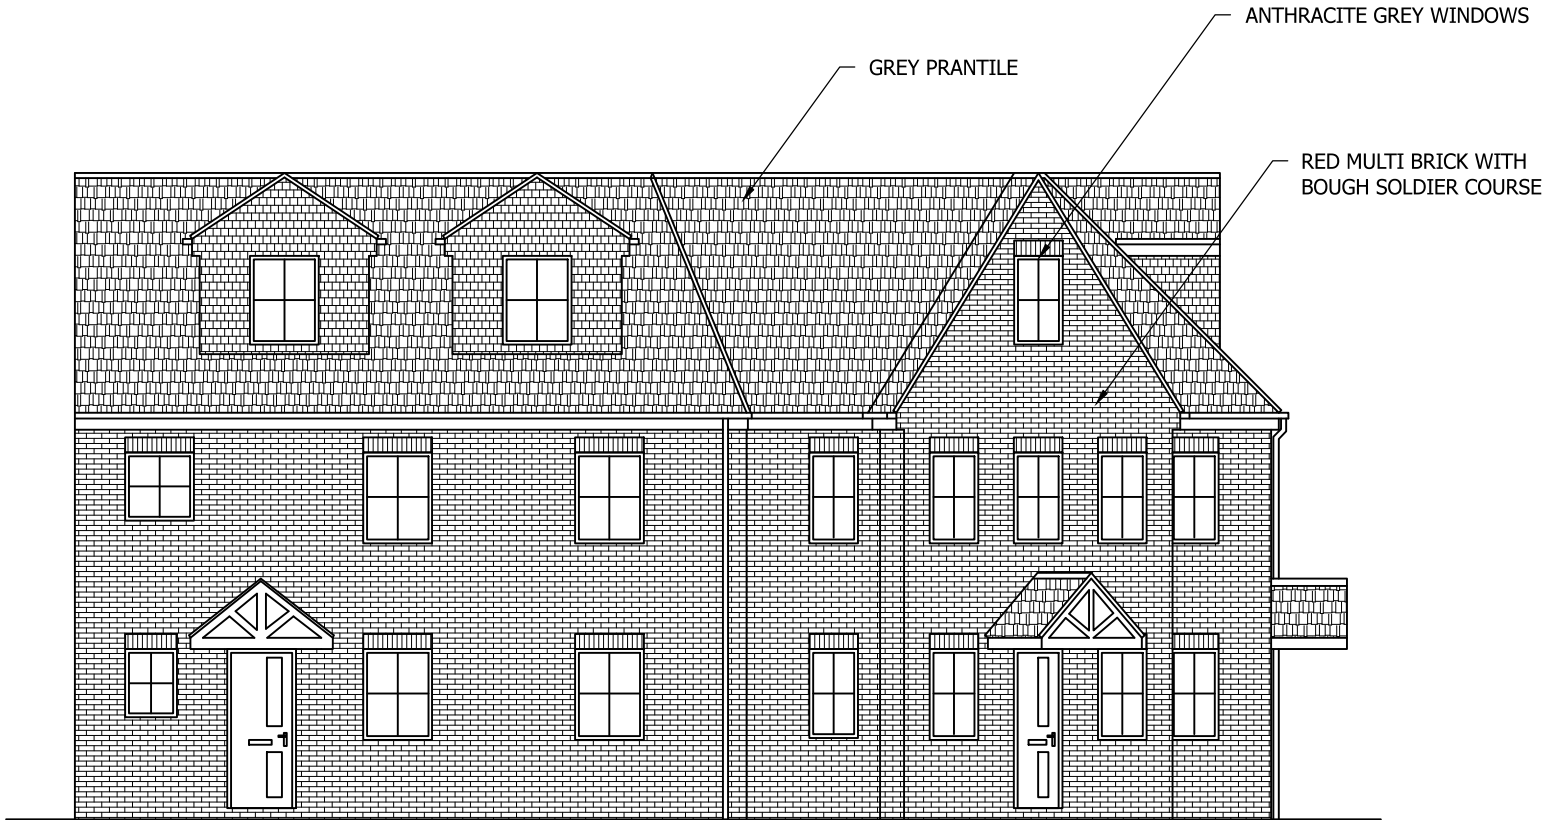

PROPOSED FRONT ELEVATION LOOKING EAST
SCALE 1:100 AT A3

Rev	Description	By	Chk	App	Date
JRB DESIGNS Ltd 1 Saville Road Cudworth Barnsley S72 8LT Tel: 01226 383542 Fax: 01226 380078 Mob: 07970 541192 Email: john@jrbdesigns.co.uk This drawing is copyright. © jrbdesigns Ltd.					
Client		HOLCON GROUP			
Drawing Title					
PROPOSED ELEVATIONS 1 TO 3 (2)					
Address					
LAND OFF ACORN WAY GRIMETHORPE BARNLEY					
Project Title:					
PROPOSED NEW HOUSING DEVELOPMENT					
Purpose of Issue:					
PLANNING					
Drawing Status					
FIRST ISSUE					
Scale at A3 AS SHOWN	Drawn By JRB	Date 08/11/2020			
Checked By	Date 08/11/2020	Approved By	Date 08/11/2020		
Project No. MRH001	Drawing No. 008	Revision -			
APPROVAL ☒	INFORMATION ☐	TENDER ☐	CONTRACT ☐	CONSTRUCTION ☐	