



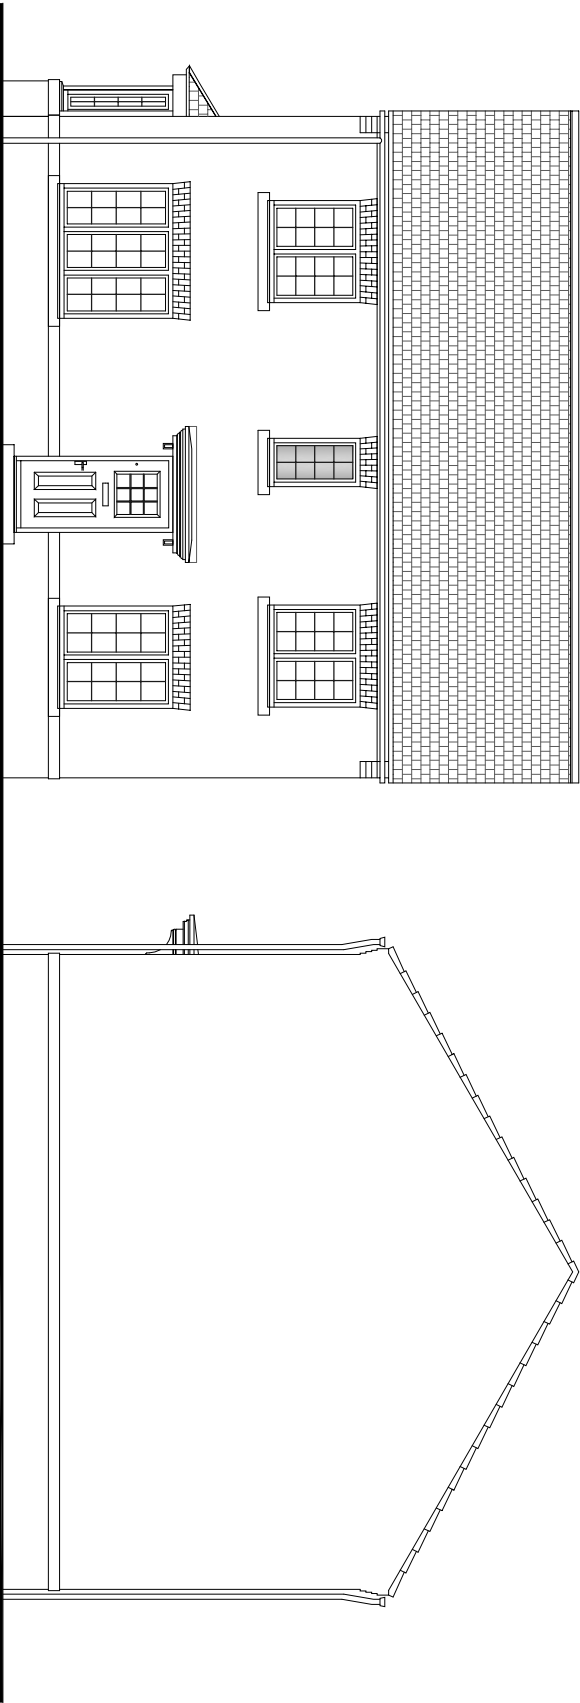

Front Elevation

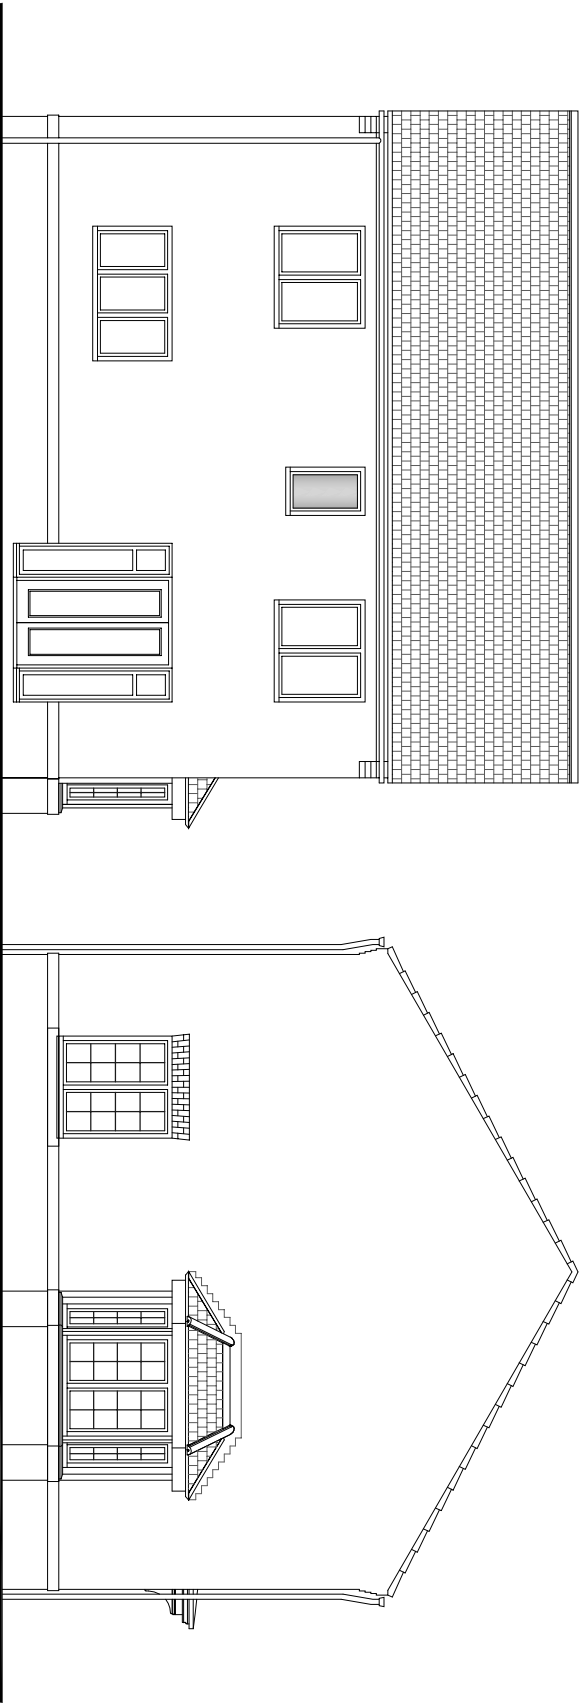

Side Elevation

Rear Elevation

# housetype PA48 – Shelford [1369] (OP) – PLANNING DRAWING

CLIENT  
**TAYLOR WIMPEY YORKSHIRE**

PROJECT  
**PROPOSED RESIDENTIAL DEVELOPMENT  
KINGSTONE SCHOOL, BARNSLEY**

DRAWING OF  
**HOUSETYPE – PA48 ELEVATIONS (OP)  
DISTINCTIVE RANGE PLANNING DWG**

MARKETING NAME

|                    |           |               |
|--------------------|-----------|---------------|
| drawing no         | rev       | date          |
| <b>P13:4718:49</b> | <b>0</b>  | <b>FEB 14</b> |
| scale @ A3         | drawn     | check         |
| <b>1:100</b>       | <b>RB</b> | <b>SL</b>     |
|                    |           | date          |
|                    |           | <b>FEB 14</b> |