
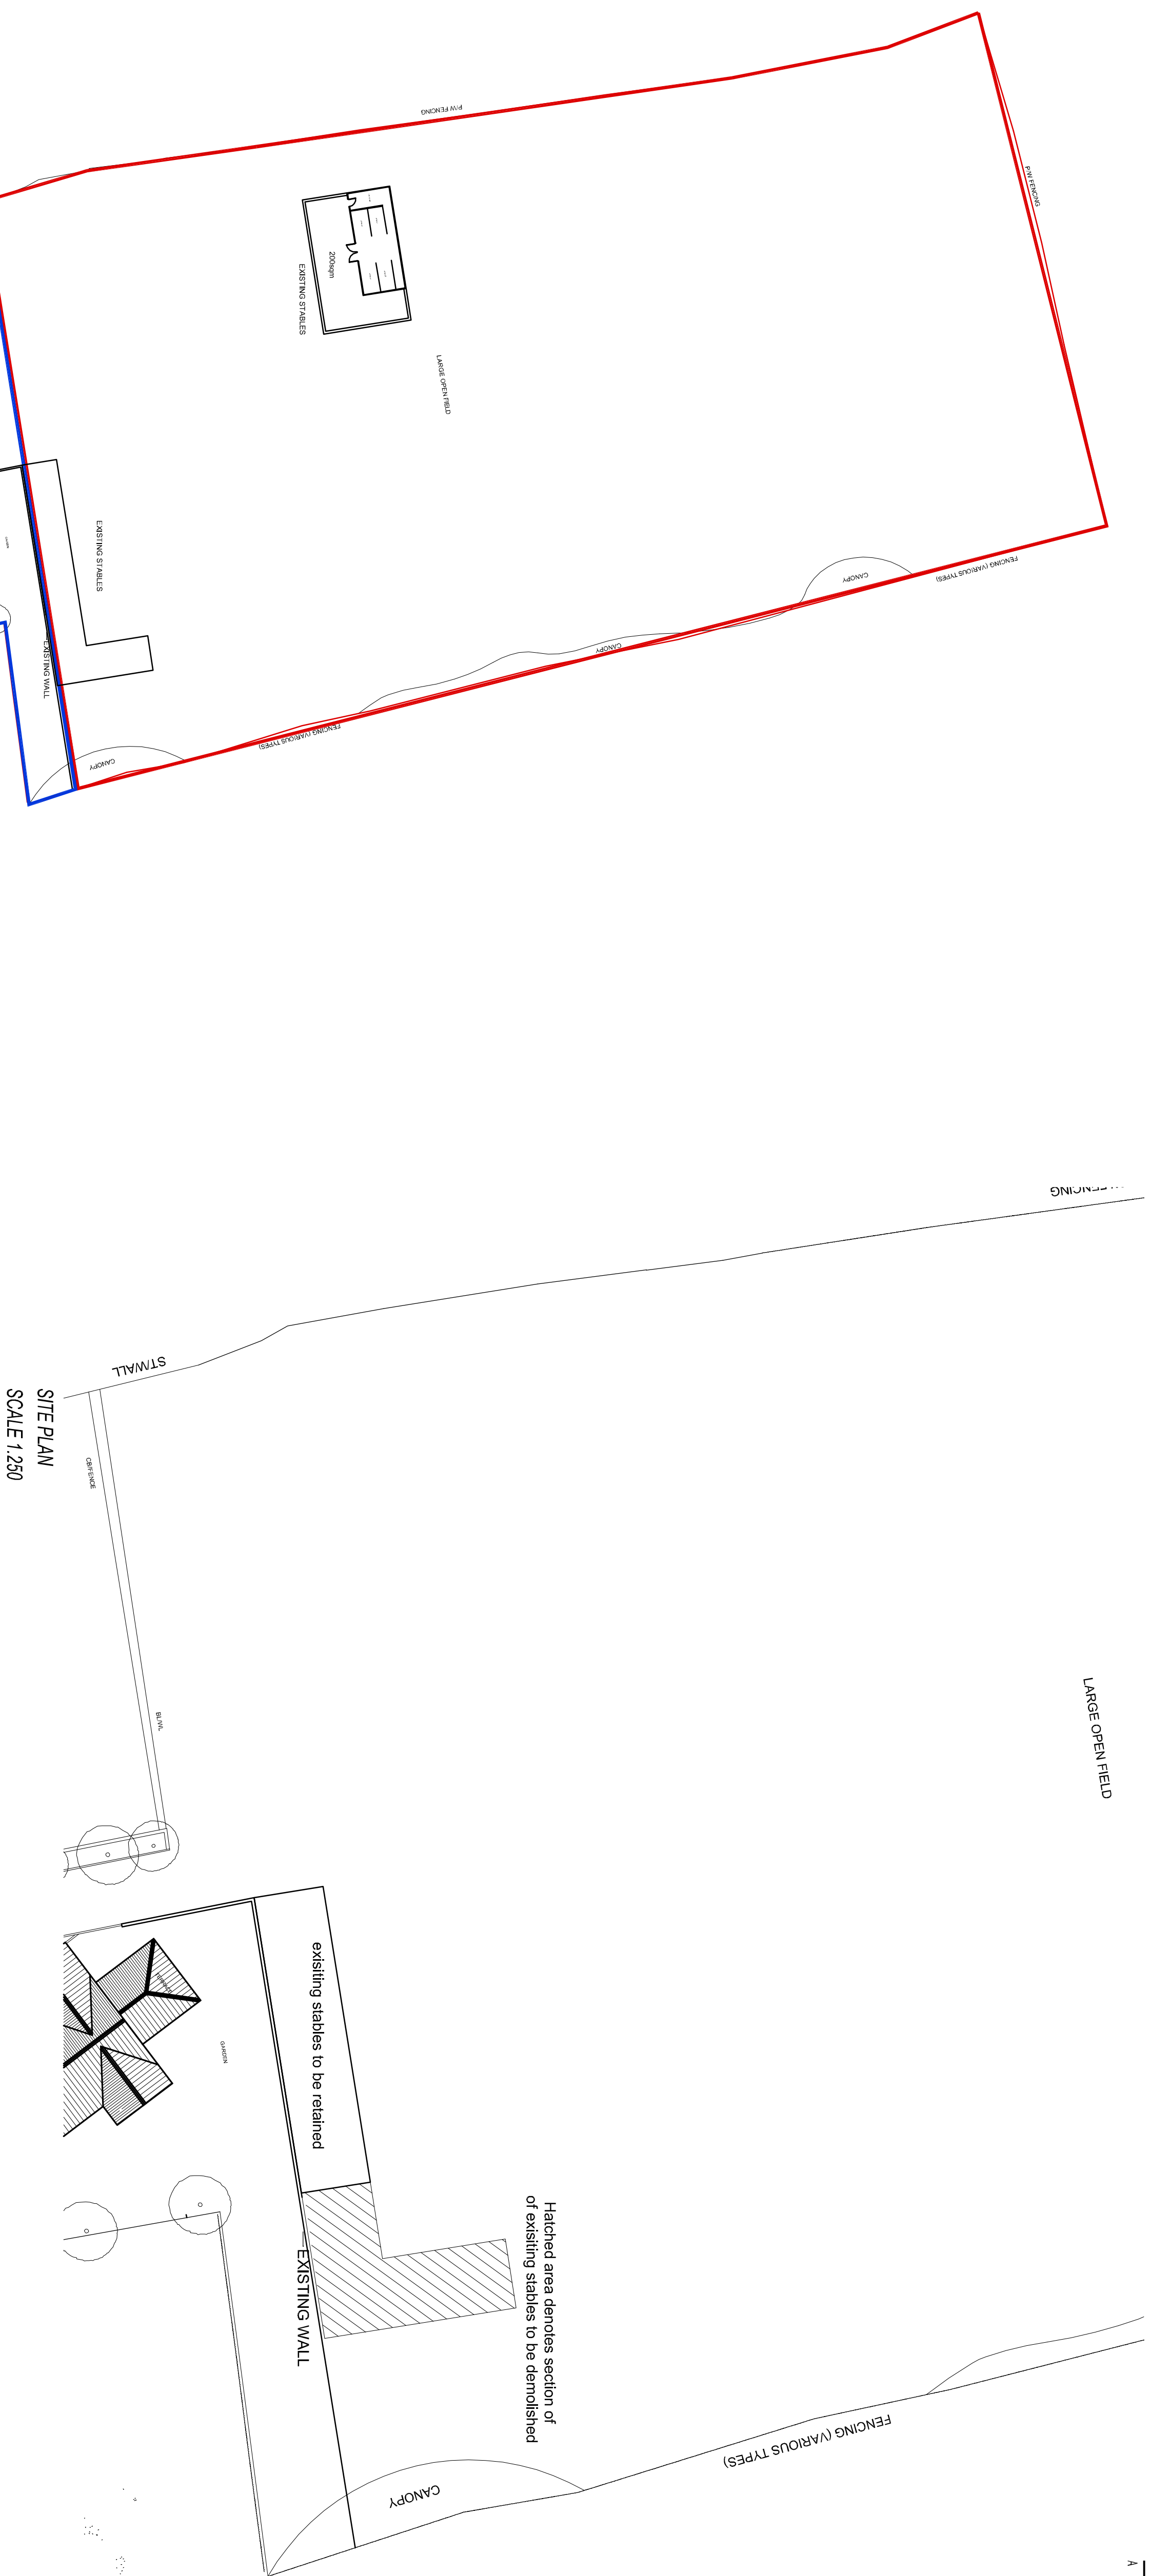


SITE PLAN
SCALE 1.250

SCALE 1/50

 

				Coda Studios Ltd Hope Works, 25 Mowday Street, Sheffield, S3 8EL t: 0870 990 3095 f: 0870 990 3096 e: info@coda studios.co.uk			
Mr Conner				Client			
Land Behind Conner House				Job			
Retrospective application for stable							
Site plan / Plan / Elevation							
Title							
DRAWN		CHECKED		DATE		SCALE	
ME				12/2009			
				AS ISSUED		IN ISSUE	
				VARS		VARS	
REV: A		ST-001					
X-REF		REVIEWING					