



EXISTING ELEVATIONS

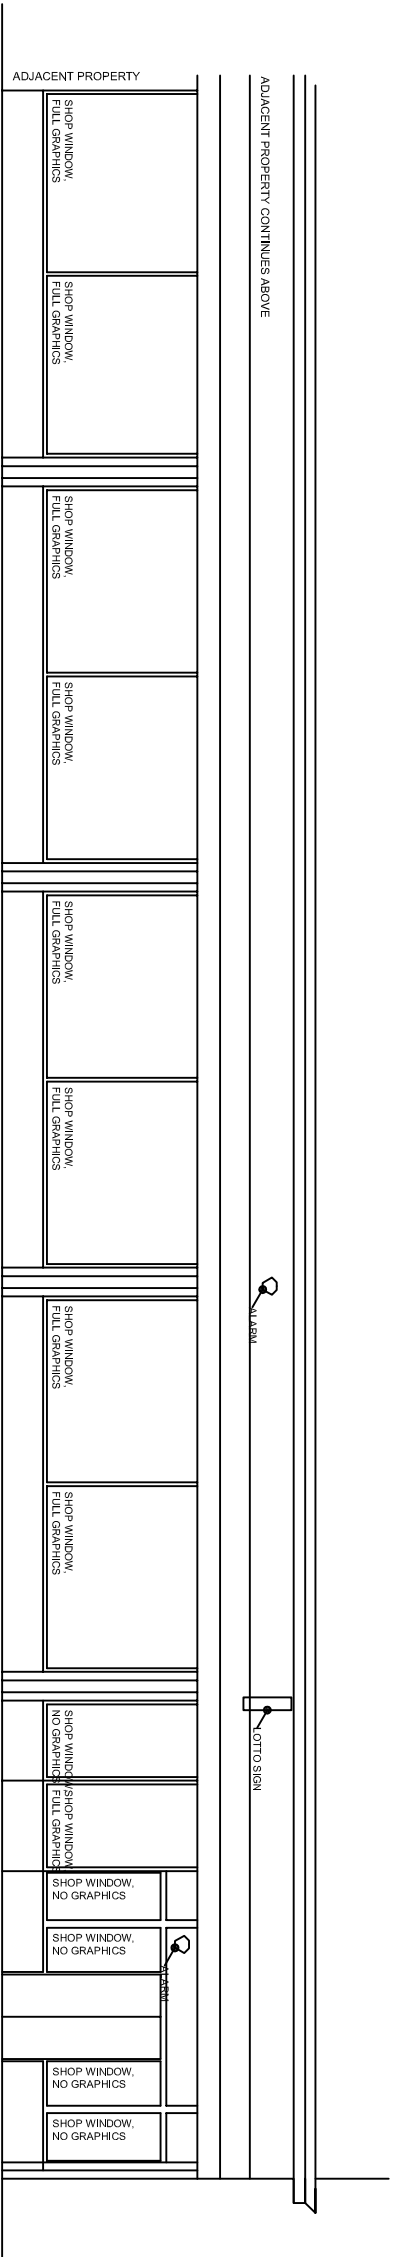


SIDE ELEVATION

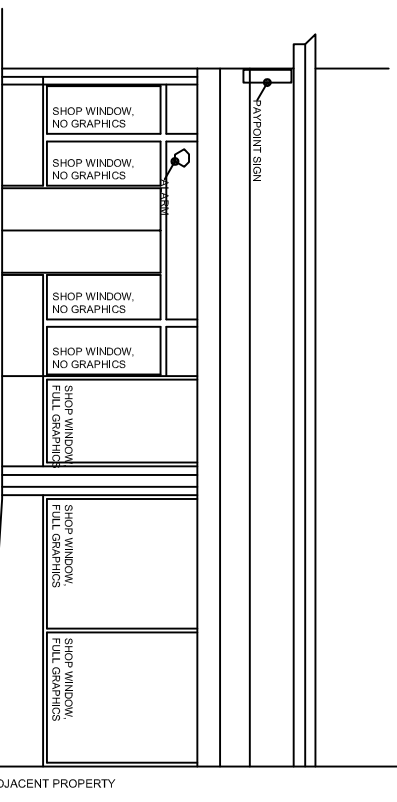


SHOPFRONT ELEVATION

REVISION

SIDE ELEVATION

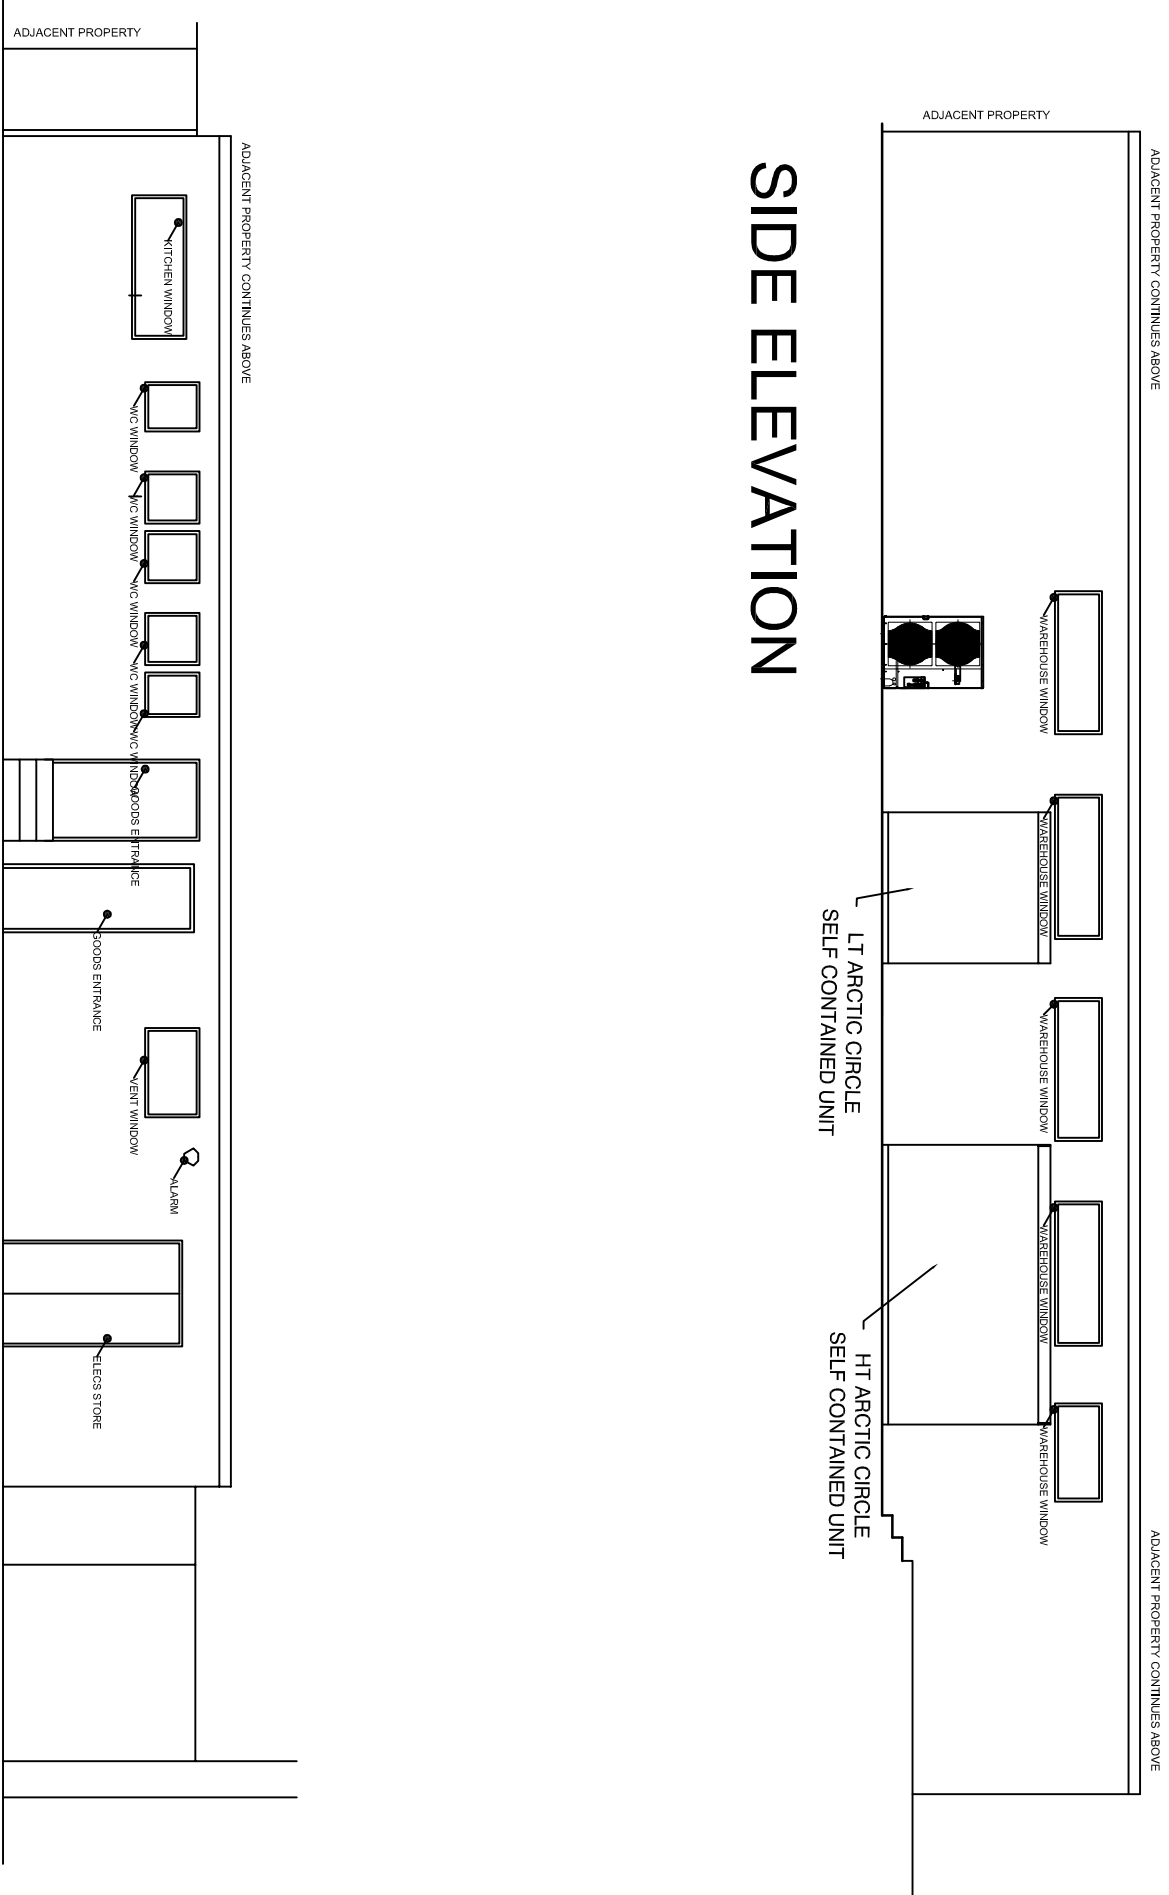

SCALE 1:100

 

© THE CONTENTS OF THIS DRAWING REMAIN THE SOLE PROPERTY OF WELLSFIELD ASSOCIATES AND MUST NOT BE COPIED OR REPRODUCED WITHOUT PRIOR PERMISSION.

FULL SURVEY NOT CARRIED OUT. DRAWING PRODUCED USING INFORMATION SUPPLIED BY THE CLIENT

Wellsfield Associates

66 High Road,
Beckley
SS5 4TA
Mob No 07766 221958
chris@wellsfieldassociates.co.uk

project

CO-OP SUPERMARKET
MARKET STREET
PENISTONE
SHEFFIELD
S36 6BZ

EXISTING PLAN

EXISTING PLAN

