

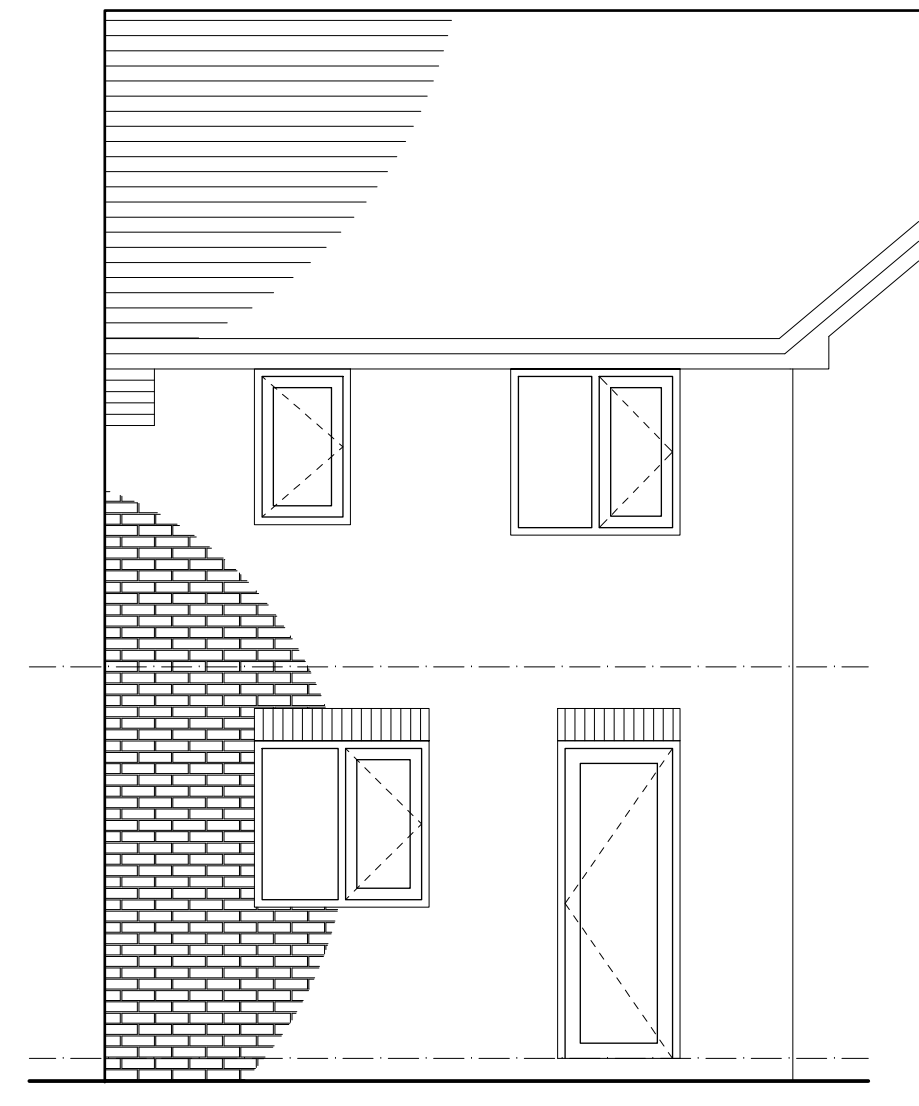
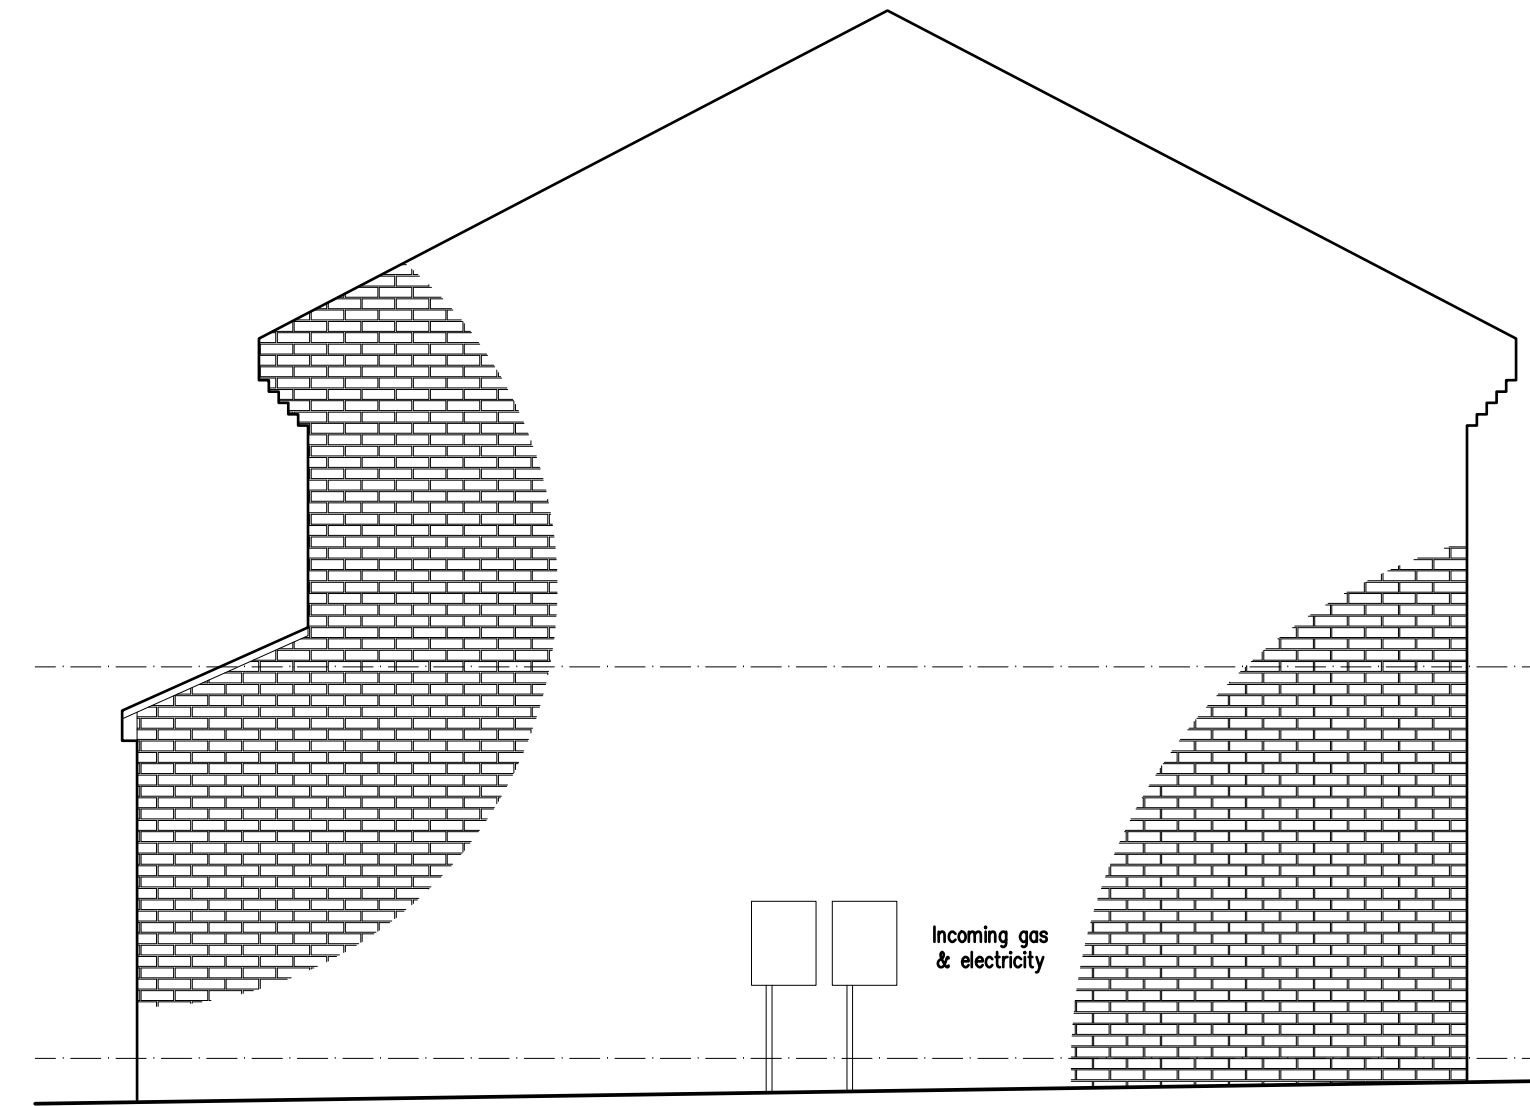
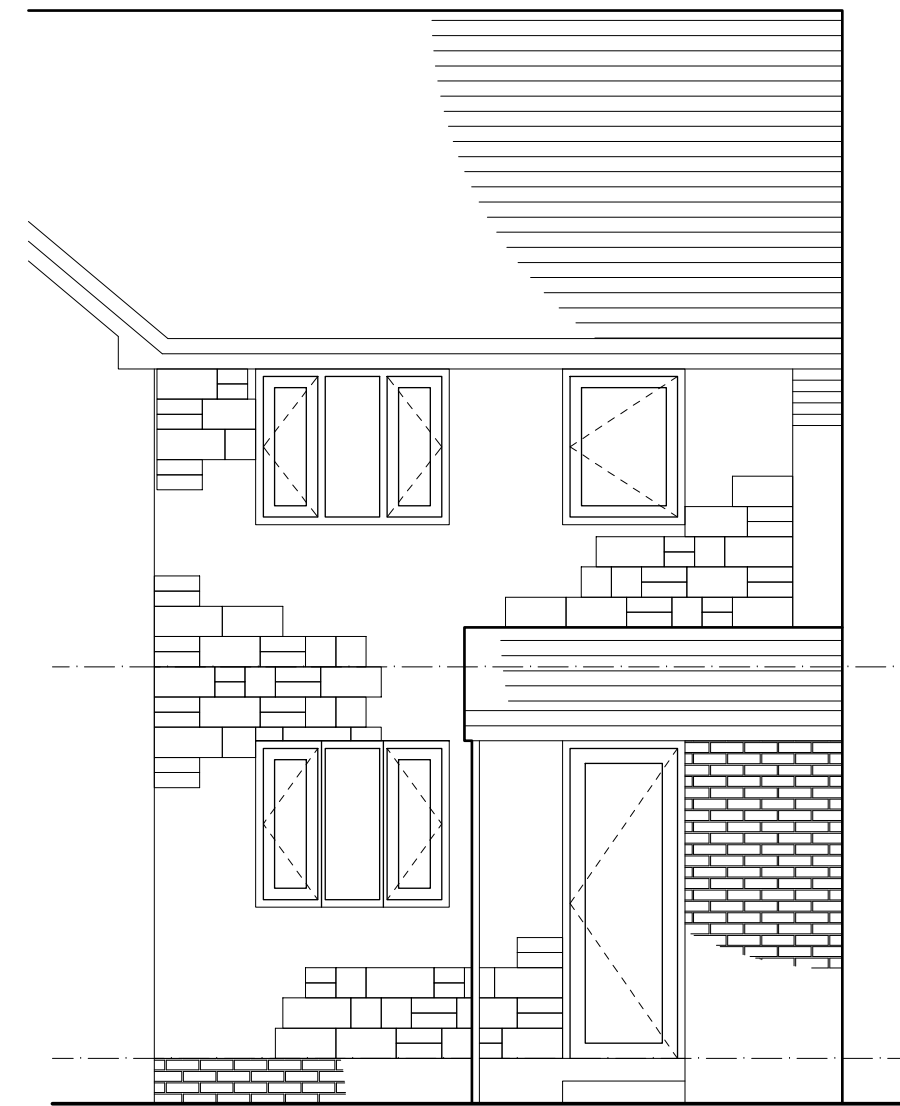
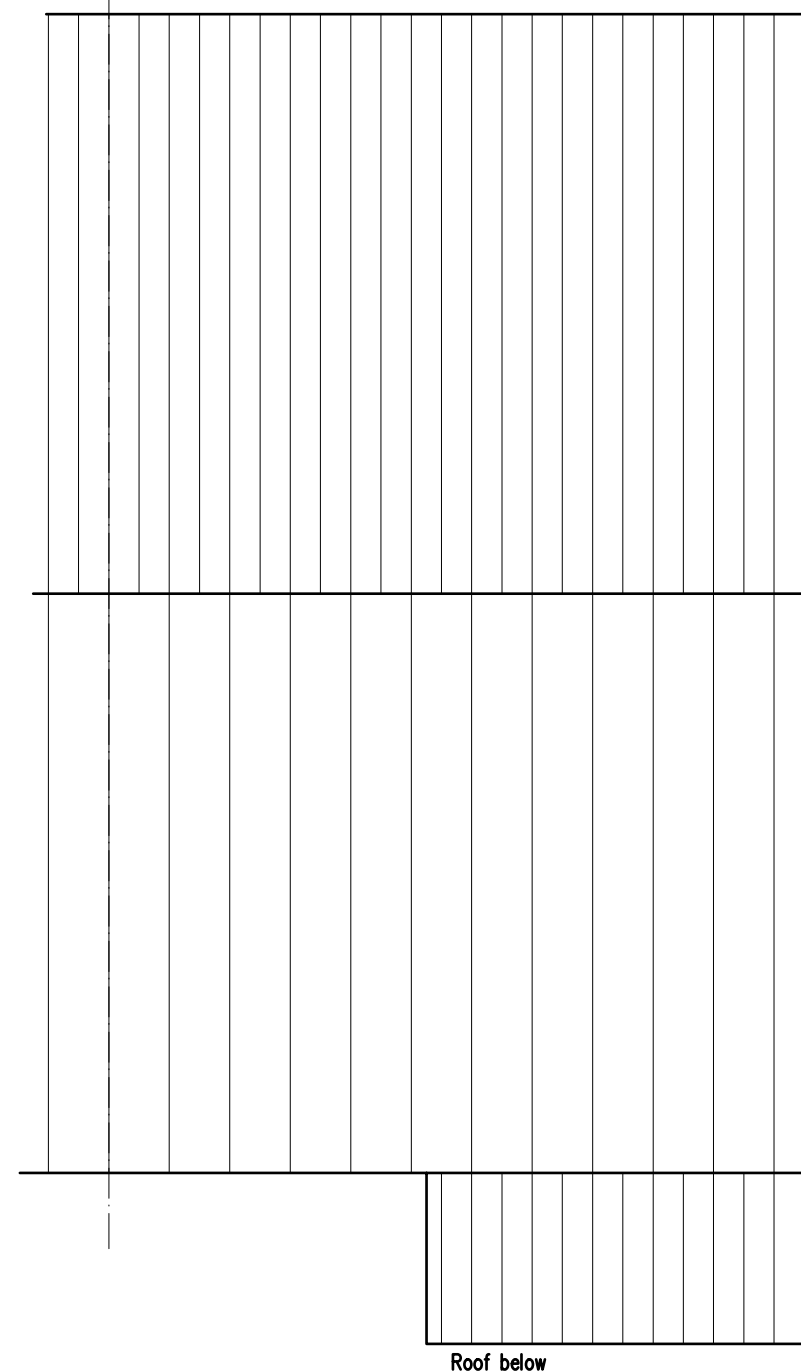
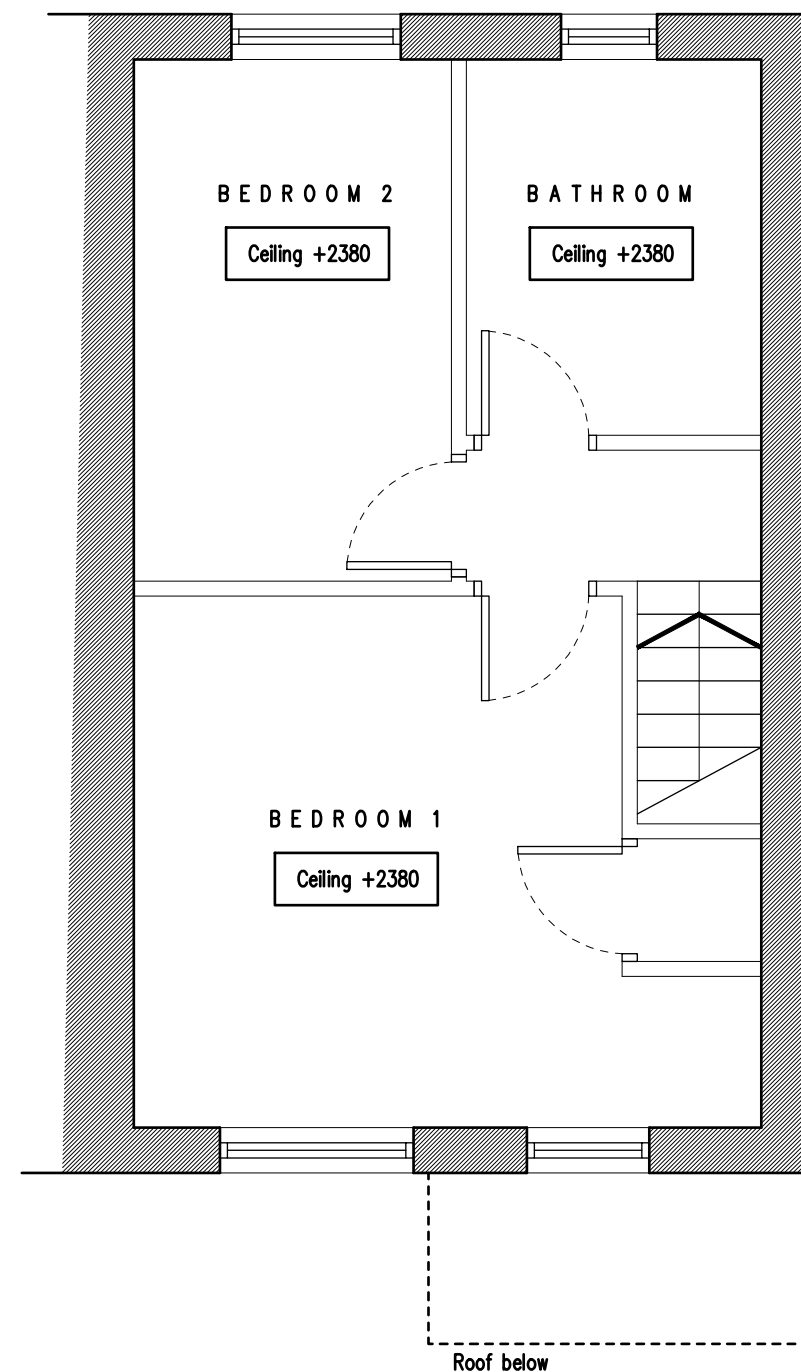
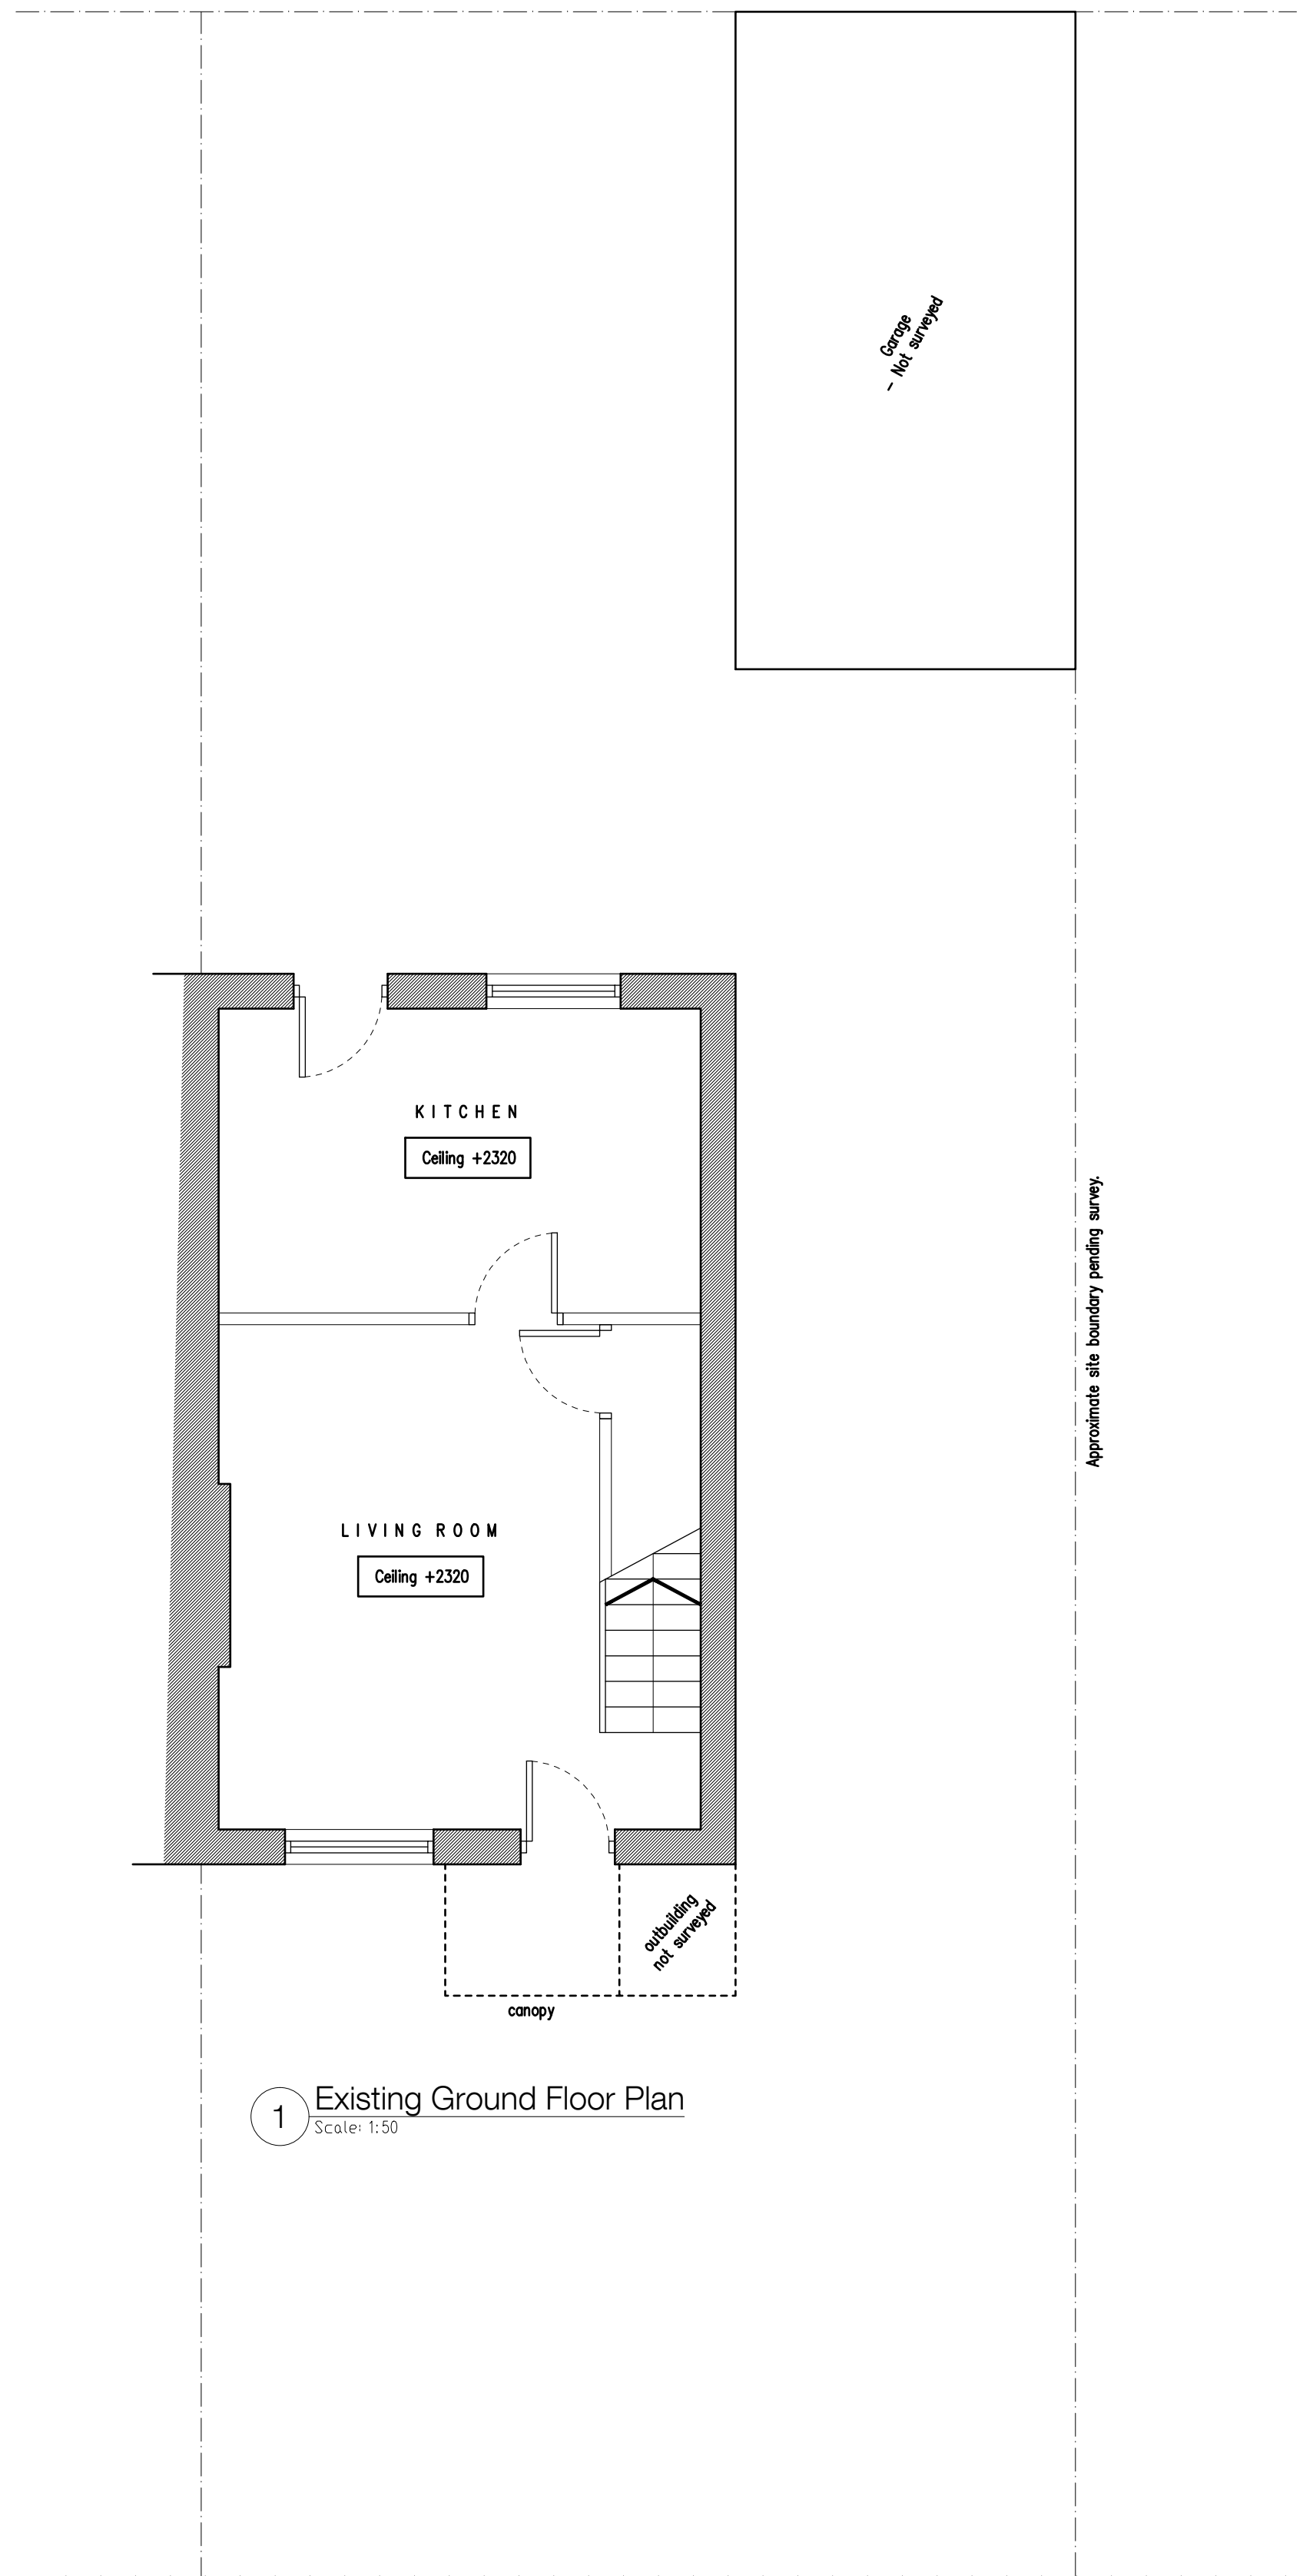
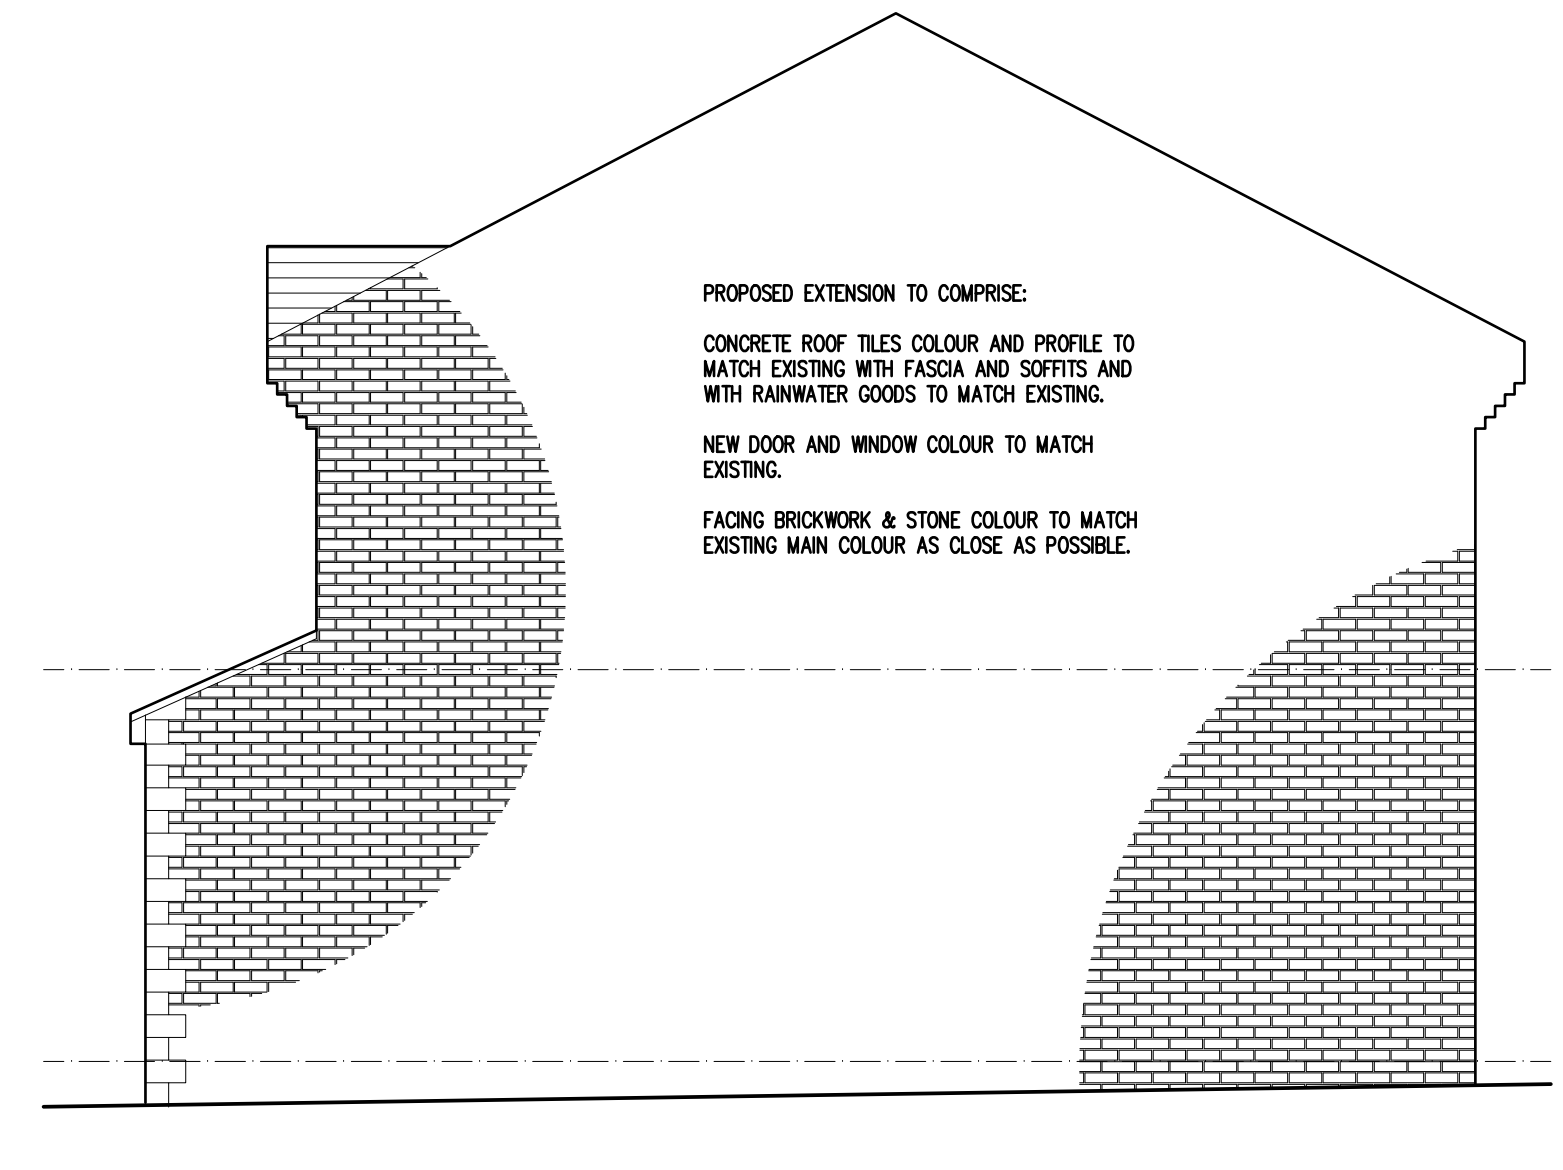
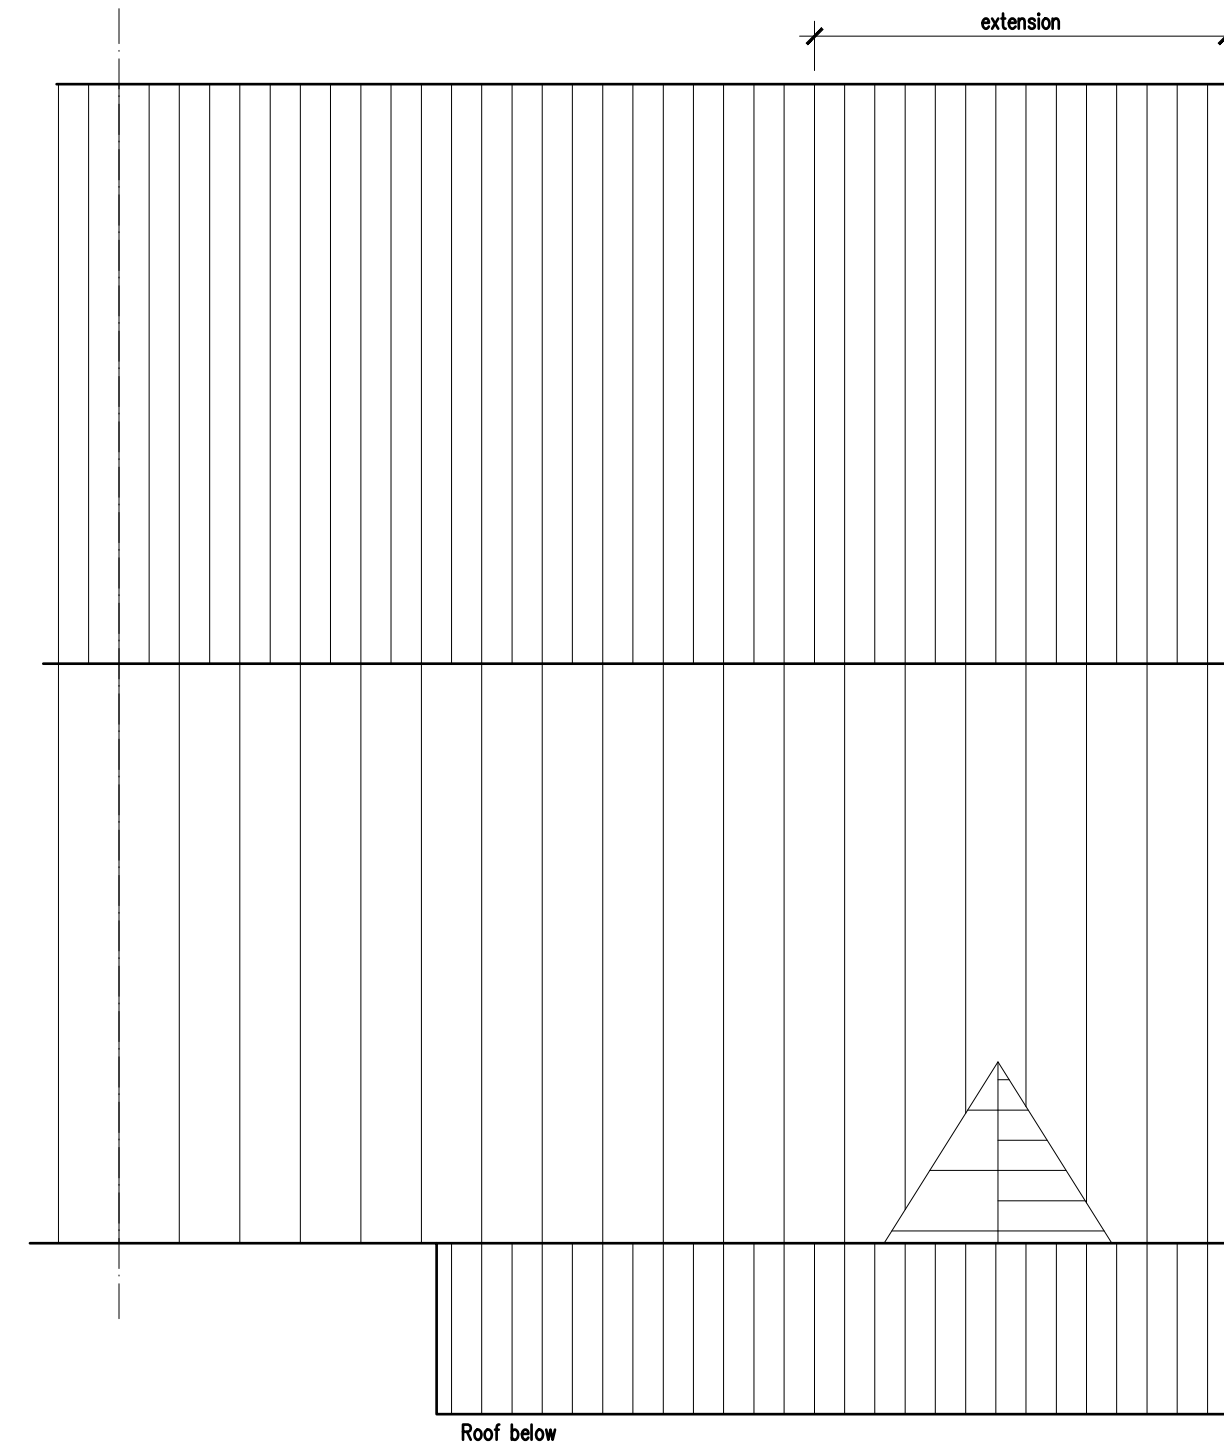


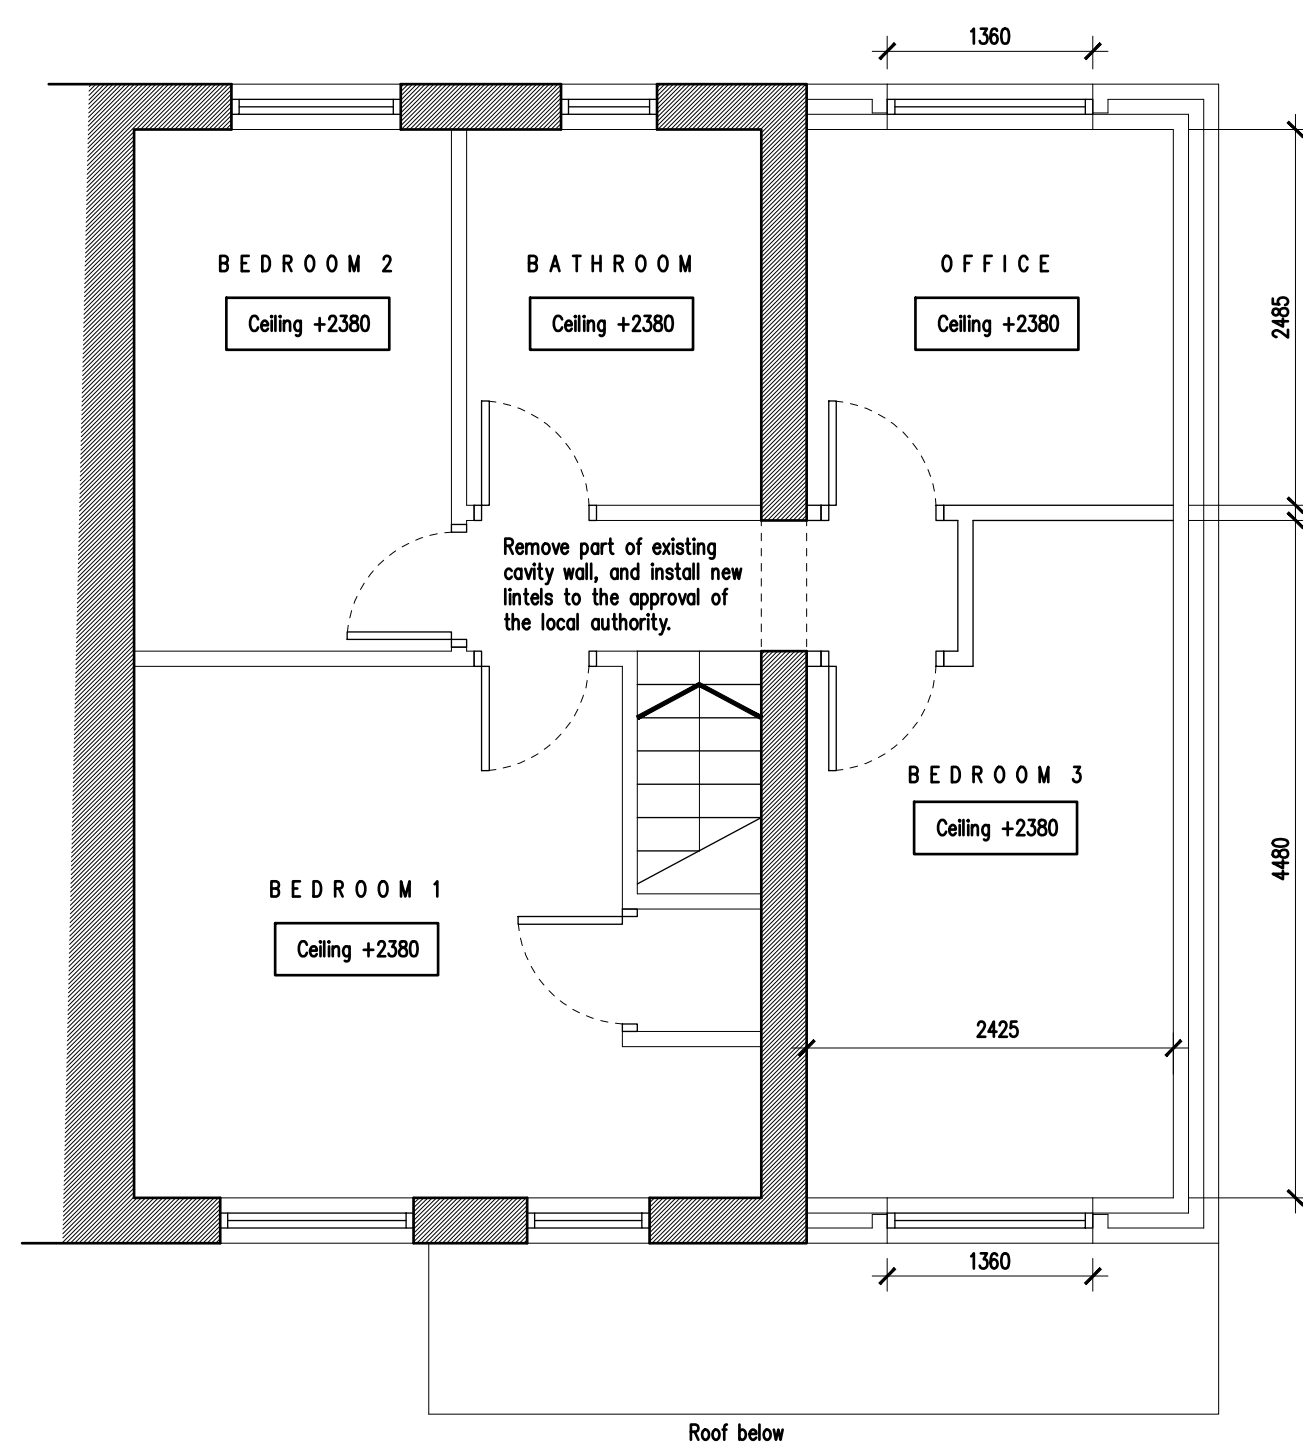

4 Existing Front Elevation
Scale 1:50


5 Existing Side Elevation
Scale 1:50

6 Existing Rear Elevation
Scale 1:50

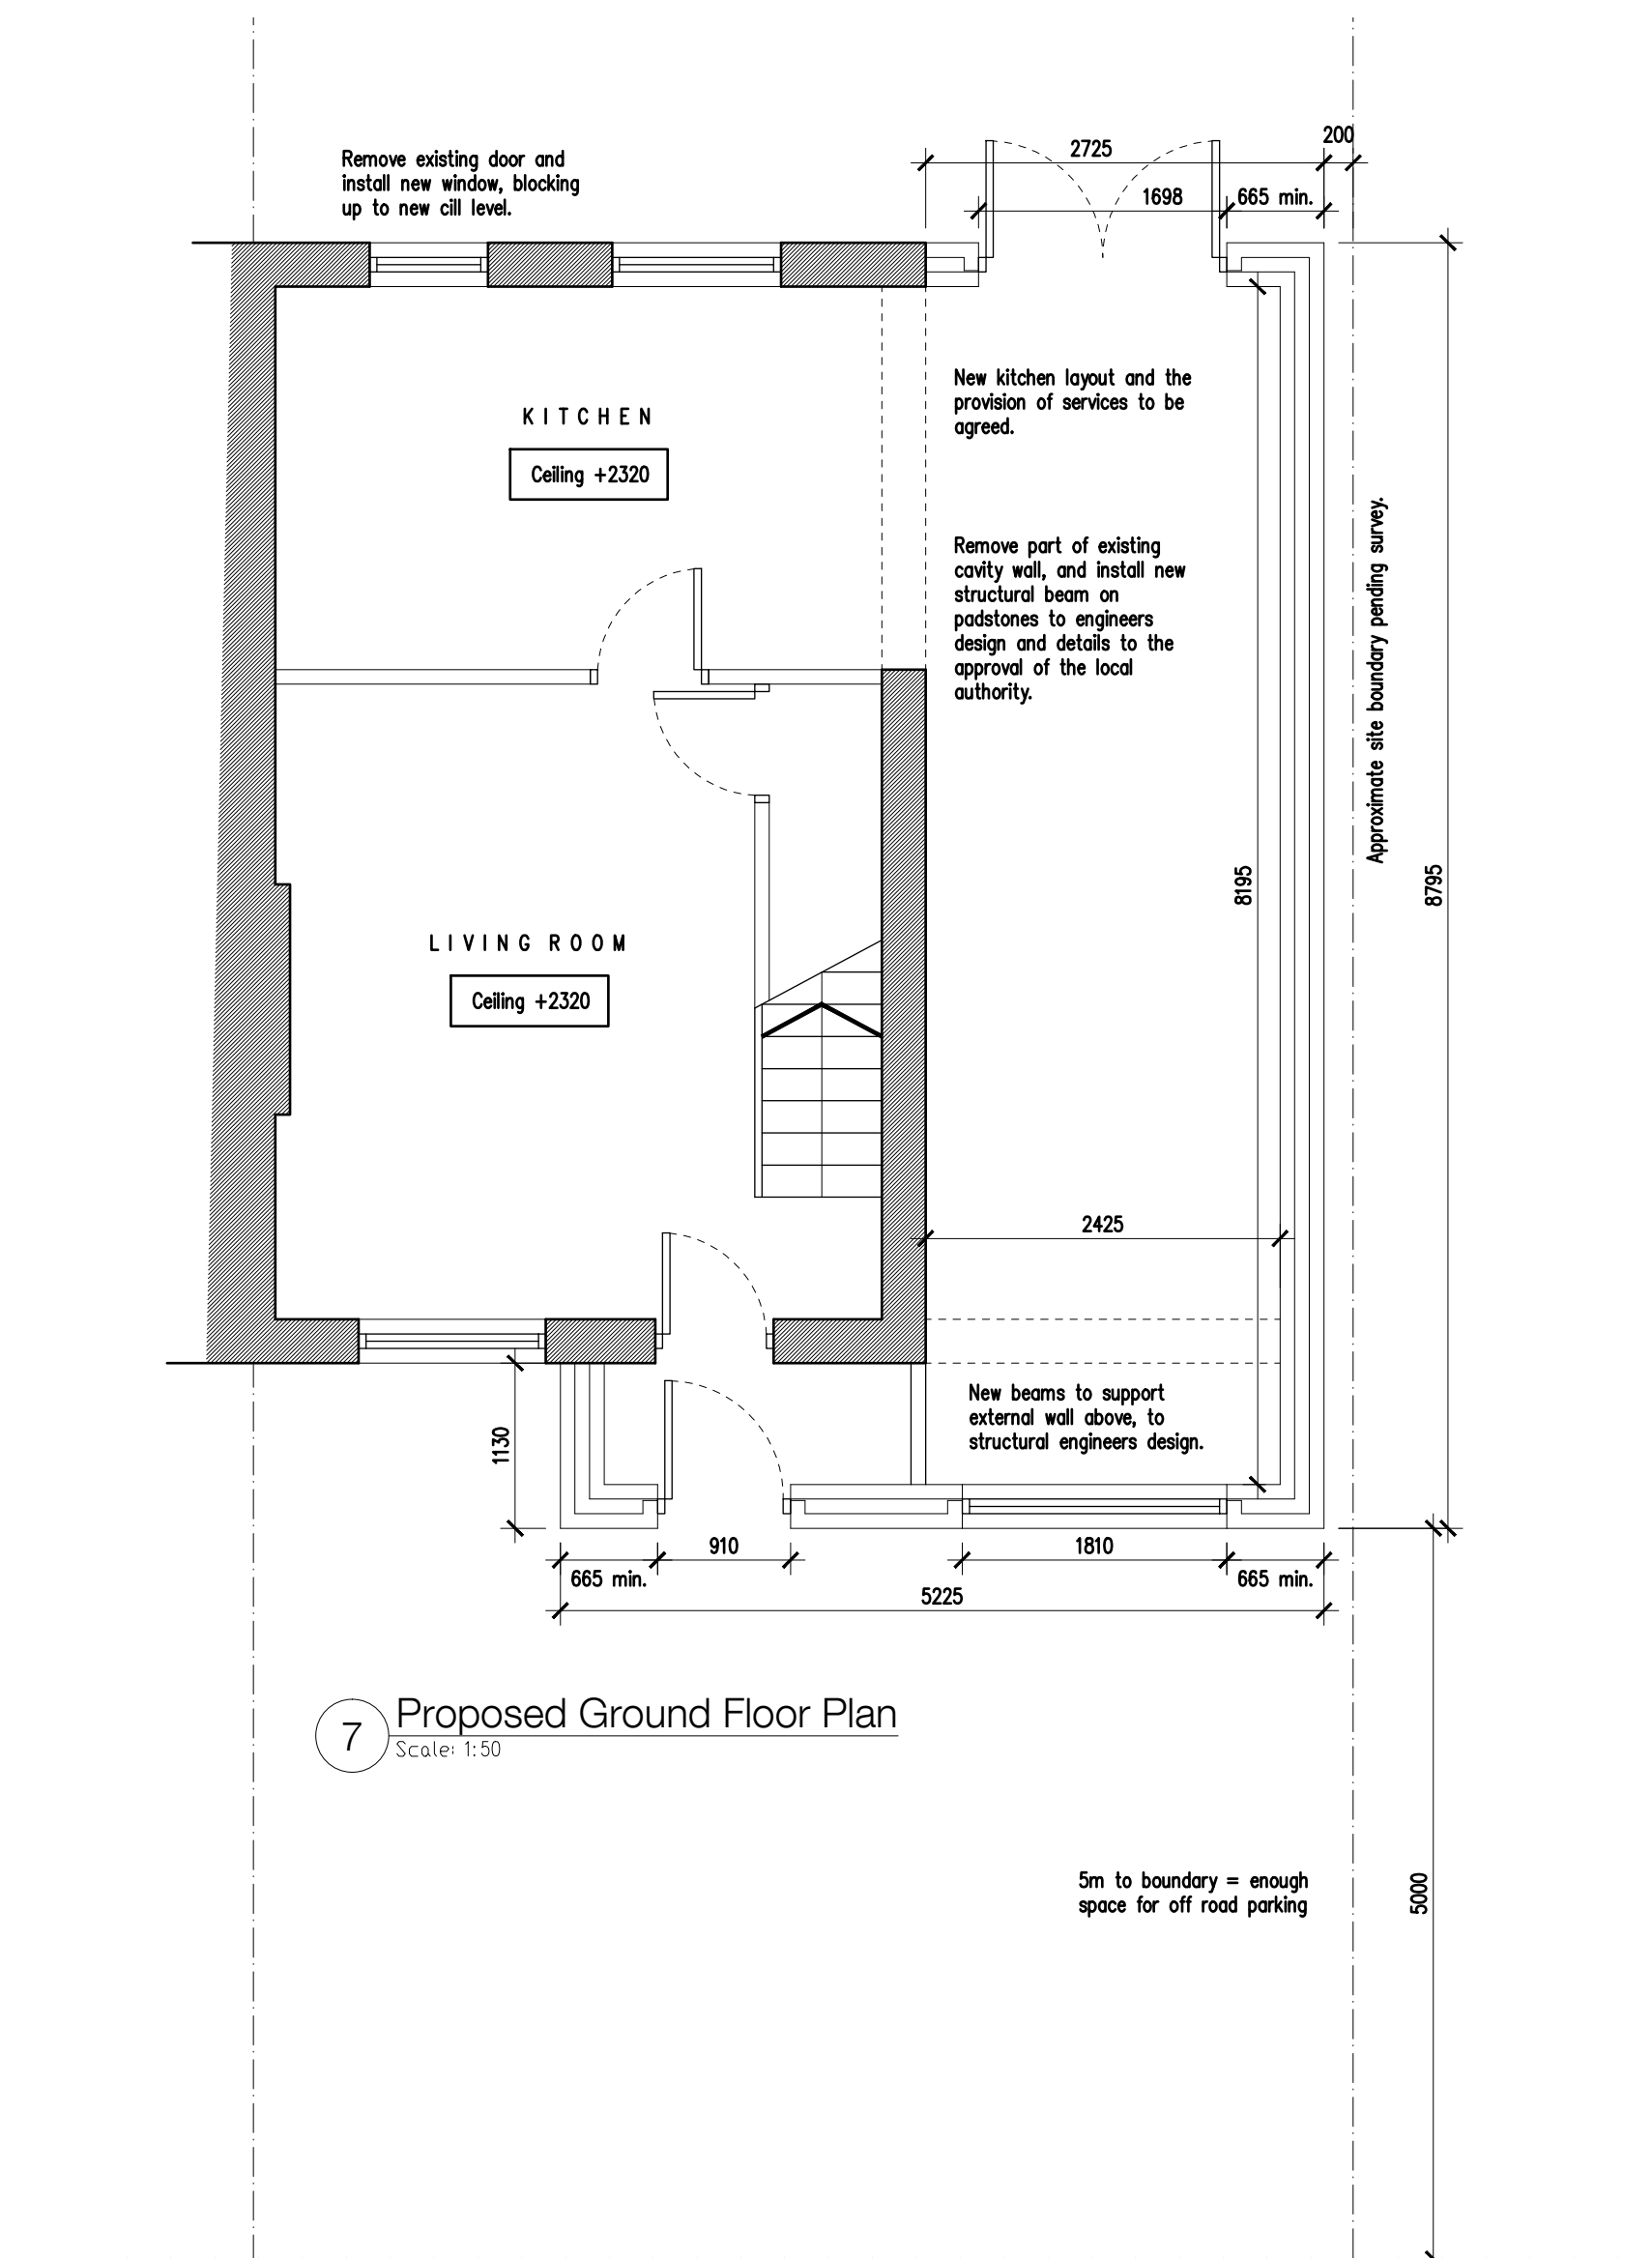

10 Proposed Front Elevation
Scale 1:50

11 Proposed Side Elevation
Scale 1:50

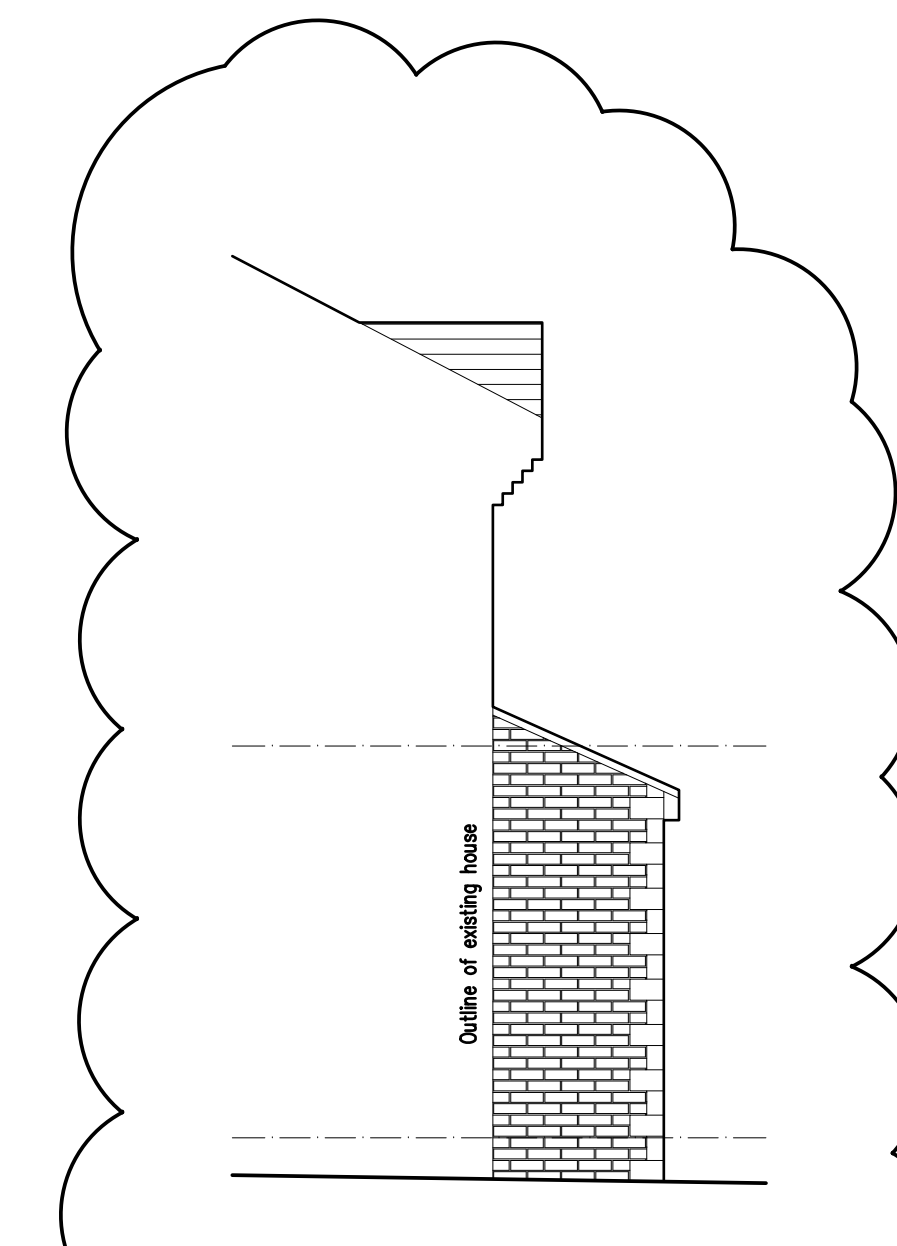

12 Proposed Rear Elevation
Scale 1:50

13 Proposed Side Elevation
Scale 1:50

Contractor must verify all dimensions on site before commencing any work or shop drawings.
Only figured dimensions to be taken from this drawing. Do not scale off this drawing.
Drawing based on Ordnance Survey and/or existing record drawings – design and drawing content subject to Site Survey, Structural Survey, Site Investigations, Planning and Statutory Requirements and Approvals.