


Notes

Do not scale from drawing, use figured dimensions only.
All dimensions must be checked and verified on site prior to commencement of work and architect to be notified of any discrepancies.
This drawing is intended to permit overall scheme proposals only and cannot be used for construction purposes without further information.

Rev		Drawn	Checked	Date
A	Privacy hedge and parking space added	KA		23.02.21
B	Car Parking space repositioned, Charging point annotation added.	MH		22.04.21

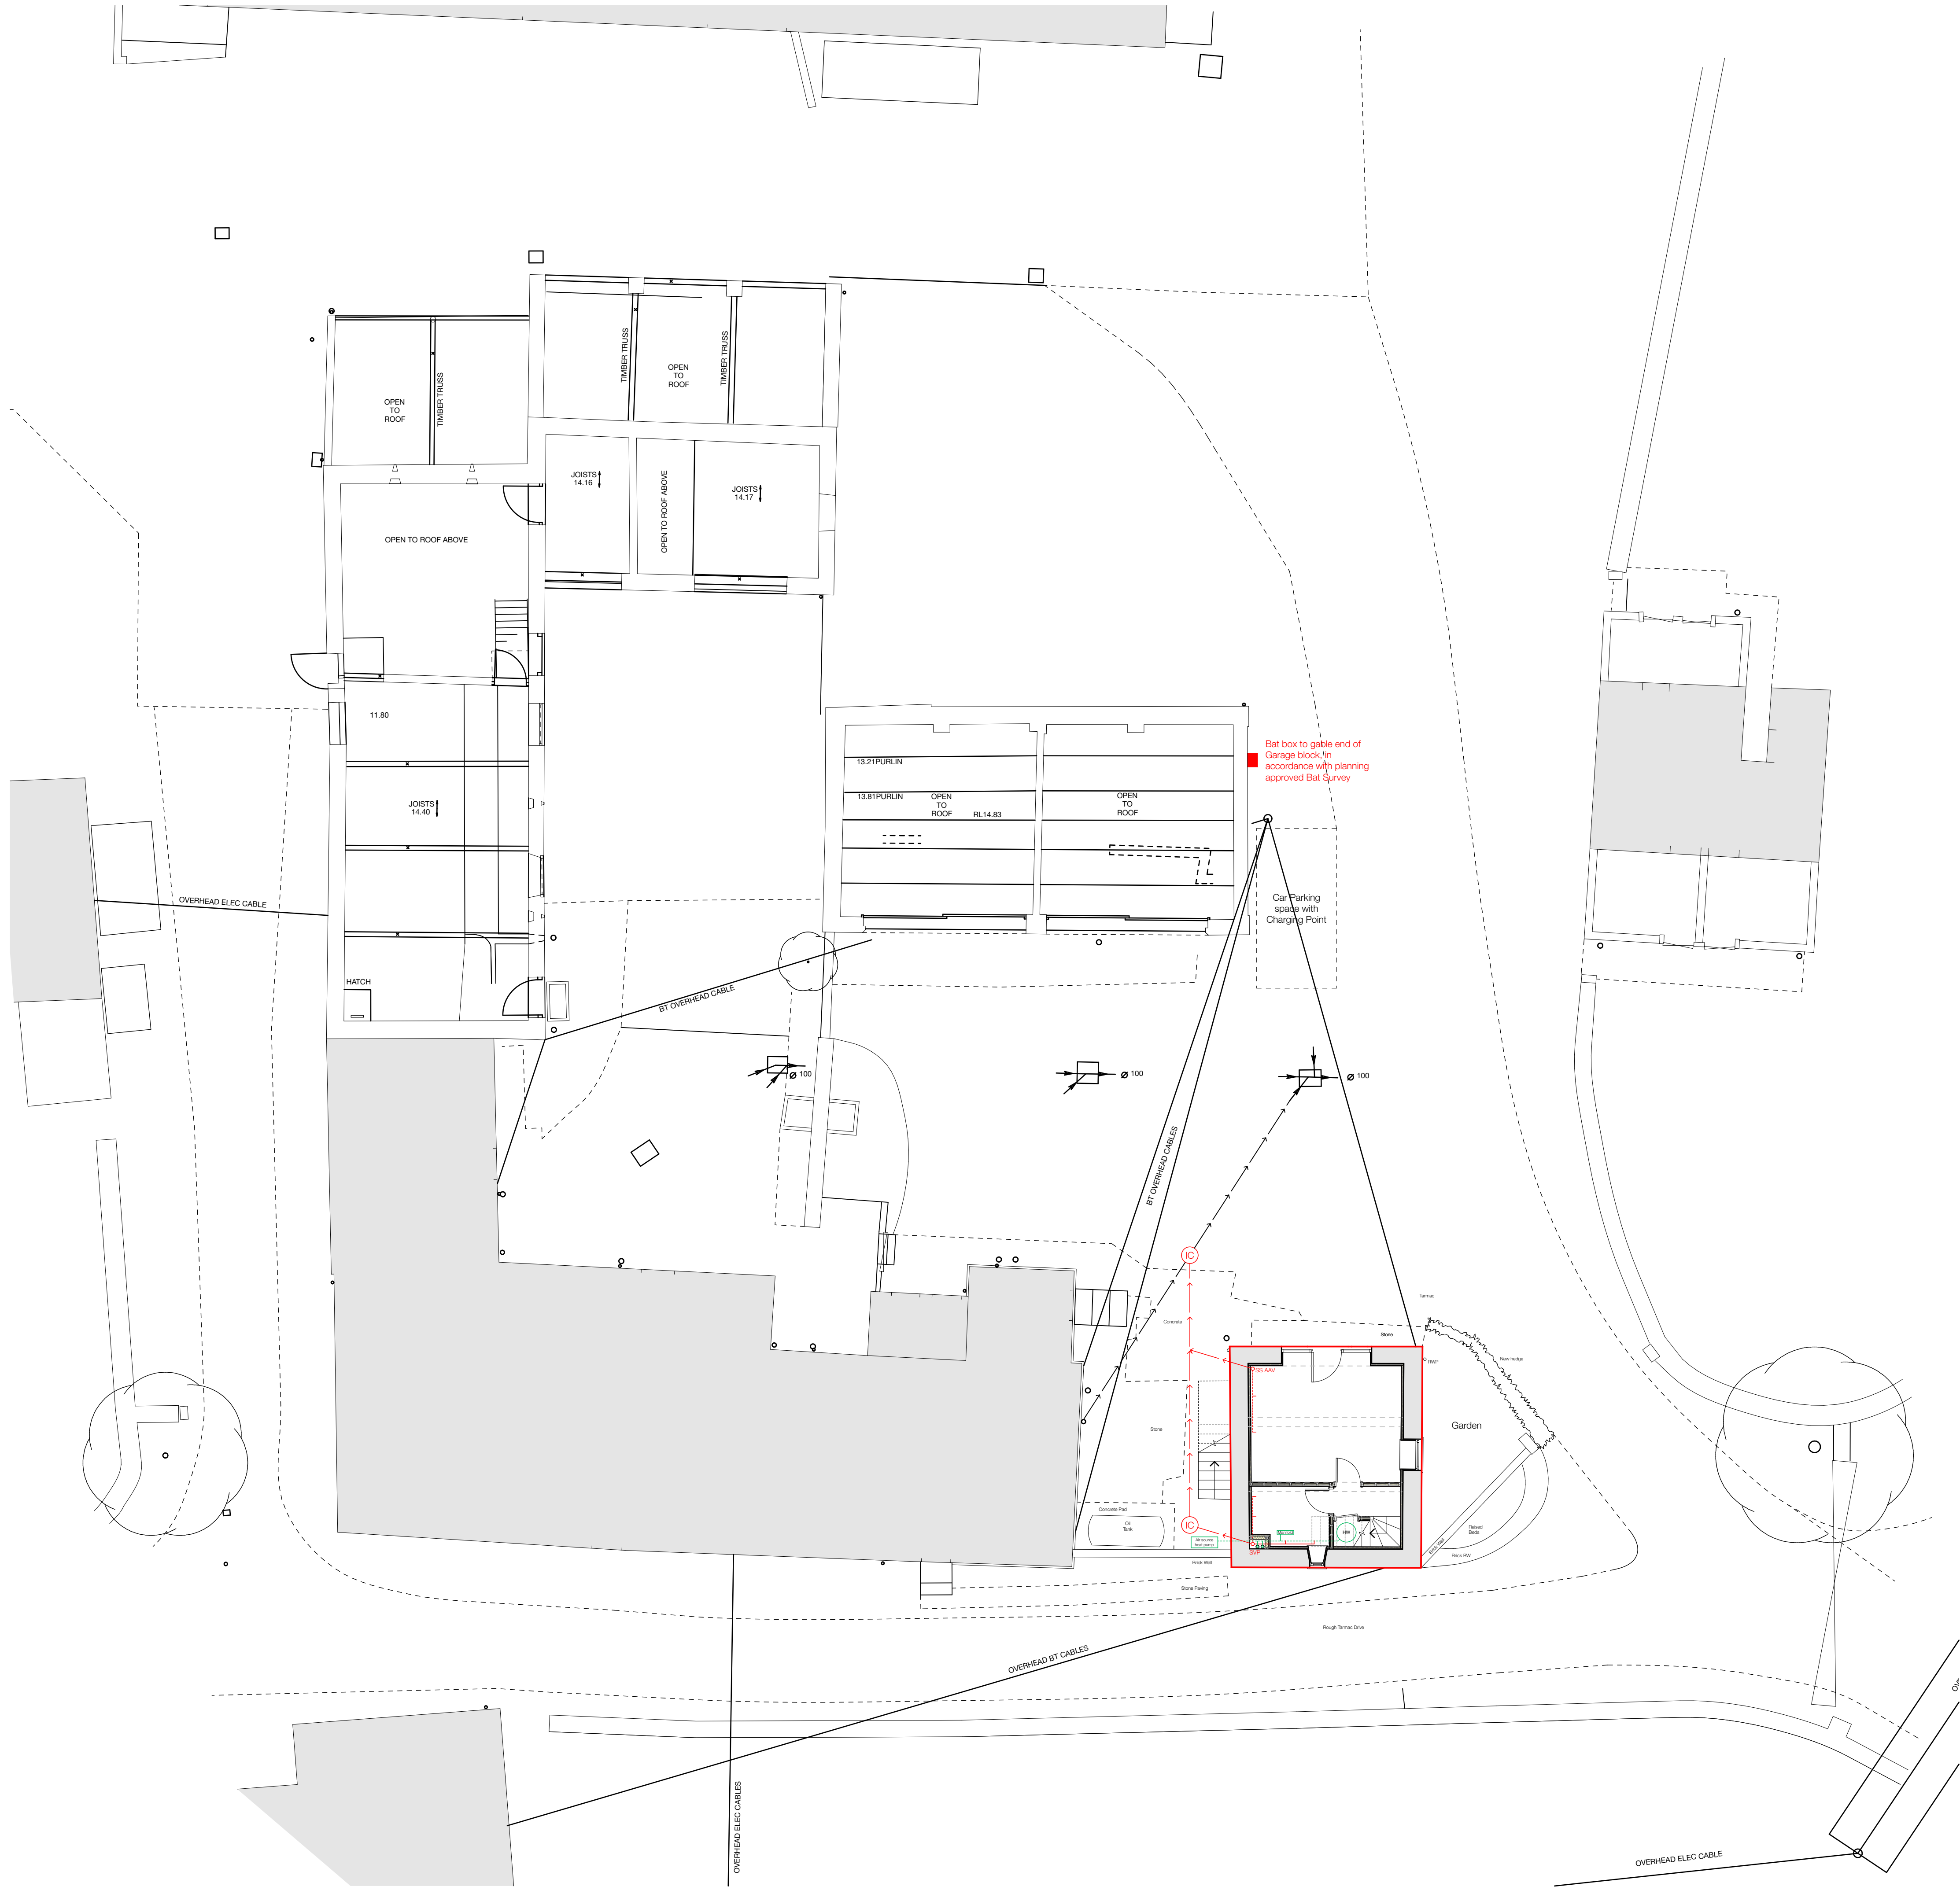

Job Title The Dovecot, Jowett House Farm, Cawthorne, Barnsley, S75 4AS	
Client Jowett House Farms Ltd	Company AD
Status Planning	AD
Drawing Proposed Site Plan	Scale @ A1 1:100
Date May 2020	Drawn MH
Drawing No. 3357 (PL) 05	Revision B

ONE17
ARCHITECTS & INTERIOR DESIGNERS

The Dyehouse, Armitage Bridge
Huddersfield, West Yorkshire HD4 7PD
T 01484 668 000 F 01484 668 001
E solutions@one17design.com
ONE17DESIGN.COM