

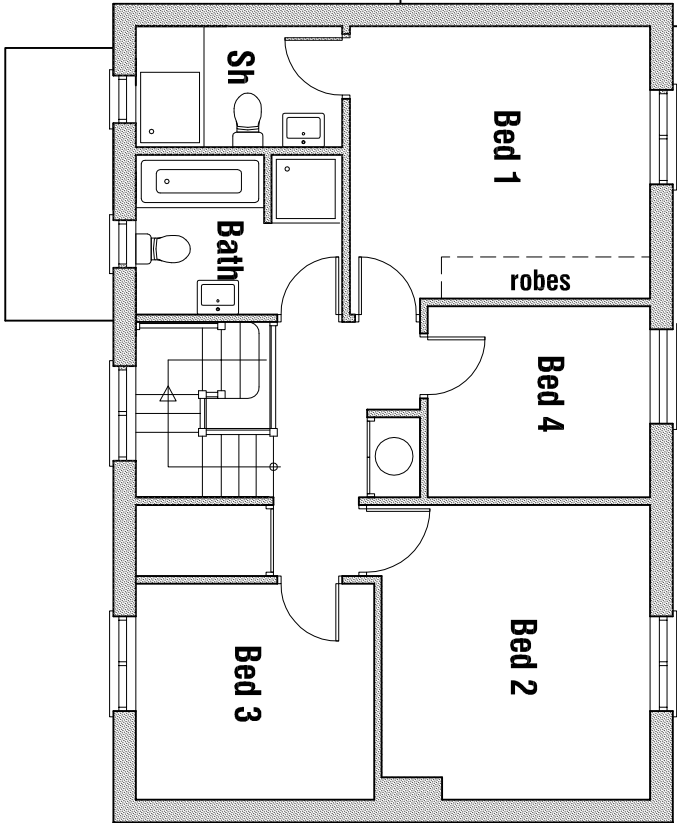
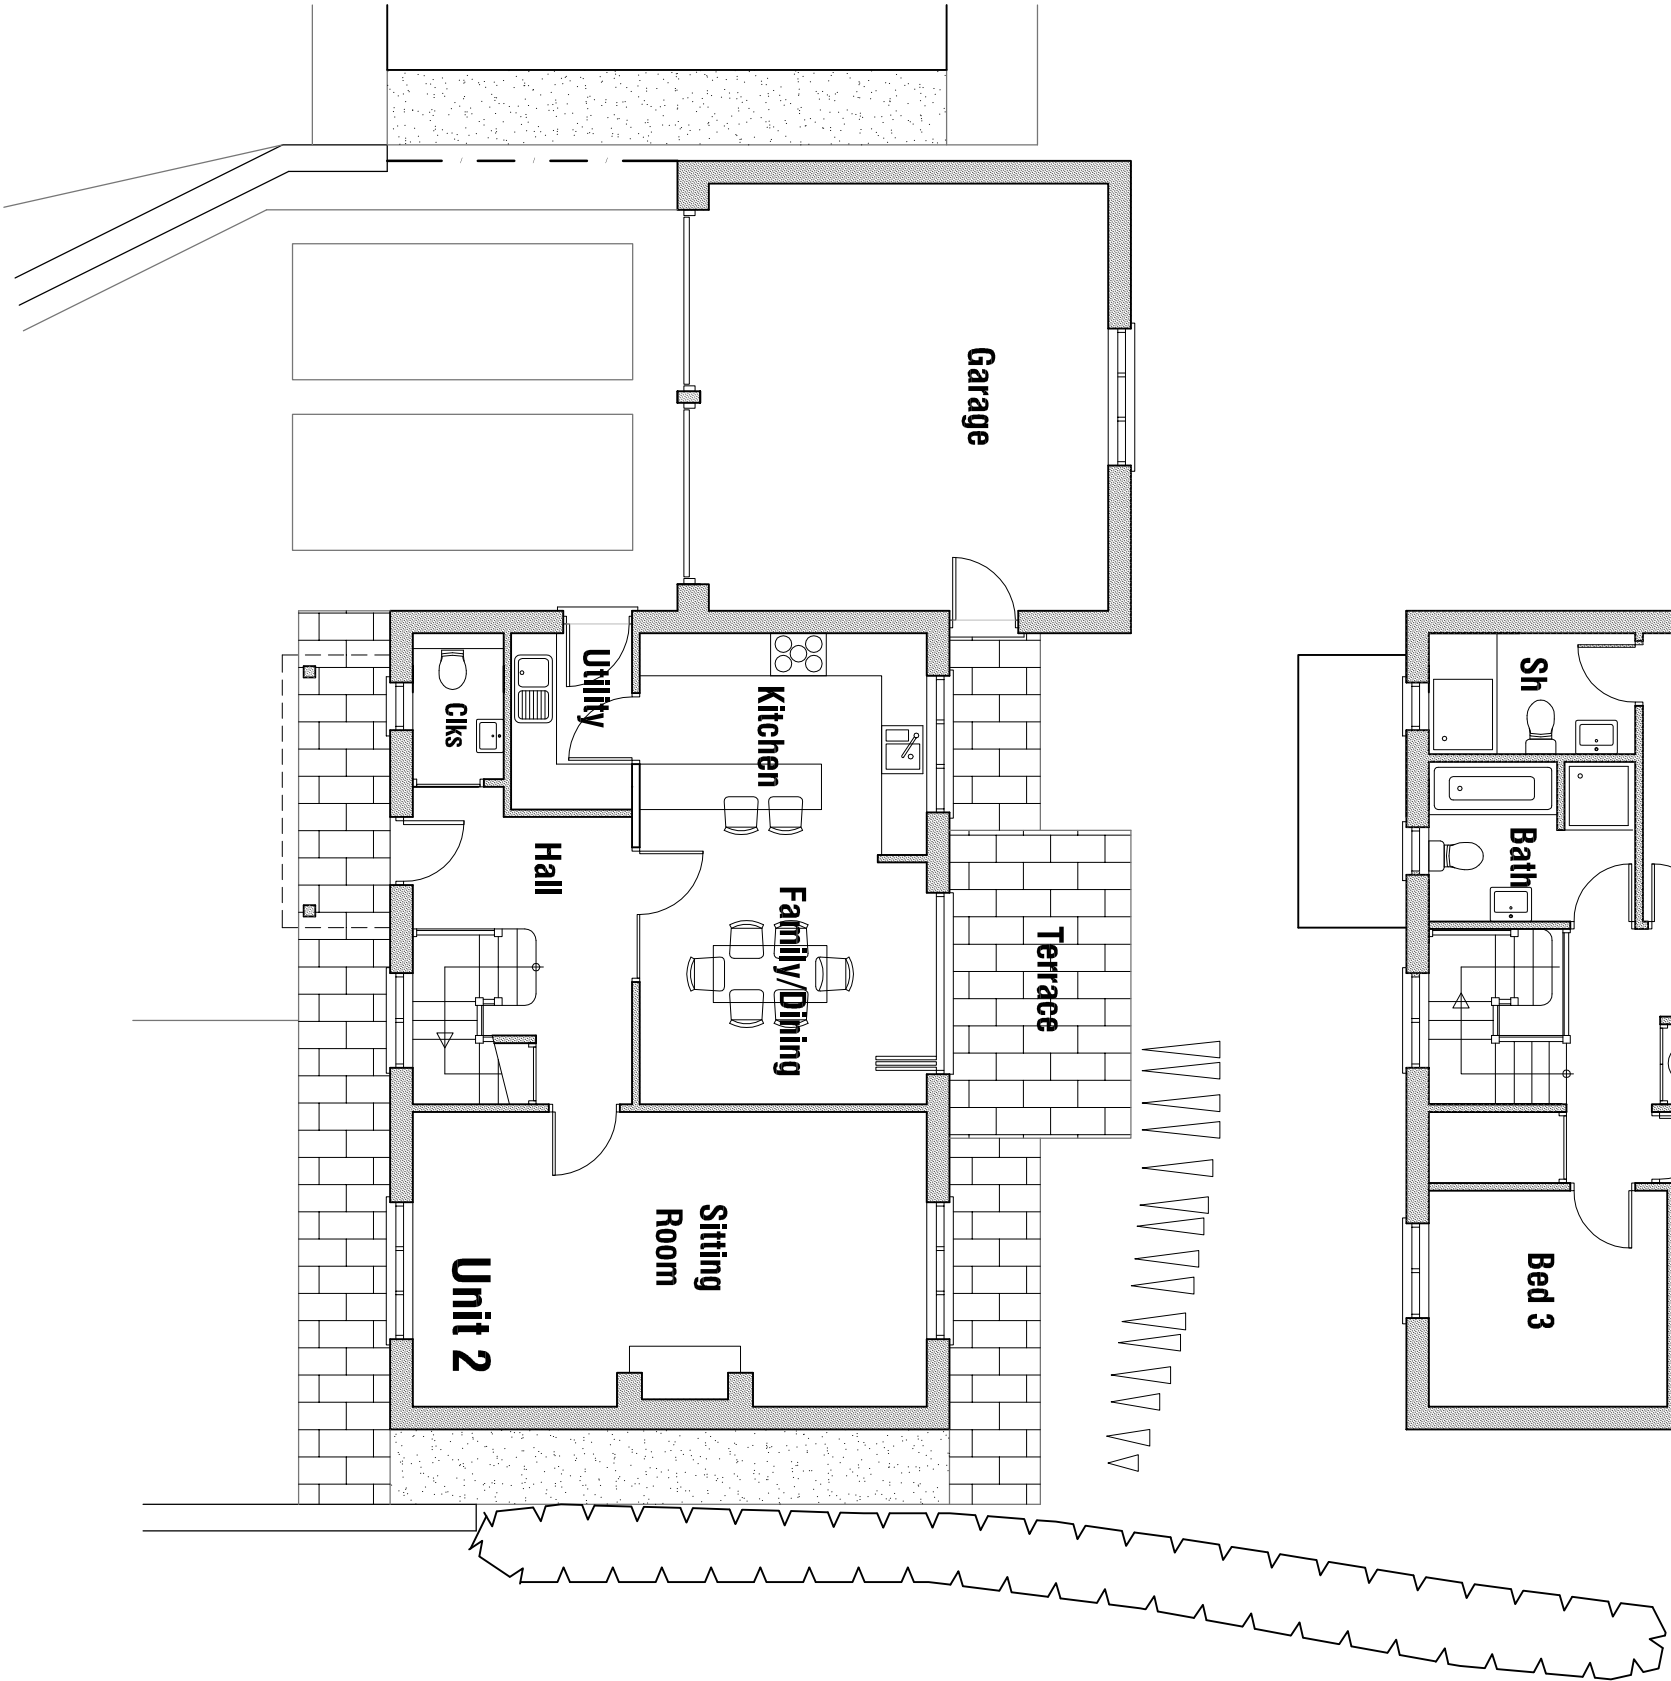



SOUTH EAST ELEVATION

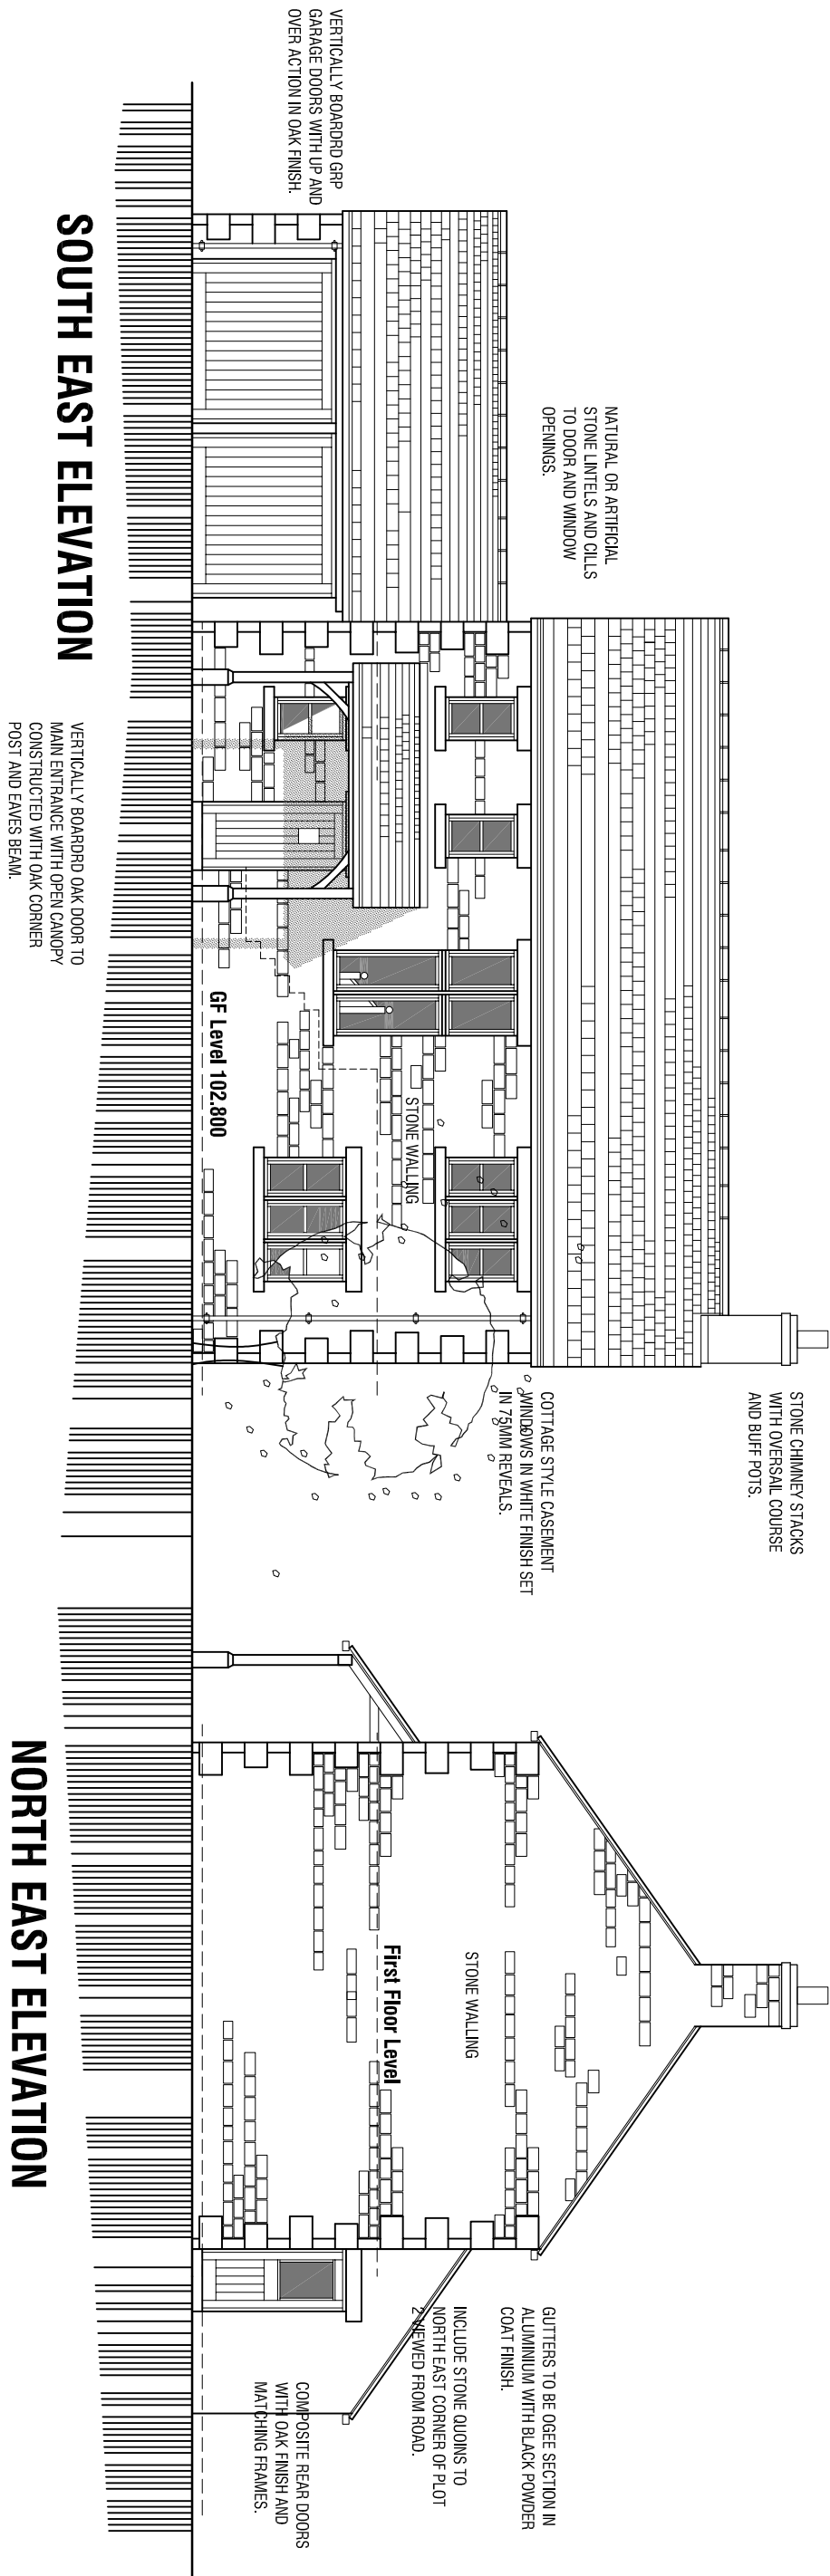

NORTH WEST ELEVATION

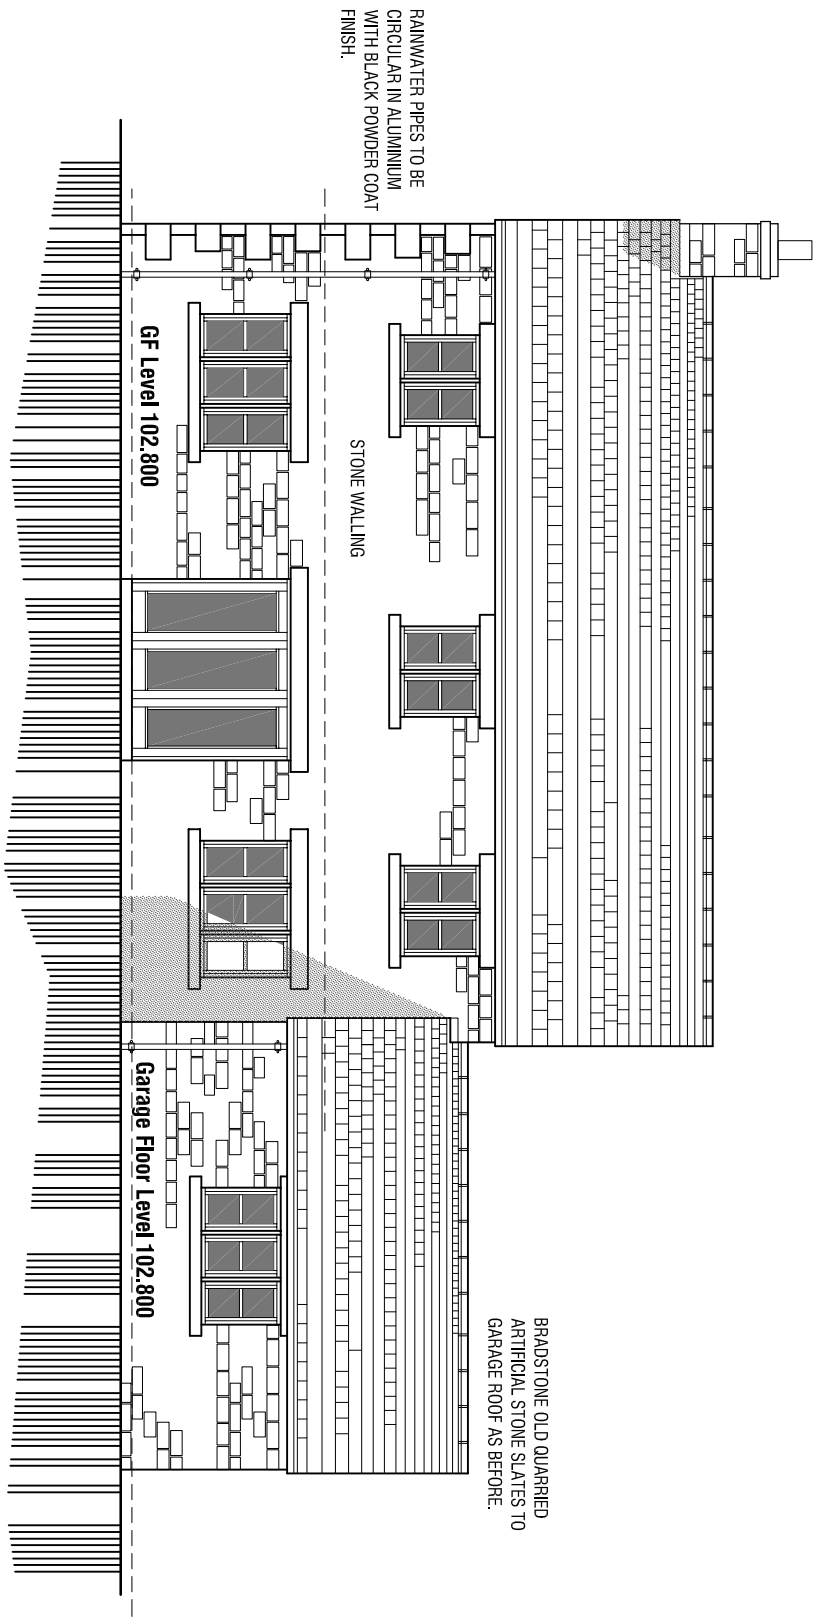

SOUTH WEST ELEVATION

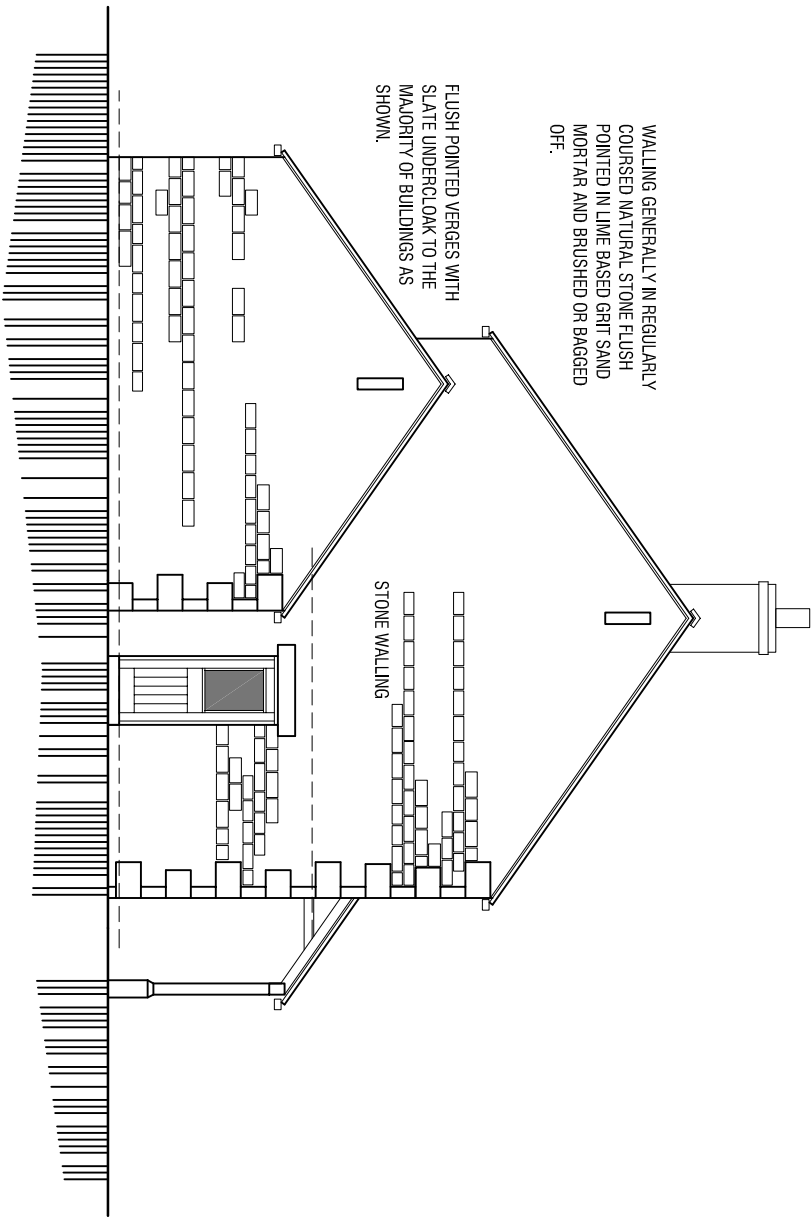

DESIGN PROPOSALS PLOT 2 - PLANS & ELEVATIONS

☐ ☐ mboothdesign
architectural design and building consultants

Fairfield House
Barnesley Close Barnsley
S70 2FL
T: 01226 286256
M: 07881 898300
E: mboothdesign@btconnect.com

Scale 1:100 @ A2 Drawn MJB

Date JANUARY 2014 Ref. 13.22

Dwg No. P3 Rev.

Copyright mboothdesign. All dimensions in millimeters unless otherwise stated.
Dimensions for setting out in existing buildings are to be checked and verified on site.