






WEST ELEVATION

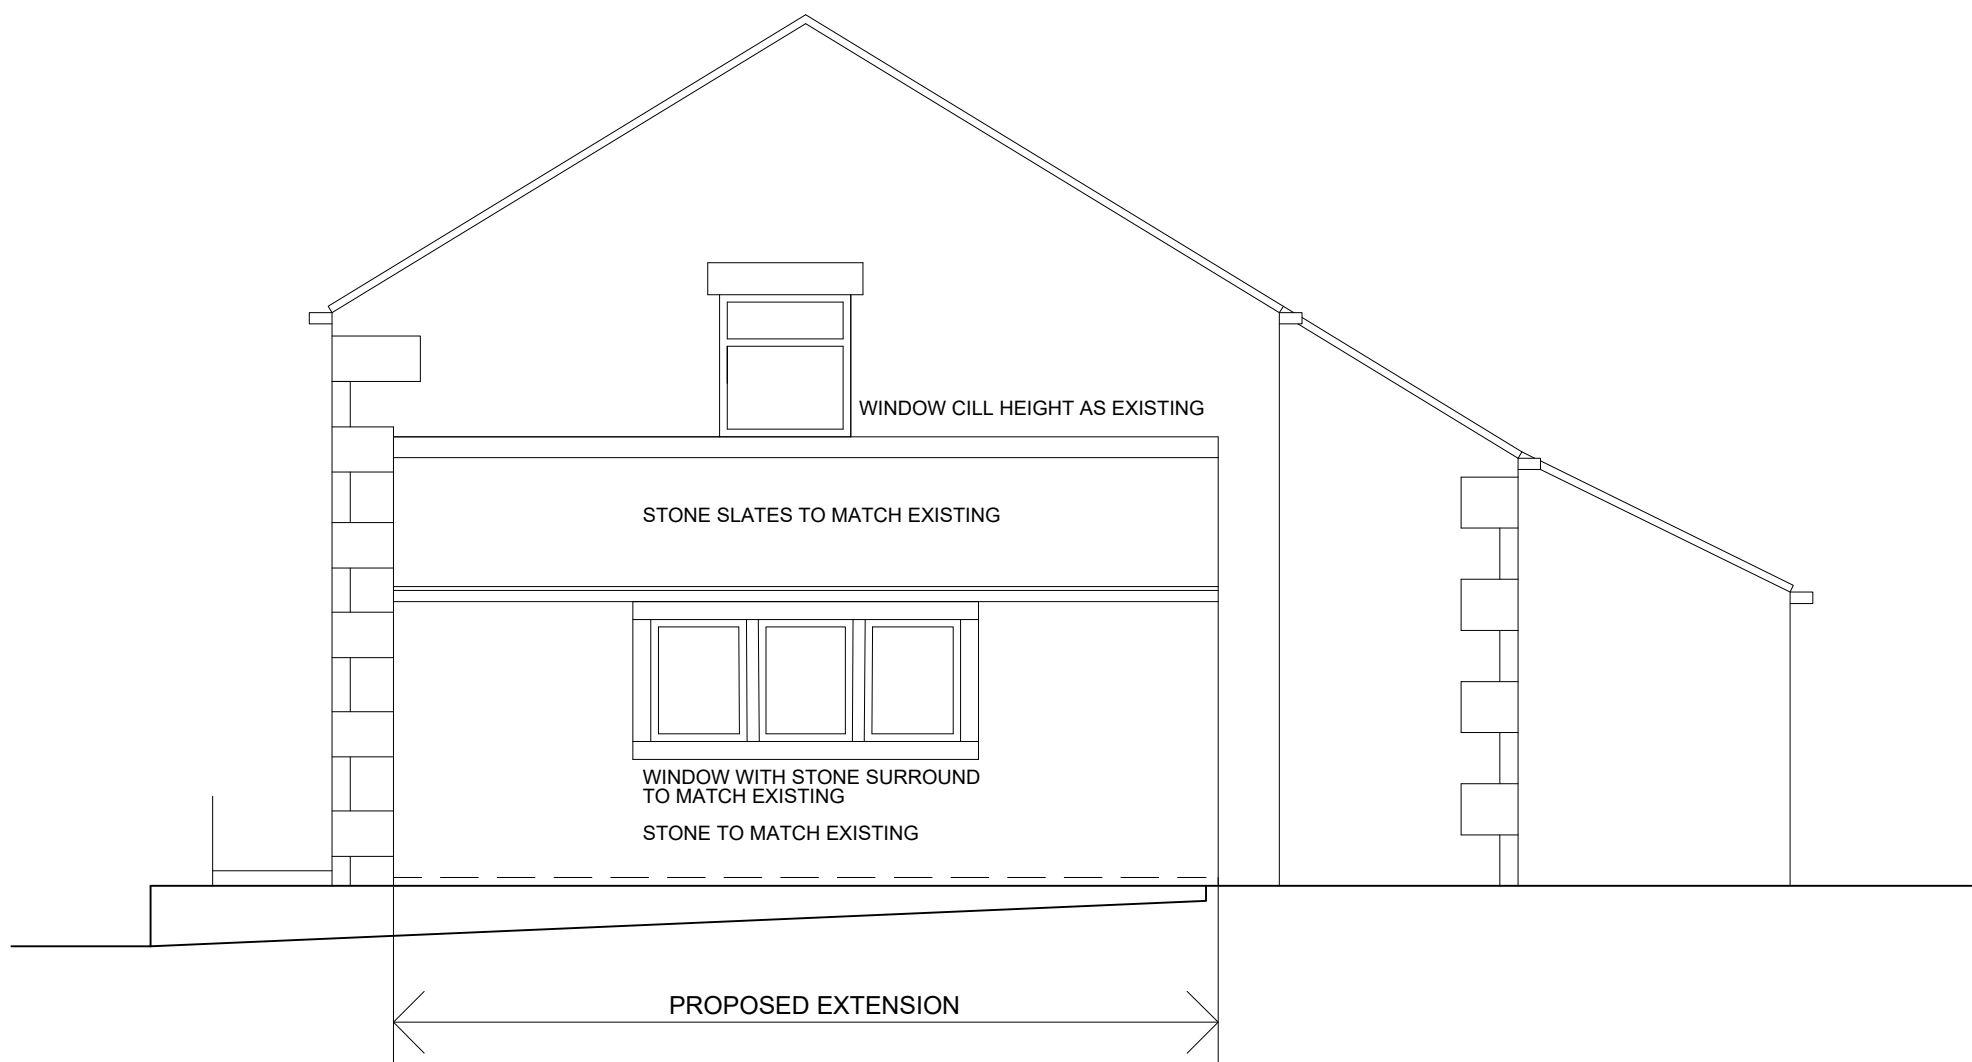

NORTH ELEVATION

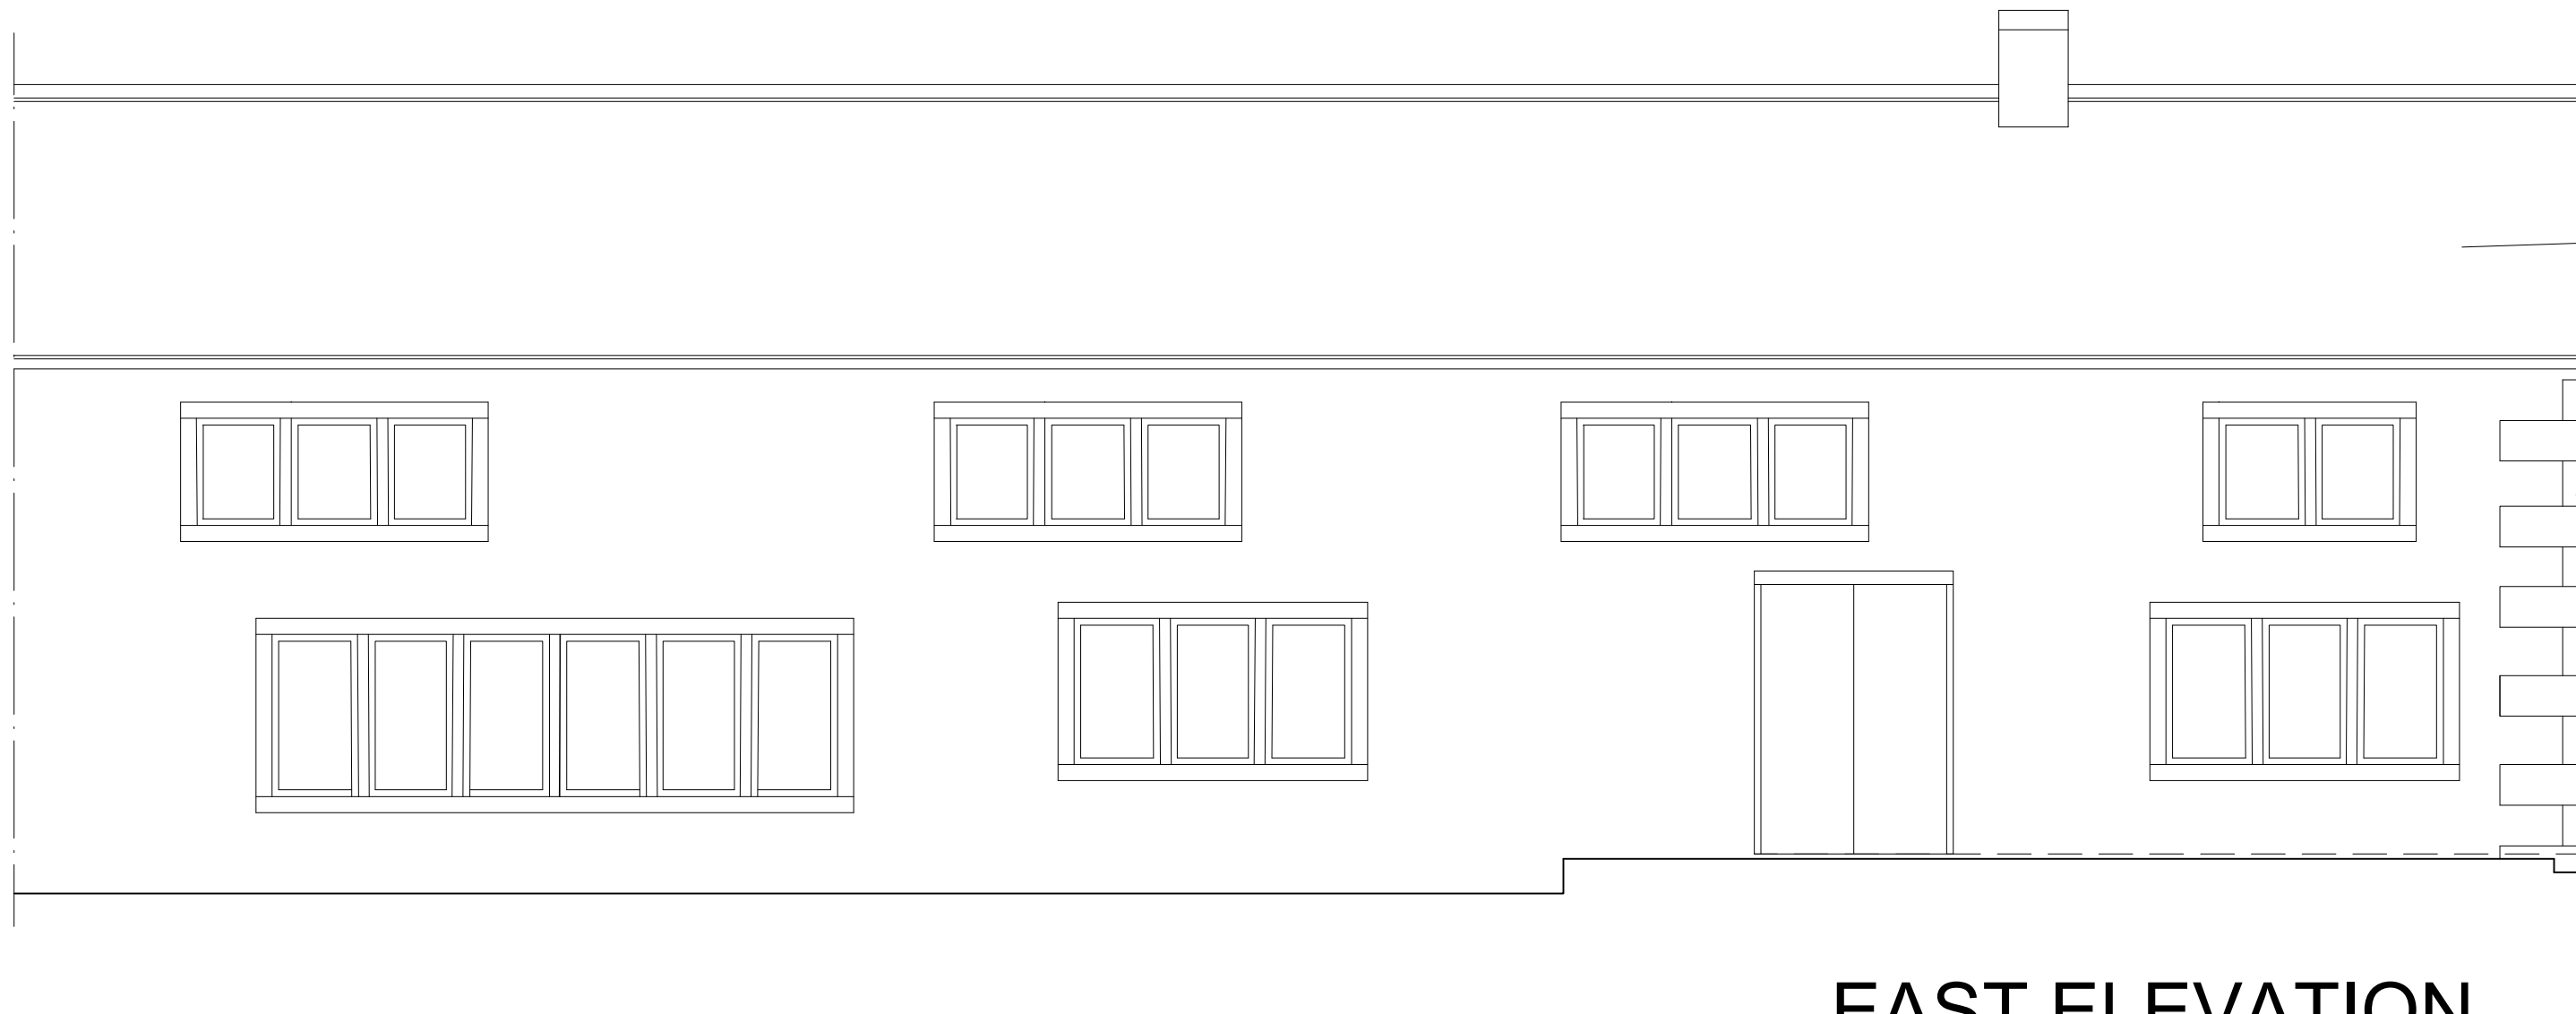

EAST ELEVATION

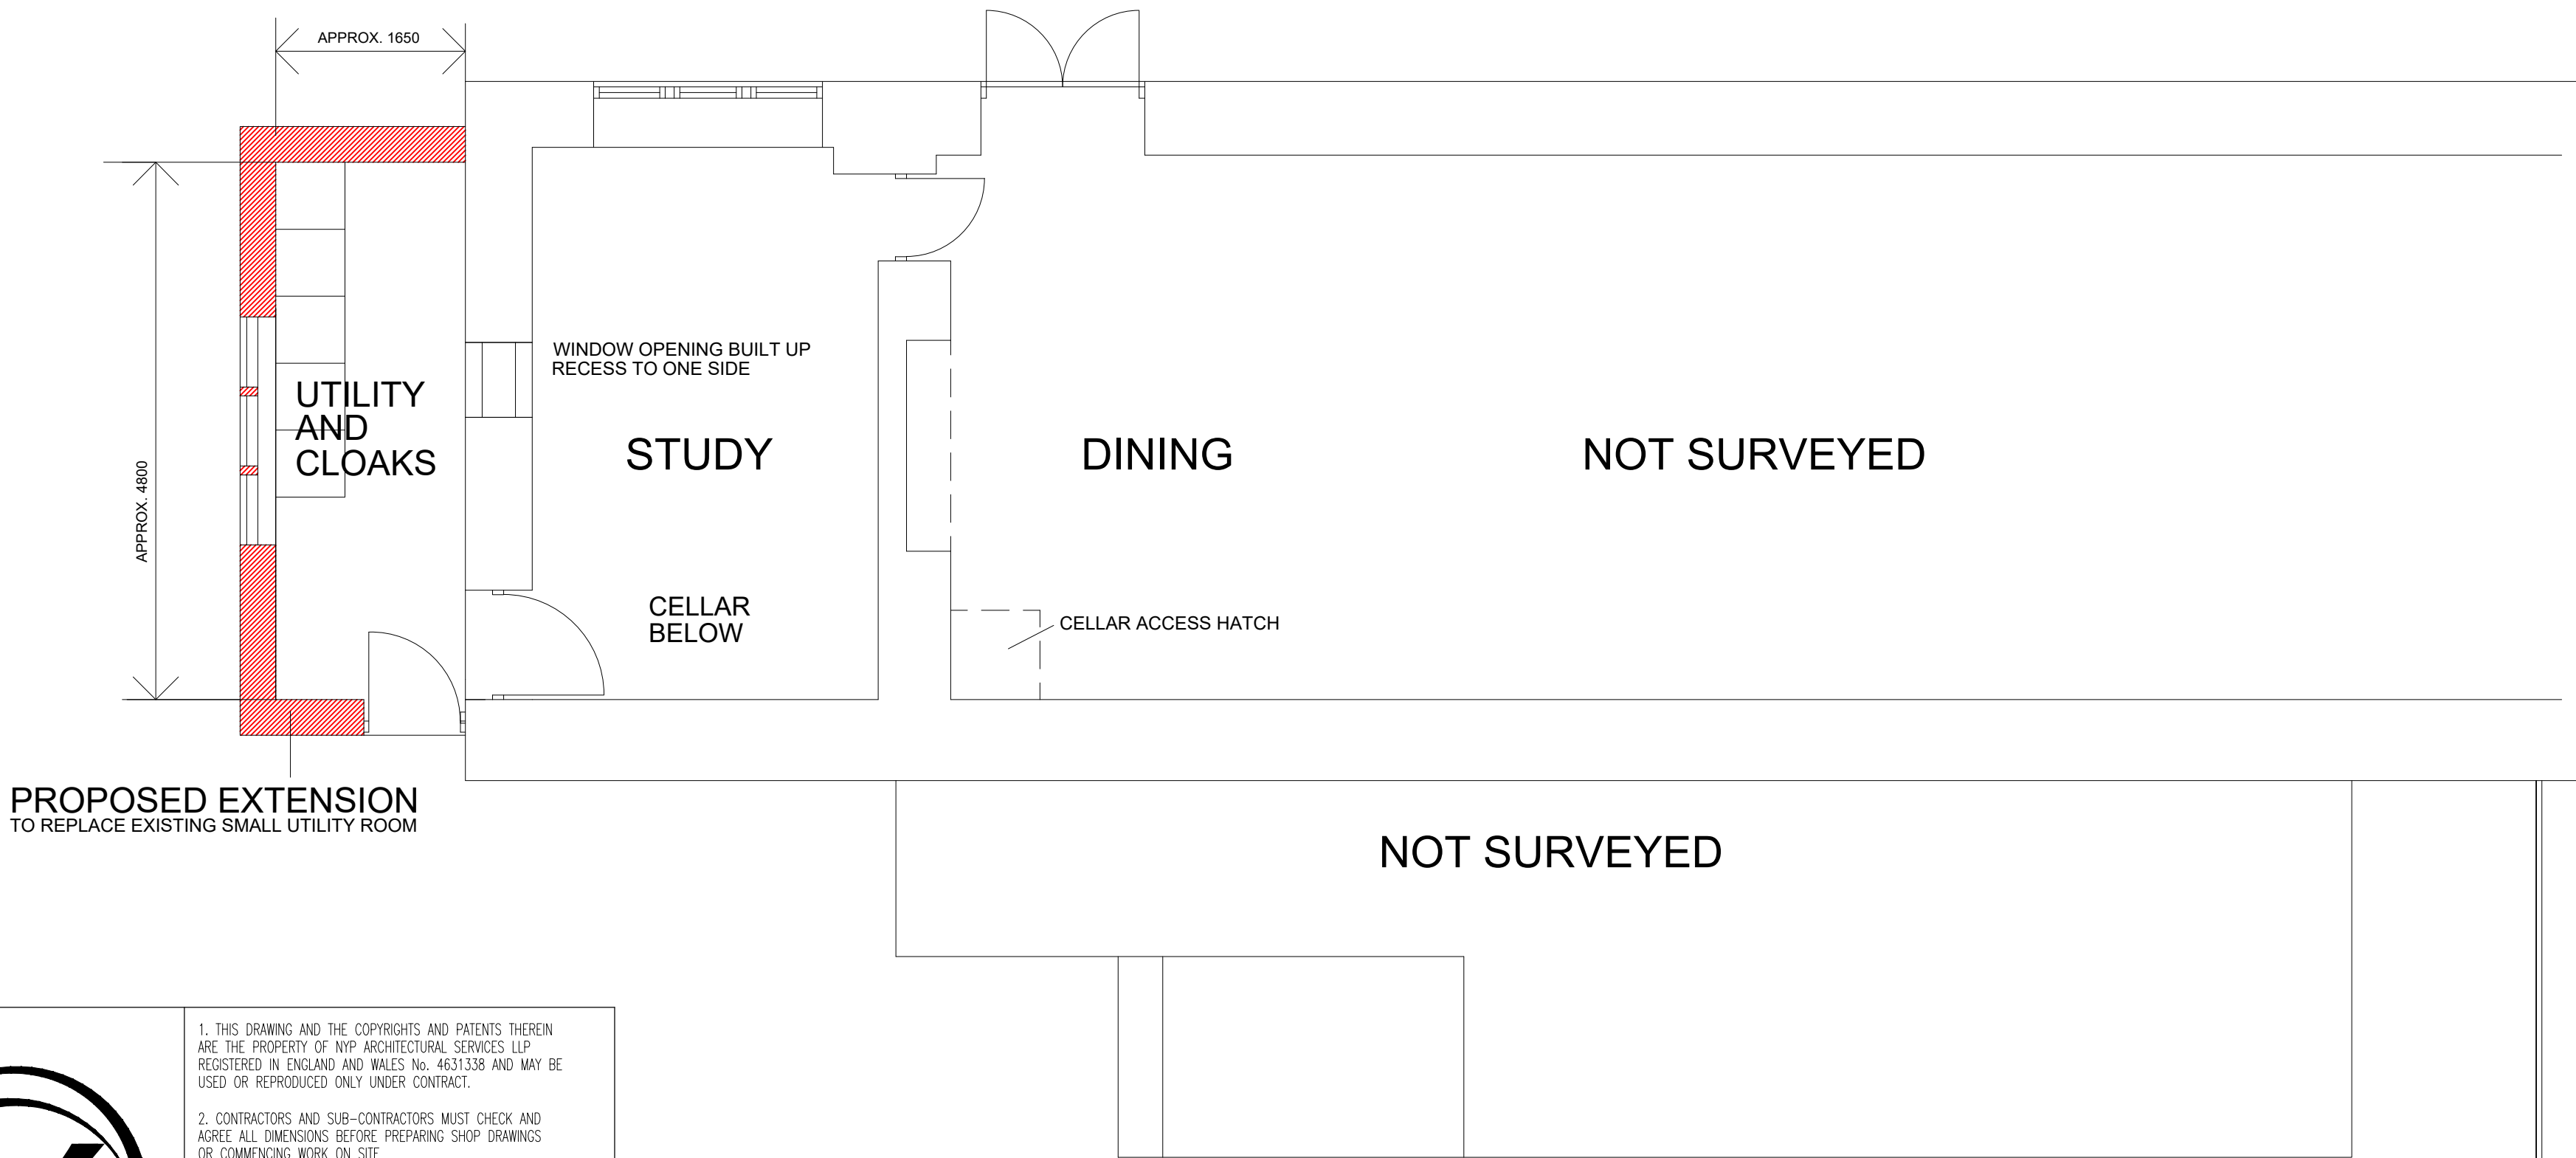

1. THIS DRAWING AND THE COPYRIGHTS AND PATENTS THEREIN ARE THE PROPERTY OF NYP ARCHITECTURAL SERVICES LTD. REGISTERED IN ENGLAND AND WALES No. 4631338 AND MAY BE USED OR REPRODUCED ONLY UNDER CONTRACT.

2. CONTRACTORS AND SUB-CONTRACTORS MUST CHECK AND AGREE ALL DIMENSIONS BEFORE PREPARING SHOP DRAWINGS OR COMMENCING WORK ON SITE.

3. CONTRACTORS ARE RESPONSIBLE FOR INFORMING THE DESIGNER OF ANY DISCREPANCY DISCOVERED ON THIS DRAWING OR BETWEEN THIS DRAWING AND ANY OTHER RELATED DOCUMENT ISSUED UNDER THE STANDARD FORM OF CONTRACT IN RESPECT OF THE WORK.

4. WRITTEN DIMENSIONS ONLY ARE TO BE USED FROM THIS DRAWING. IF IN ANY DOUBT ASK FOR CLARIFICATION.

AS PROPOSED

METRES 0 1 2 3 4 5

NYP ARCHITECTURAL SERVICES			
BUSINESS AND INNOVATION CENTRE, WILTHORPE, BARNLEY, S75 1JL TEL: 01226 200989 EMAIL: scott@nypas.co.uk stephen@nypas.co.uk			
Project.	Client.		
WOOLLEY MANOR FARM COTTAGE BLACKER GREEN LANE SILKSTONE			
Drawing	Date.	Scale.	
Title.	MAY 2019	1:50 @ A1	
Ref.	05-86	Dwg. No.	07
Rev.			

SHEET SIZE A1