
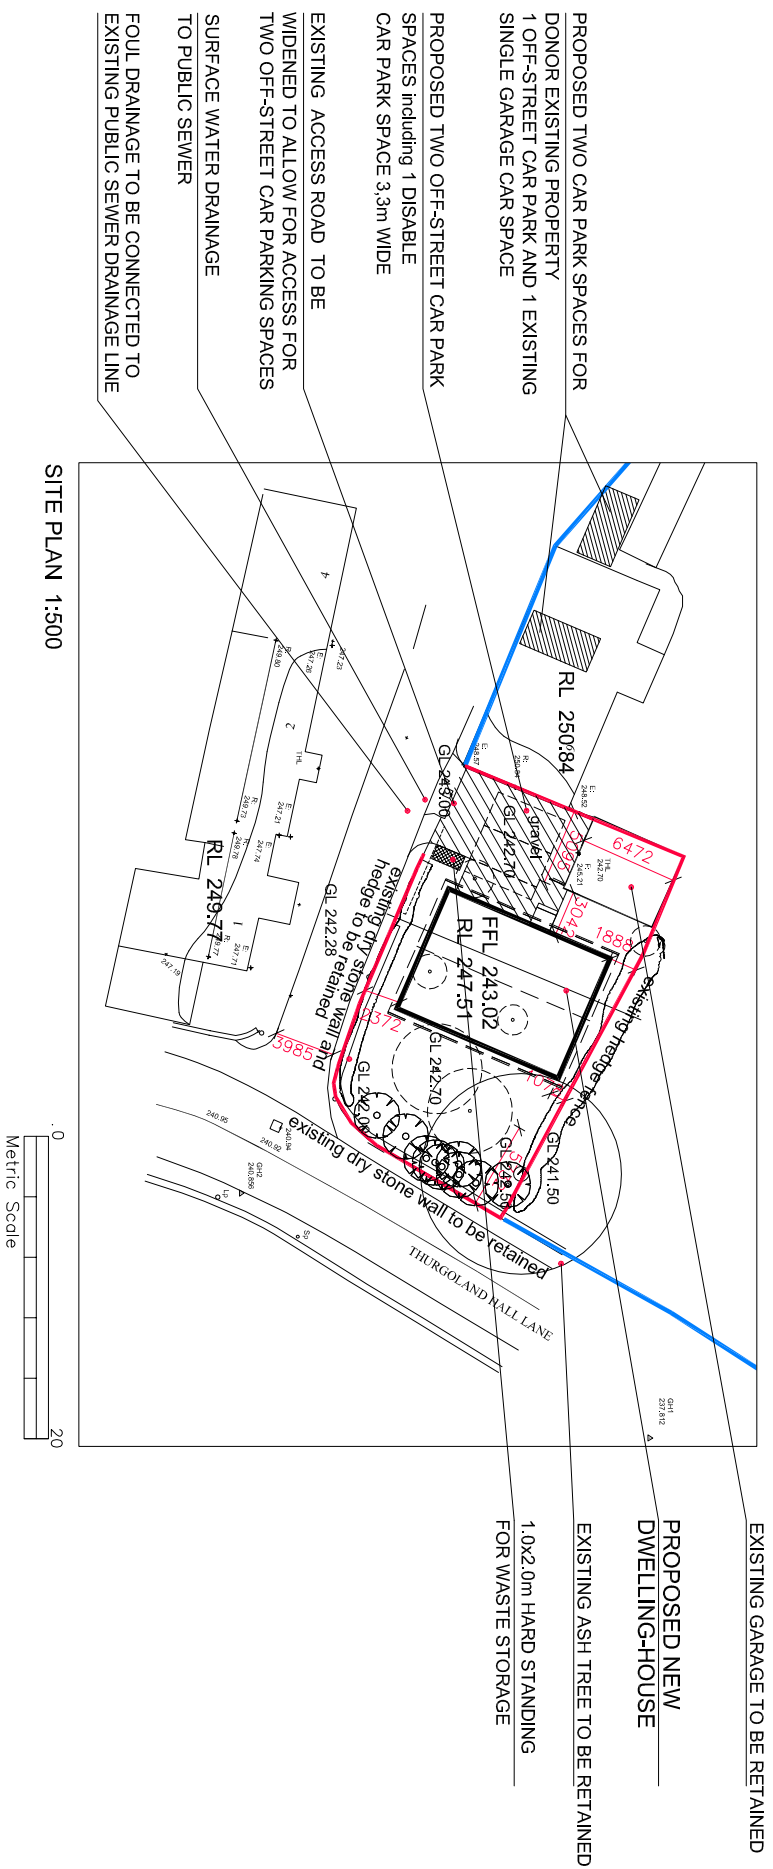
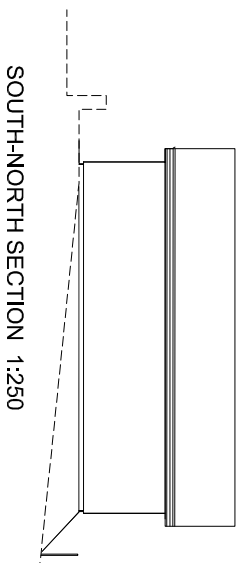


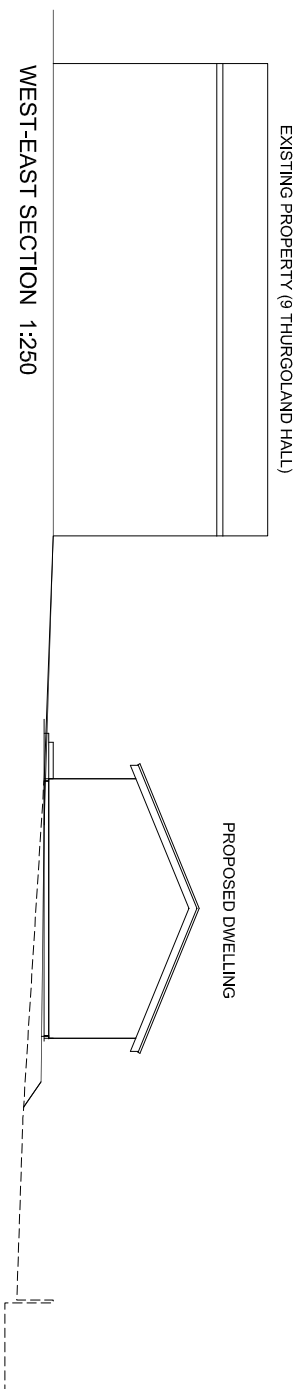

This document is the copyright of Dan-Wood (UK Branch) PLC and is made available on the understanding that Dan-Wood (UK Branch) PLC will undertake the superstructure building works. Permission must be sought and an appropriate fee agreed if this will not be the case.

INVESTOR: SCHOFIELD			
HOUSETYPE: PERFECT 109E			
SCALE:1:500/1:1250		VER:2	
DATE 1	15.05.2015		
DATE 2	14.09.2015		
DRAWING: SITE PLAN/ LOCATION PLAN		DRAWING NR: SCH SP01	