




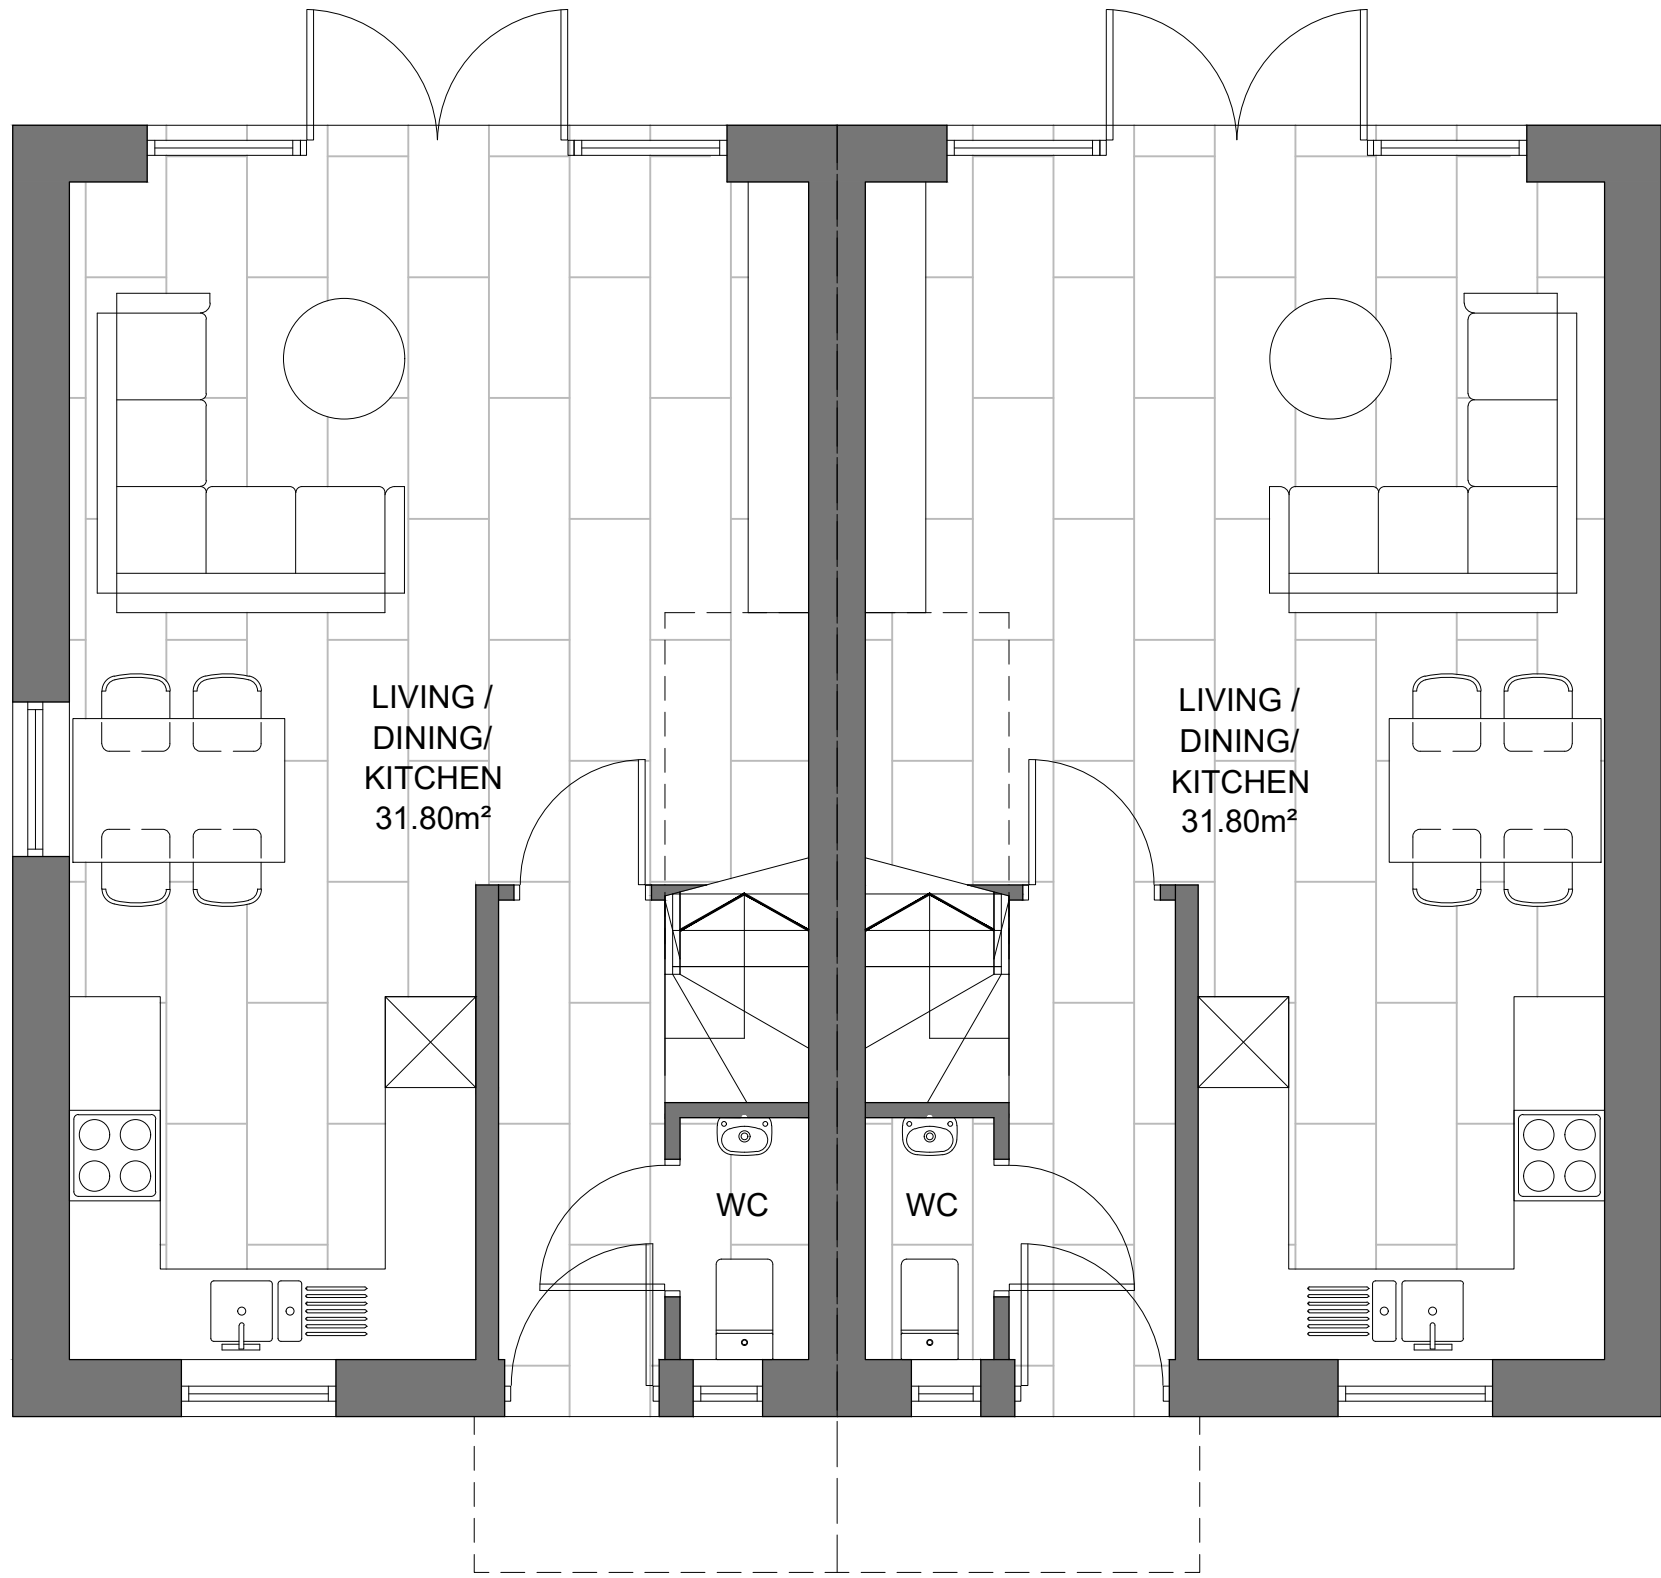


PROPOSED GROUND FLOOR PLAN
SCALE 1:50
AREA 38.89m²

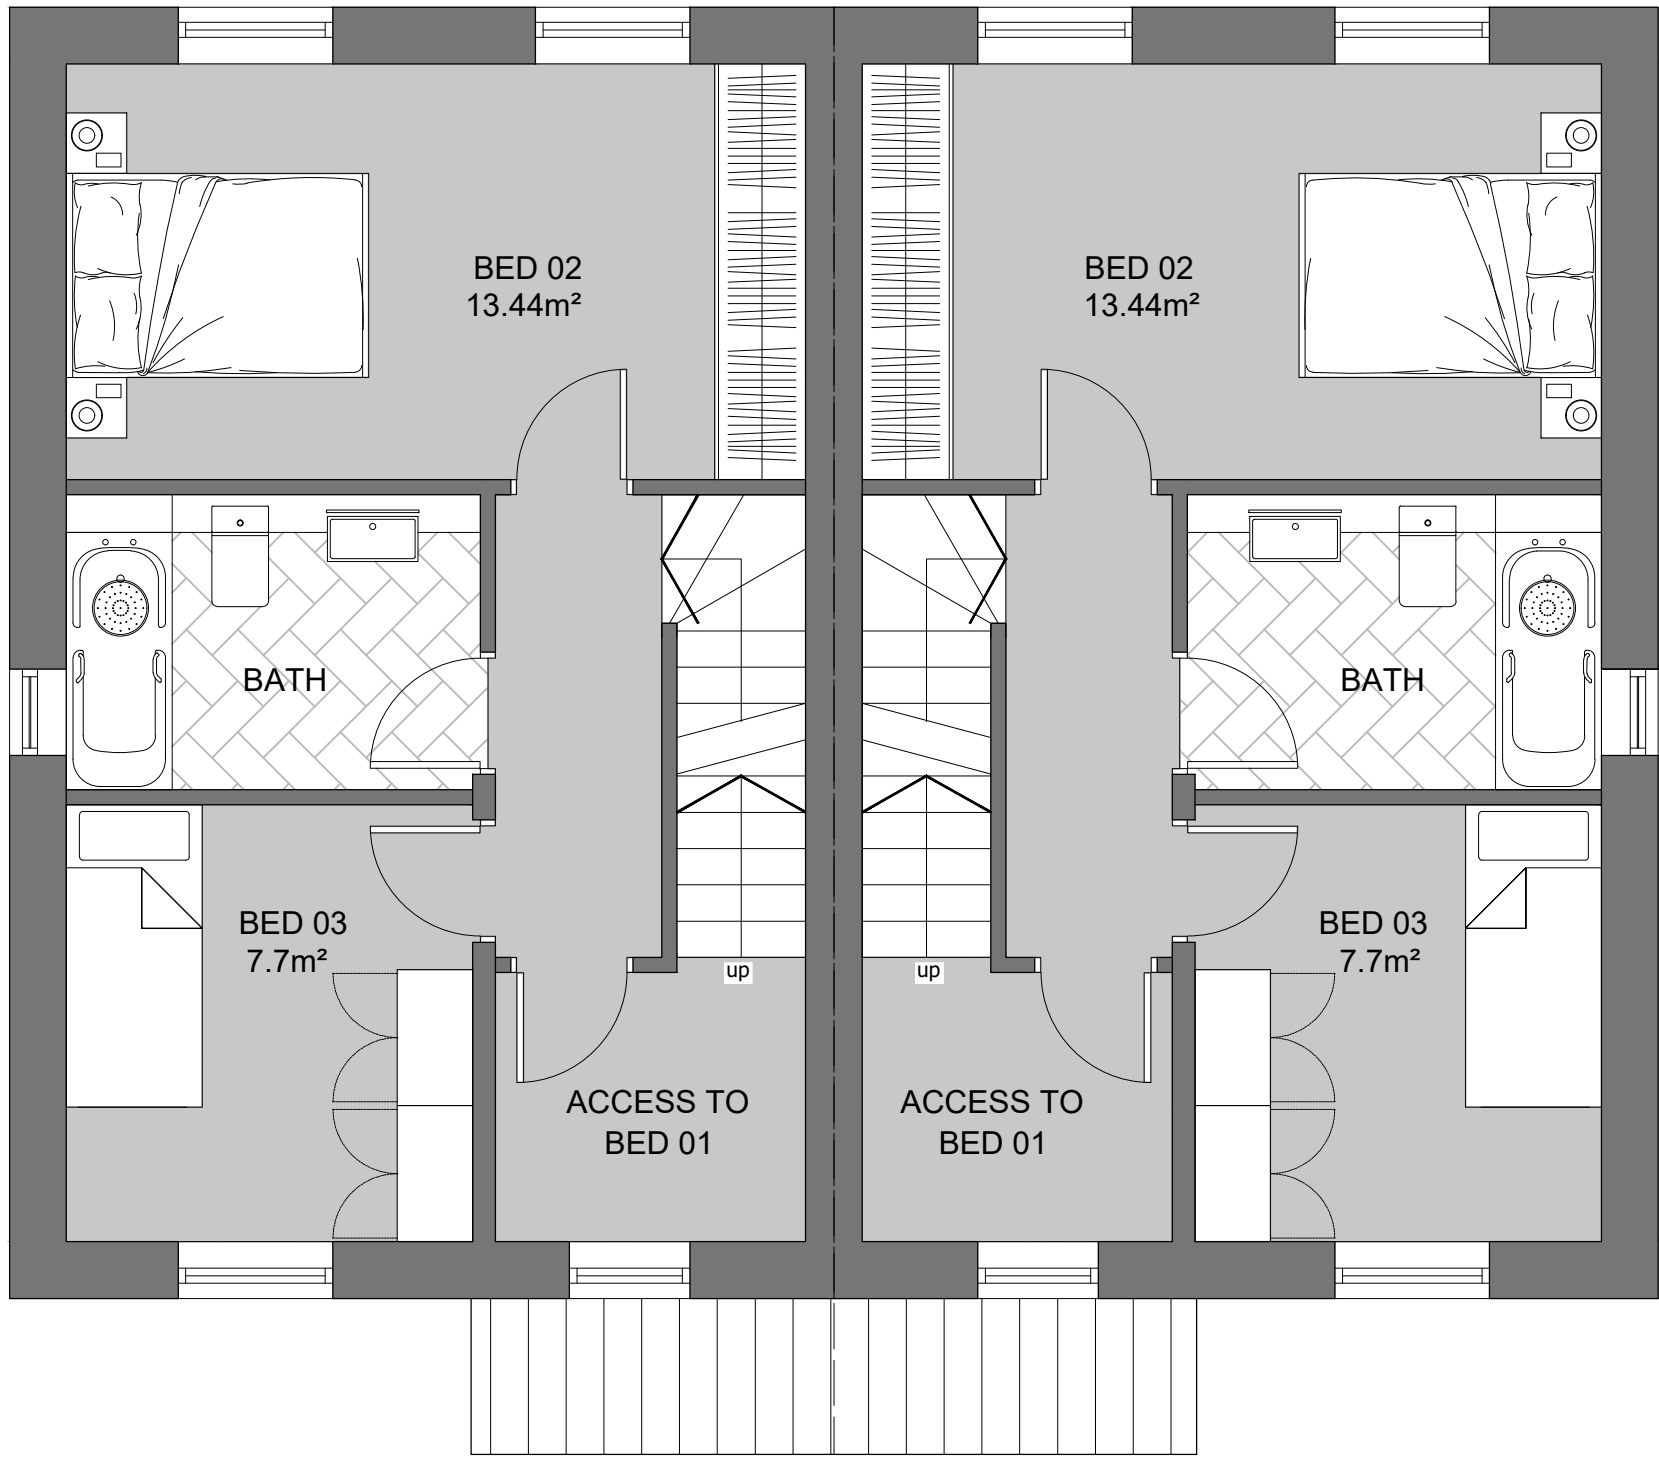

PROPOSED FIRST FLOOR PLAN
SCALE 1:50
AREA 38.08m²

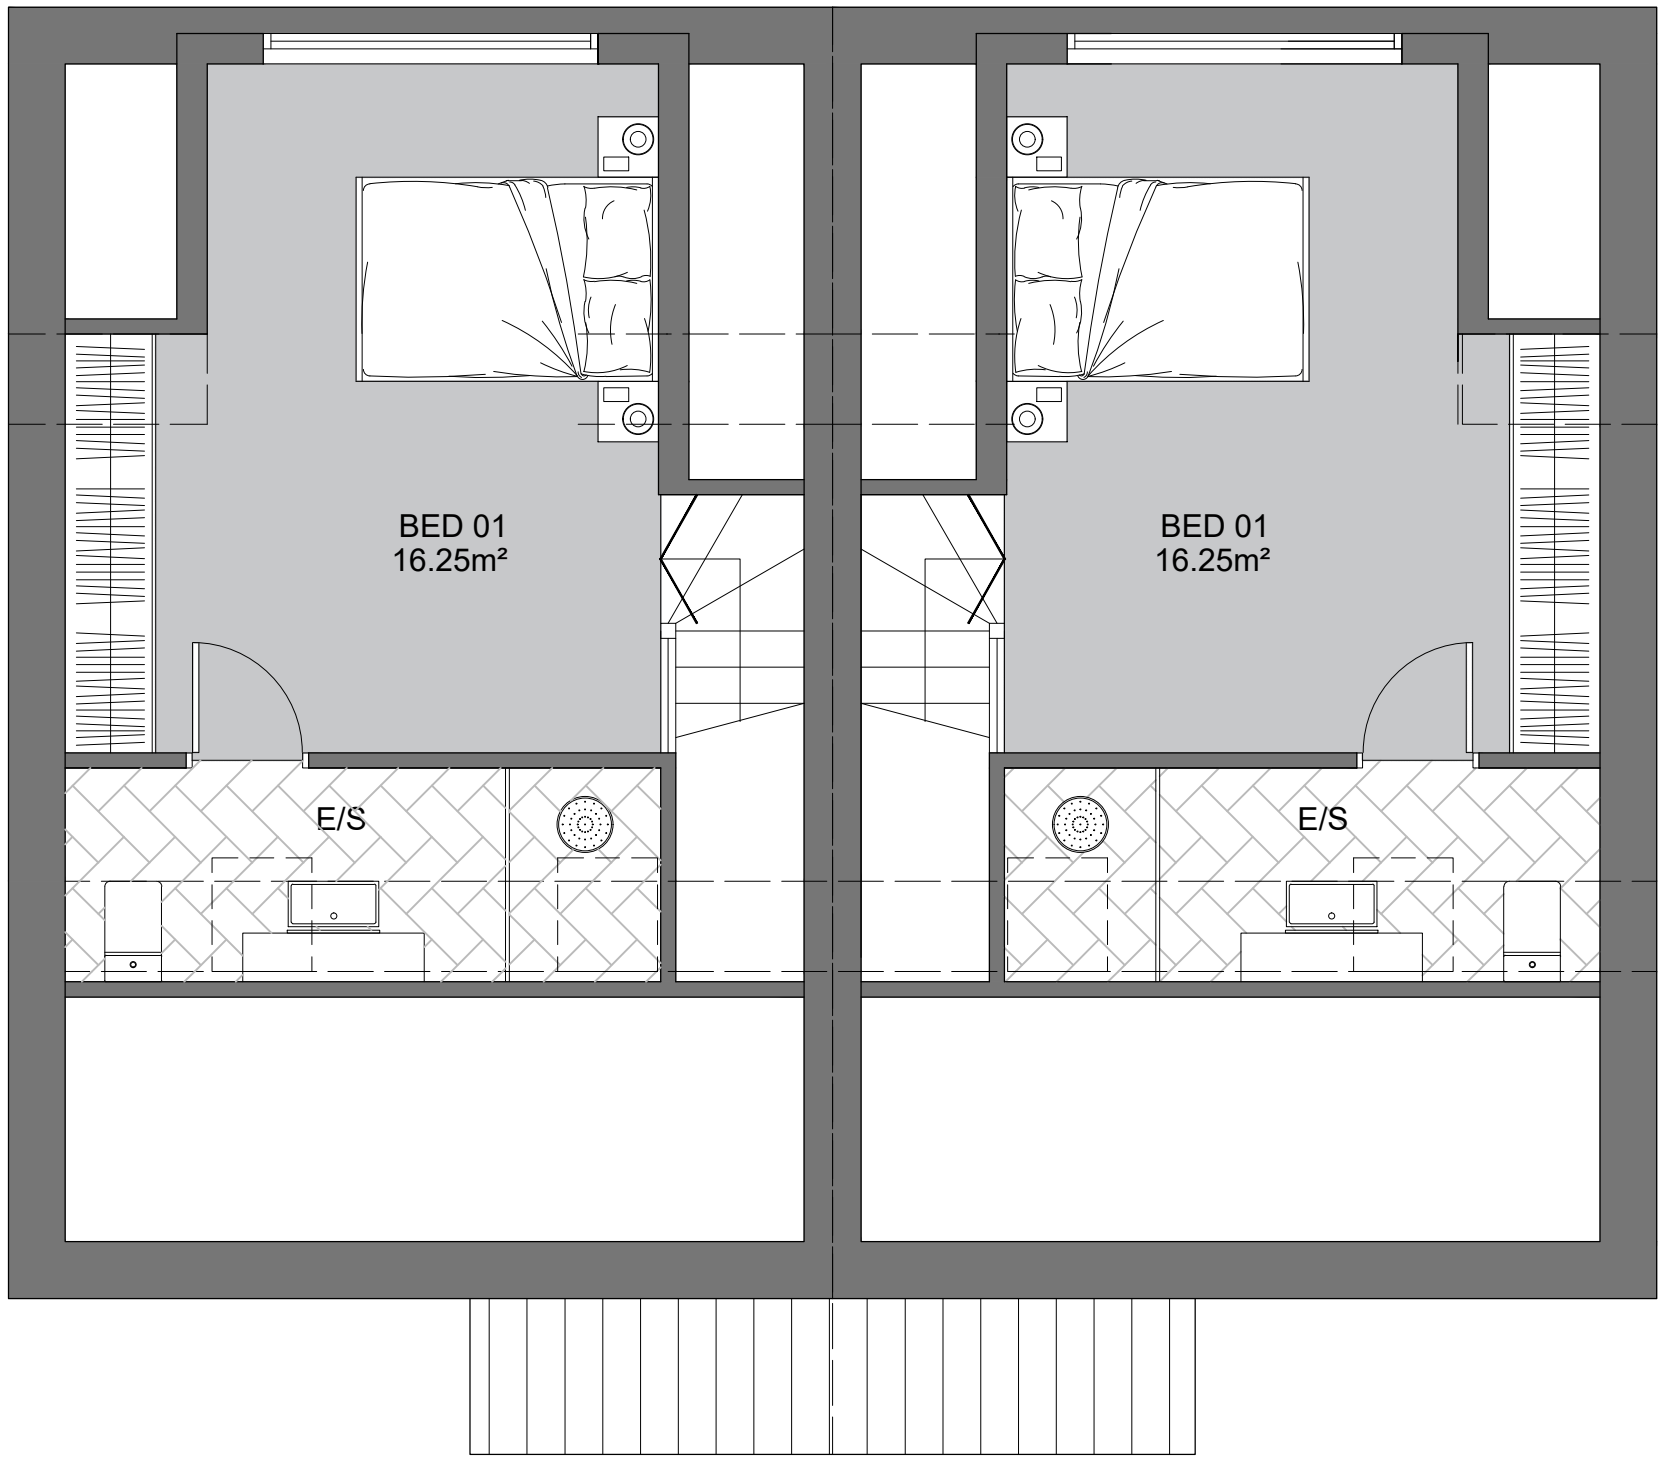


PROPOSED SECOND FLOOR PLAN
SCALE 1:50
AREA 25.94m²

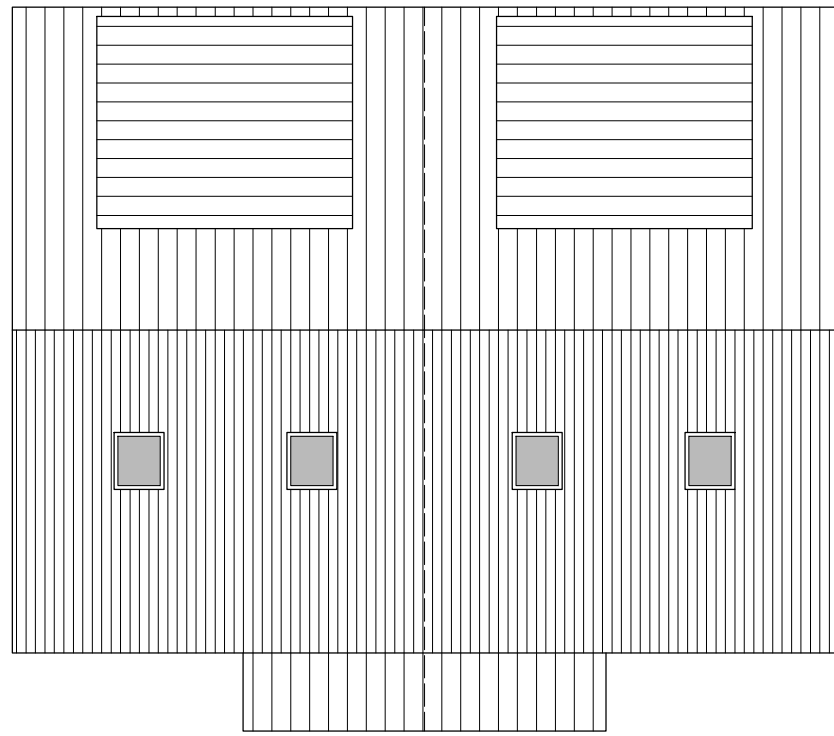


PROPOSED ROOF PLAN
SCALE 1:100
TOTAL AREA 102.91m²




PROPOSED NORTH ELEVATION
SCALE 1:100

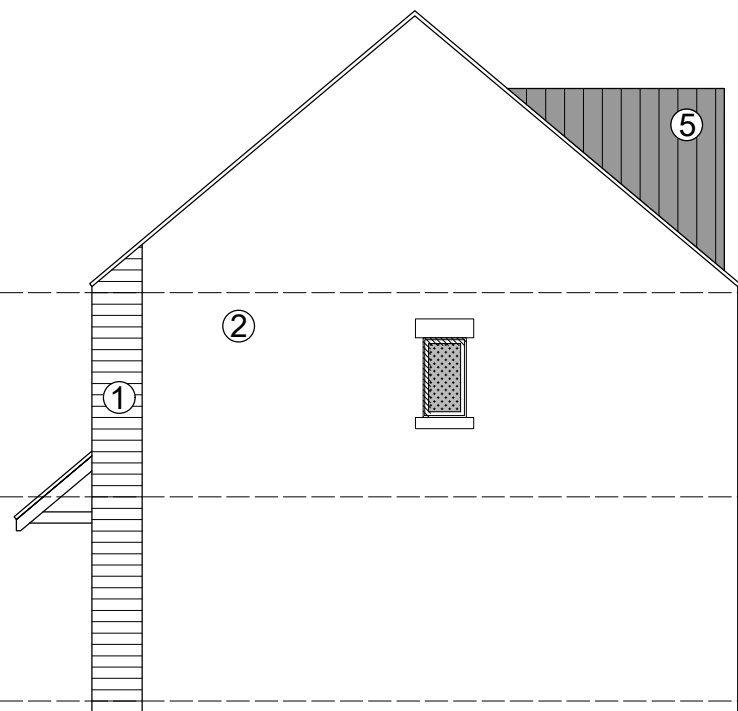

PROPOSED EAST ELEVATION
SCALE 1:100

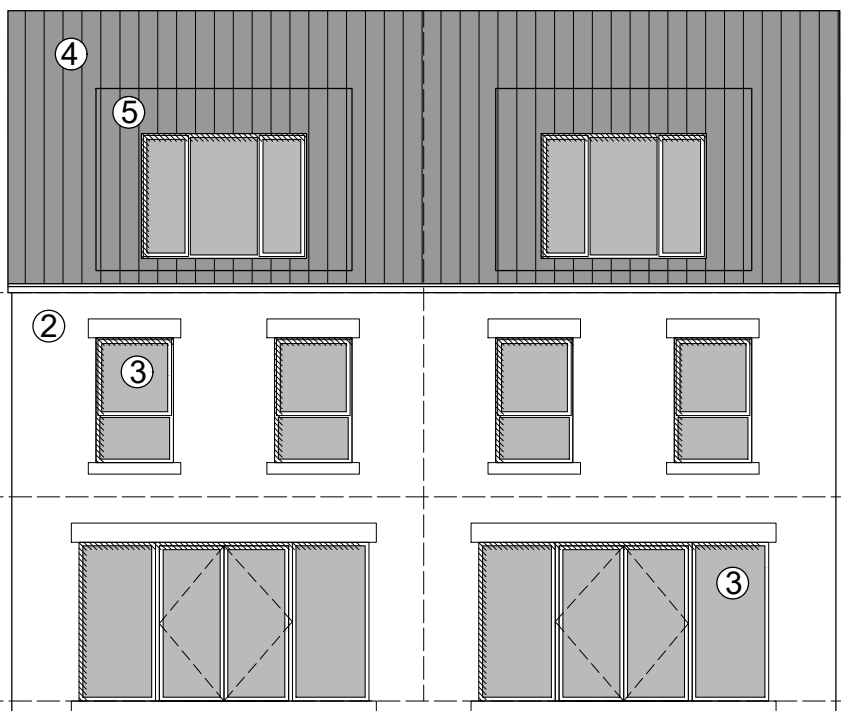

PROPOSED SOUTH ELEVATION
SCALE 1:100

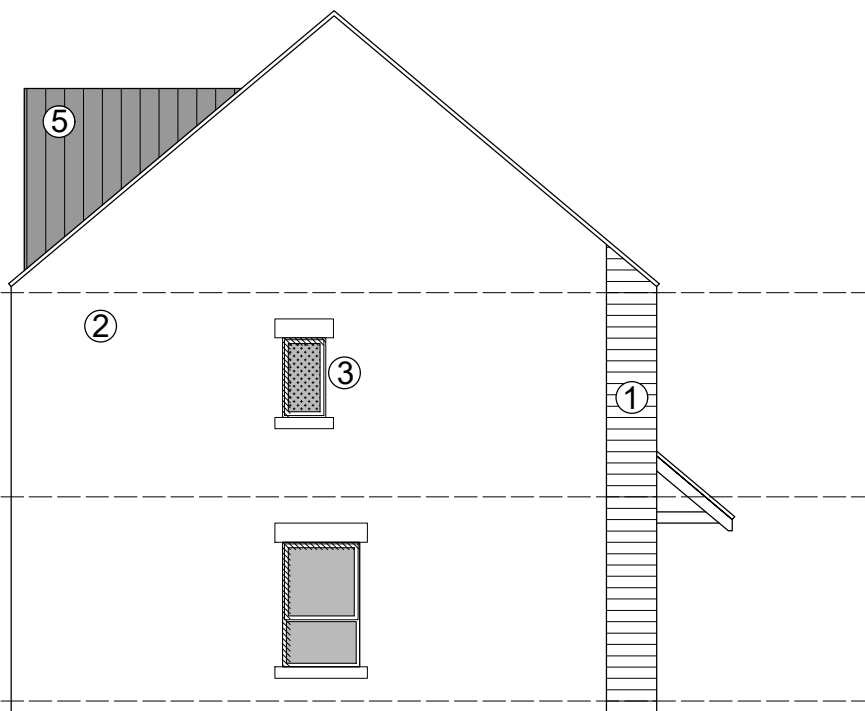

PROPOSED WEST ELEVATION
SCALE 1:100

- MATERIALS KEY**
- 1. COURSED STONE
 - 2. BRICK
 - 3. GREY UPVC WINDOWS
 - 4. GREY ROOFTILES
 - 5. GREY CLADDING

CODA
Bespoke

Sheffield - Manchester
www.codastudios.co.uk
0114 2794931
hello@codastudios.co.uk

Penistone Developments	Client			
Unwin Crescent	Job			
Proposed Plans and Elevations	Title			
DRAWN	CHECKED	DATE	SCALE	A1 ISSUE:
AH	-	FEB 2023	A3 ISSUE:	AS SHOWN
REVISION	DRAWING STATUS	DRAWING NUMBER		
A	PLANNING	3158-002		

© COPYRIGHT EXISTS ON THE DESIGNS AND INFORMATION SHOWN ON THIS DRAWING
The Contractor must verify all dimensions on site before making shop drawings
or construction work of any kind. No dimensions in too small from this drawing