




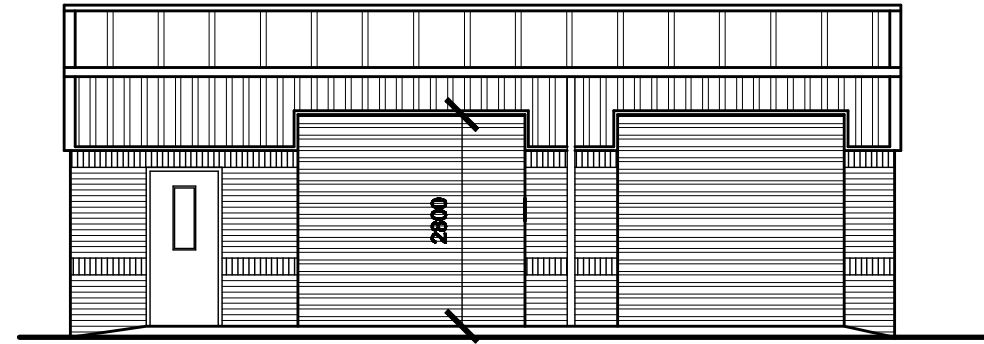


FRONT ELEVATION

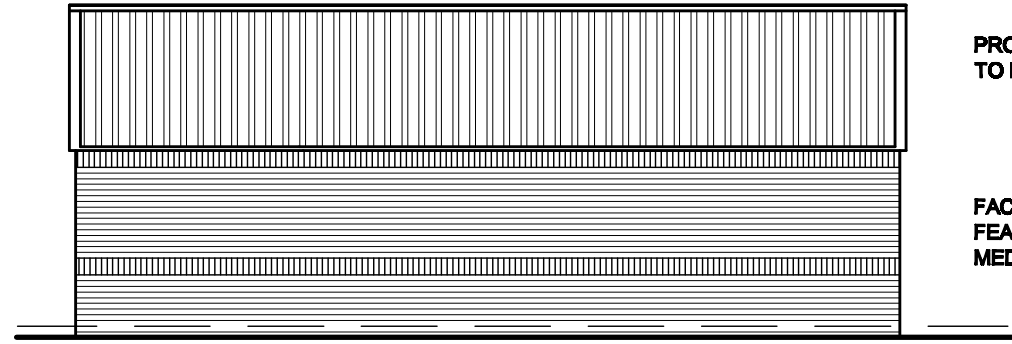

REAR ELEVATION

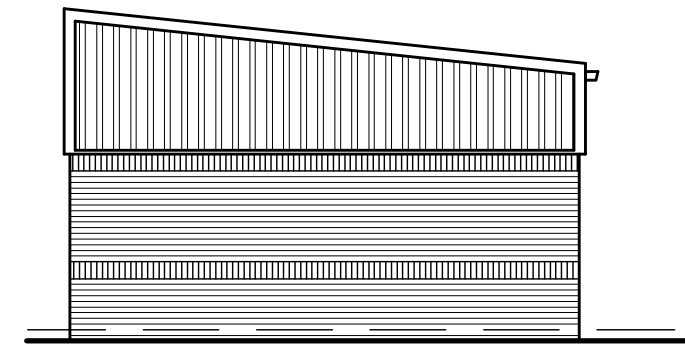


SIDE ELEVATION

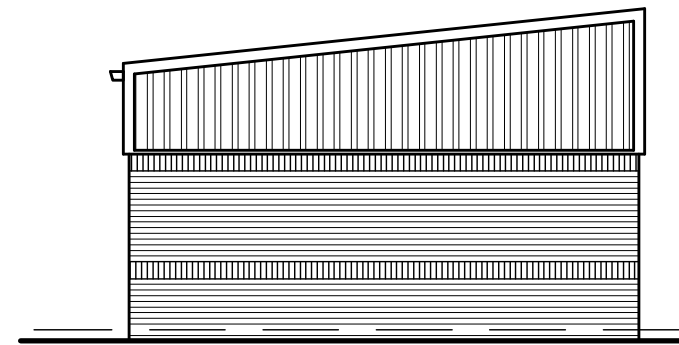


SIDE ELEVATION

PROFILED COLOURED CLADDING  
TO MATCH ADJACENT BUILDINGS


FACING BRICKWORK WITH  
FEATURE BANDS TO MATCH THE  
MEDICAL CENTRE.

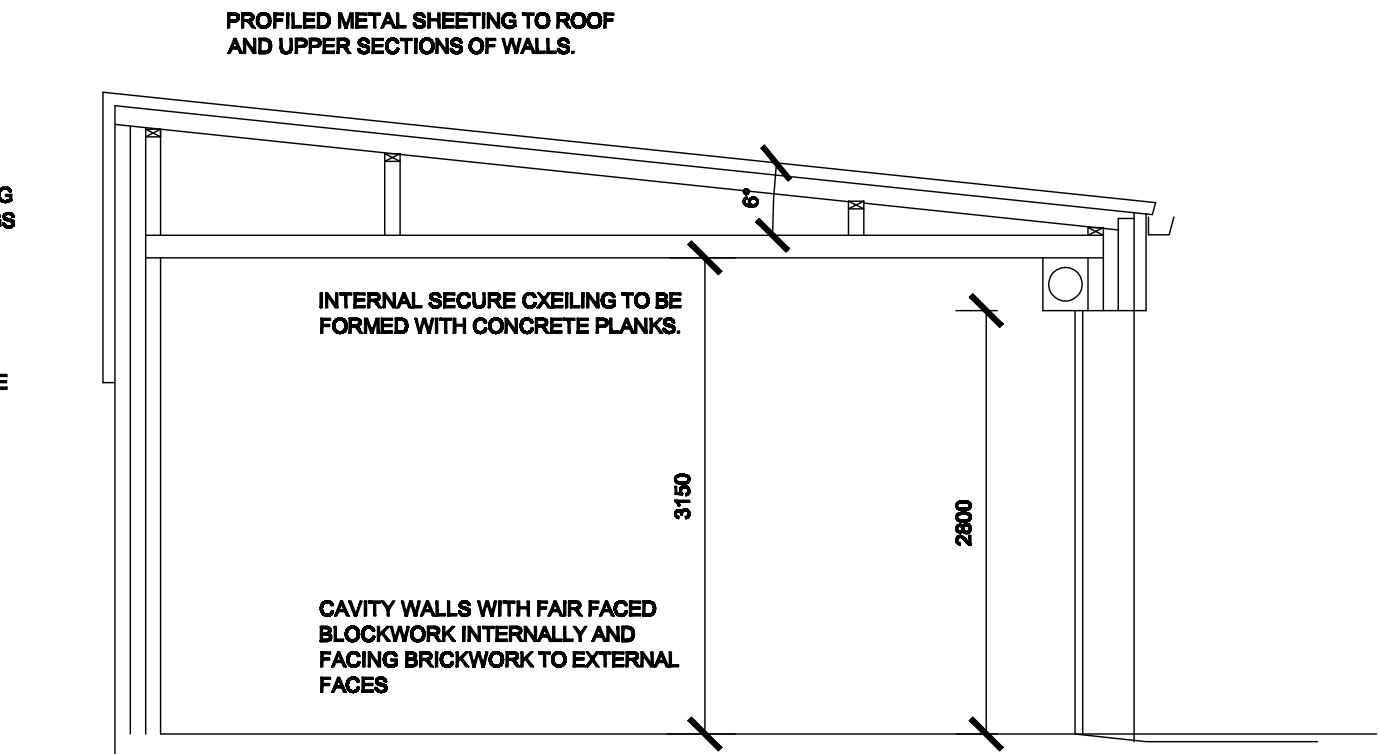

TYPICAL SECTION

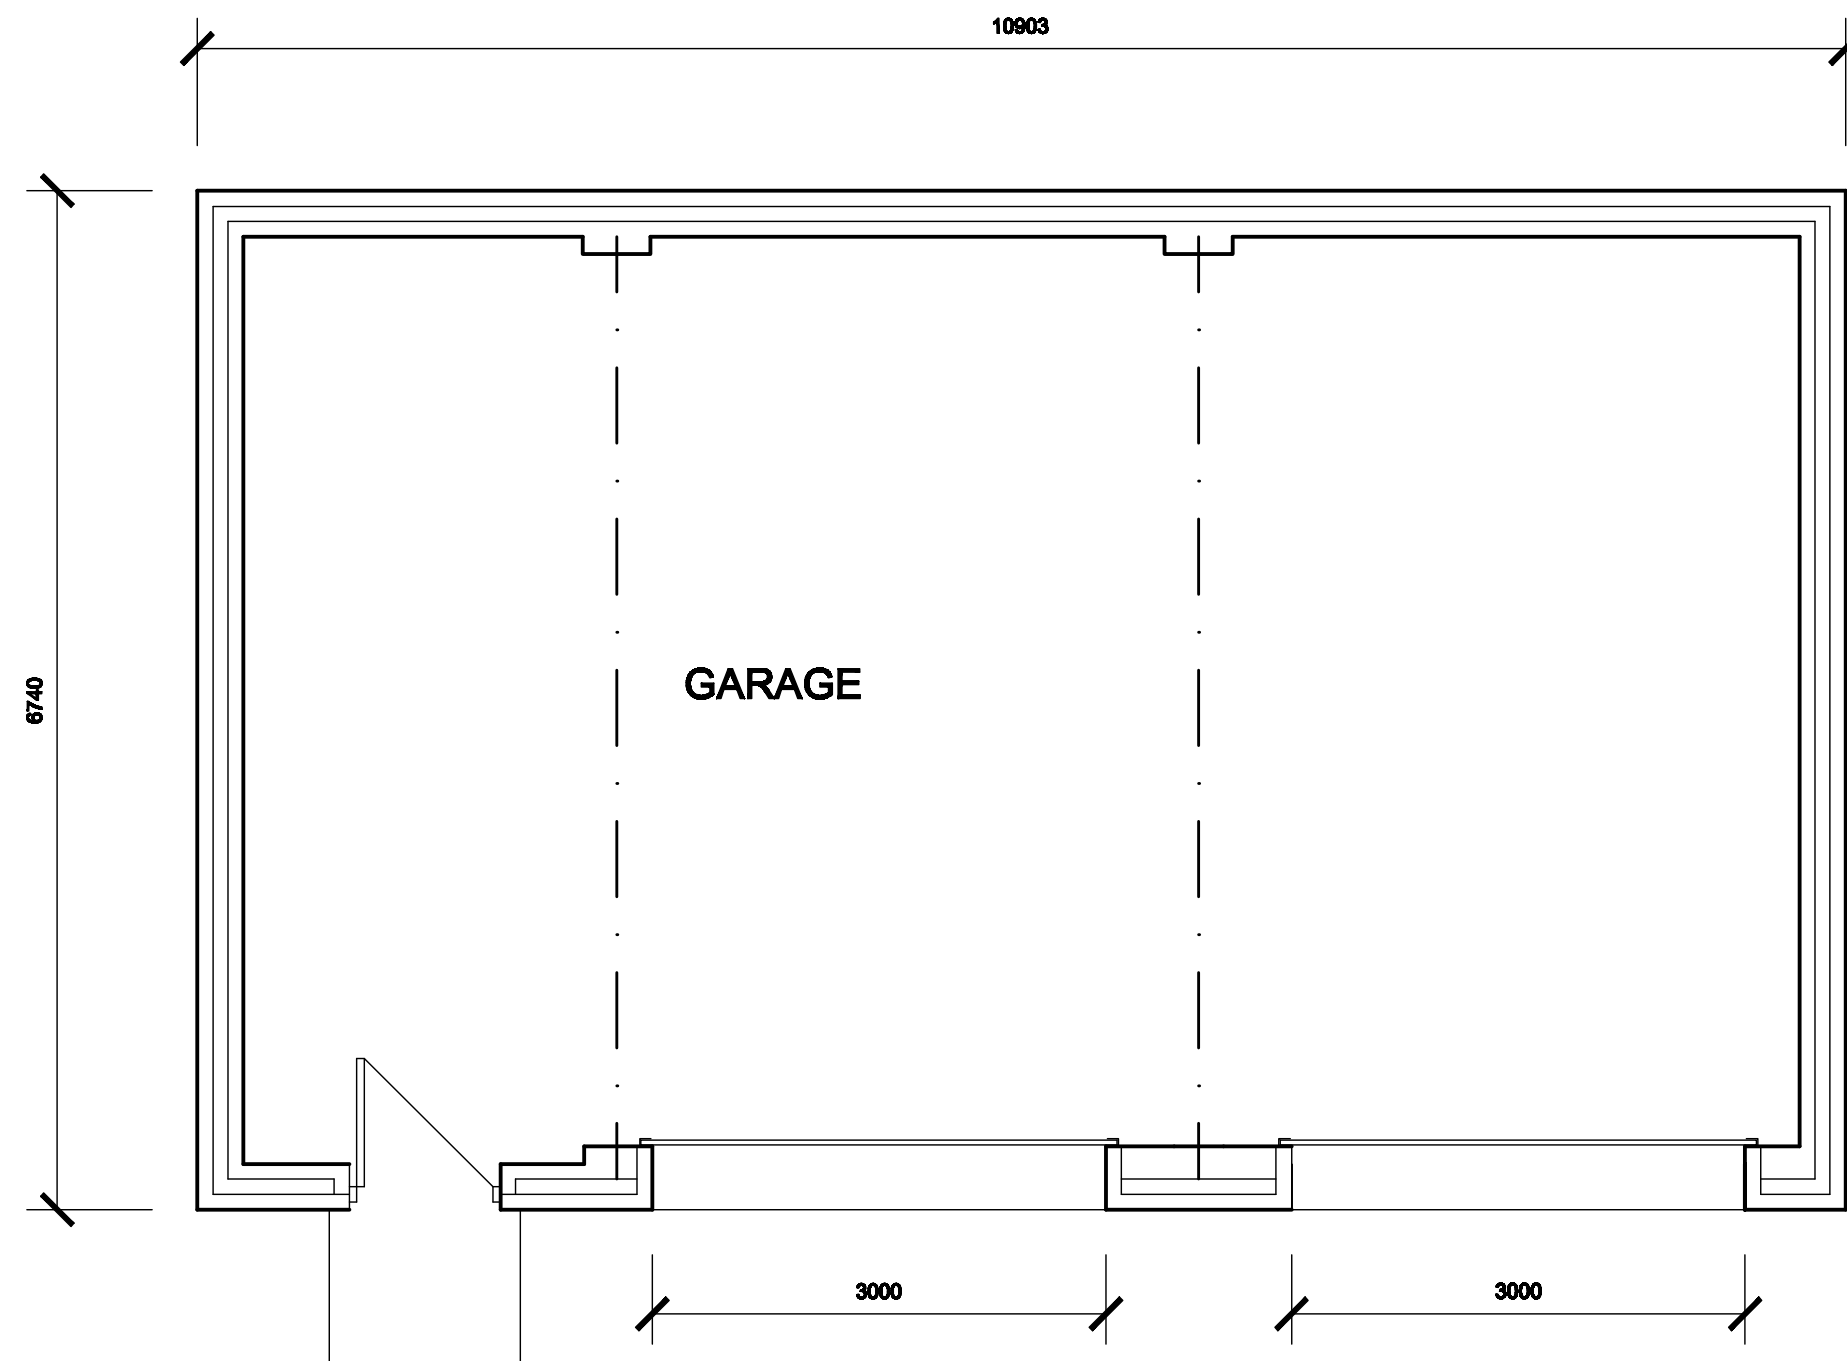

PLAN

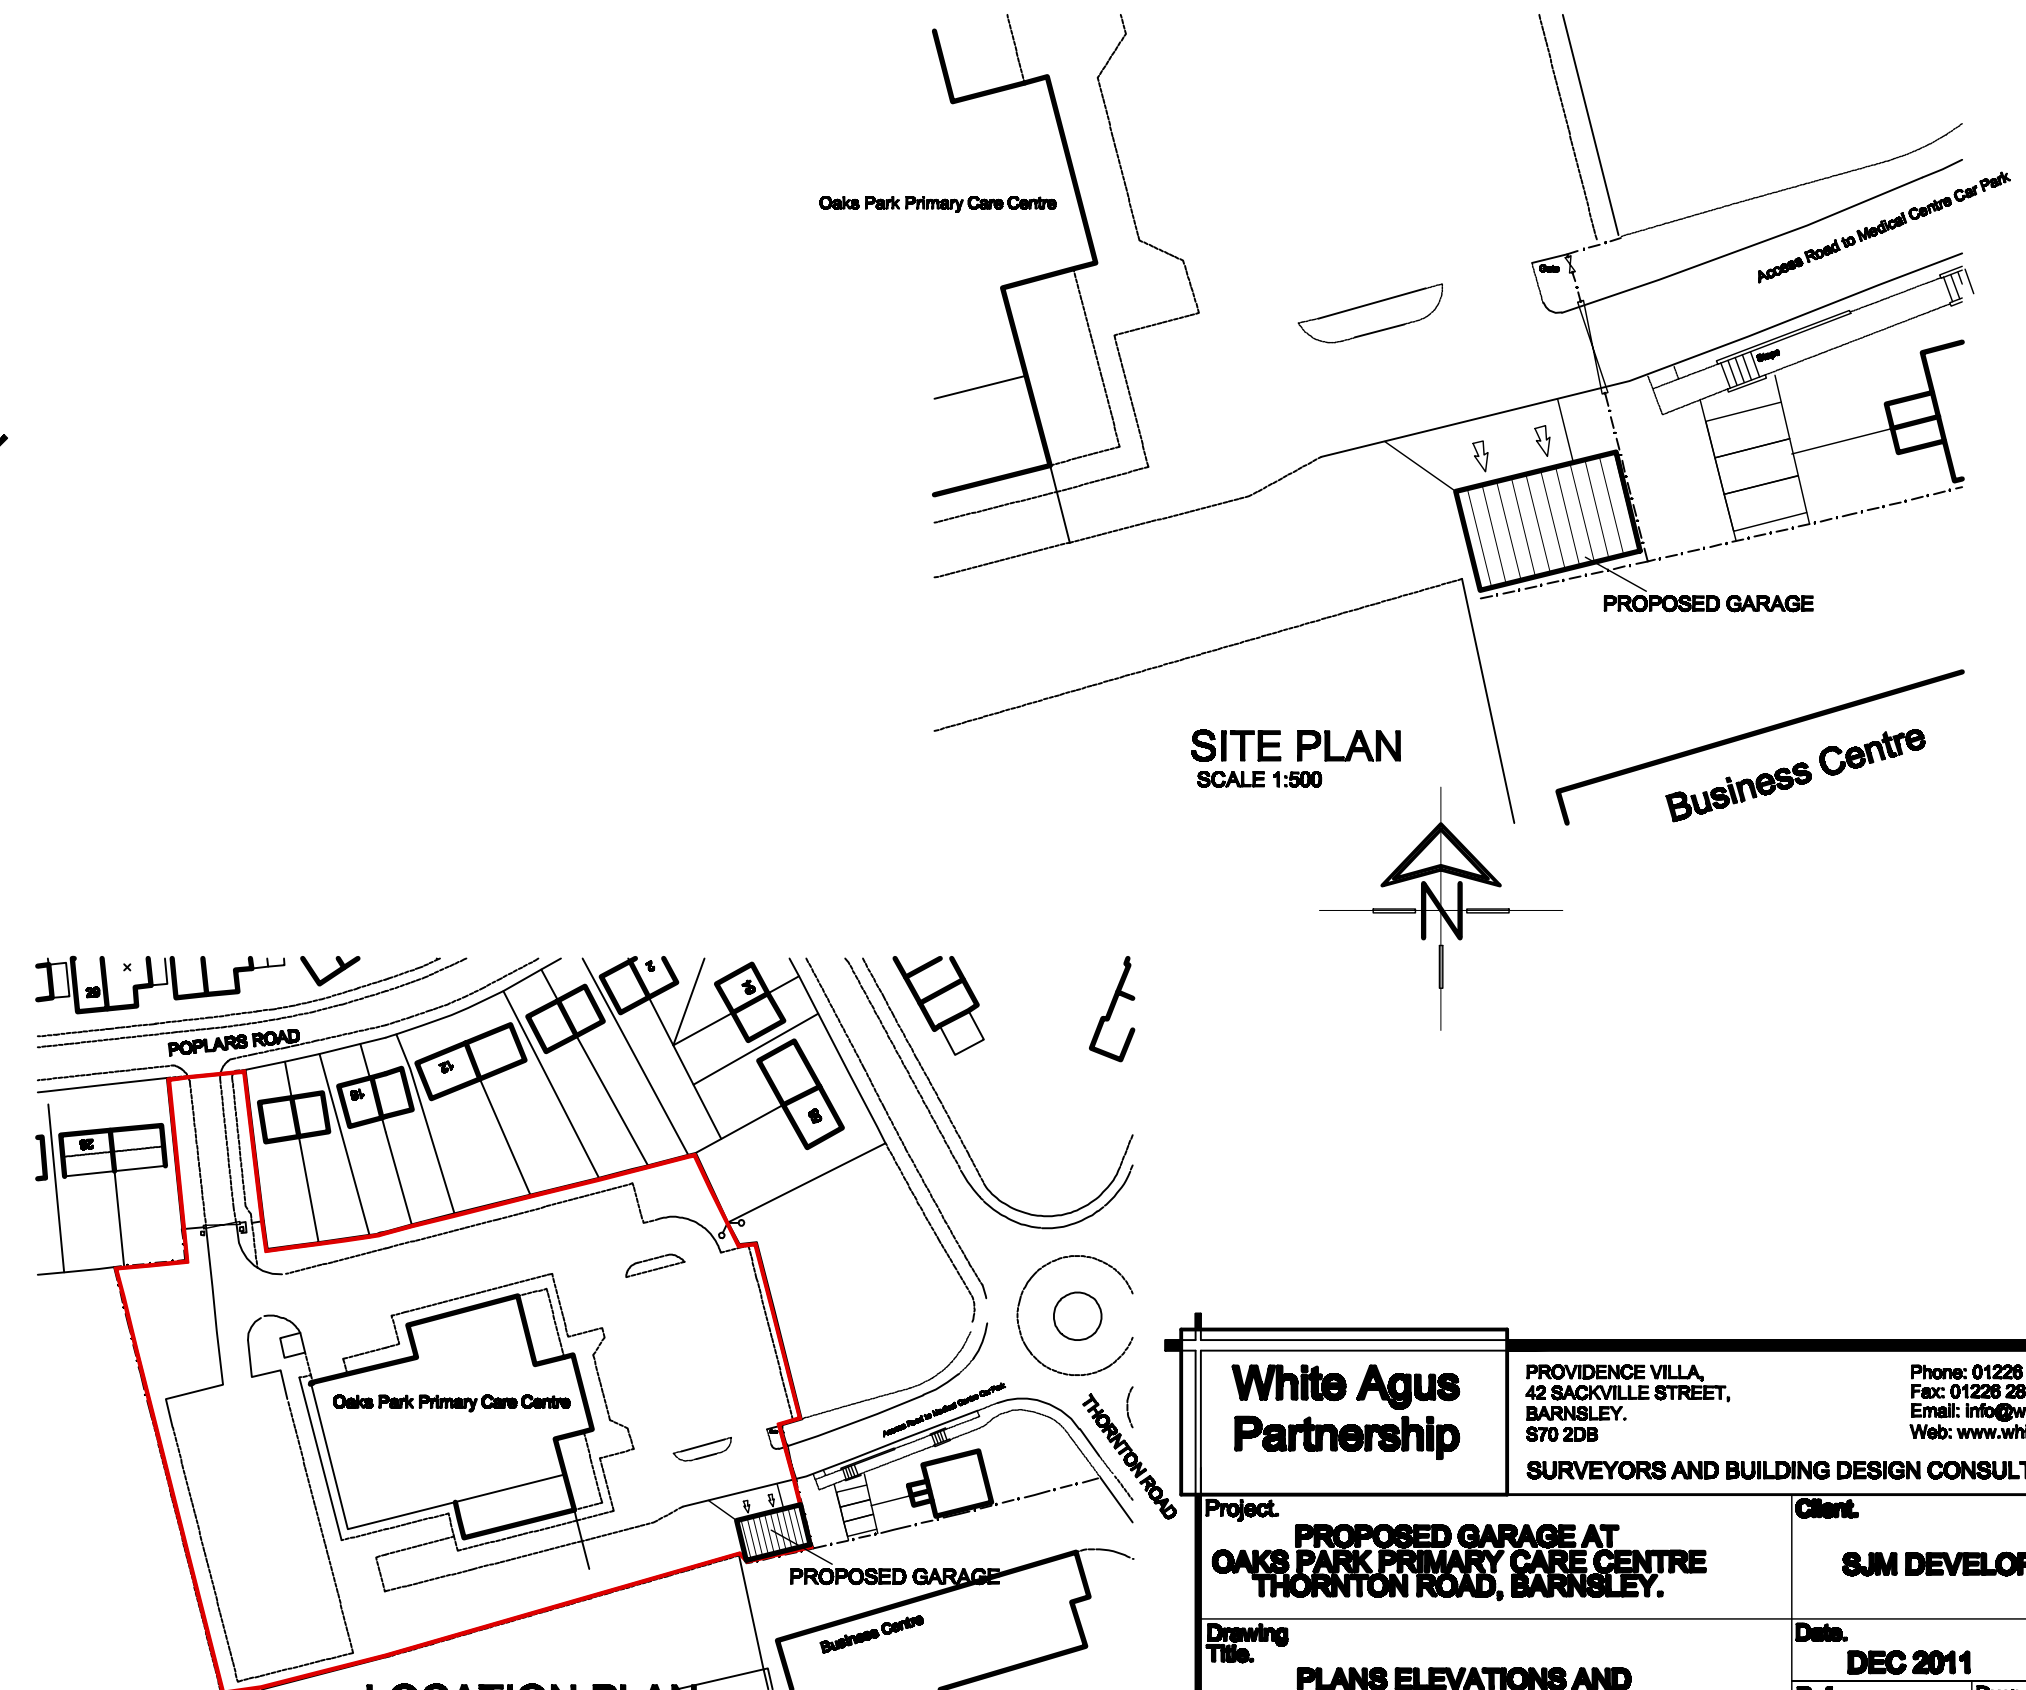

LOCATION PLAN  
SCALE 1:1250

SITE PLAN  
SCALE 1:500

**White Agus  
Partnership**

PROVIDENCE VILLA,  
42 SACKVILLE STREET,  
BARNSBLEY,  
S70 2DB

Phone: 01226 208482  
Fax: 01226 283030  
Email: info@whiteaguspартnership.co.uk  
Web: www.whiteaguspартnership.co.uk

SURVEYORS AND BUILDING DESIGN CONSULTANTS

Project:  
**PROPOSED GARAGE AT  
OAKS PARK PRIMARY CARE CENTRE  
THORNTON ROAD, BARNSBLEY.**

Client:  
**SJM DEVELOPMENTS LTD**

Drawing  
Title:  
**PLANS ELEVATIONS AND  
SECTION**

Date:  
**DEC 2011**  
Ref:  
**11-085**

Scale:  
**1:50 & 1:100 @ A2**  
Dwg. No.  
**01**  
Rev.

| Date | Suffix | Description | Date | Suffix | Description |
|------|--------|-------------|------|--------|-------------|
|      |        |             |      |        |             |