




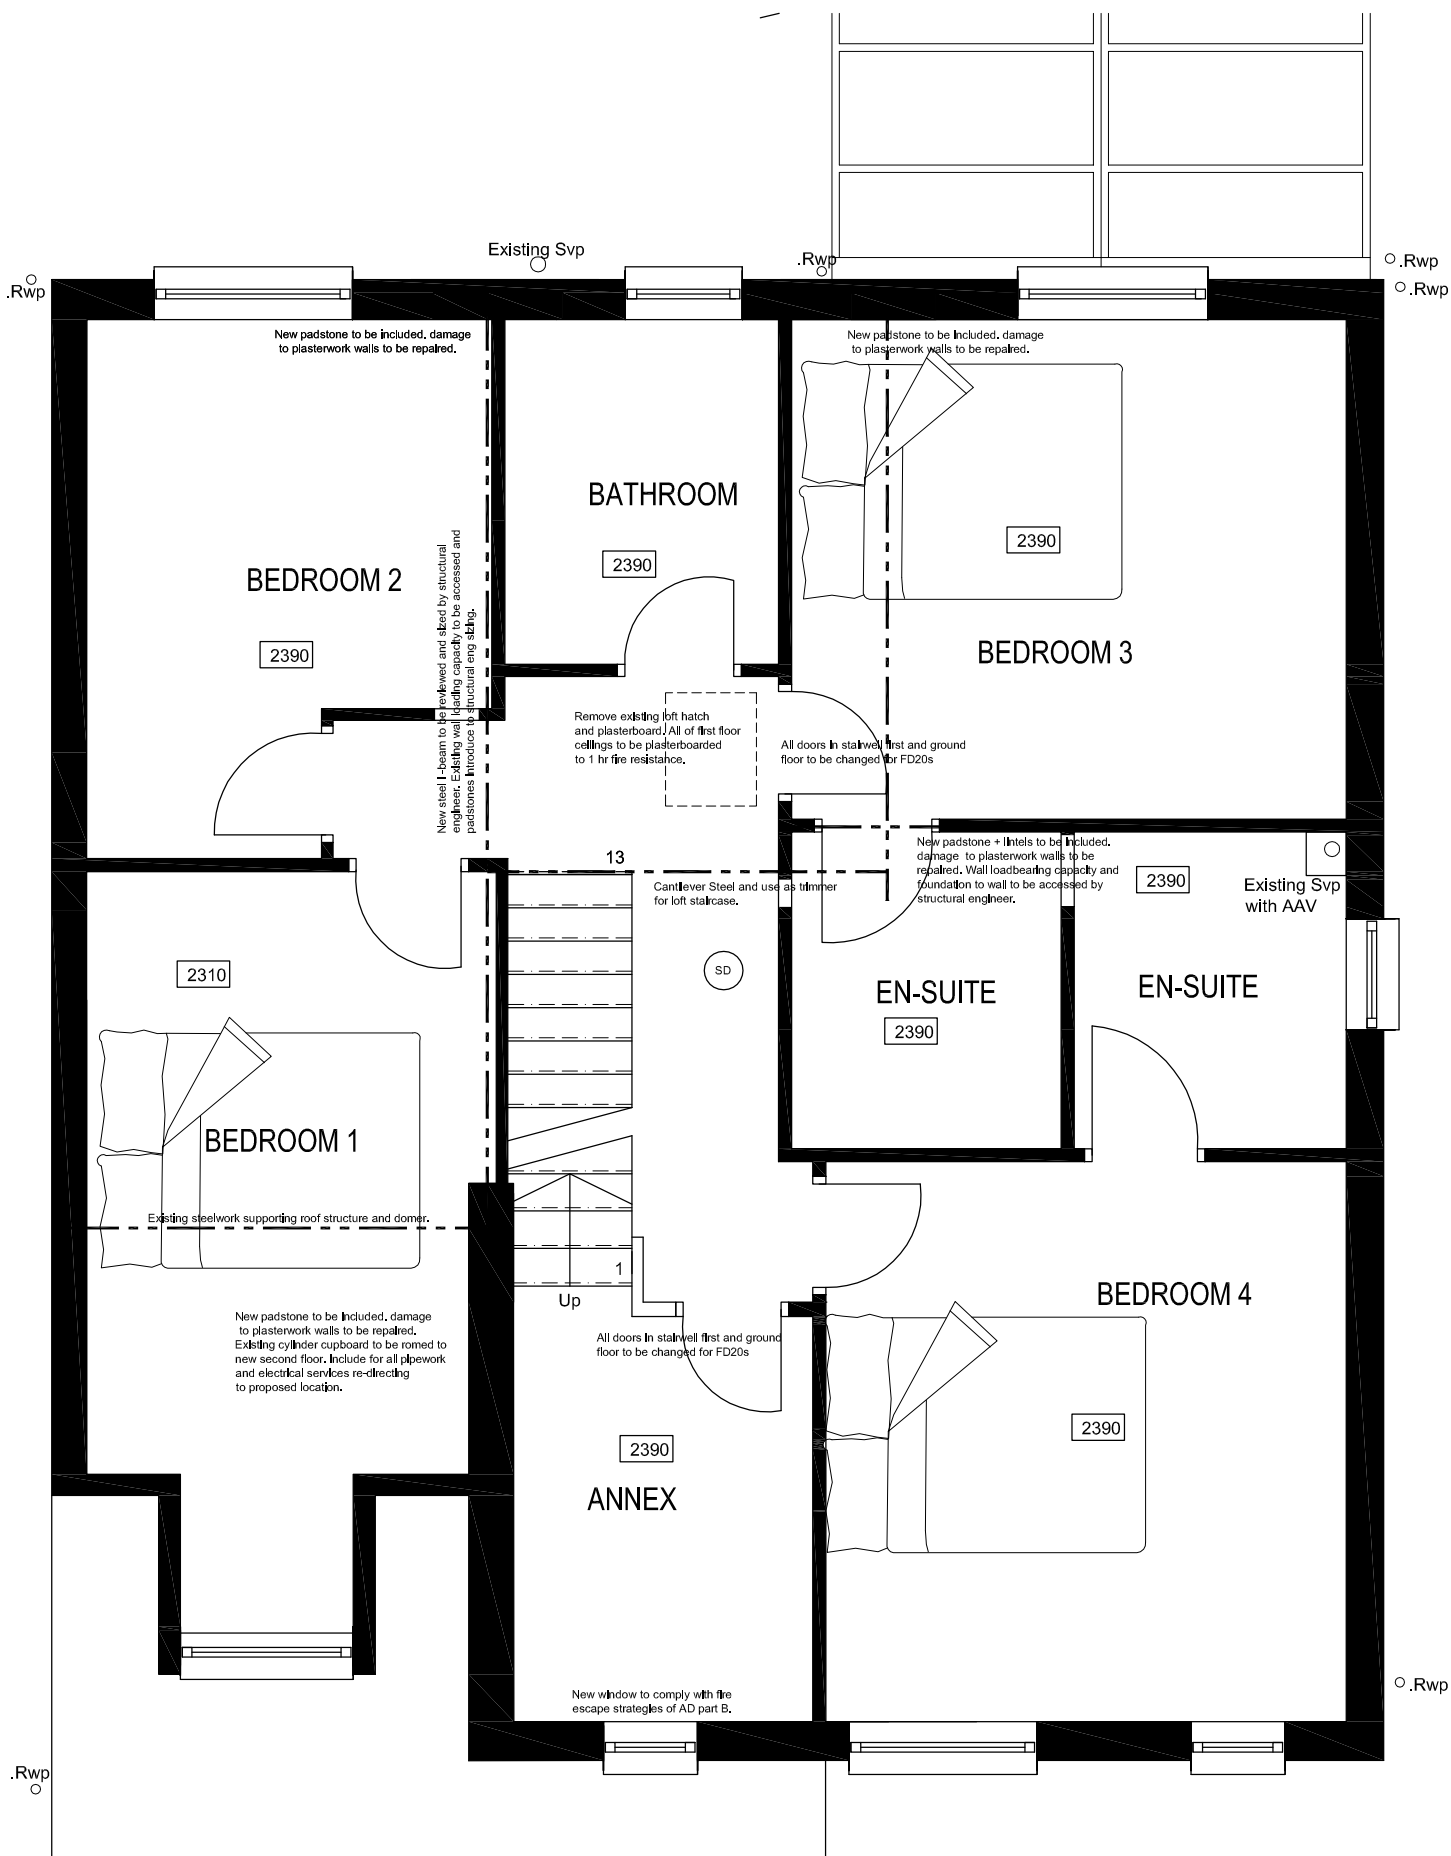

PROPOSED FIRST FLOOR PLAN.
1/50

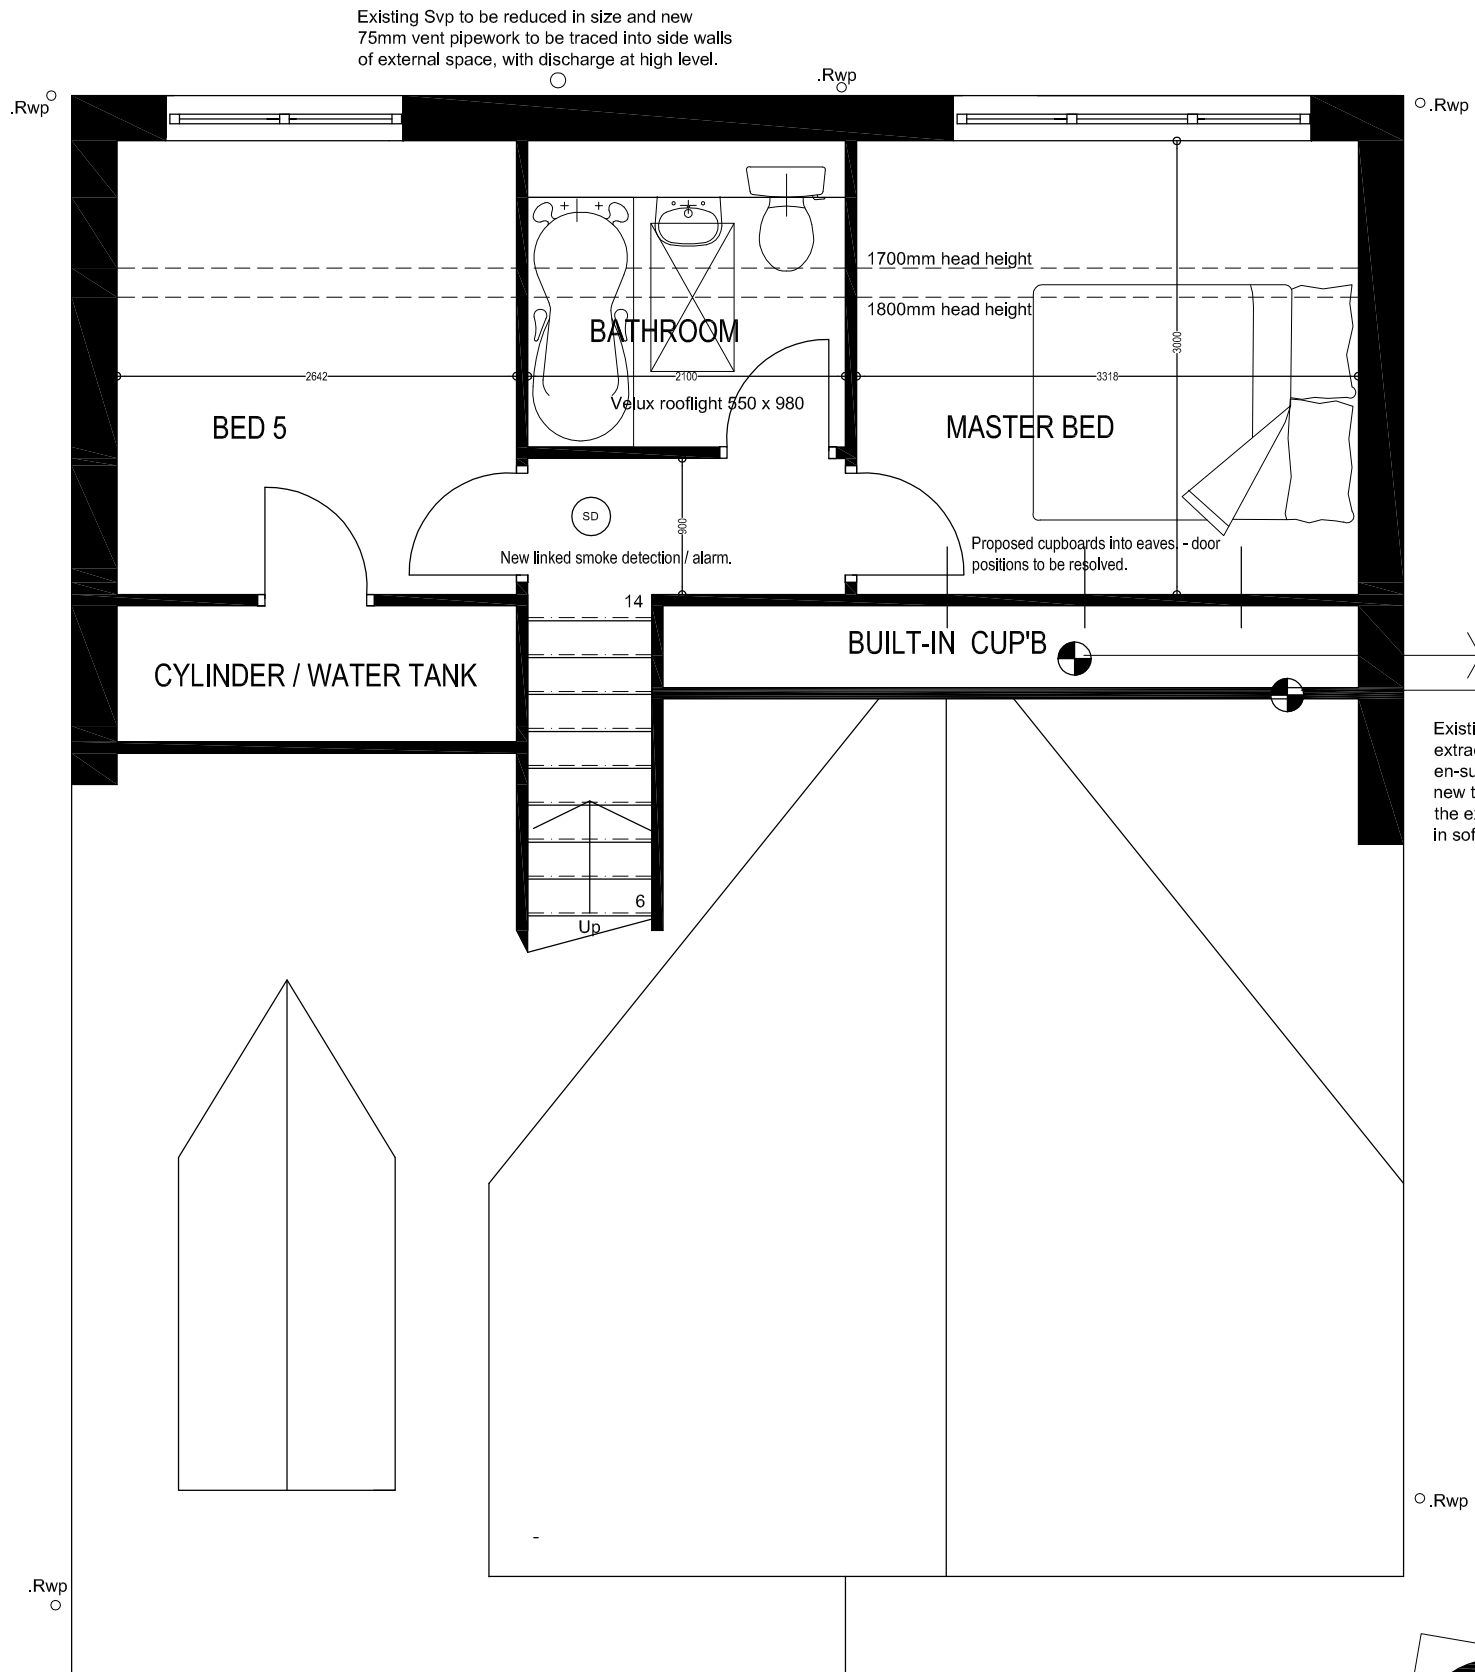

PROPOSED LOFT PLAN.
1/50

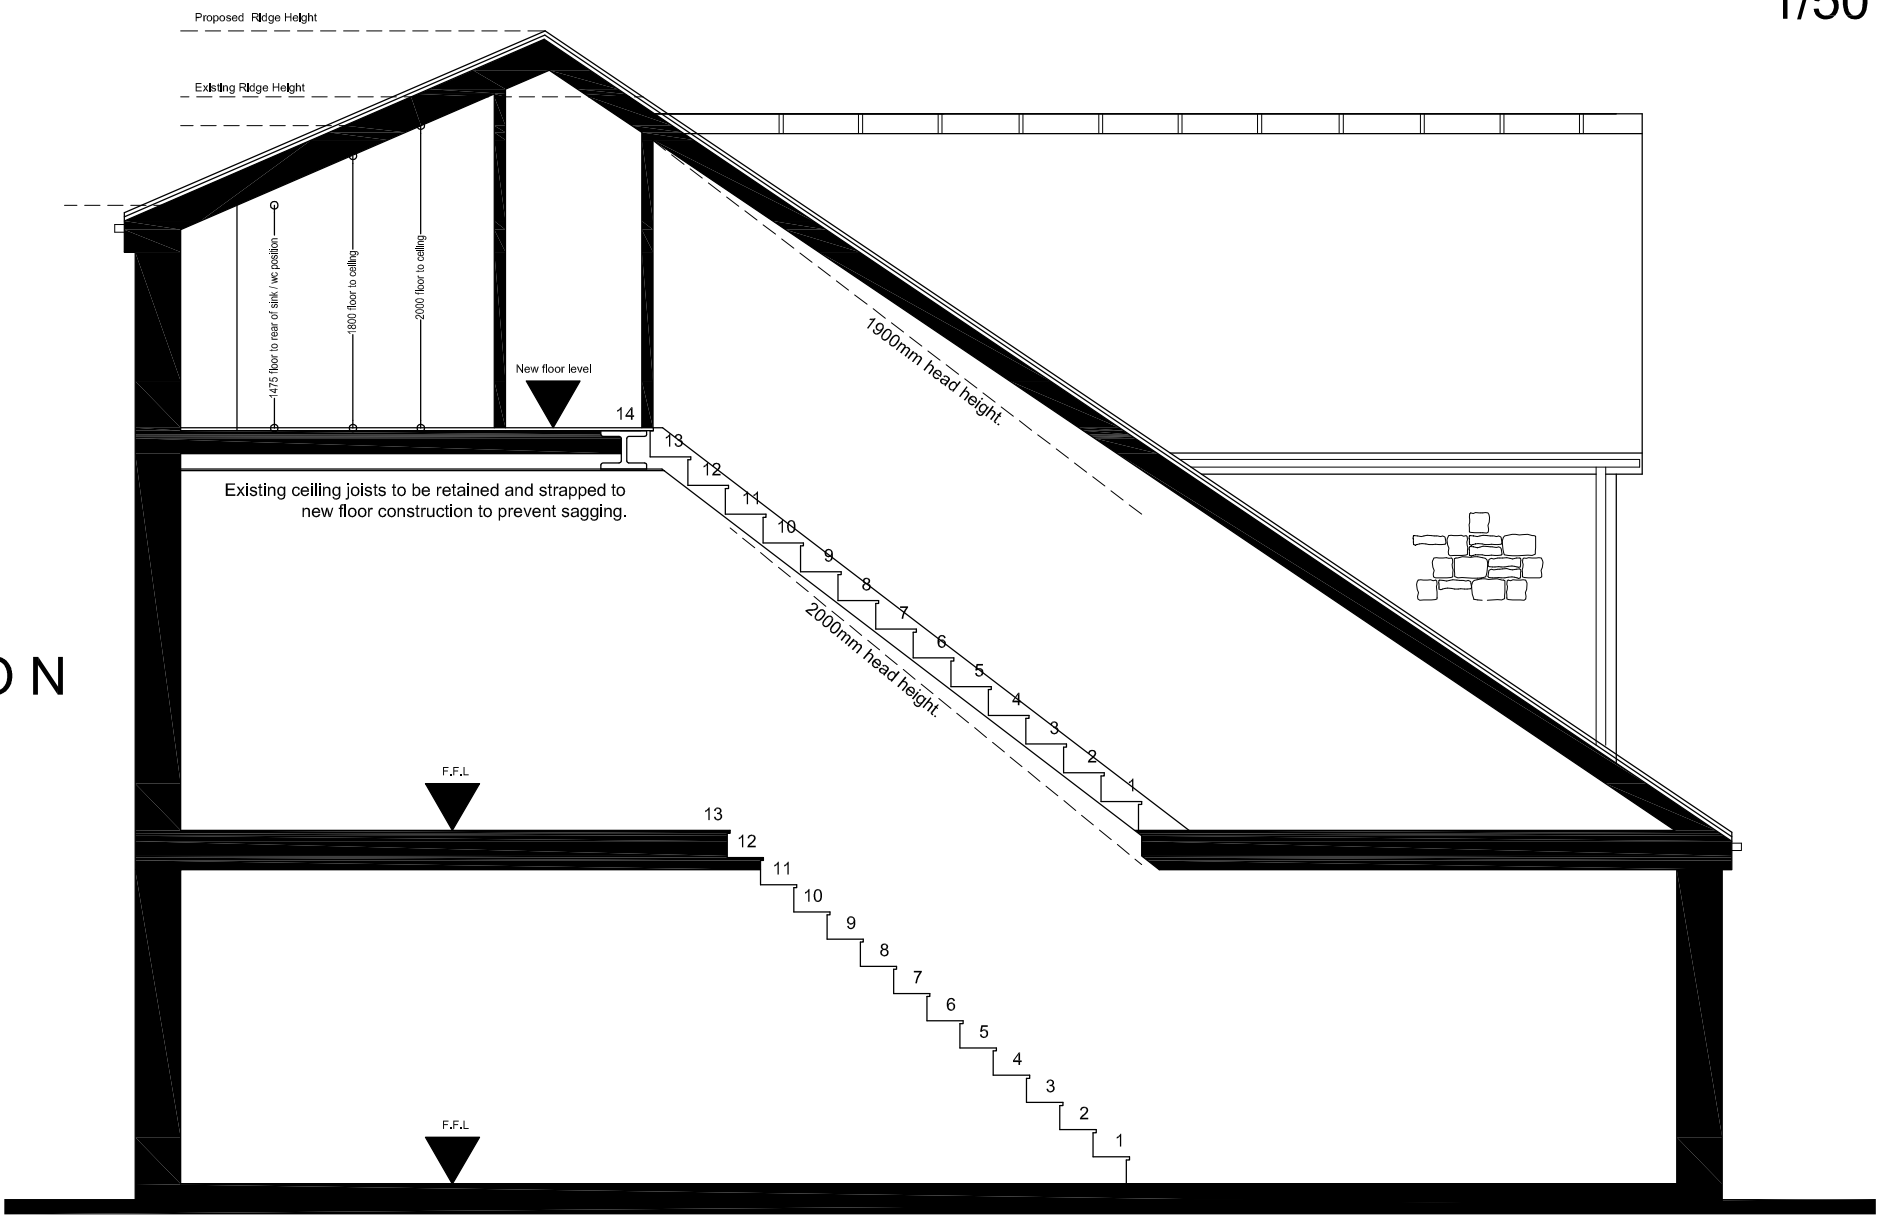


PROPOSED SECTION
1/50

Rev A - 12/09/2011 - removal of balcony and inclusion of velux rooflight
In addition proposed double window in new master bed is now triple and
a new double to create balance is created on the opposite side.
This is to reflect discussion between client and planning officer
Revisions


Projects:	LOFT CONVERSION
Client:	MARTYN HAWORTH.
Drawing:	PROPOSED SCHEME
Date:	AUGUST 2010
Scale:	1:50
Dwg. No.:	REV A

DO NOT SCALE. COPYRIGHT
ANY DISCREPANCIES TO BE REPORTED IMMEDIATELY.


PROPOSED SIDE ELEVATION. 1/50

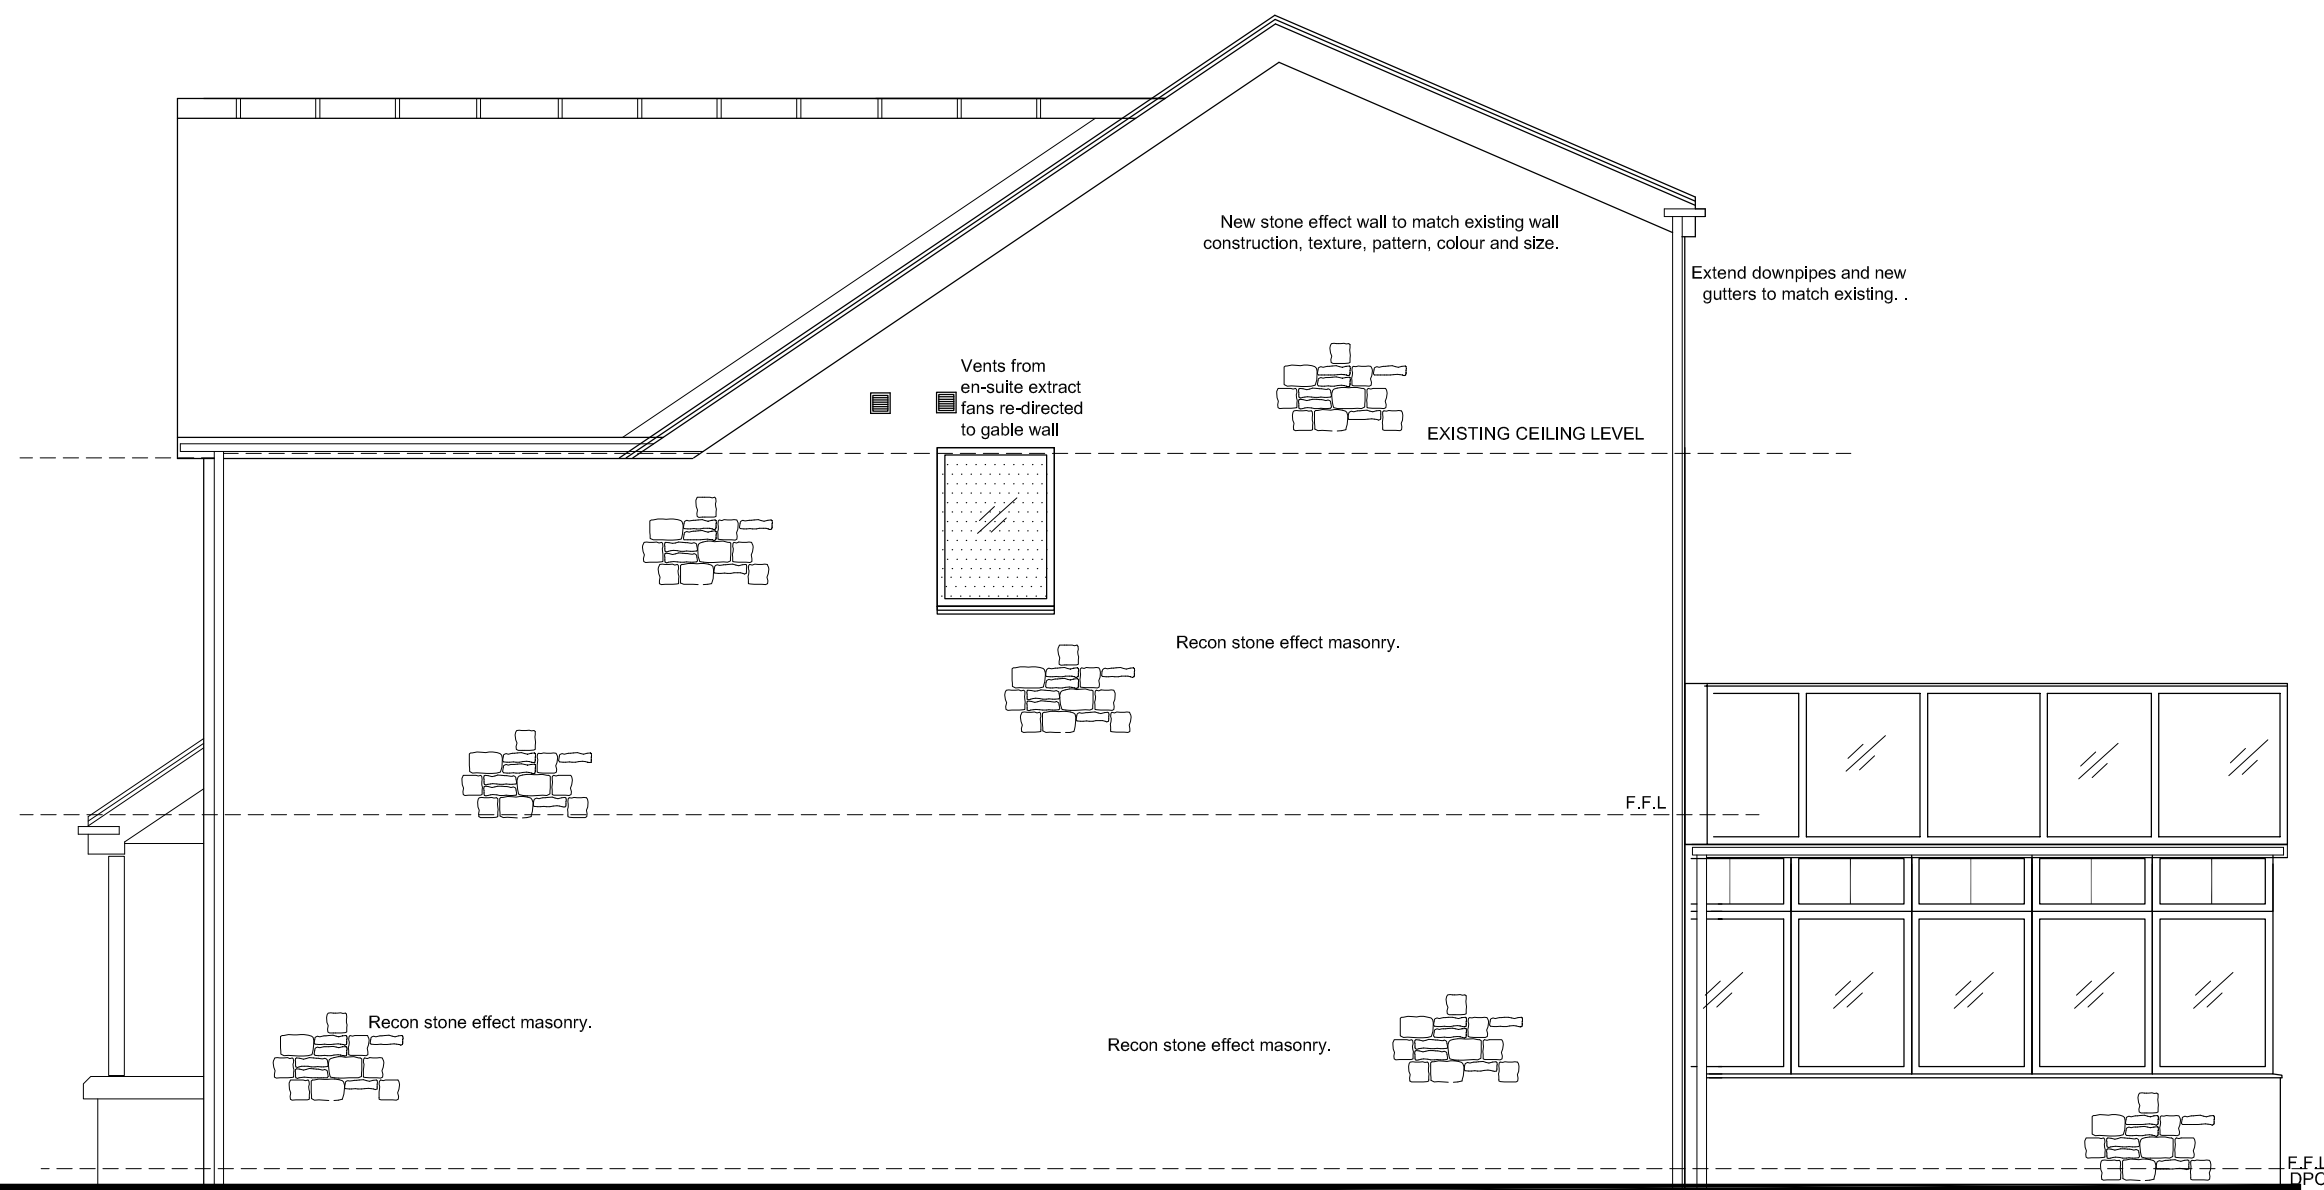

PROPOSED REAR ELEVATION. 1/50

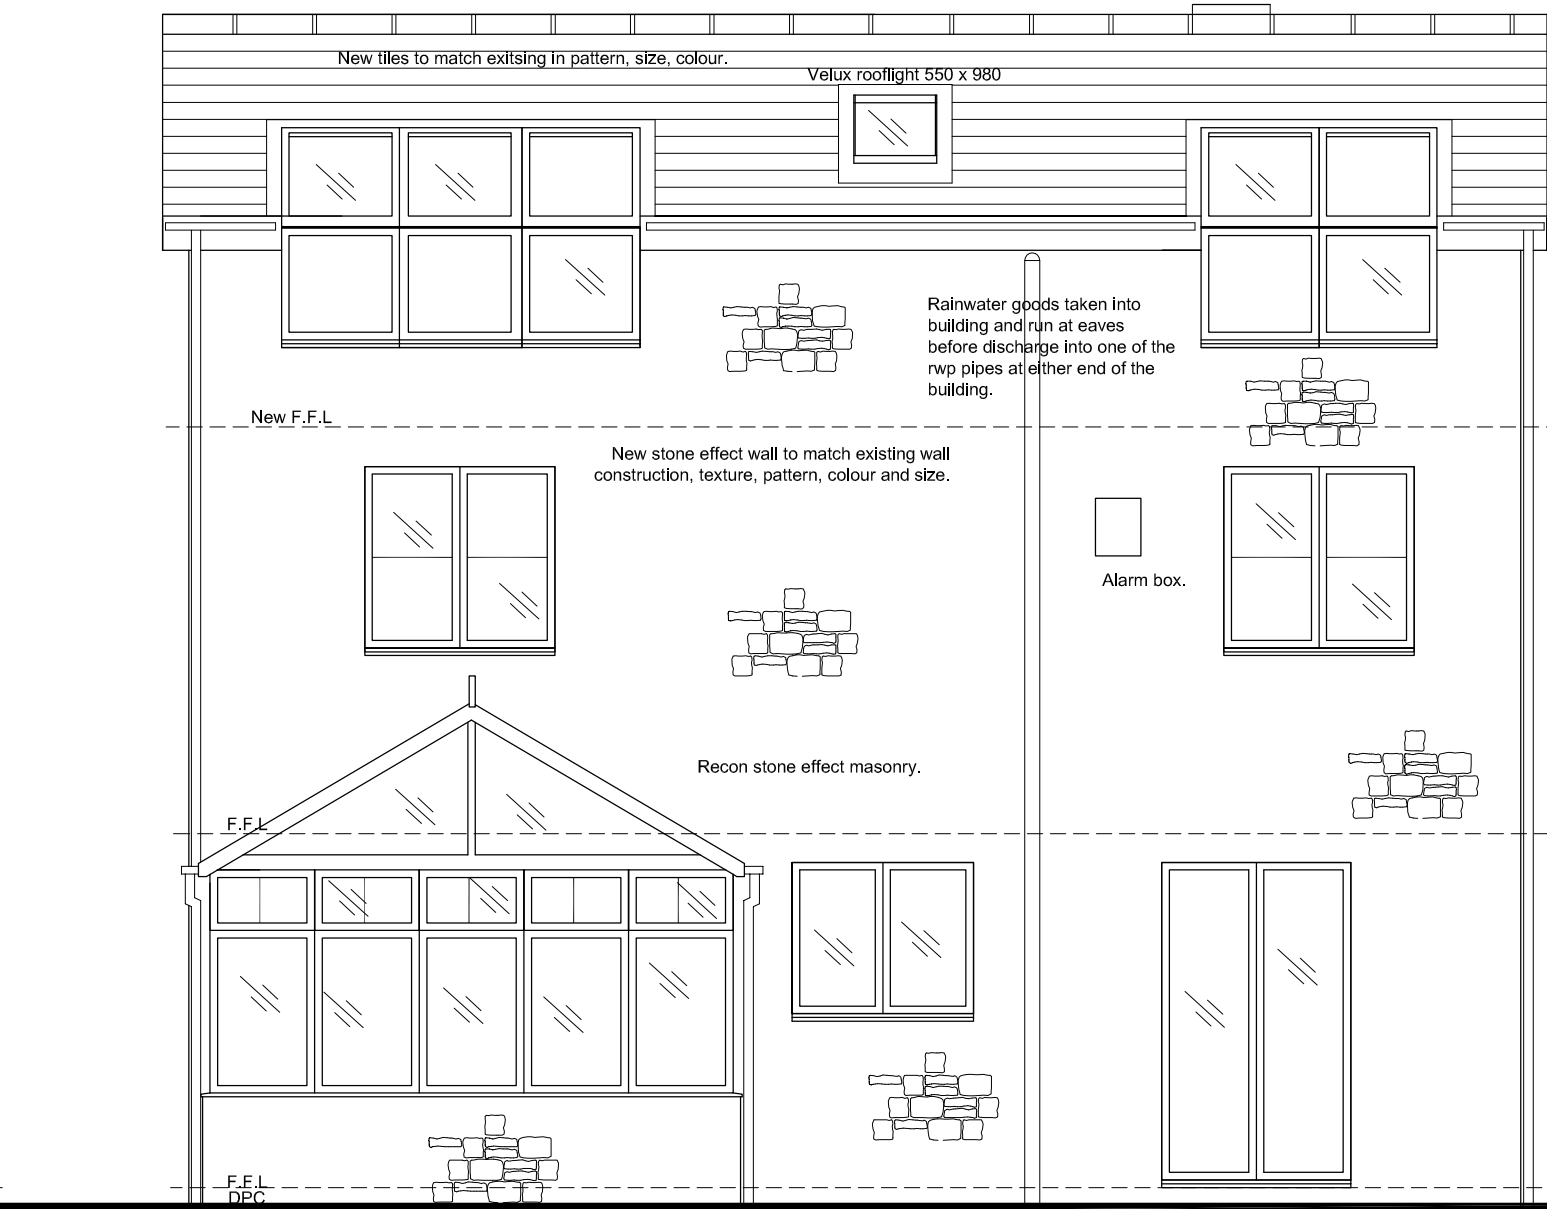

PROPOSED FRONT ELEVATION.
1/50

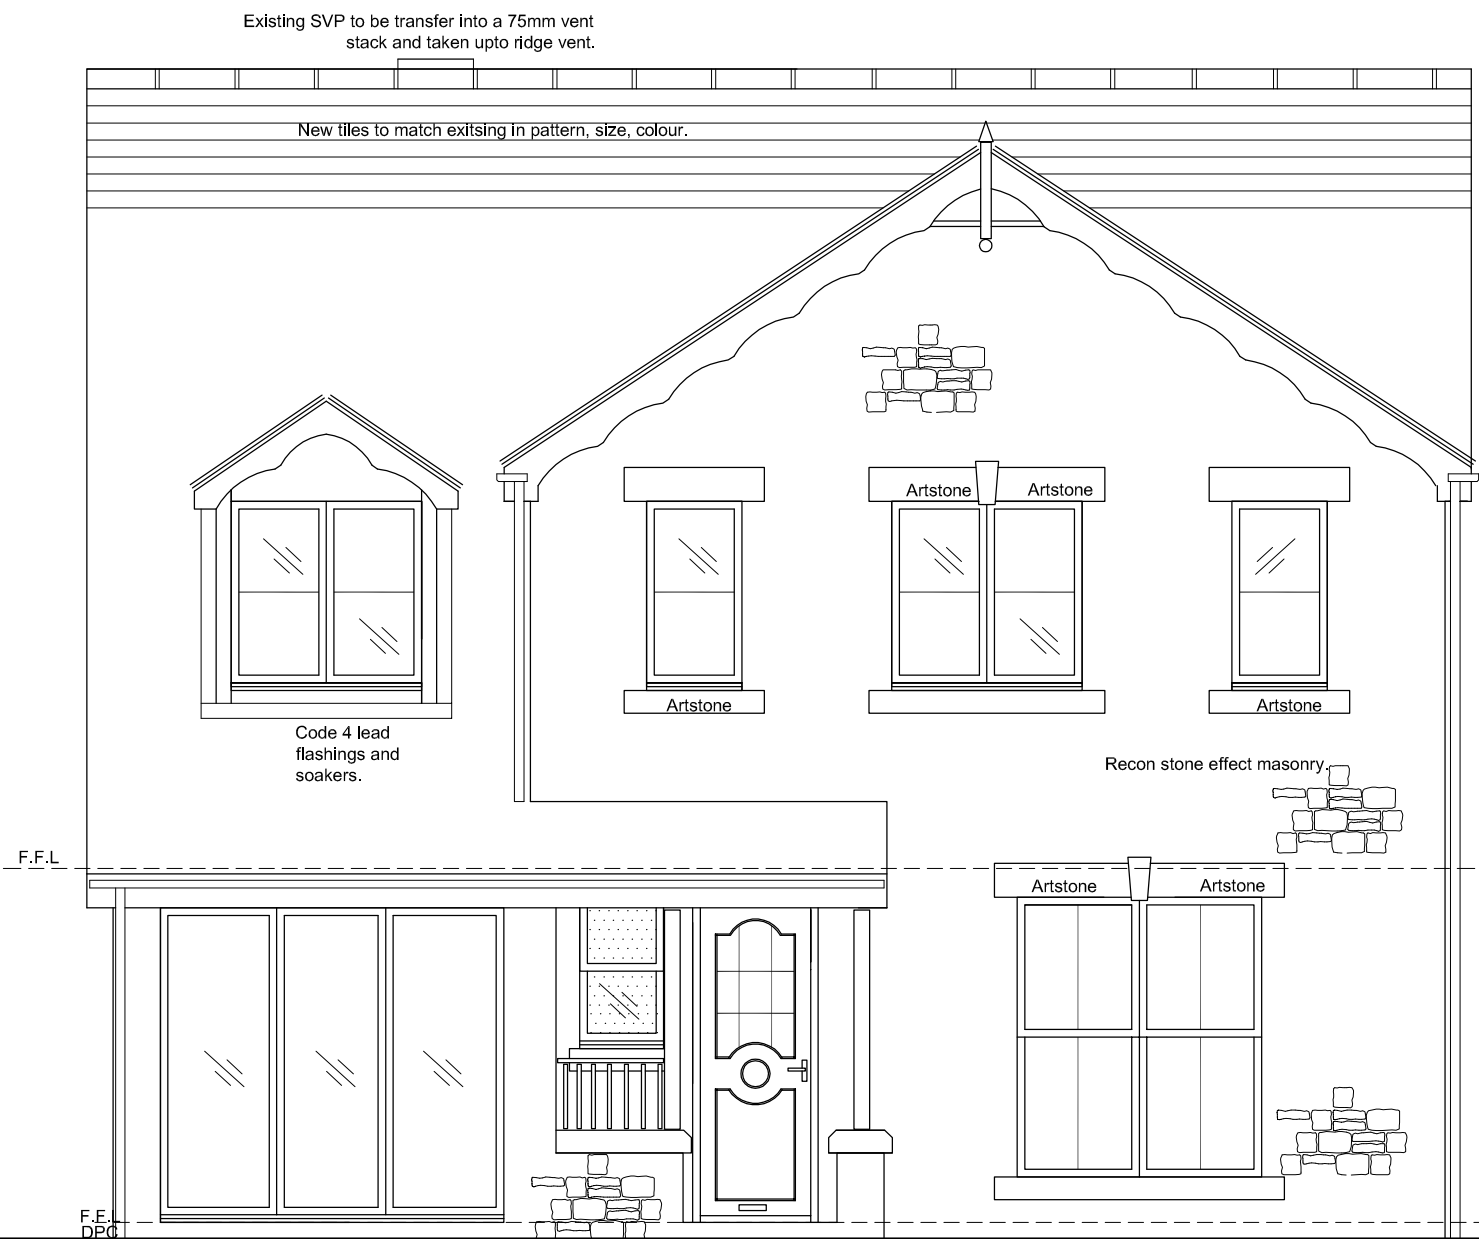

PROPOSED SIDE ELEVATION.
1/50

