




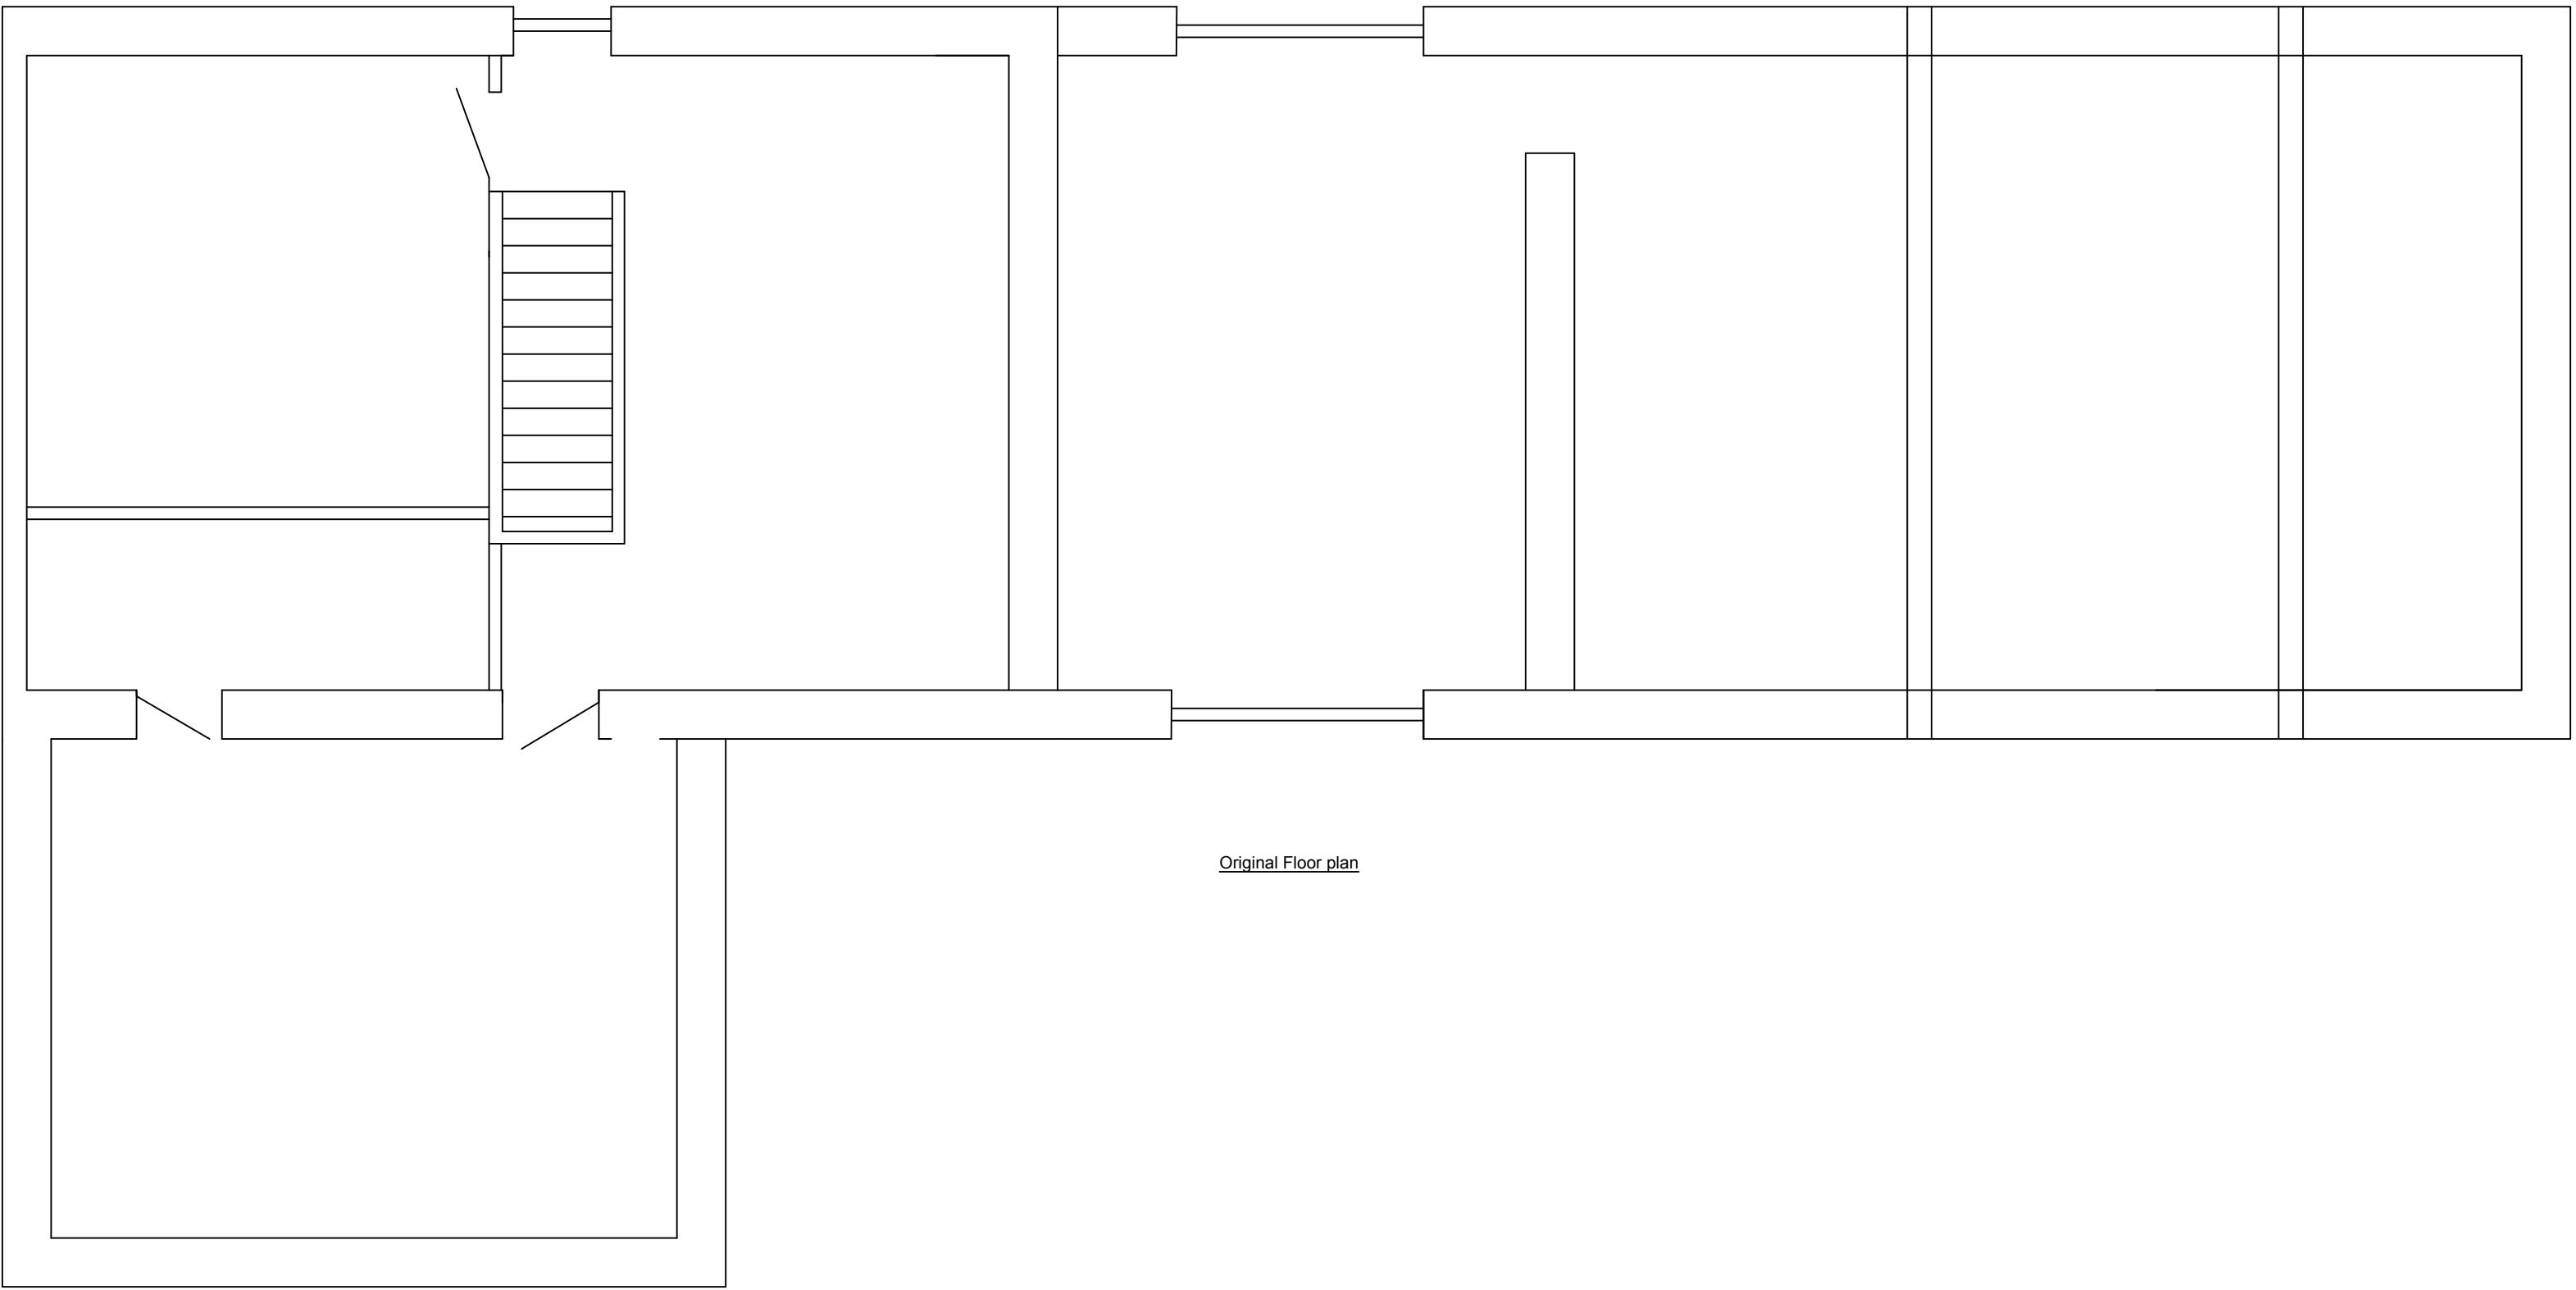

Original Floor plan

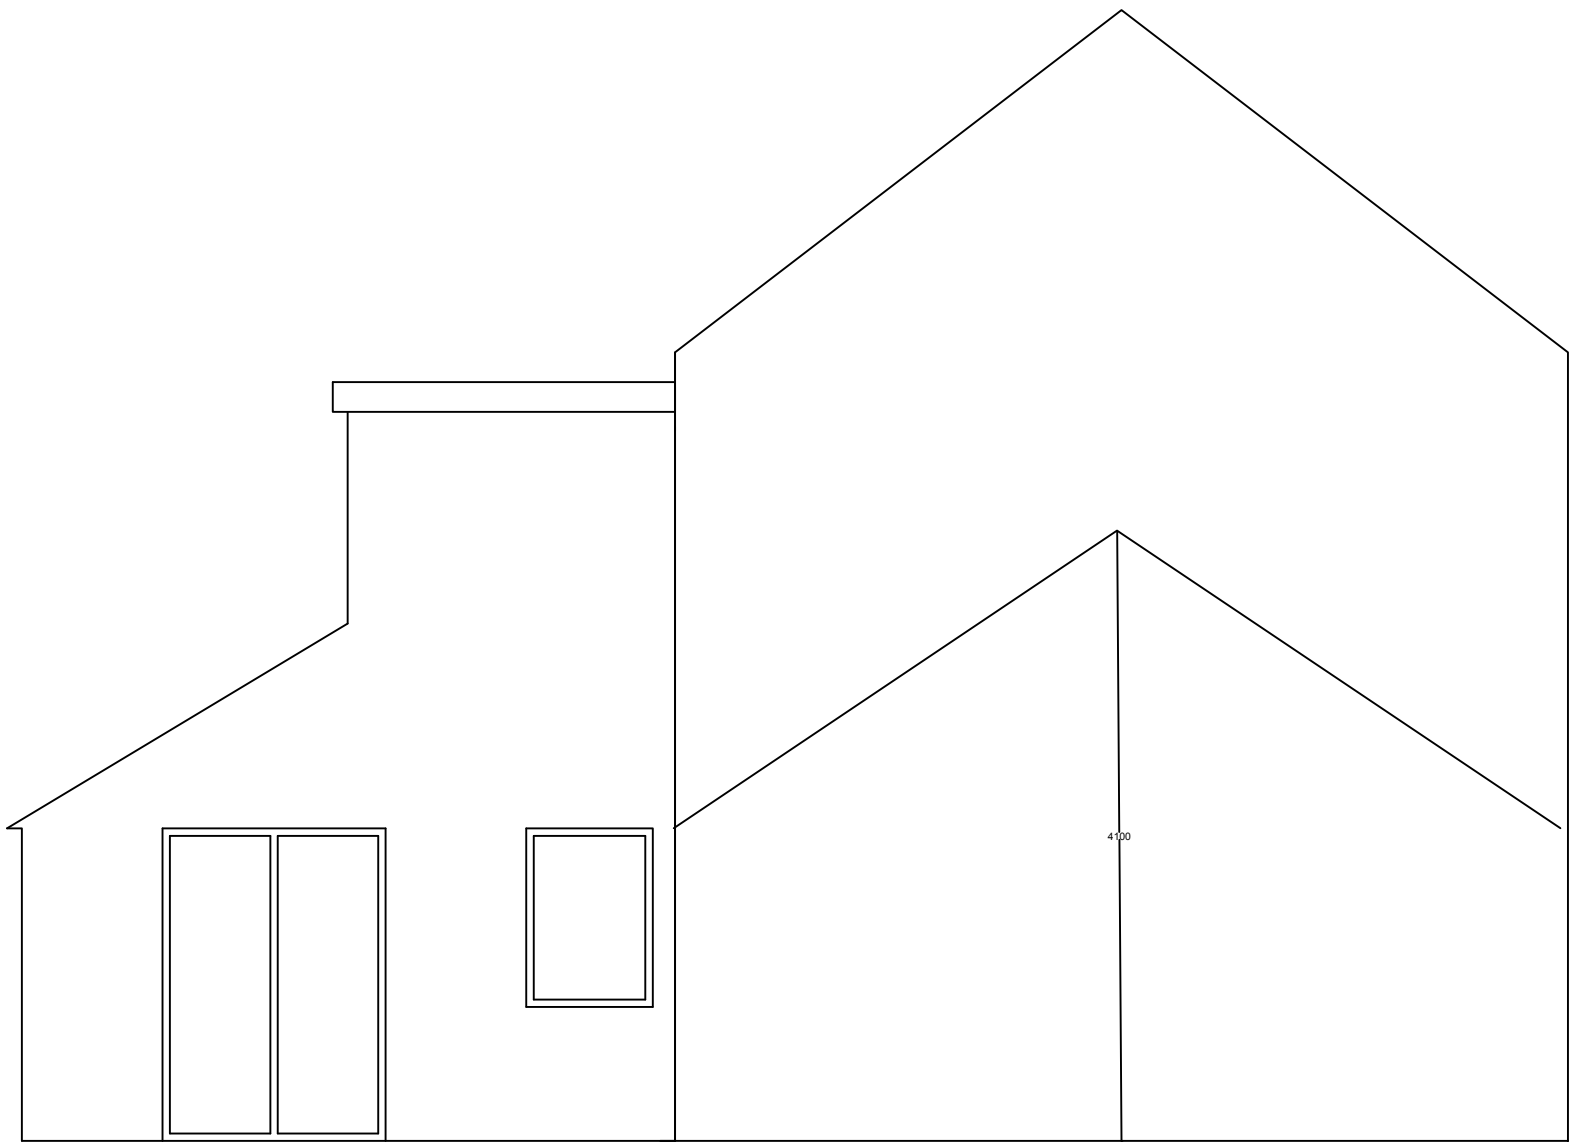

Original South Elevation

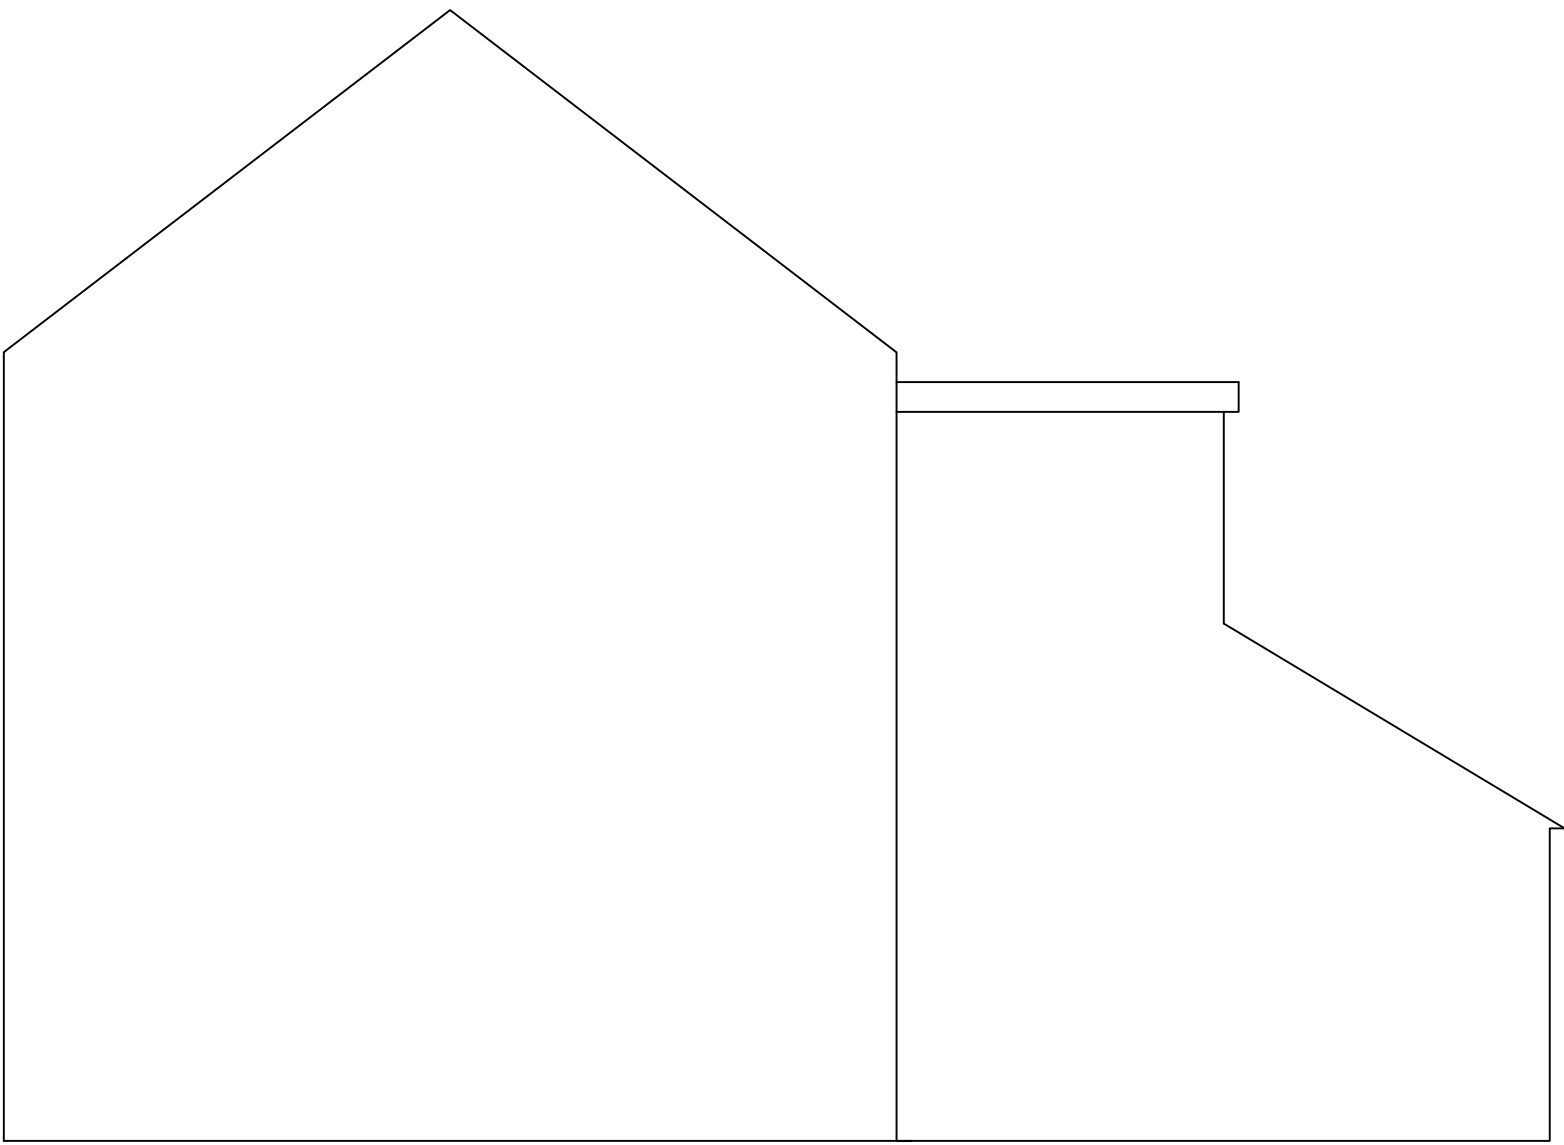

Original North Elevation

Mr Eaton Smithy House Smithy Hill Thurgoland	Plans & Elevations Scale 1:50 @ A1	
Application Ref PP-07331380v2	Smithy DWG 1 including original plan and side elevations	