



House Type 406 - Urban Core


FLOOR AREA
117.3m², 1,263ft²

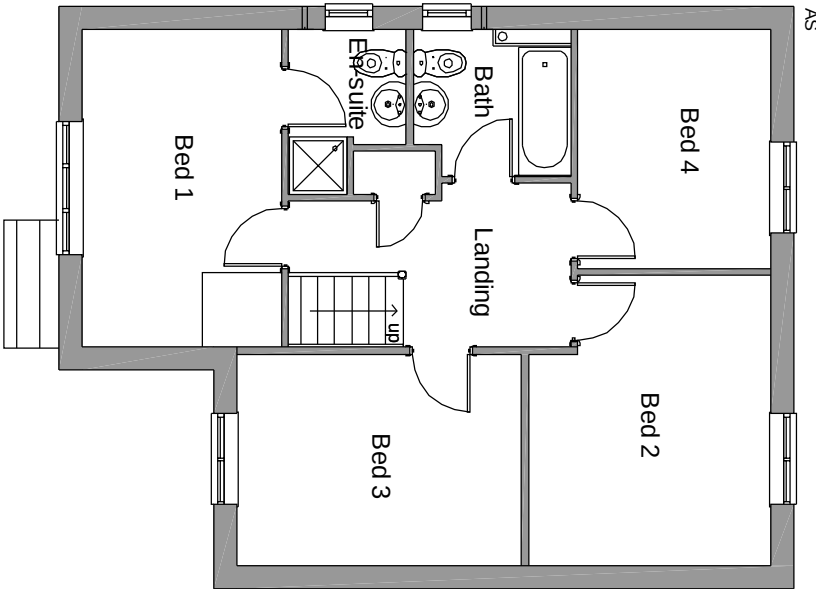


First Floor Plan

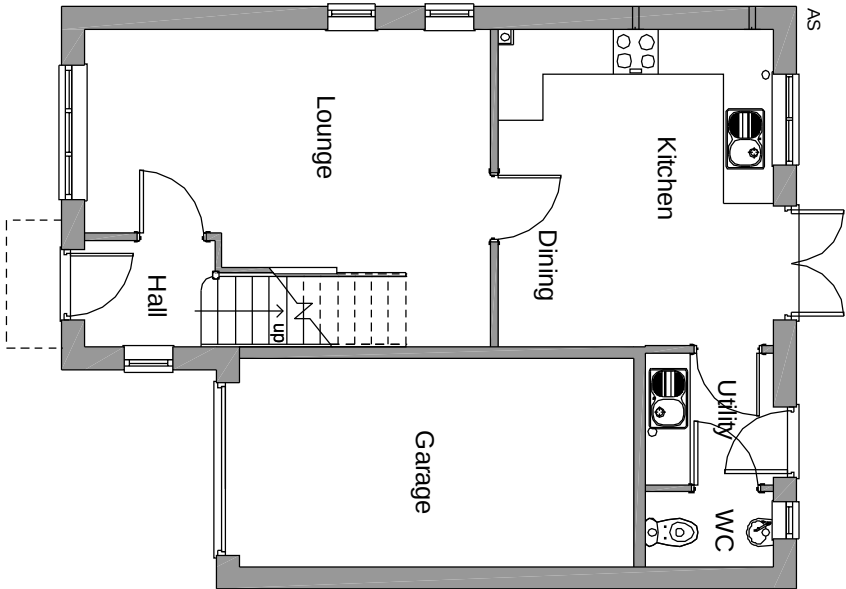


Ground Floor Plan

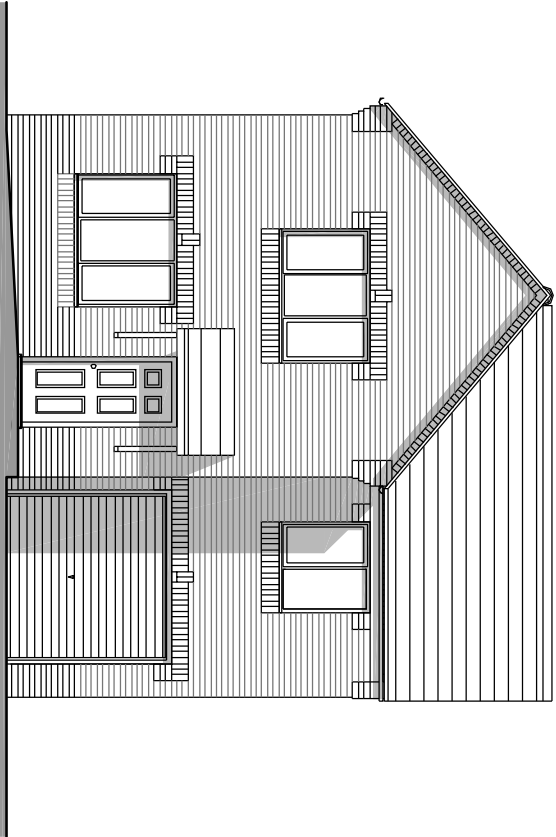


Front Elevation

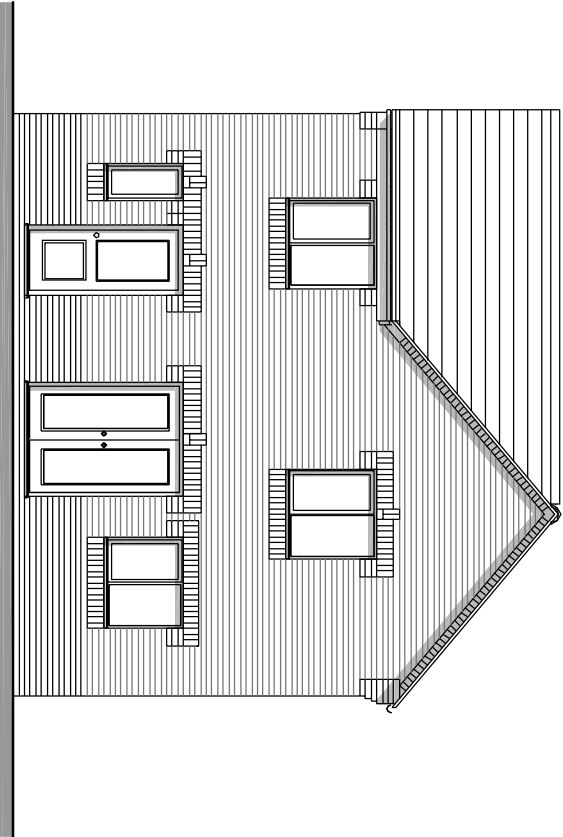

Rear Elevation

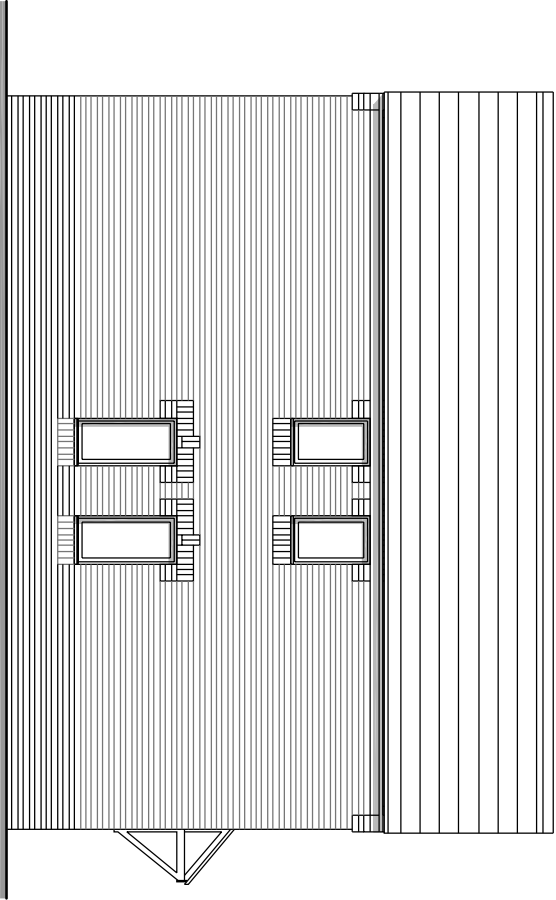

Side Elevation

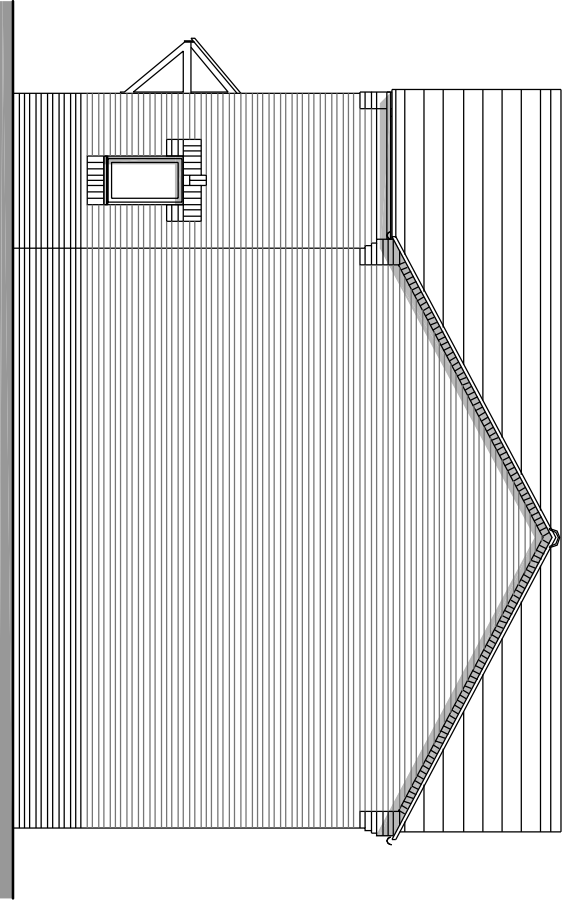

Side Elevation

- Materials**
- Main facing brick
 - Contrasting brick base course
 - Plain profile, concrete roof tiles
 - White upPVC double glazed, plain casement windows
 - Black upPVC rainwater goods
 - Lean-to canopies on timber brackets
 - Solid panel doors

Notes:
Sketch schemes may be based on plan information of unknown origin and is subject to verification and survey.
Contractors must verify all dimensions on site before commencing any work or stop drawings. This drawing is not to be scaled. Use required dimensions only.
Building areas are liable to adjustment over the course of the design process due to ongoing construction detailing developments.

Subject to statutory approvals and survey.



revisions
status Planning

edward architectural services ltd

prospect house 32 sovereign street leeds LS1 4BJ t 0113 398 4000
www.eas-limited.co.uk

project Barnburgh Lane, Goldthorpe

client Gleeson Homes and Regeneration

title House Type 406

Urban Core

drawn by checked by date 08.12.11 scale 1:100@A3
job no 0291 drawing no PL-44 rev .