



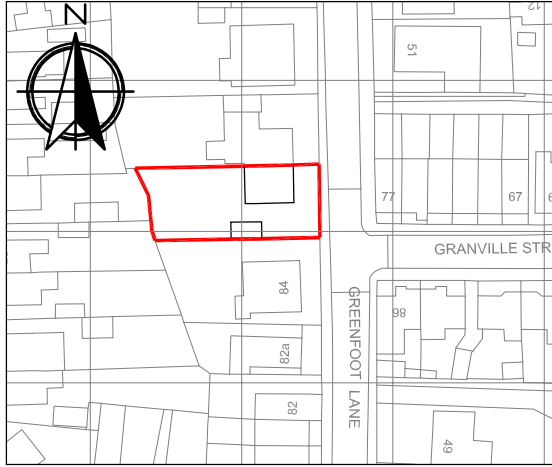

LOCATION PLAN

SCALE 1:1250

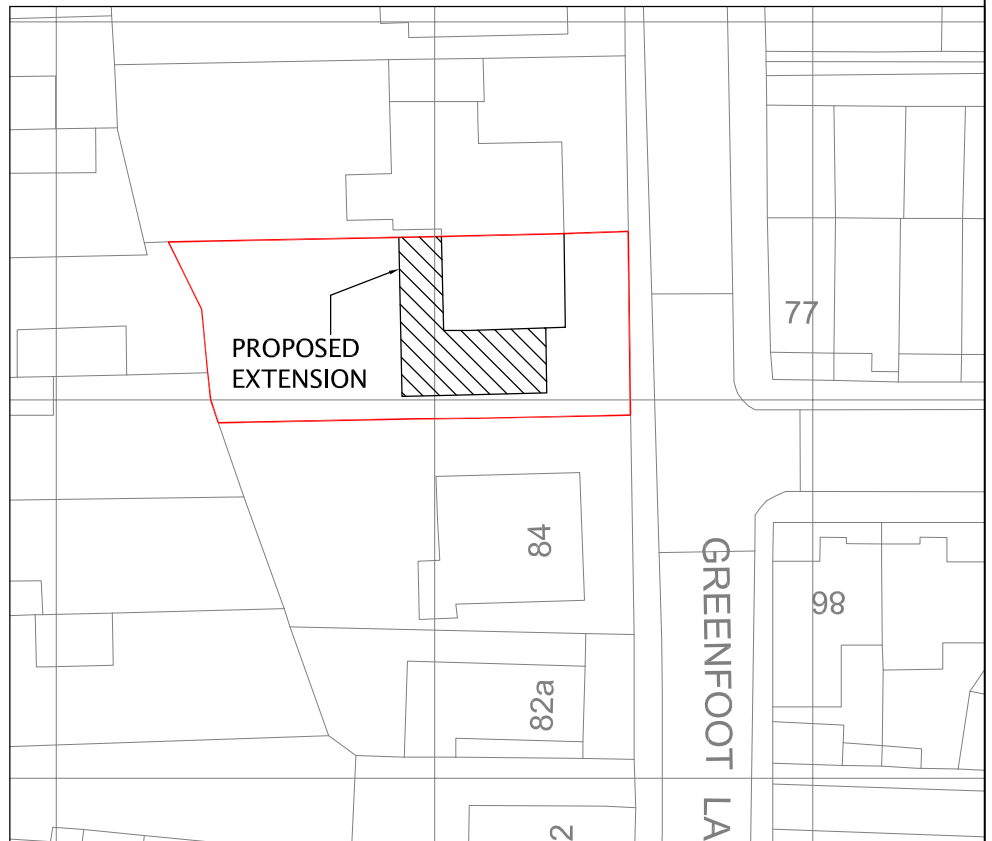

PROPOSED SITE PLAN

SCALE 1:500

DRAWING CREATED IN REVIT.

REV:

A

TITLE:

86 GREENFOOT
LANE

DRAWING No:

002