
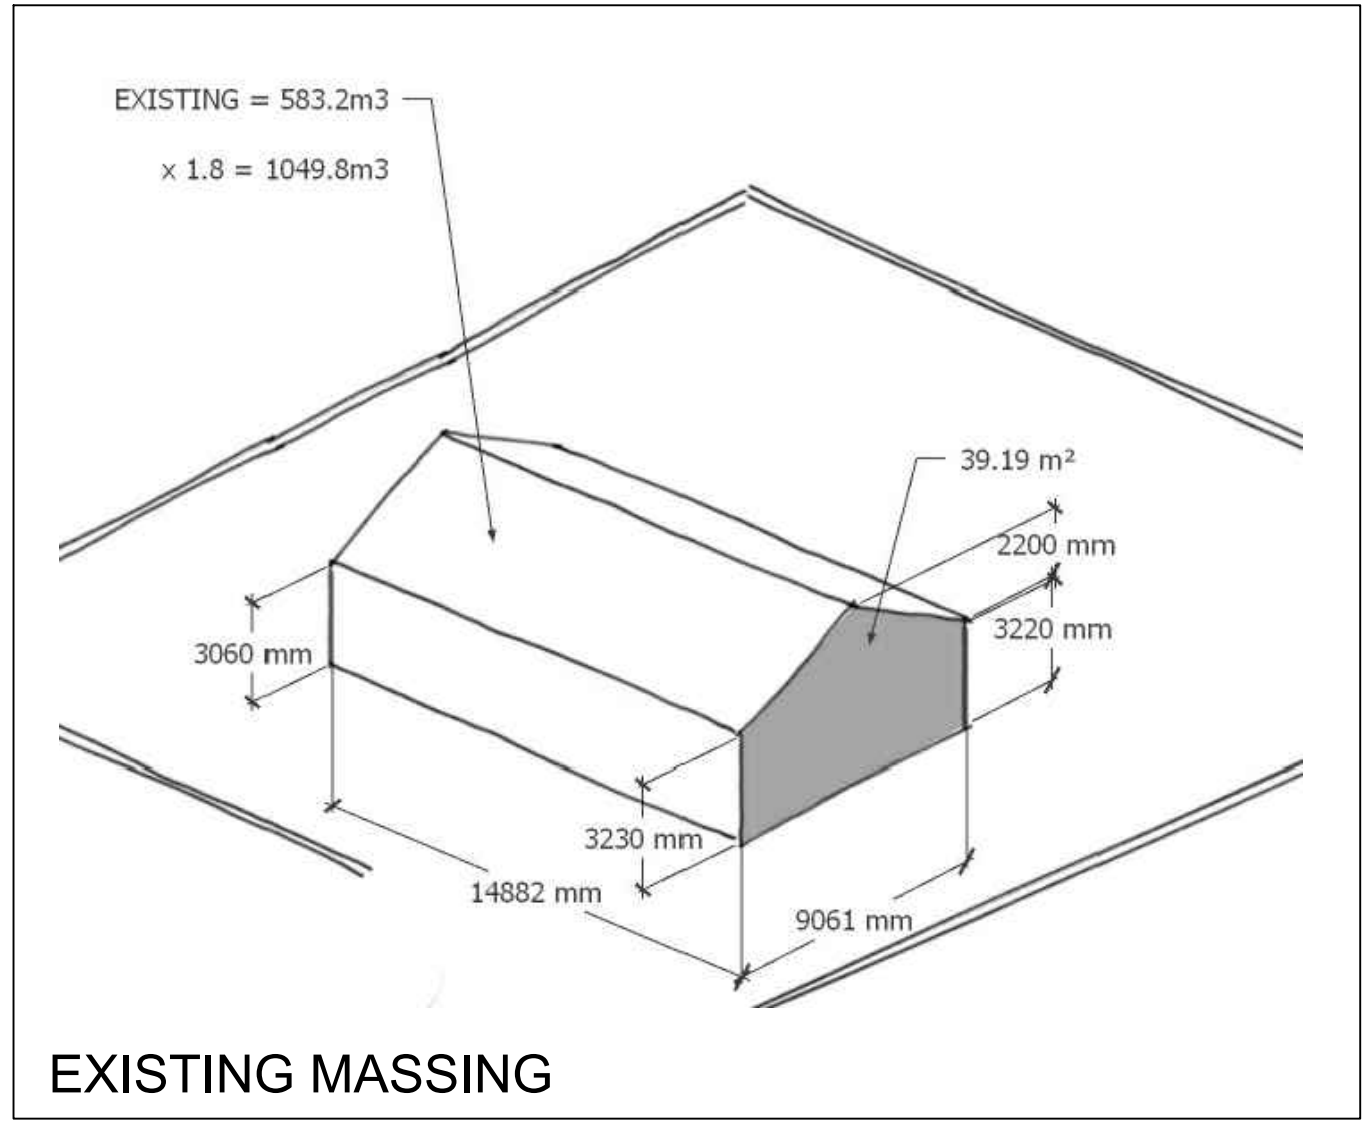


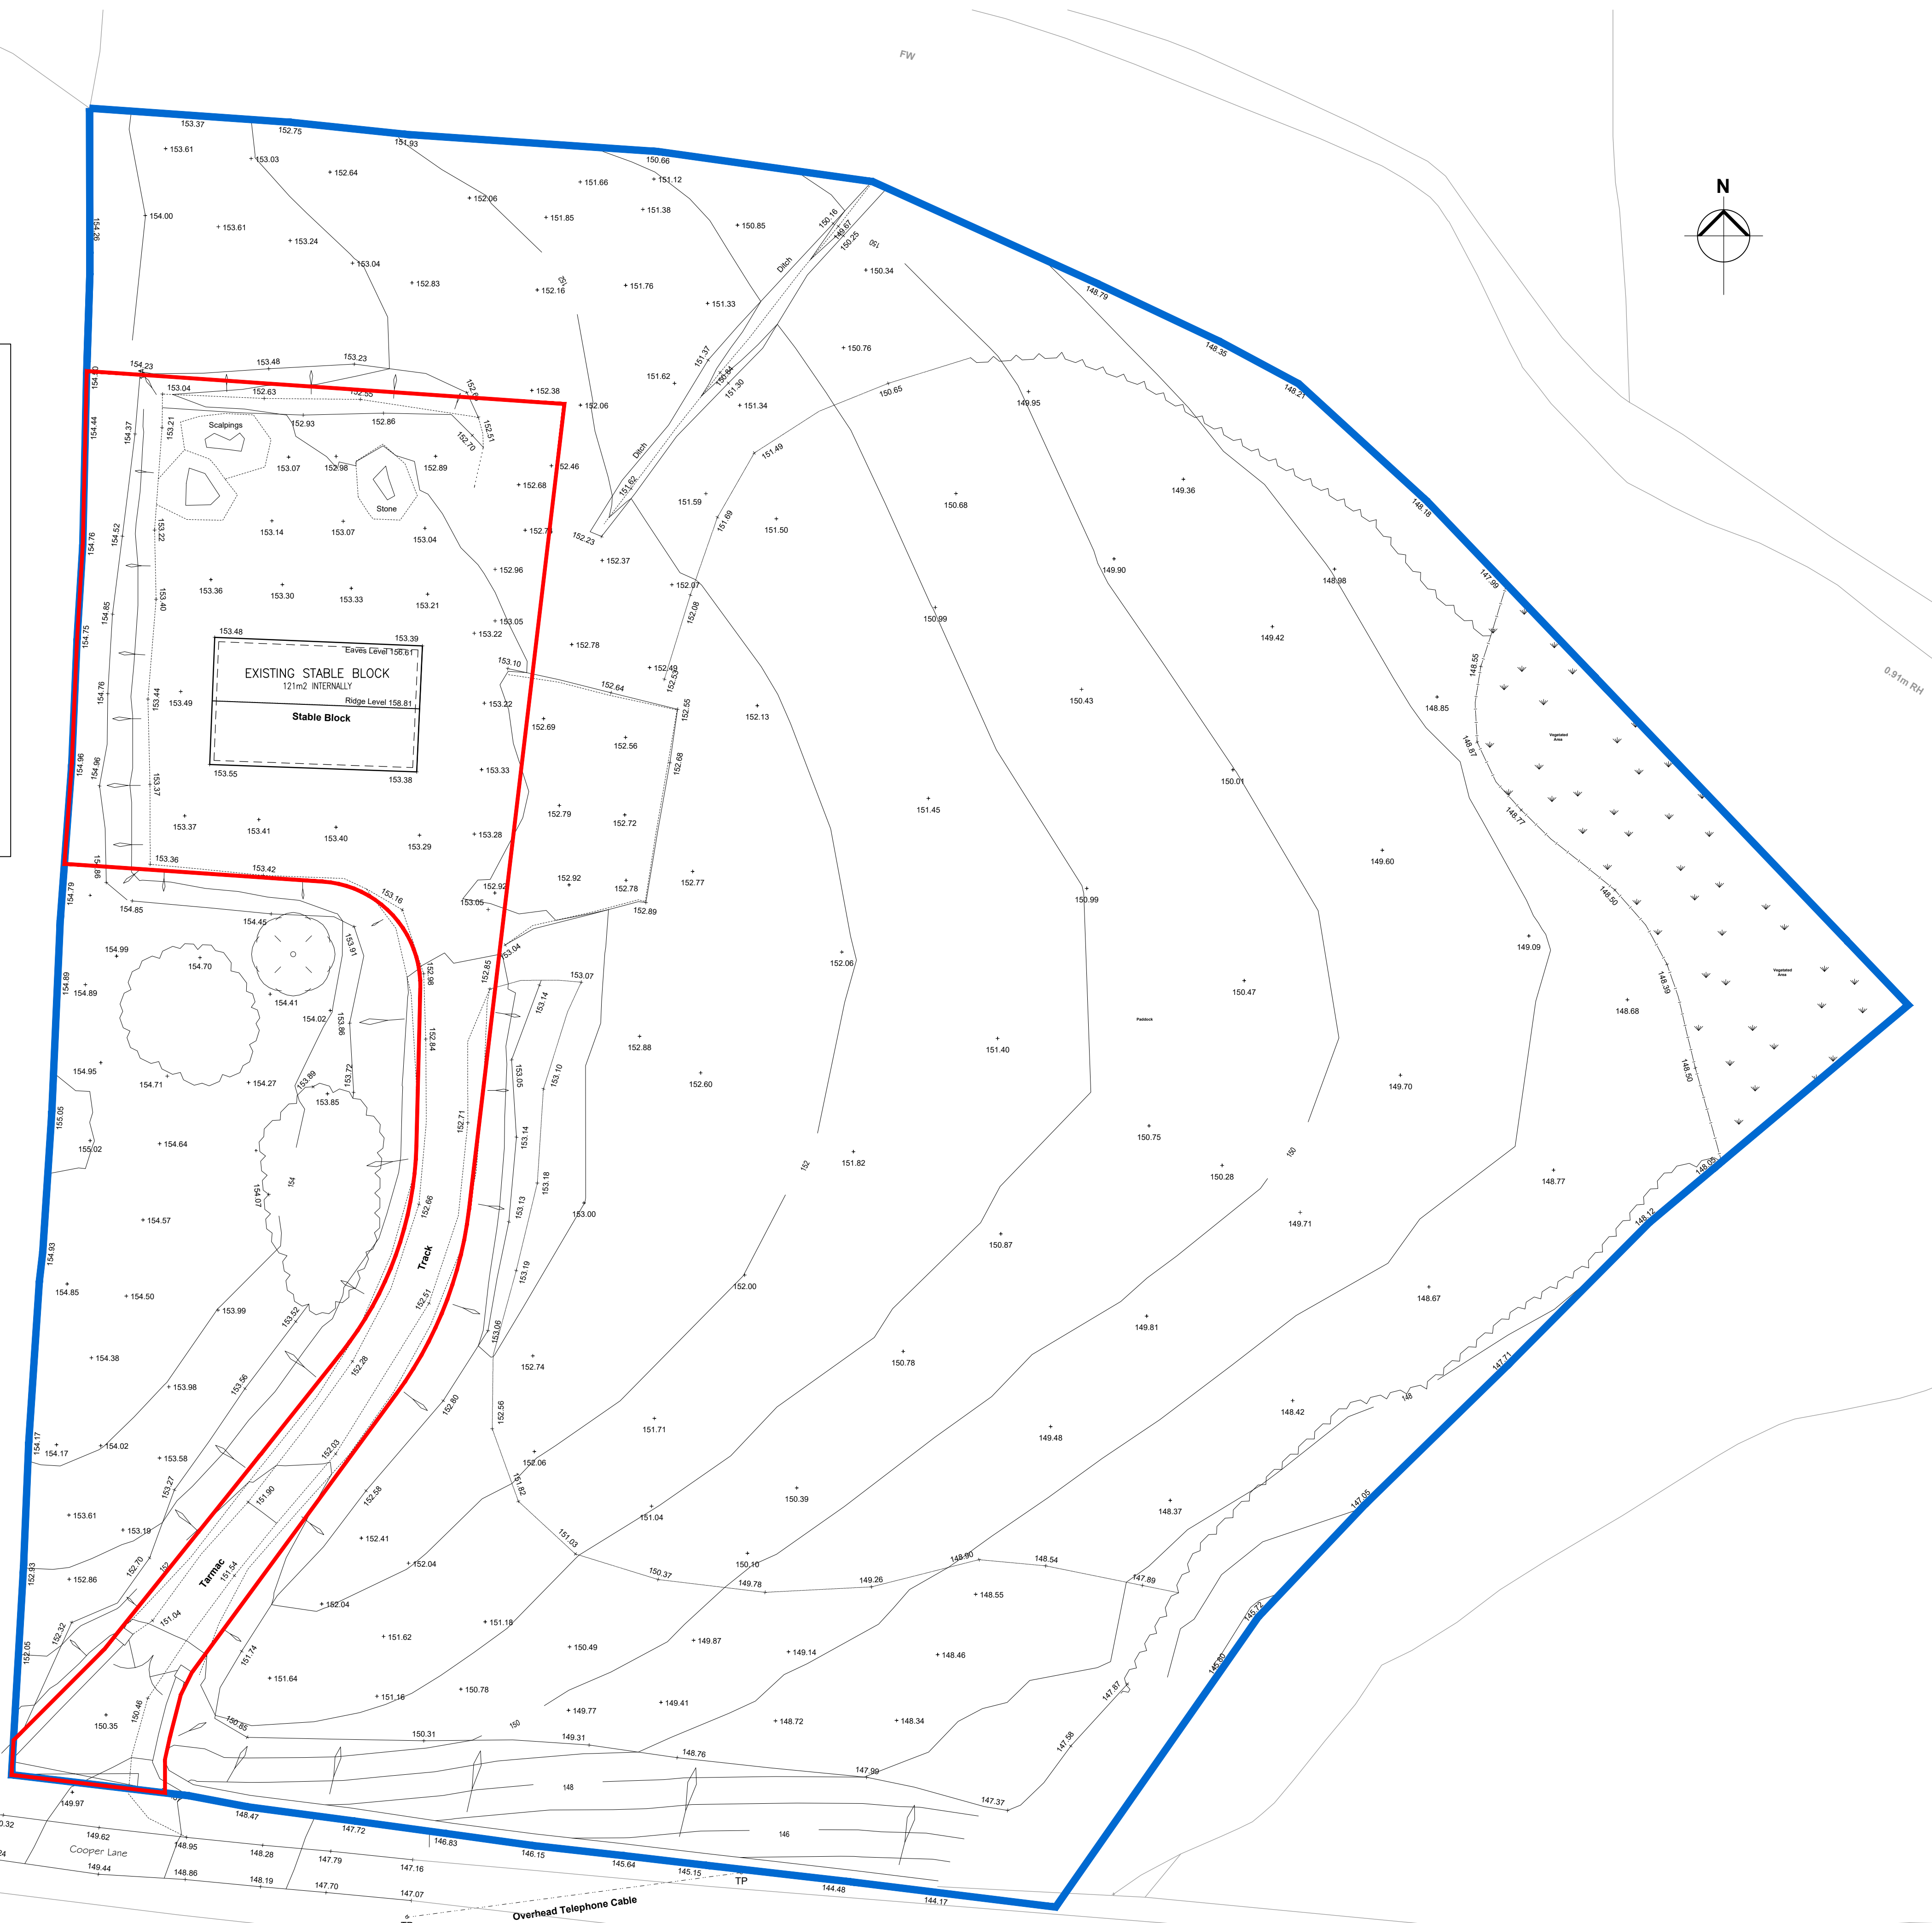

- NOTES
- 1 ALL WORK TO BE CARRIED OUT IN ACCORDANCE WITH THE BUILDING REGULATIONS AND THE REQUIREMENTS OF THE LOCAL AUTHORITY.
 - 2 NO DIMENSIONS TO BE SCALED FROM THIS DRAWING.
 - 3 THE CONTRACTOR SHALL VERIFY ALL LEVELS AND DIMENSIONS ON SITE BEFORE COMMENCEMENT OF WORK.
 - 4 ON SITE ALTERATIONS TO THE CONSTRUCTION OR FINISHES SHOWN OR IMPLIED ON THIS DRAWING MUST BE DRAWN TO THE ATTENTION OF THE ARCHITECT BEFORE SUCH WORK IS IMPLEMENTED.
 - 5 ALL TIMBERS REQUIRE PRESERVATIVE TREATMENT
- © COPYRIGHT RESERVED

02	05.12.22	EXISTING INTERNAL AREA ADDED
01	02.12.22	EXISTING MASSING ADDED

Rev: 02 Date: 05.12.22

Drawing Status:

PRELIMINARY

PROGRESSIVE

Progressive Architecture
Hedderley Road, Dalmahouse, West Lothian, EH27 5AL Tel: 01464 84676

Client:
Steve & Teresa Rymer

Site:
Land to the North of Cooper Lane,
Hayland Swaine,
Barnsley

Drawing Title:
Existing Site Plan Survey

Project Number: P1130	Drawing Number: 05	Revision: 02
Date: 02.09.2022	Scale: 1:250 @ A1	Drawn: JCM