

'The Co-operative food' are to ensure that an L.T. supply is left on the outside of the building to which Astley Signs can connect to and illuminate any sign.



Existing view


Sign C

See page 3 for details

Sign A




Proposed Front Elevation - scale 1:100 @ A3

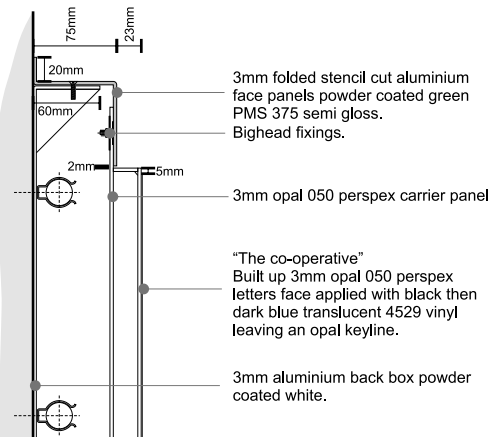

Sign A - Section 1

"The co-operative"


Note: Edge of text to illuminate only

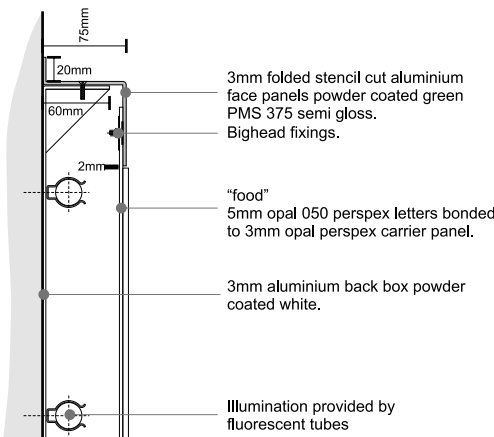

Sign A - Section 2

"food"

Note: Face of text to illuminate only

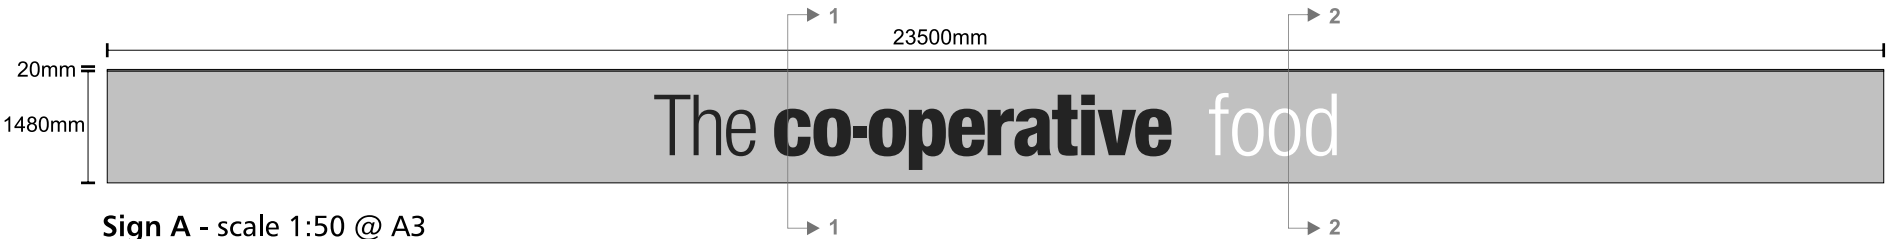

Sign A - scale 1:50 @ A3

Moulded letter height 600mm - M7

PMS 375c

PMS 2757c

Site: The Co-operative food
Store No:
Address: Doncaster Rd,
Goldthorpe,
Rotherham, S63 9HG

Drg No: G6032 Goldthorpe
Rev:
Date: 02.07.10
Page: 1 of 3

Date

Revision box

Rev.

AstleySigns


Redforrest House, Queens Court North,
Earlsway, Team Valley, Gateshead, NE11 0BP

Tel: 0191 491 0097 Fax: 0191 491 0158
www.astleysigns.com


'The Co-operative food' are to ensure that an L.T. supply is left on the outside of the building to which Astley Signs can connect to and illuminate any sign.




Existing view

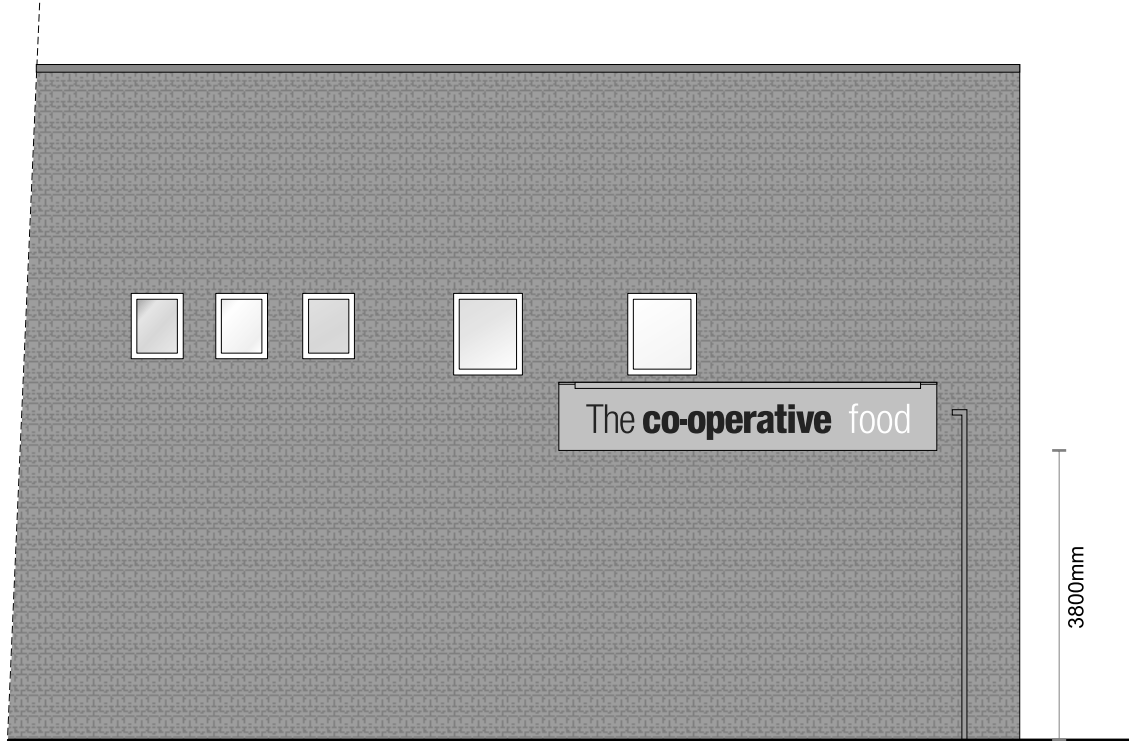

Proposed Lhs Elevation - scale 1:100 @ A3

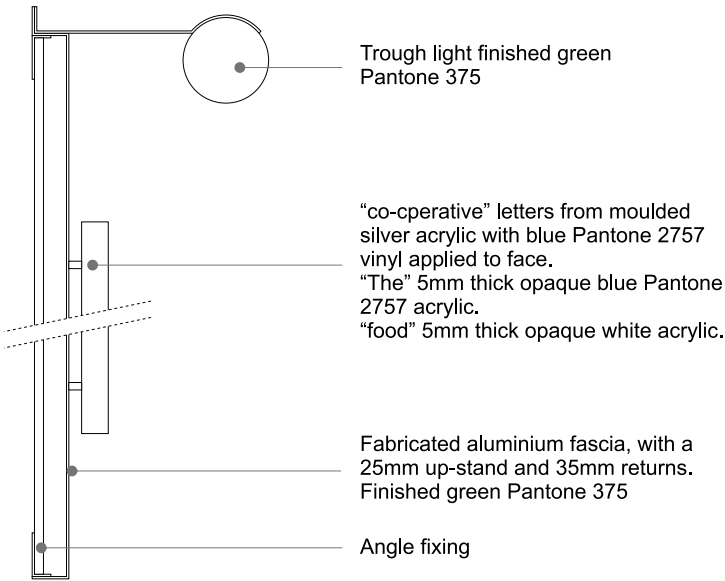

Section through

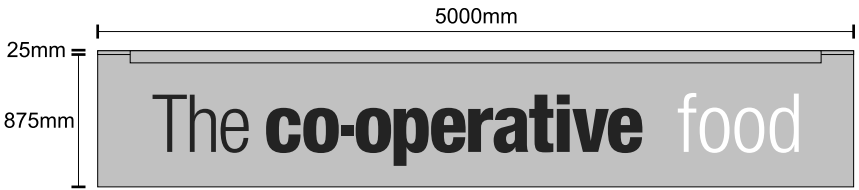

Sign B - scale 1:50 @ A3
Moulded letter height 284mm - M4

PMS 375c
PMS 2757c

Site: The Co-operative food
Store No:
Address: Doncaster Rd,
Goldthorpe,
Rotherham, S63 9HG


Drg No: G6032 Goldthorpe
Rev:
Date: 02.07.10
Page: 2 of 3

AstleySigns

Redforrest House, Queens Court North,
Earlsway, Team Valley, Gateshead, NE11 0BP
Tel: 0191 491 0097 Fax: 0191 491 0158
www.astleysigns.com



Existing view

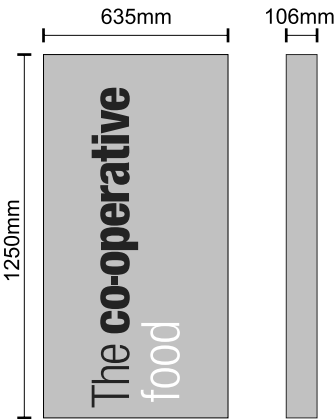

Sign C - scale 1:25

A mild steel bracket & framework clad with folded stencil cut aluminium panels finished green Pantone 375. Apertures having pushed through 10mm acrylic & applied with white & dark blue vinyl. Internally illuminated by means of fluorescent tubes, illuminating text only.

Site: The Co-operative food
Store No:
Address: Doncaster Rd,
Goldthorpe,
Rotherham, S63 9HG

Drg No: G6032 Goldthorpe
Rev:
Date: 02.07.10
Page: 3 of 3

AstleySigns

Redforrest House, Queens Court North,
Earlsway, Team Valley, Gateshead, NE11 0BP
Tel: 0191 491 0097 **Fax:** 0191 491 0158
www.astleysigns.com