



SEE ATTACHMENT

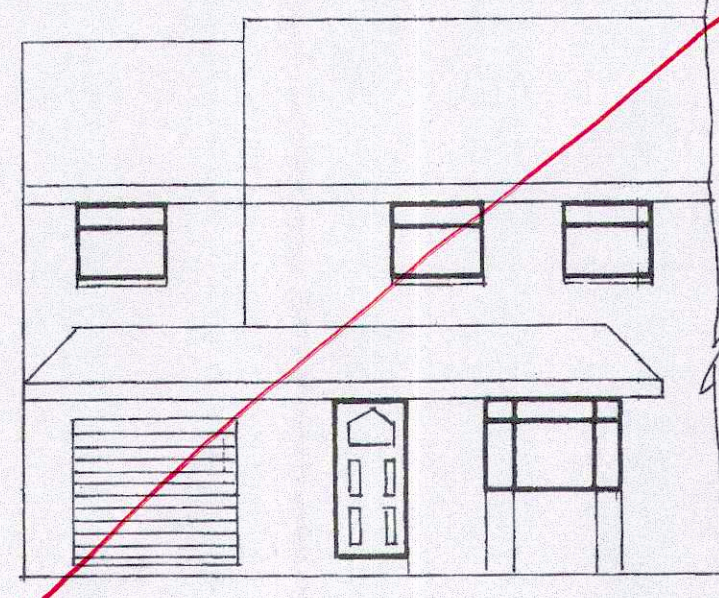


EXISTING FRONT ELEVATION




PROPOSED FRONT ELEVATION

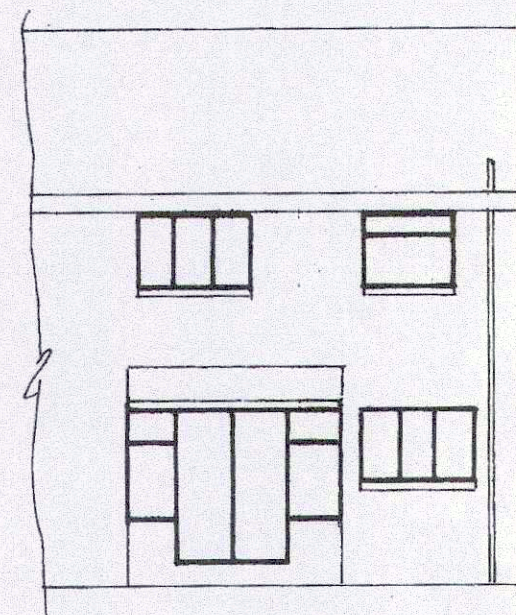


EXISTING REAR ELEVATION

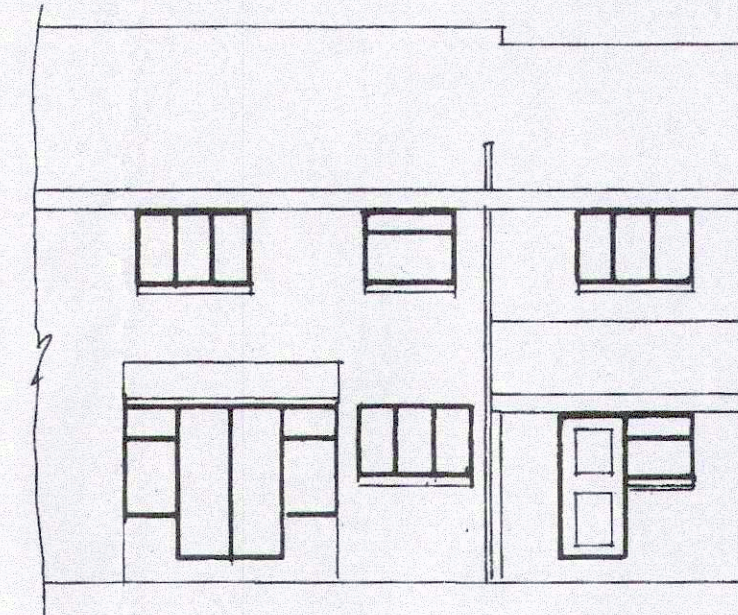

PROPOSED REAR ELEVATION

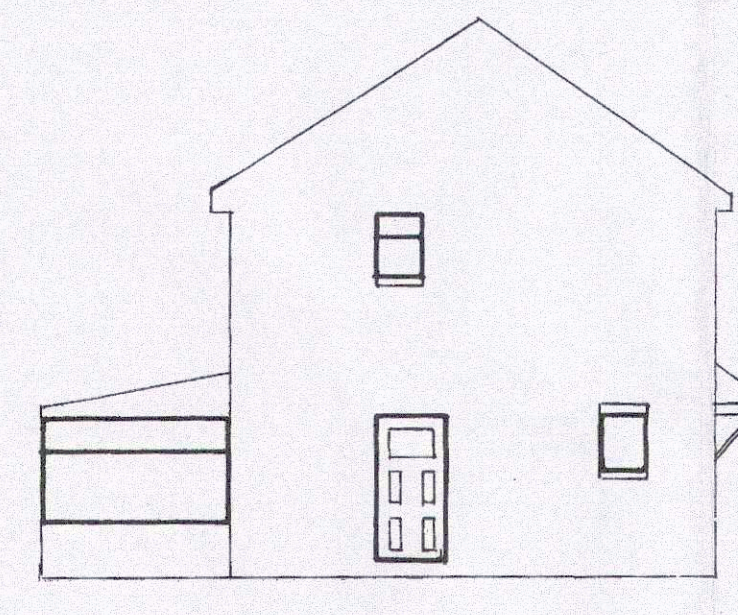


EXISTING SIDE ELEVATION

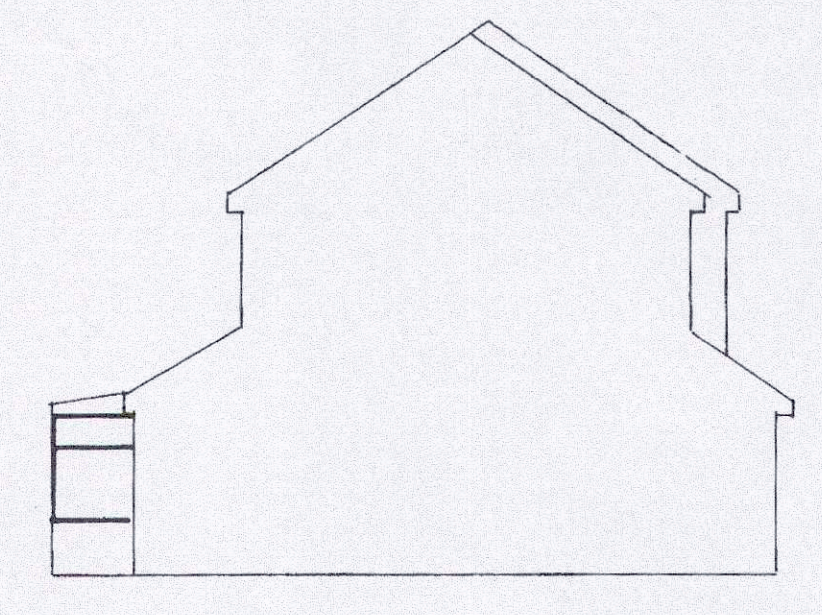


PROPOSED SIDE ELEVATION

ELEVATIONS SCALE 1:100

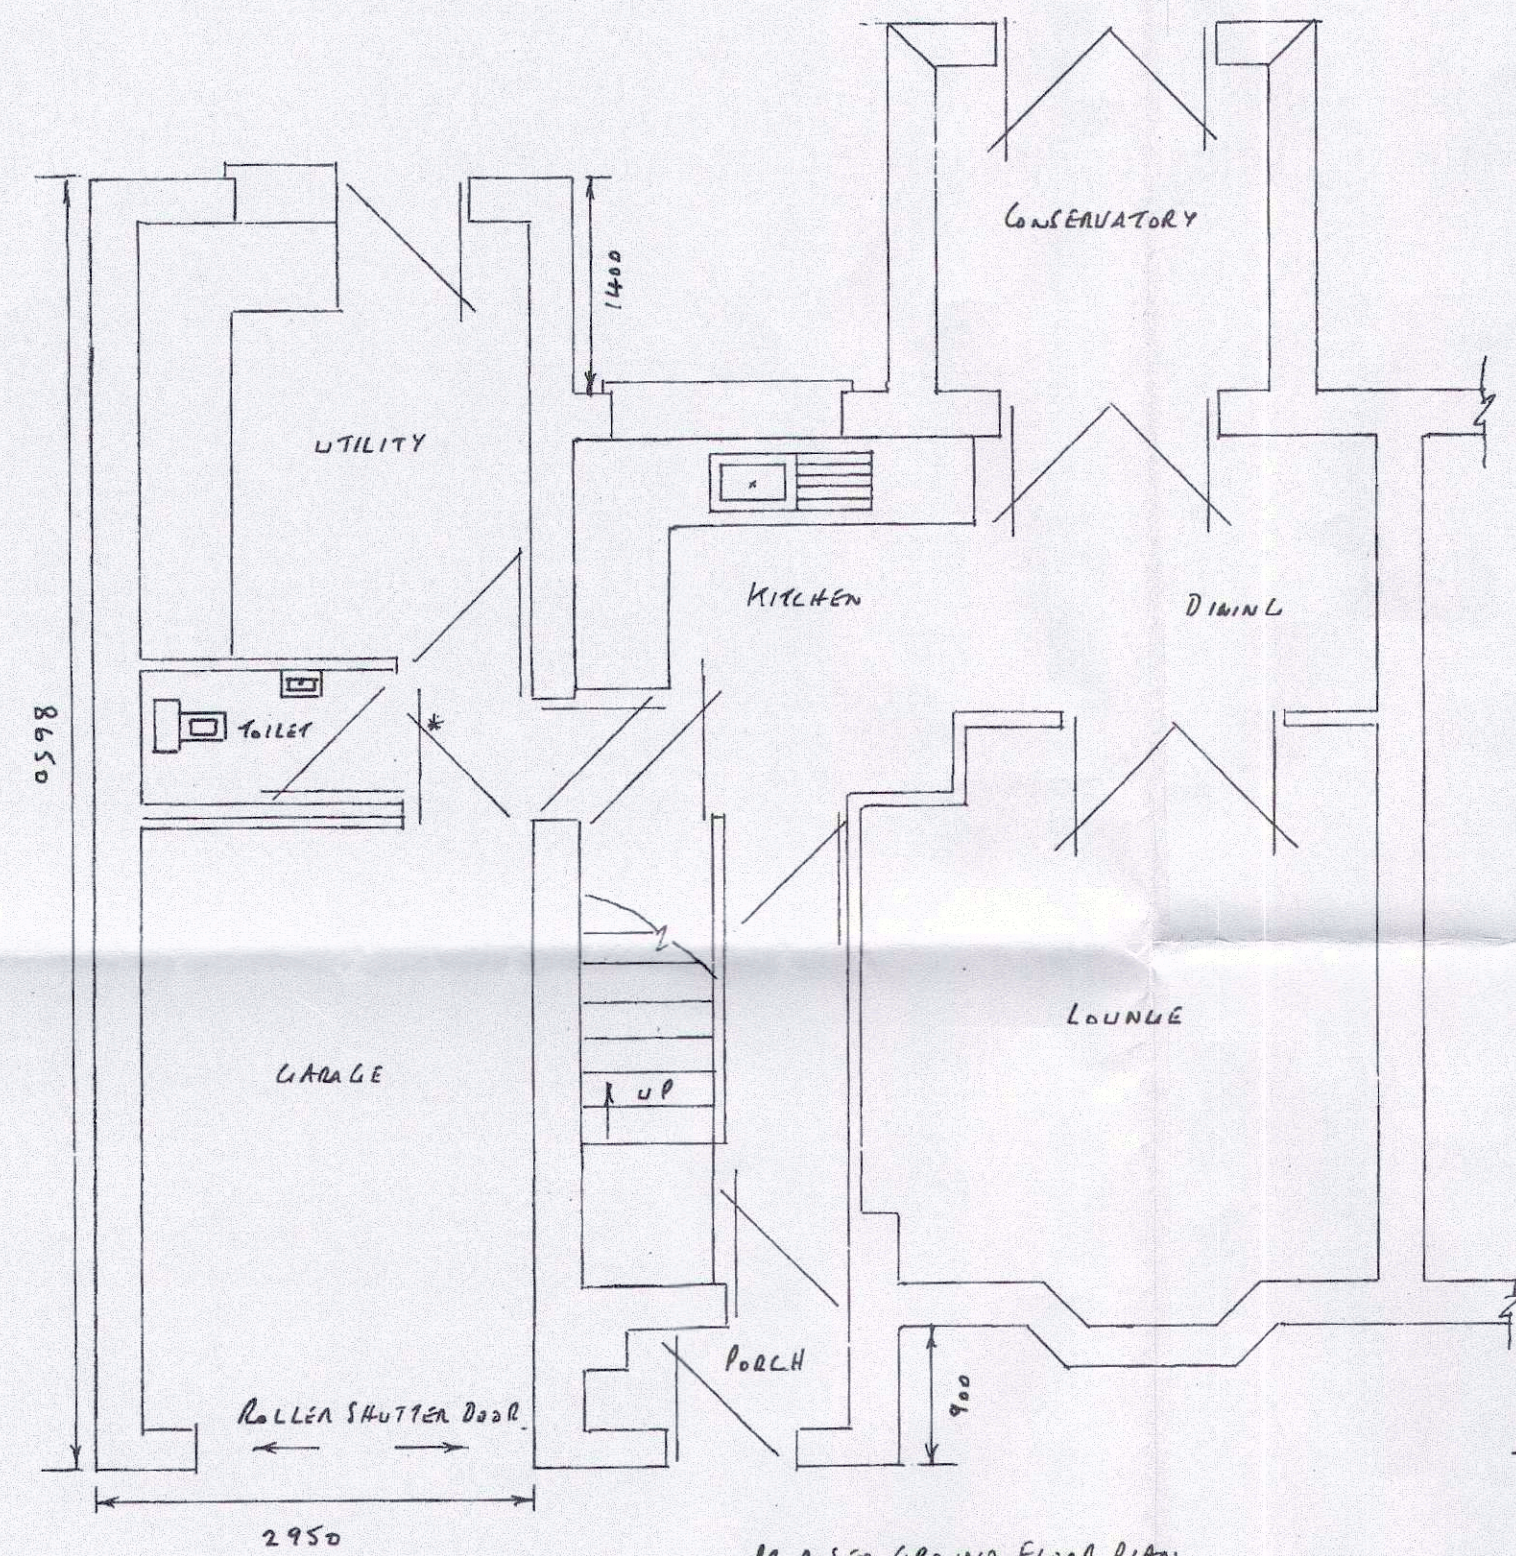


PROPOSED GROUND FLOOR PLAN


PROPOSED PLANS SCALE 1:50

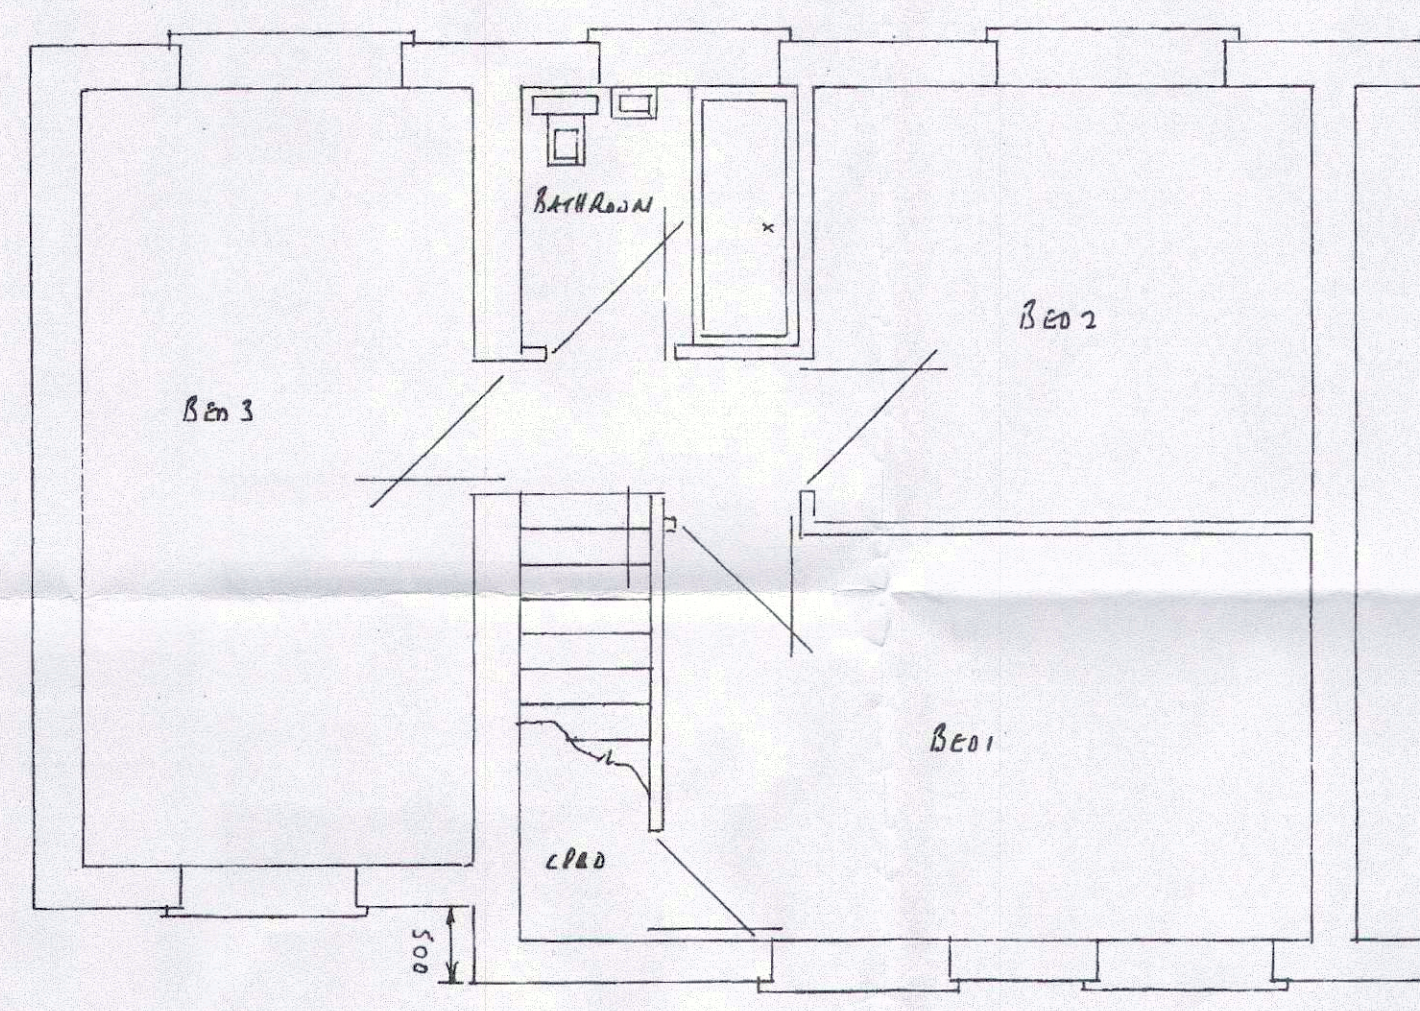

PROPOSED FIRST FLOOR PLAN

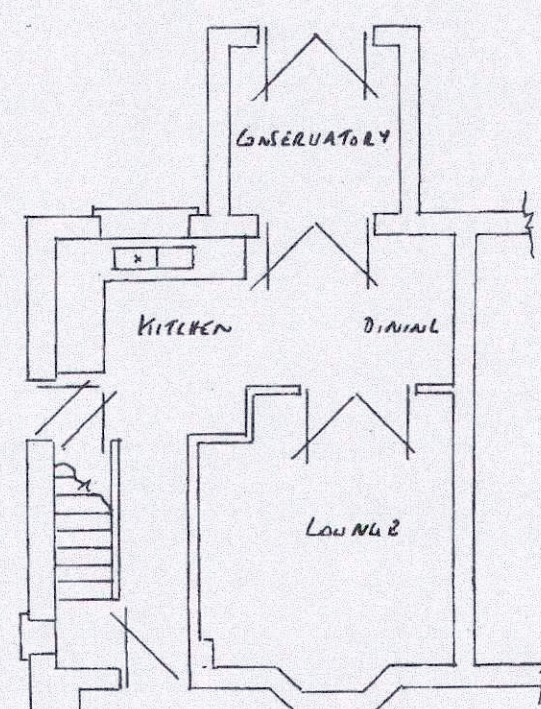


EXISTING GROUND FLOOR PLAN

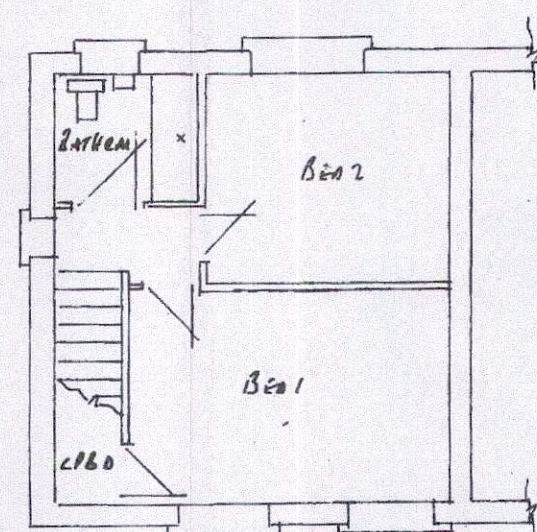

EXISTING FIRST FLOOR PLAN

EXISTING PLANS SCALE 1:100

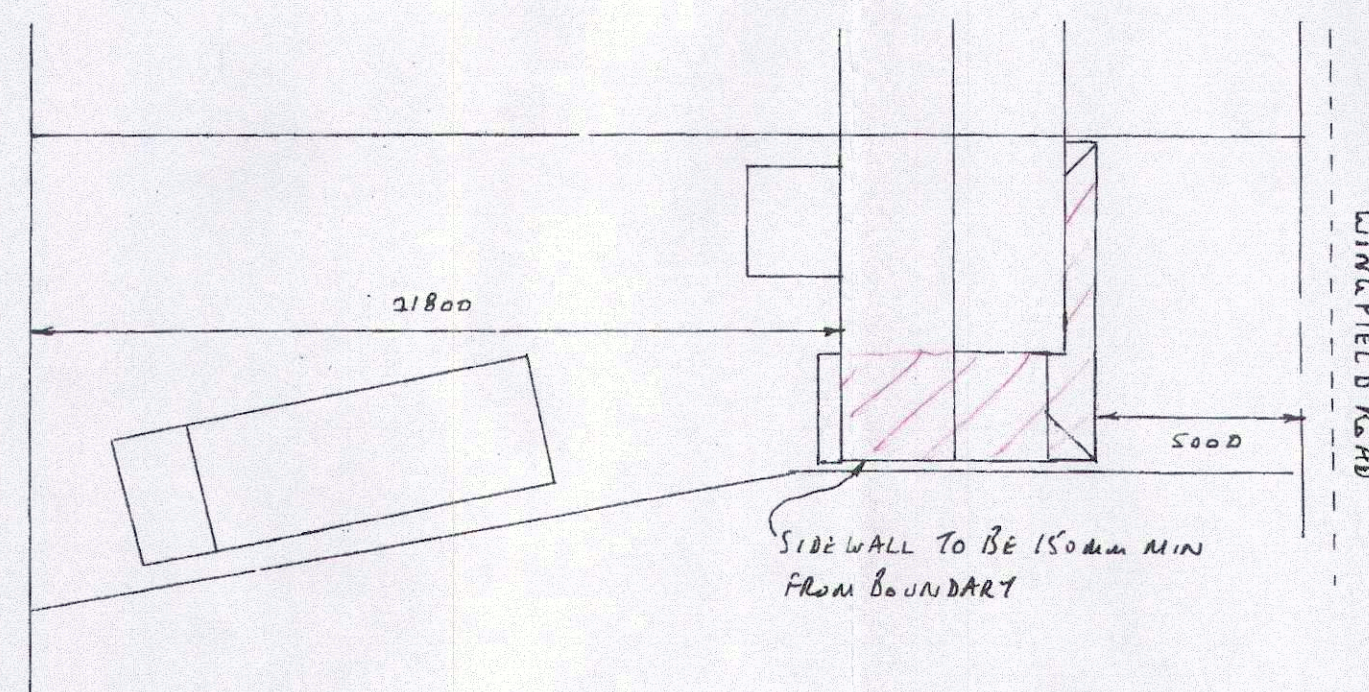

SITE PLAN SCALE 1:200

PROPOSED DOUBLE STOREY SIDE EXTENSION AT:-
140 WINDFIELD ROAD
ATHERSLEY SOUTH
BARNLEY S713PN