





MATERIALS :
WALLS: CONCRETE PANELS
ROOF : CORRUGATED PANELS
FASCIA : WHITE UPVC
DOOR: ROLLER SHUTTER WHITE.

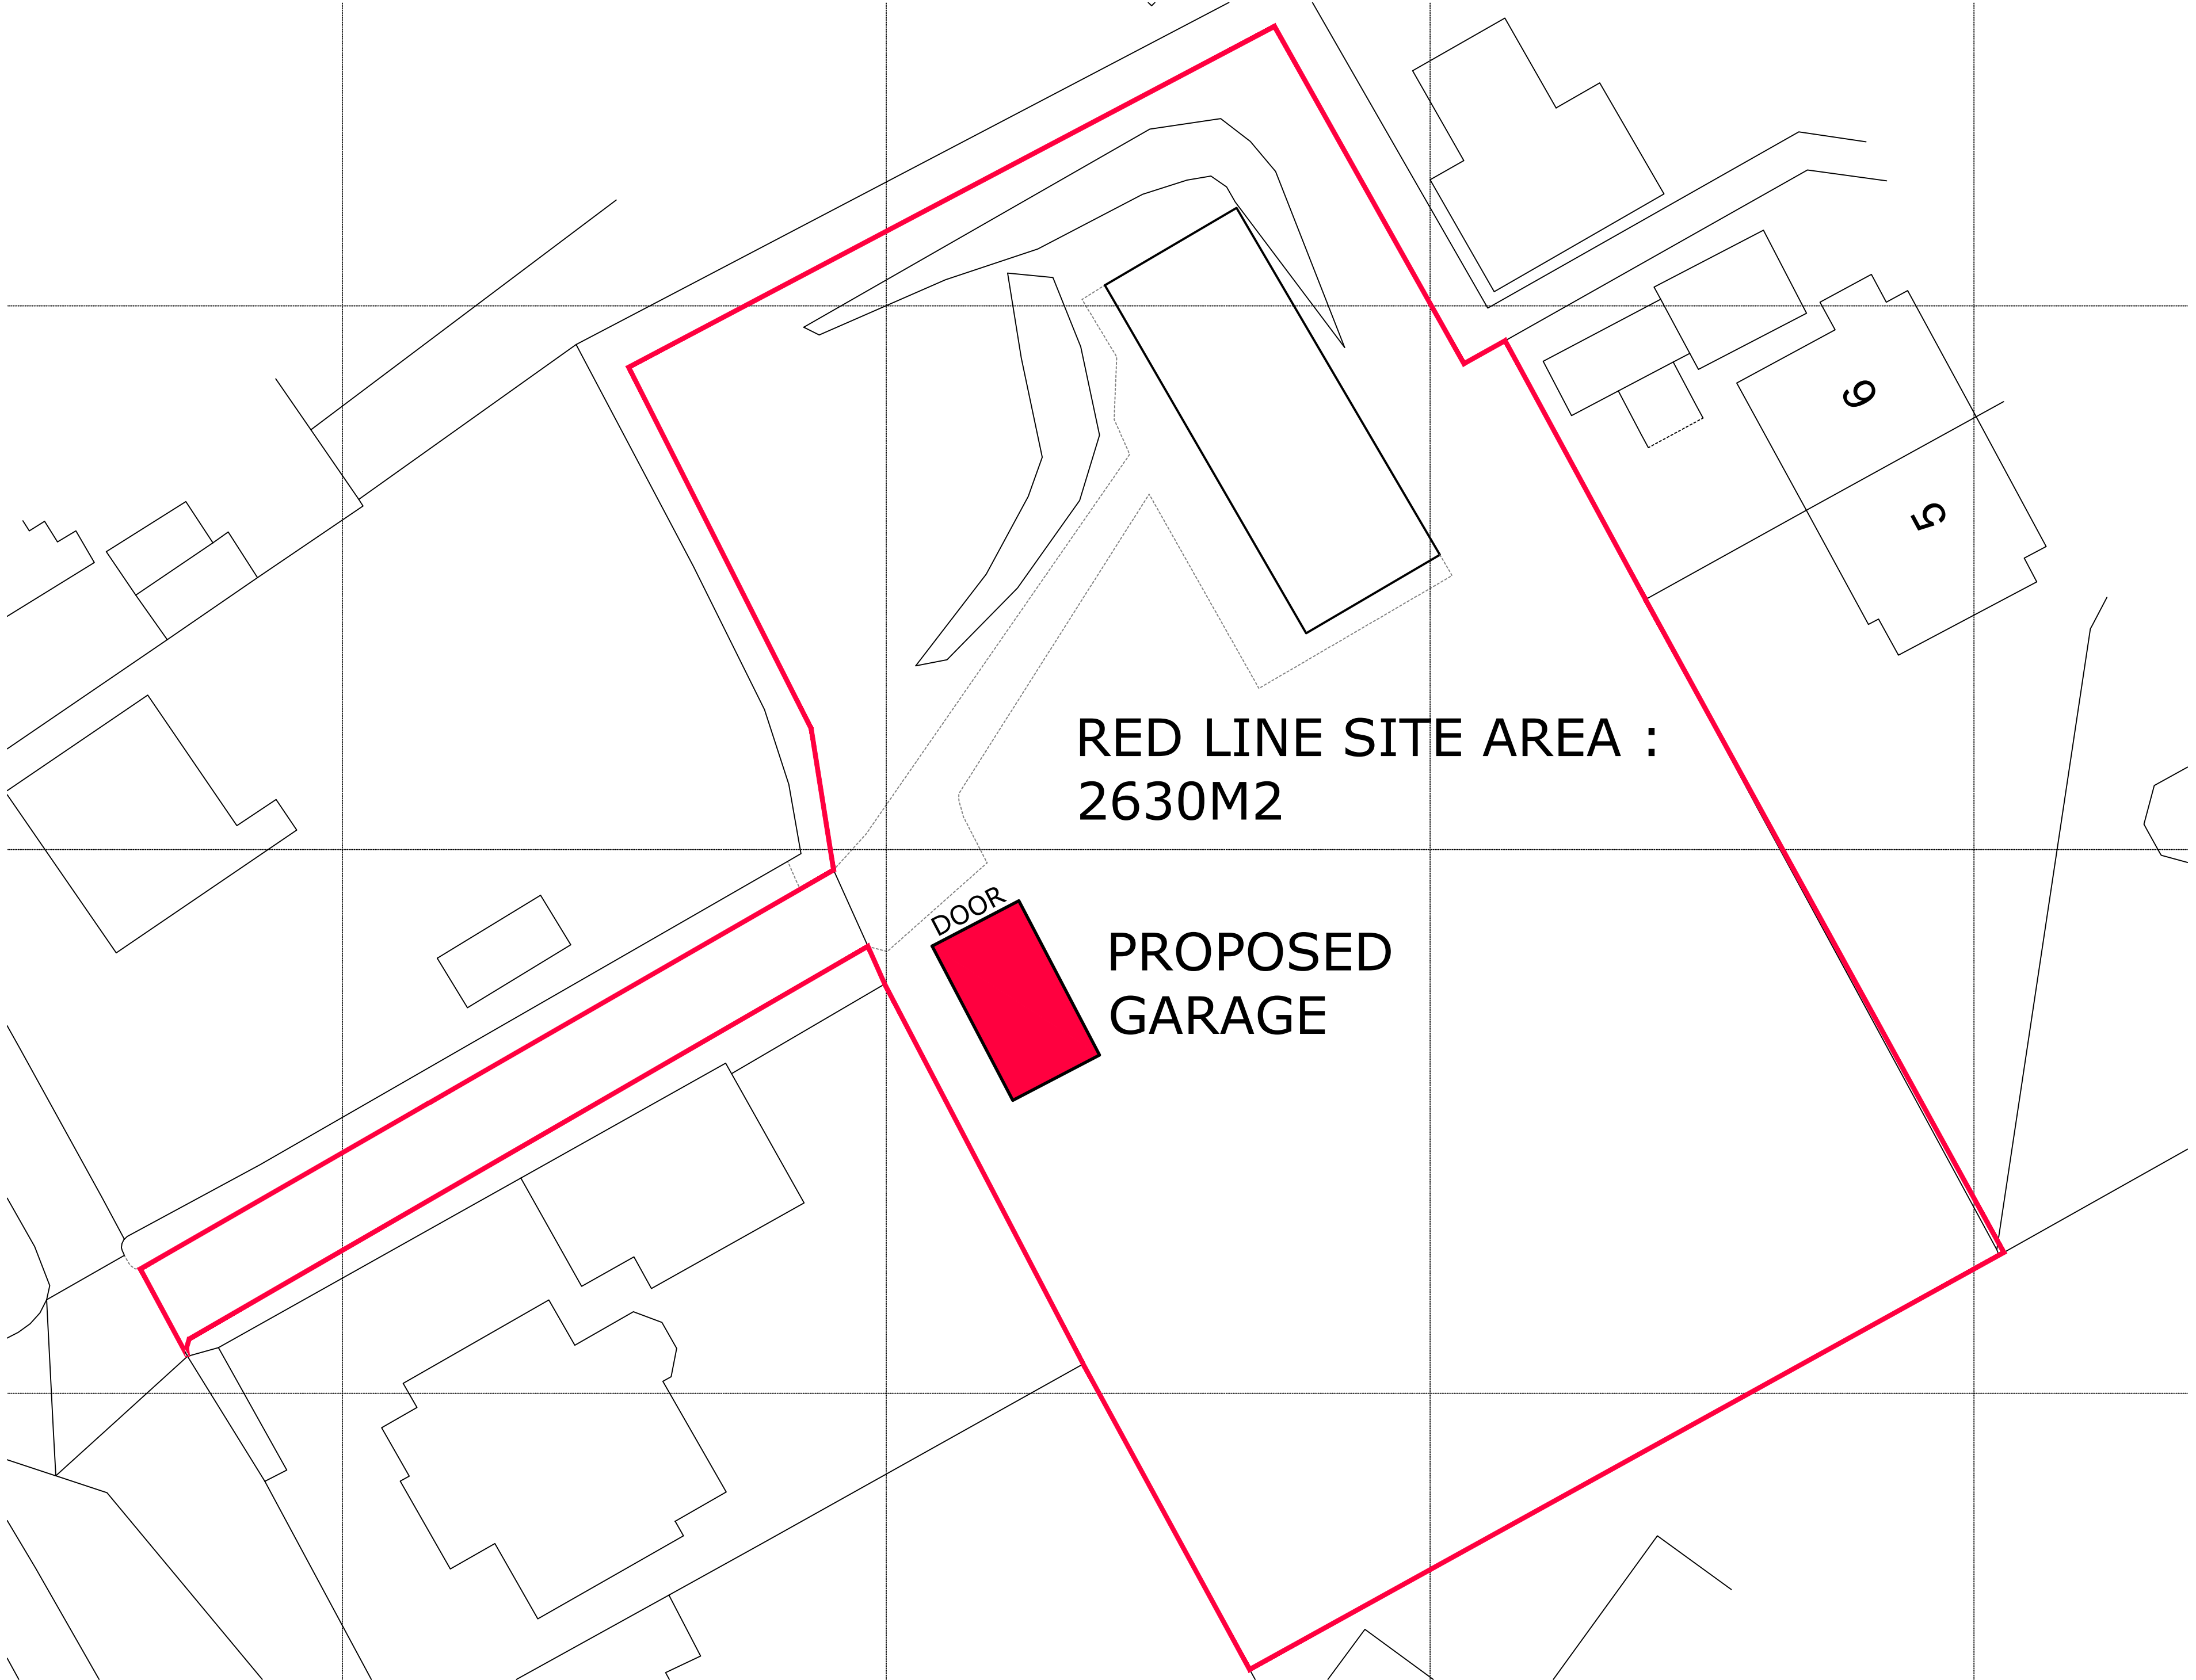


SITE PLAN SCALE 1:200

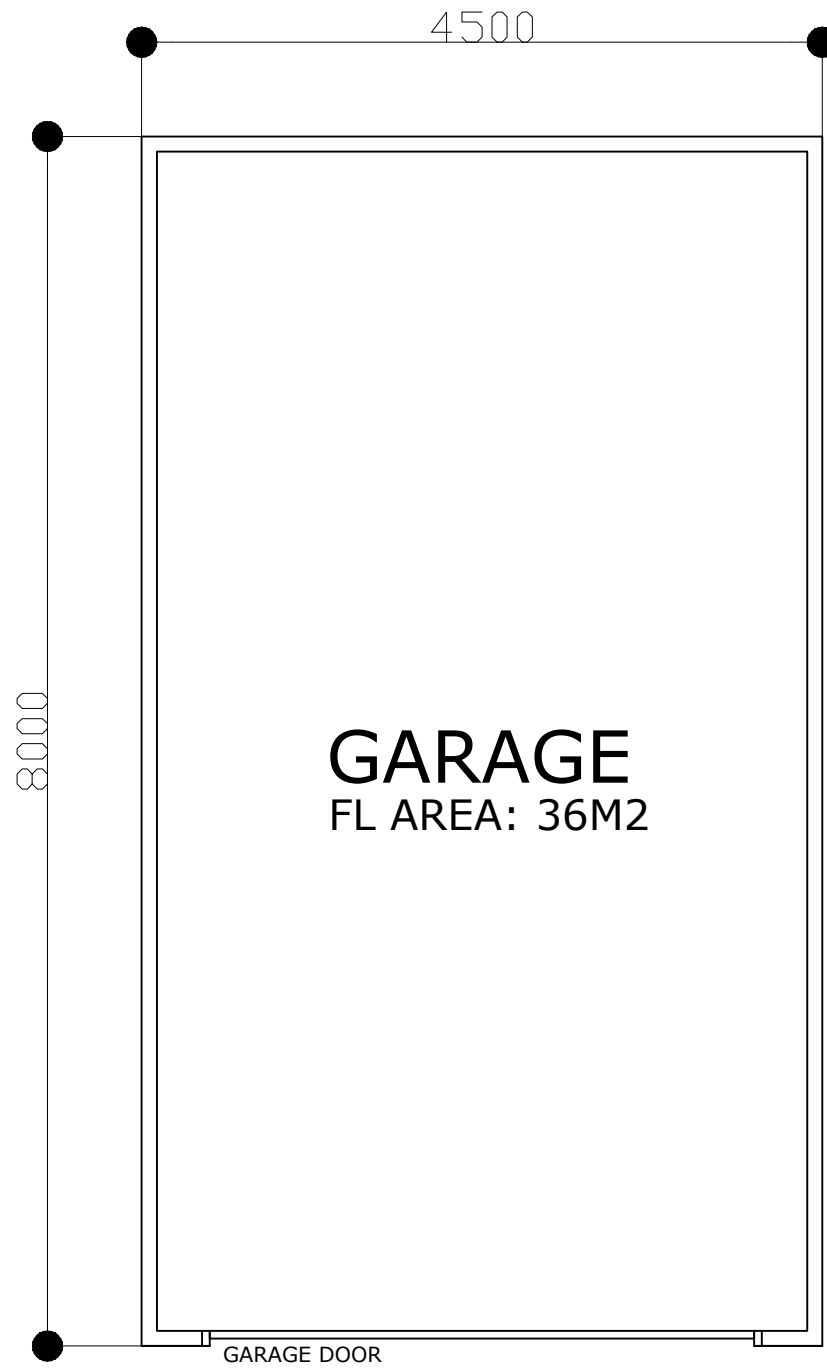


GARAGE PLAN
SCALE 1:50

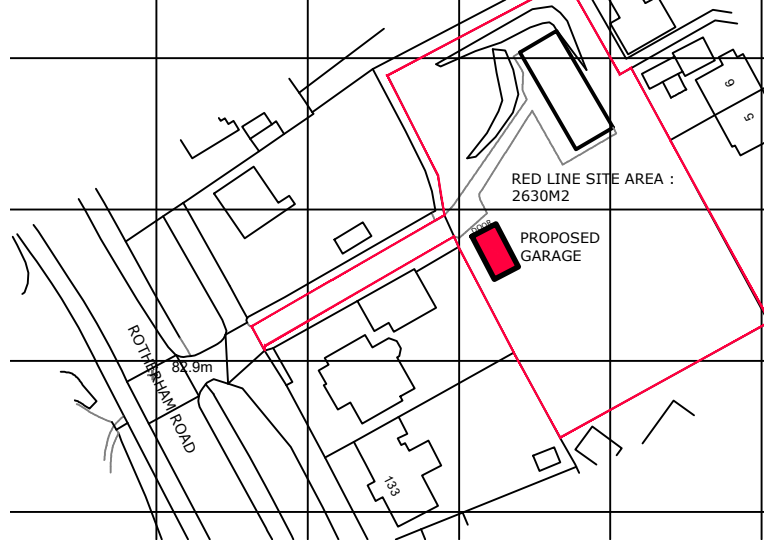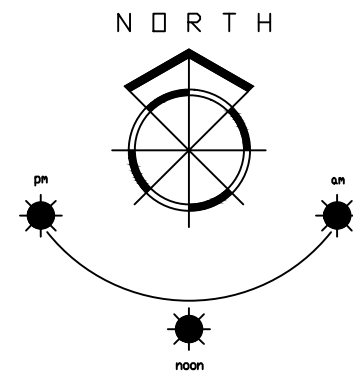

LOCATION PLAN
SCALE 1:1250

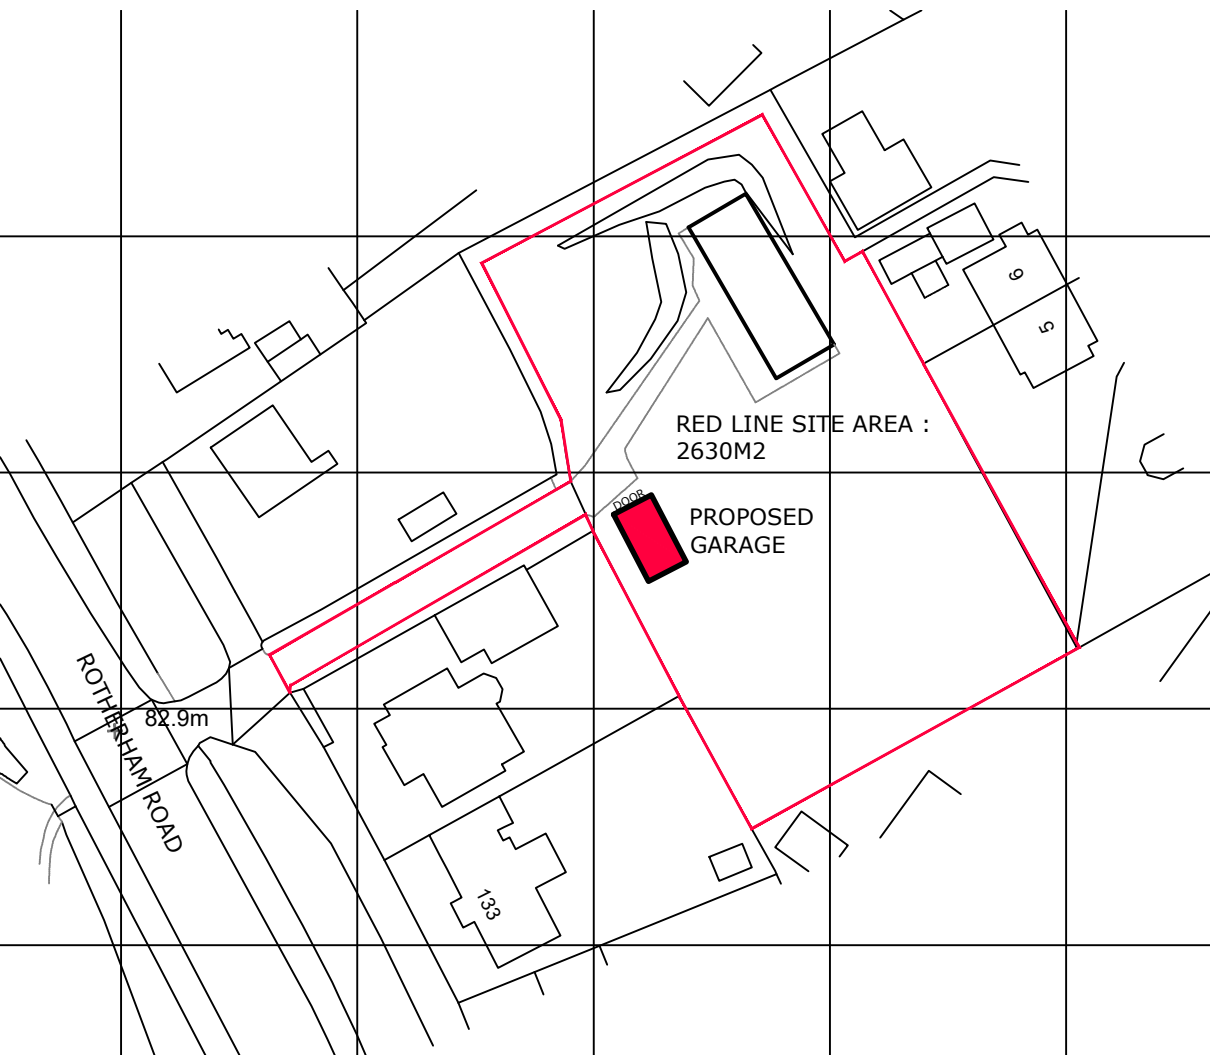

BLOCK PLAN SCALE 1:500

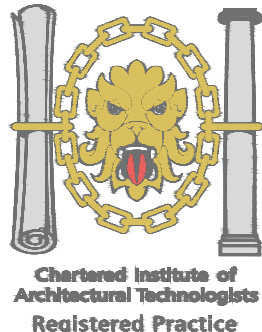		1. THIS DRAWING AND THE COPYRIGHTS AND PATENTS THEREIN ARE THE PROPERTY OF NYP ARCHITECTURAL SERVICES LLP REGISTERED IN ENGLAND AND WALES No. 4631338 AND MAY BE USED OR REPRODUCED ONLY UNDER CONTRACT. 2. CONTRACTORS AND SUB-CONTRACTORS MUST CHECK AND AGREE ALL DIMENSIONS BEFORE PREPARING SHOP DRAWINGS OR COMMENCING WORK ON SITE 3. CONTRACTORS ARE RESPONSIBLE FOR INFORMING THE DESIGNER OF ANY DISCREPANCY DISCOVERED ON THIS DRAWING OR BETWEEN THIS DRAWING AND ANY OTHER RELATED DOCUMENT ISSUED UNDER THE STANDARD FORM OF CONTRACT IN RESPECT OF THE WORK. 4. WRITTEN DIMENSIONS ONLY ARE TO BE USED FROM THIS DRAWING. IF IN ANY DOUBT ASK FOR CLARIFICATION.	Notes.	Revisions.								
				Date	Suffix	Description	Date	Suffix	Description			
										NYP ARCHITECTURAL SERVICES LIMITED BBC, Innovation Way, Barnsley, S75 1JL. Tel: 01226 200889. E-mail: scott@nypas.co.uk / stephen@nypas.co.uk		
				Project. SCOUT CENTRE BETWEEN 135 & 137 ROTHERHAM ROAD, MONKBRETTON, BARNSELEY, S71-2LL			Client.					
				Drawing Title. PLANNING PLAN, ELEVATION & SITE PLAN			Date. NOV 2021			Scale.		
				Ref. 102/151			Dwg. No. 01			Rev.		