



Scale 1:1250 @ A4

Drawing No

28HSROY-04

Date

JANUARY 2011


© CDS Floor Plans

mail@cdsfloorplans.co.uk
07411 683773

www.cdsfloorplans.co.uk

LOCATION PLAN

28 High Street, Royston

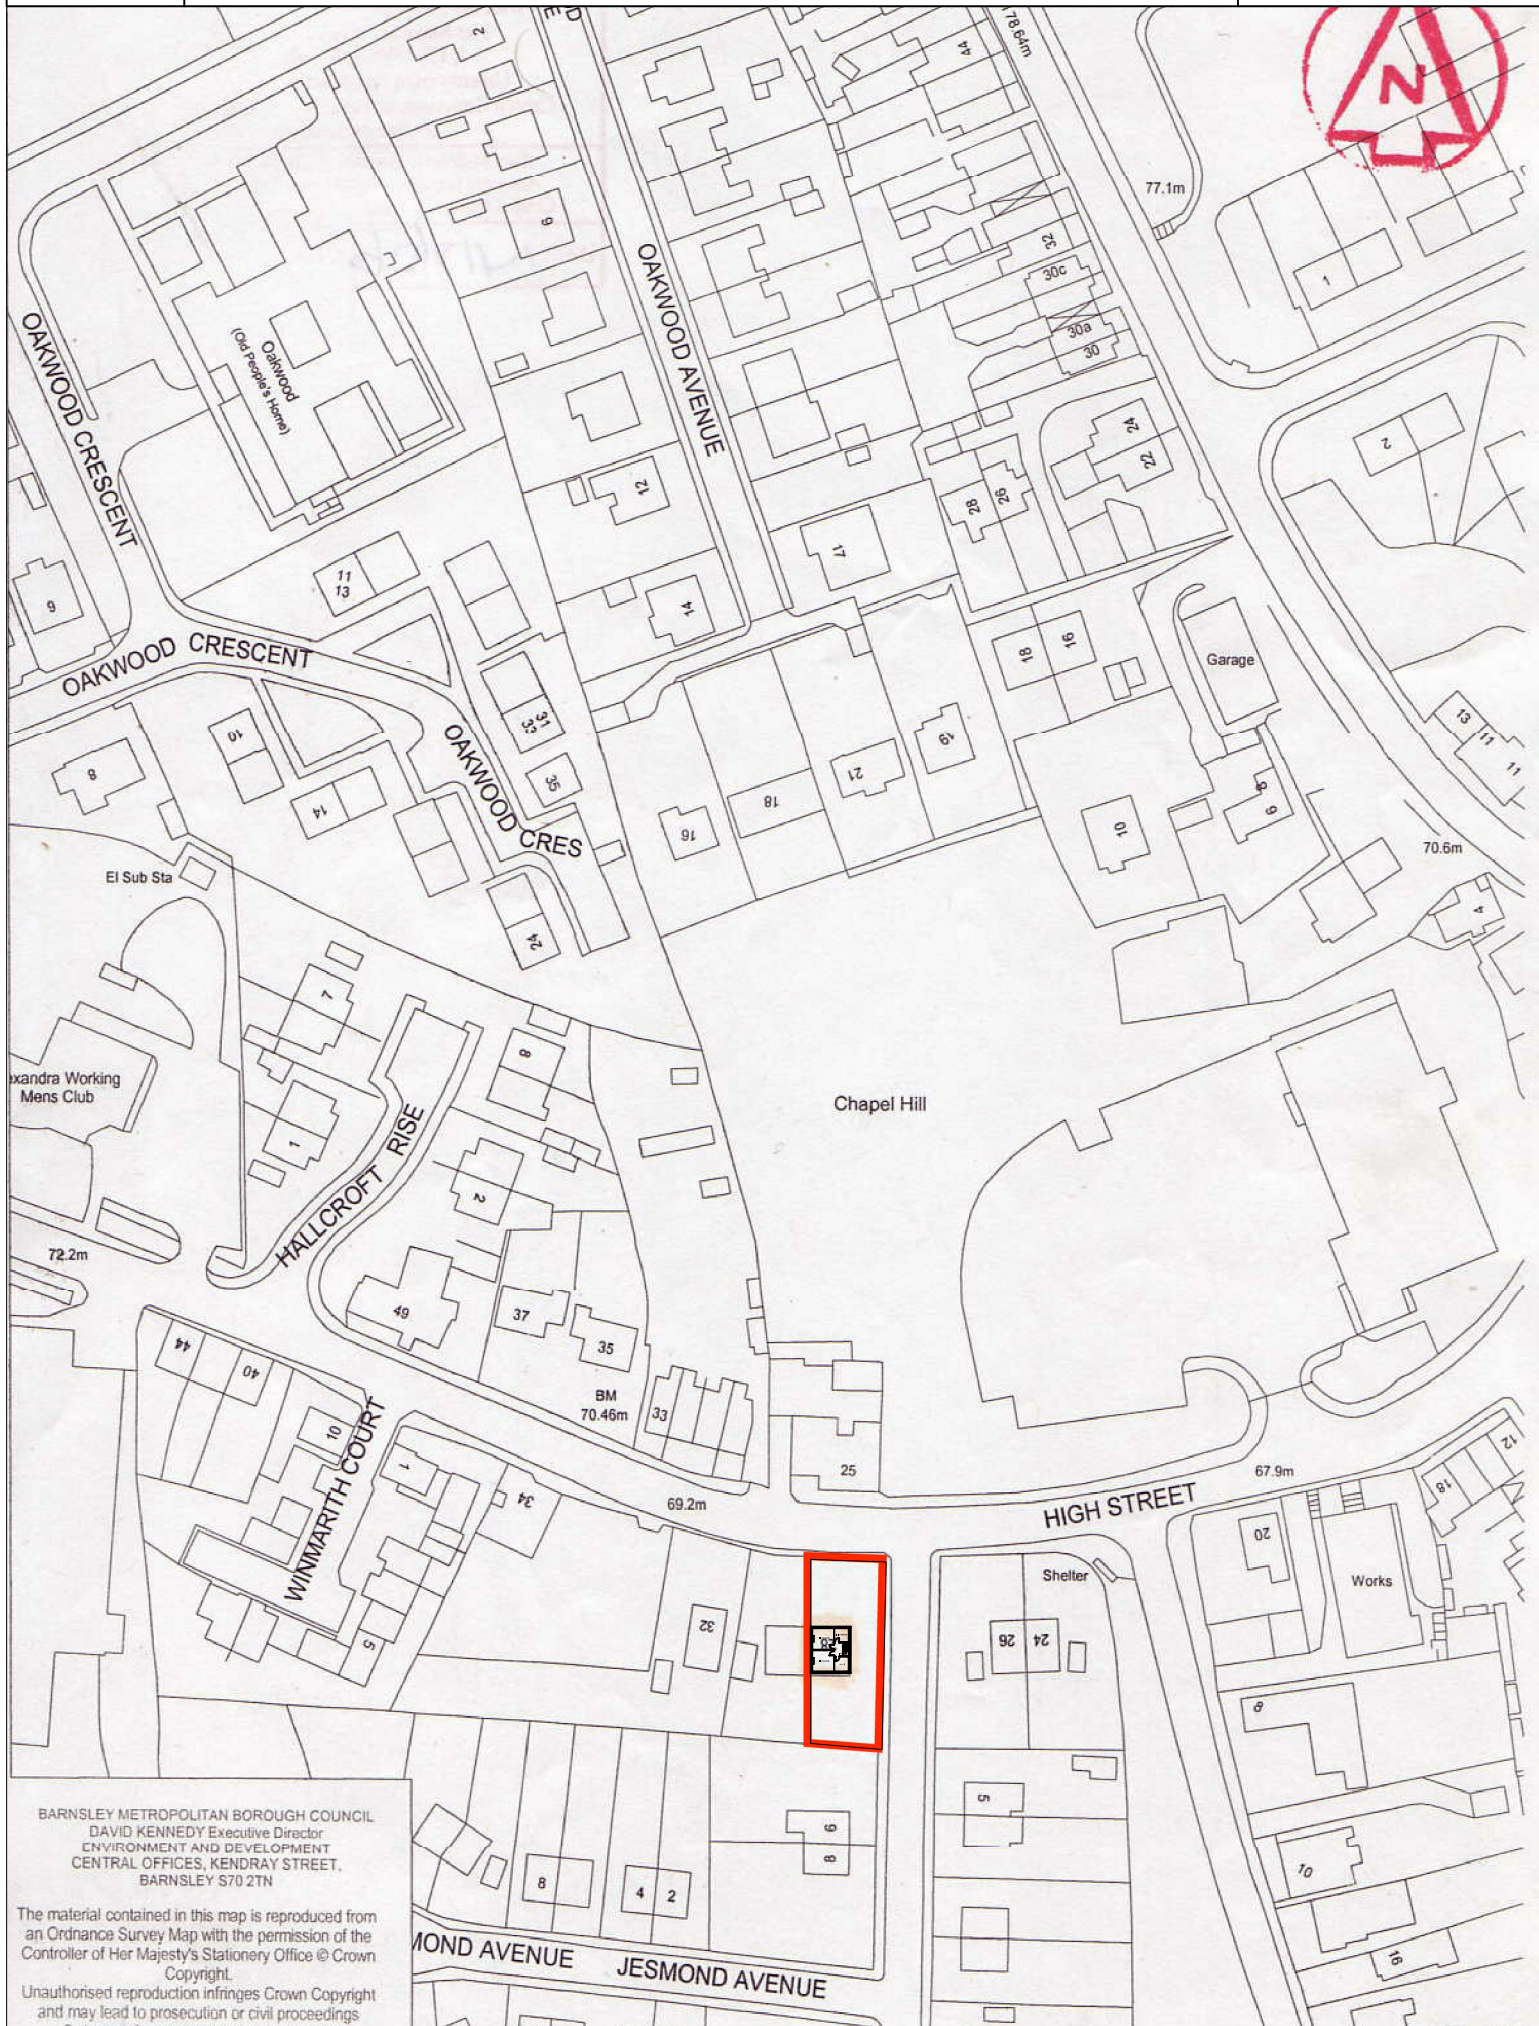

BARNLEY METROPOLITAN BOROUGH COUNCIL
DAVID KENNEDY Executive Director
ENVIRONMENT AND DEVELOPMENT
CENTRAL OFFICES, KENDRAY STREET,
BARNLEY S70 2TN

The material contained in this map is reproduced from
an Ordnance Survey Map with the permission of the
Controller of Her Majesty's Stationery Office © Crown
Copyright.

Unauthorised reproduction infringes Crown Copyright
and may lead to prosecution or civil proceedings
Ordnance Survey Licence No. 1 5076599