



Drawing No.	Rev No.
MSS001 -004	A

 


DO NOT SCALE: Contractor to check all dimensions and report any omissions or errors


NOTES

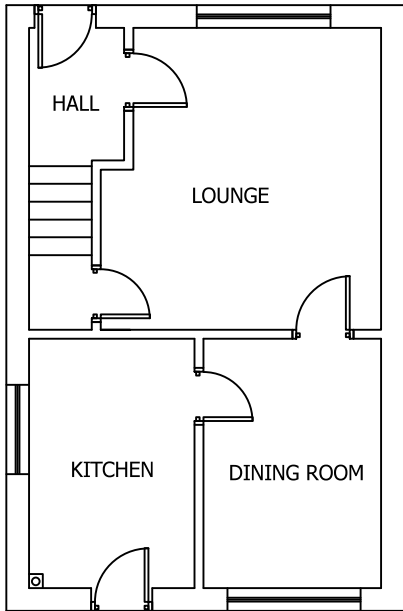


EXISTING GROUND FLOOR PLAN
SCALE 1:100 AT A3

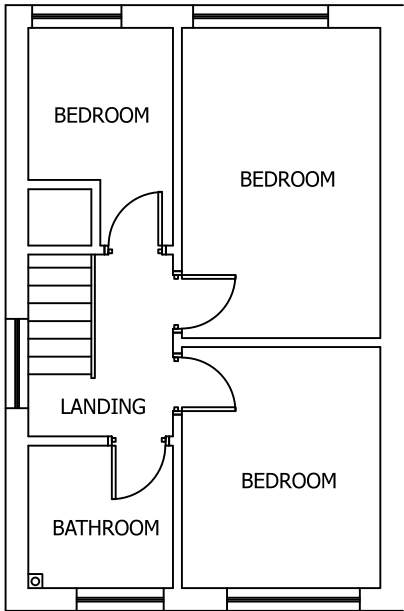

EXISTING FIRST FLOOR PLAN
SCALE 1:100 AT A3

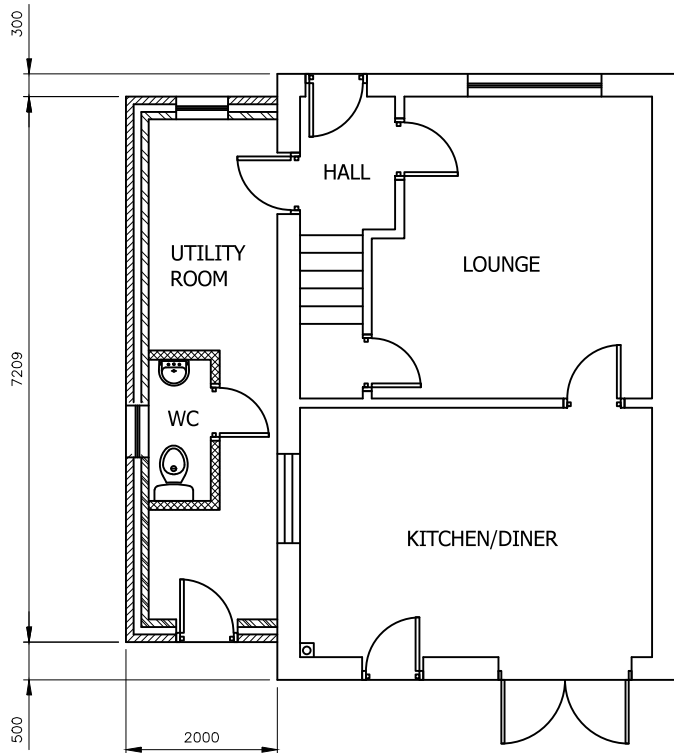

PROPOSED GROUND FLOOR PLAN
SCALE 1:100 AT A3

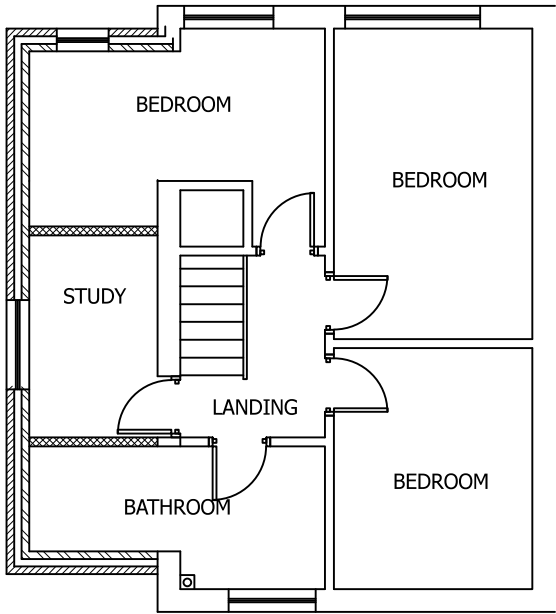

PROPOSED FIRST FLOOR PLAN
SCALE 1:100 AT A3

A	Stepped back at the rear	JRB			14/08/23
Rev	Description	By	Chk	App	Date

JRB DESIGNS Ltd
1 Saville Road
Cudworth
Barnsley
S72 8LT
Tel: 01226 383542
Fax: 01226 380078
Mob: 07970 541192
Email: john@jrbdesigns.co.uk

This drawing is copyright. © jrbdesigns Ltd.

Client	MRS SAMANTHA SHERWOOD				
Drawing Title	PROPOSED PLANS				
Address	4 FOXROYD CLOSE ARDSLEY S71 5AR				
Project Title:	PROPOSED TWO STOREY SIDE EXTENSION				
Purpose of Issue:	PLANNING				
Drawing Status	FIRST ISSUE				
Scale at A3 AS SHOWN	Drawn By JRB	Date 12/06/2023			
Checked By	Date 12/06/2023	Approved By	Date 12/06/2023		
Project No. MSS001	Drawing No. 004	Revision A			
APPROVAL ☒ INFORMATION ☐ TENDER ☐ CONTRACT ☐ CONSTRUCTION ☐					