





Front Elevation (North Facing)
1 : 100




Rear Elevation (South Facing)
1 : 100

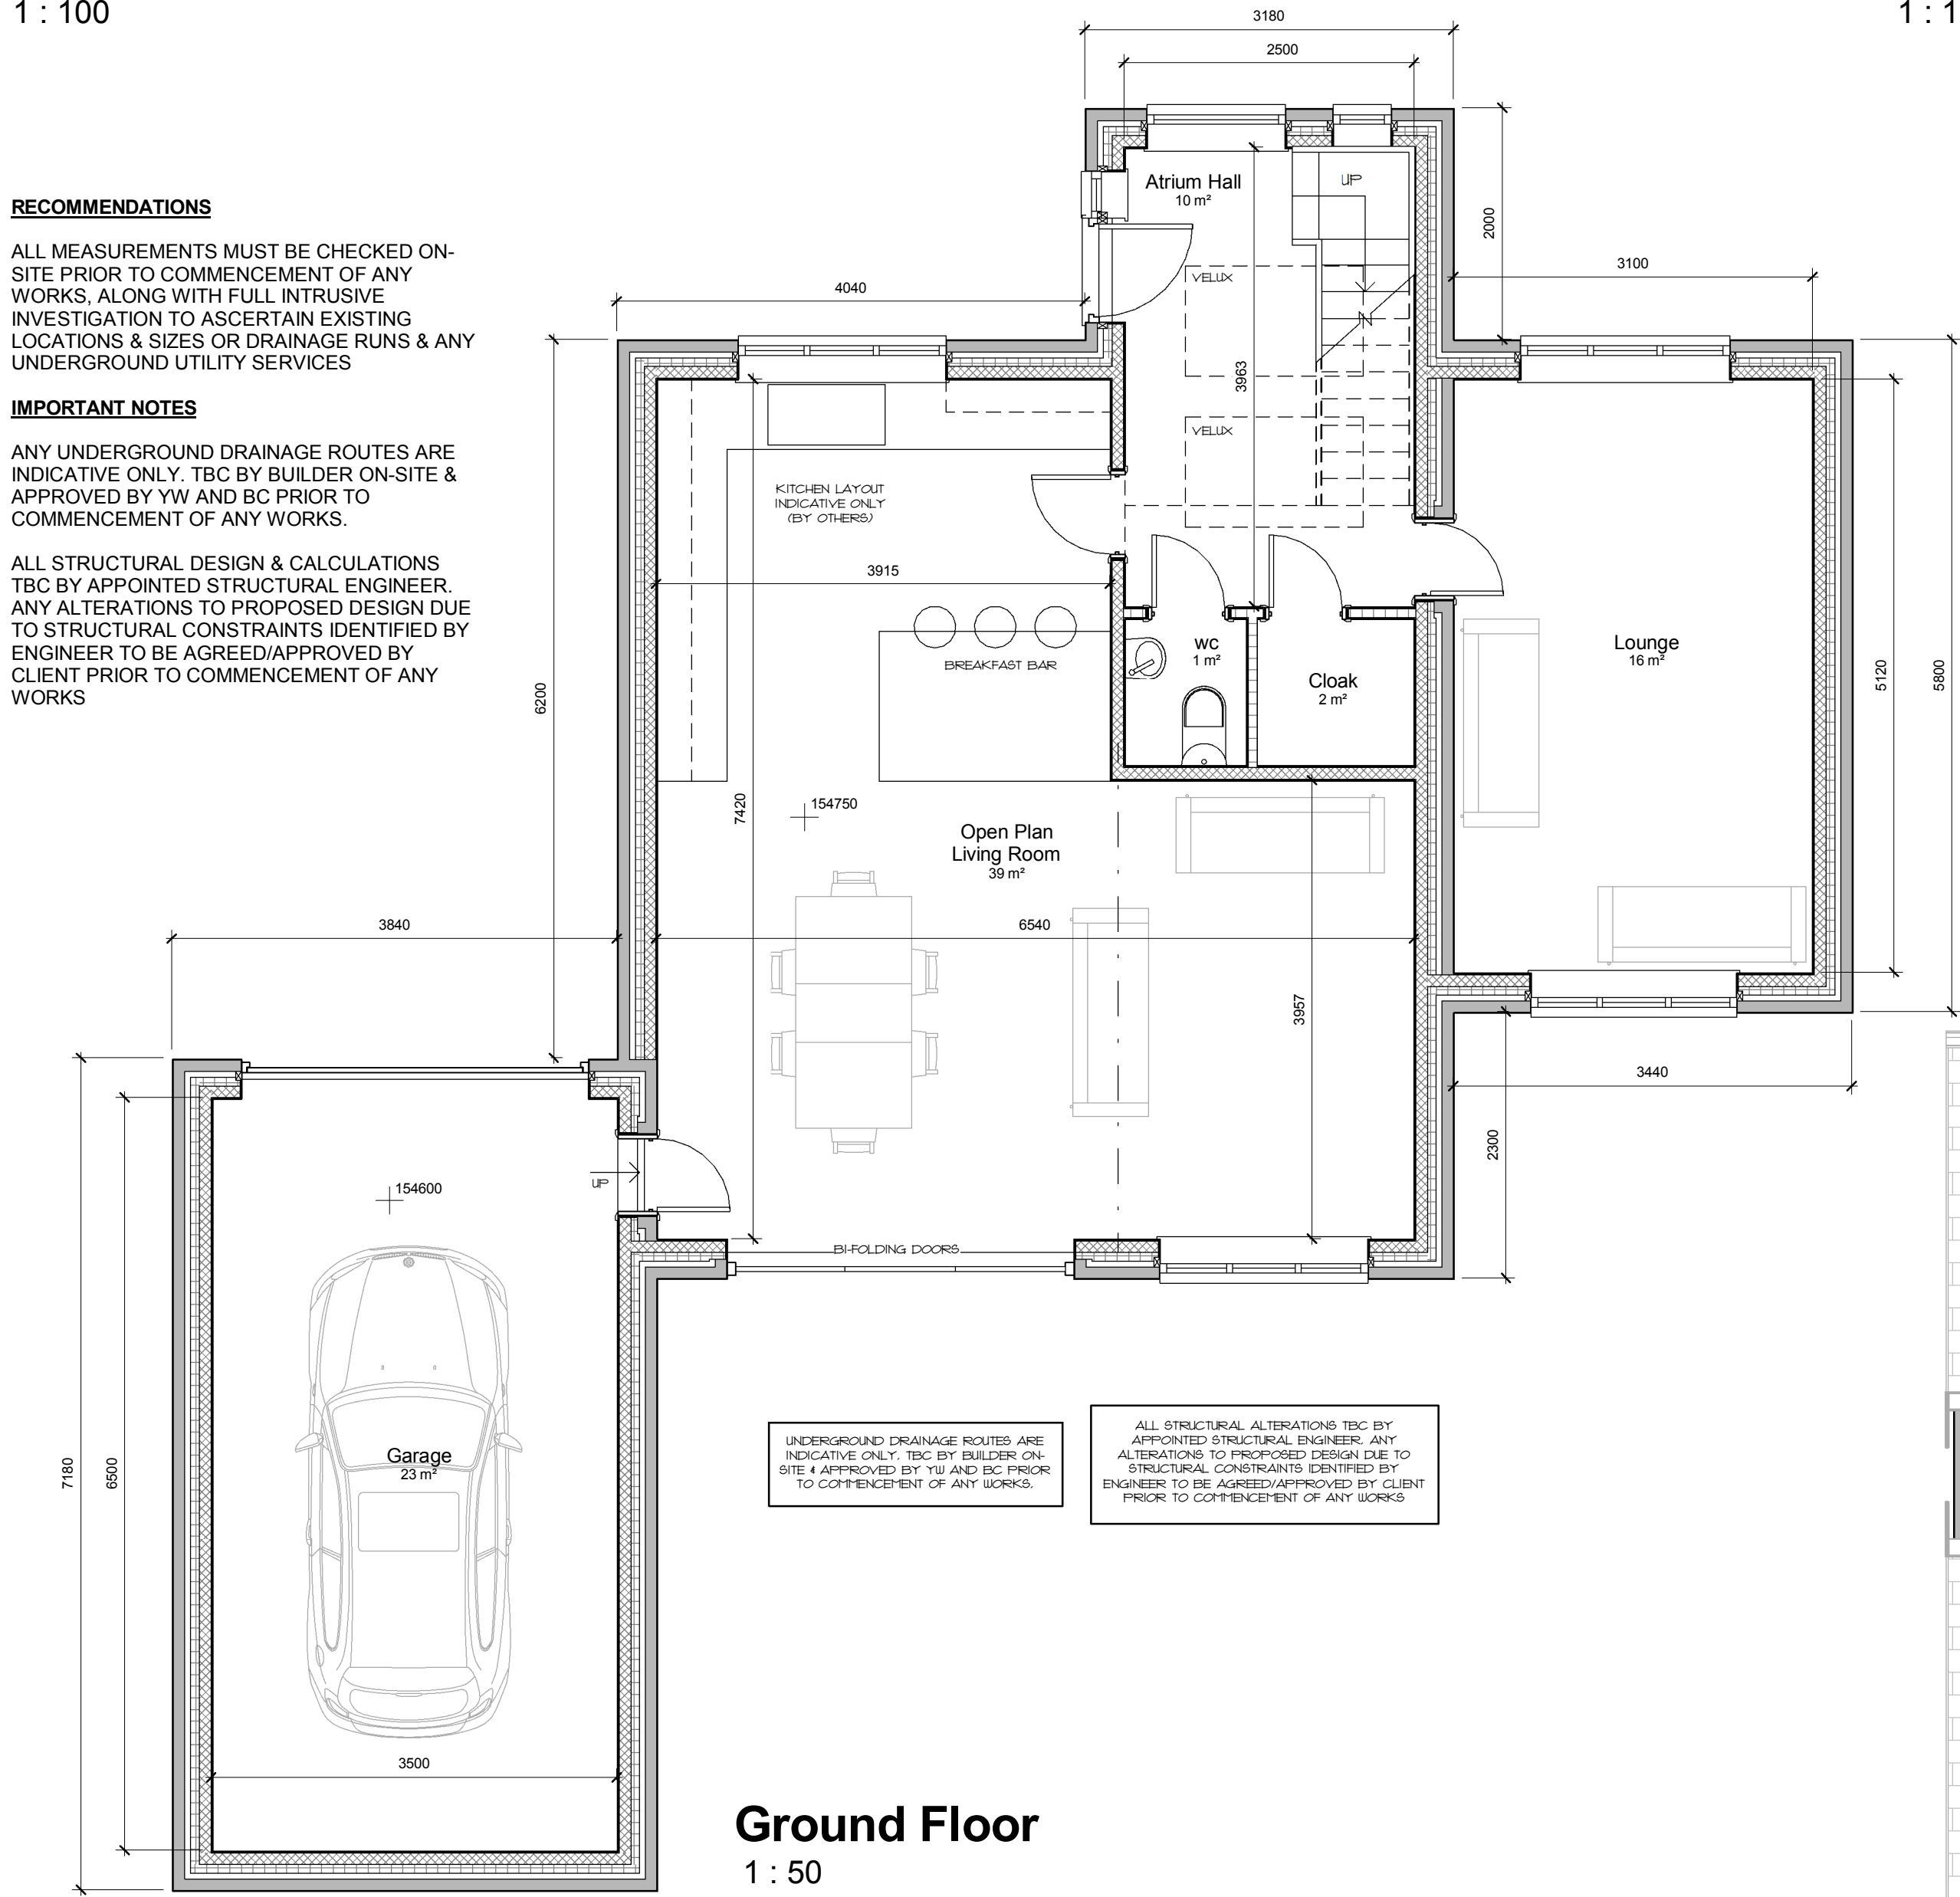


Ground Floor
1 : 50

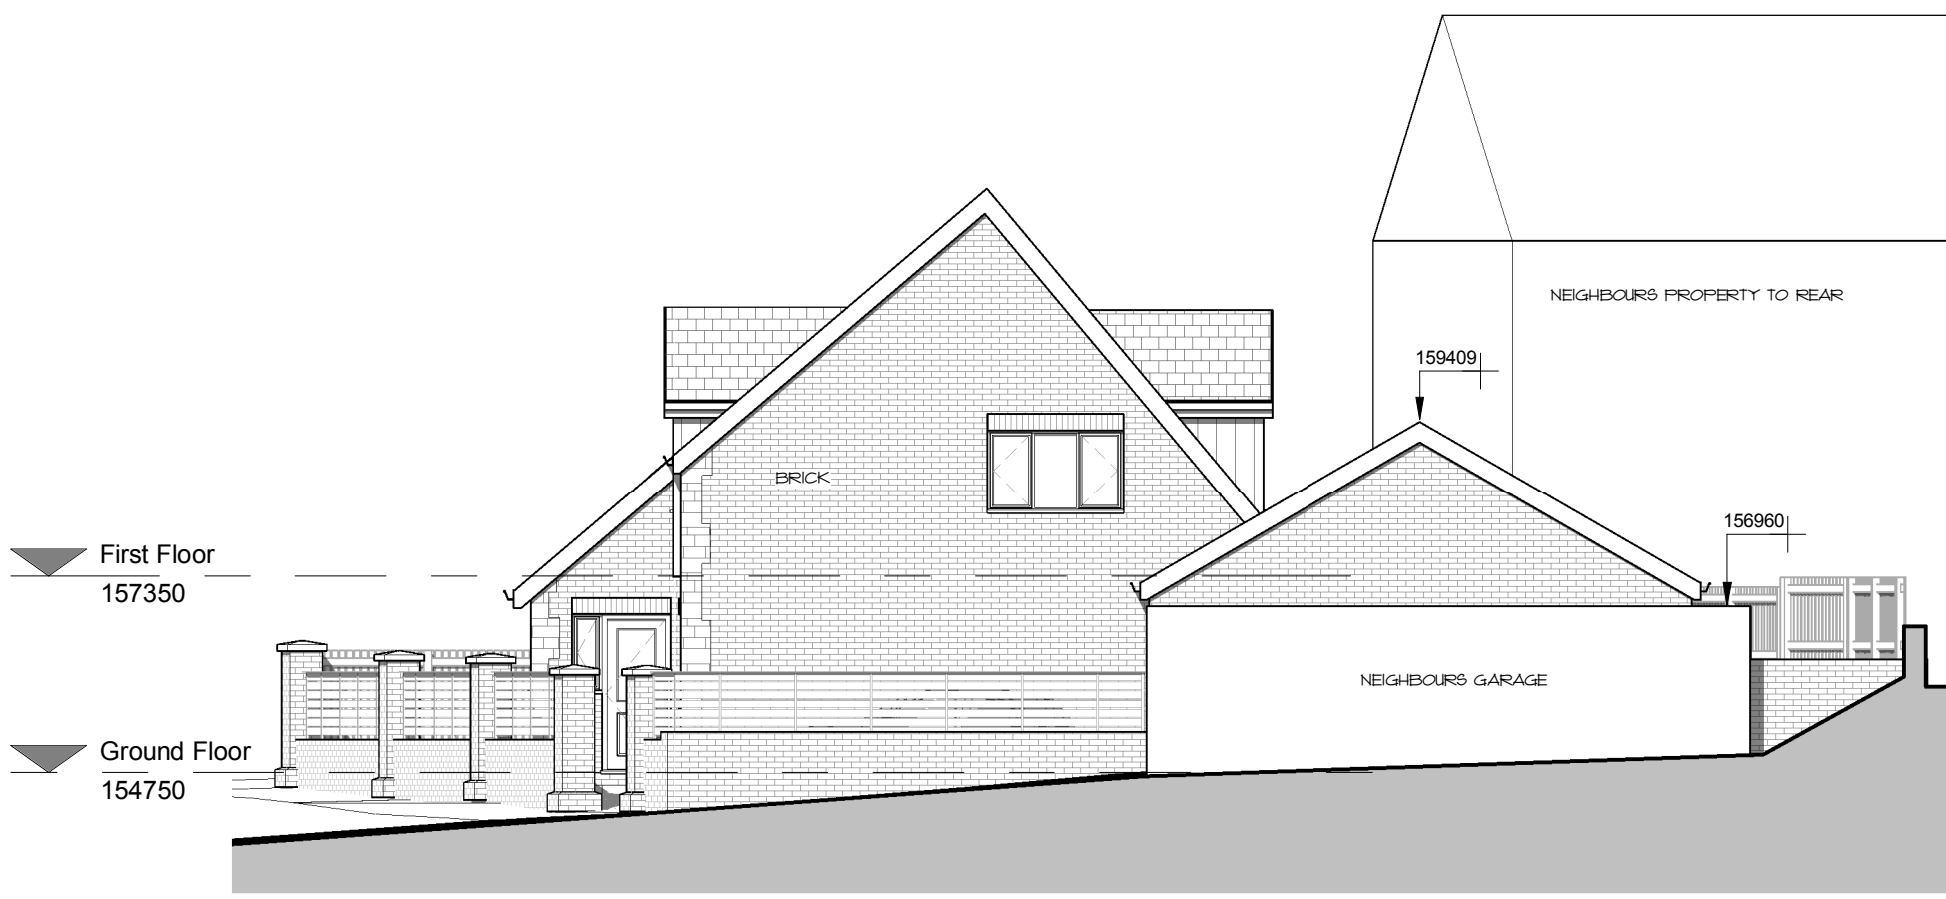

Side Elevation (West Facing)
1 : 100

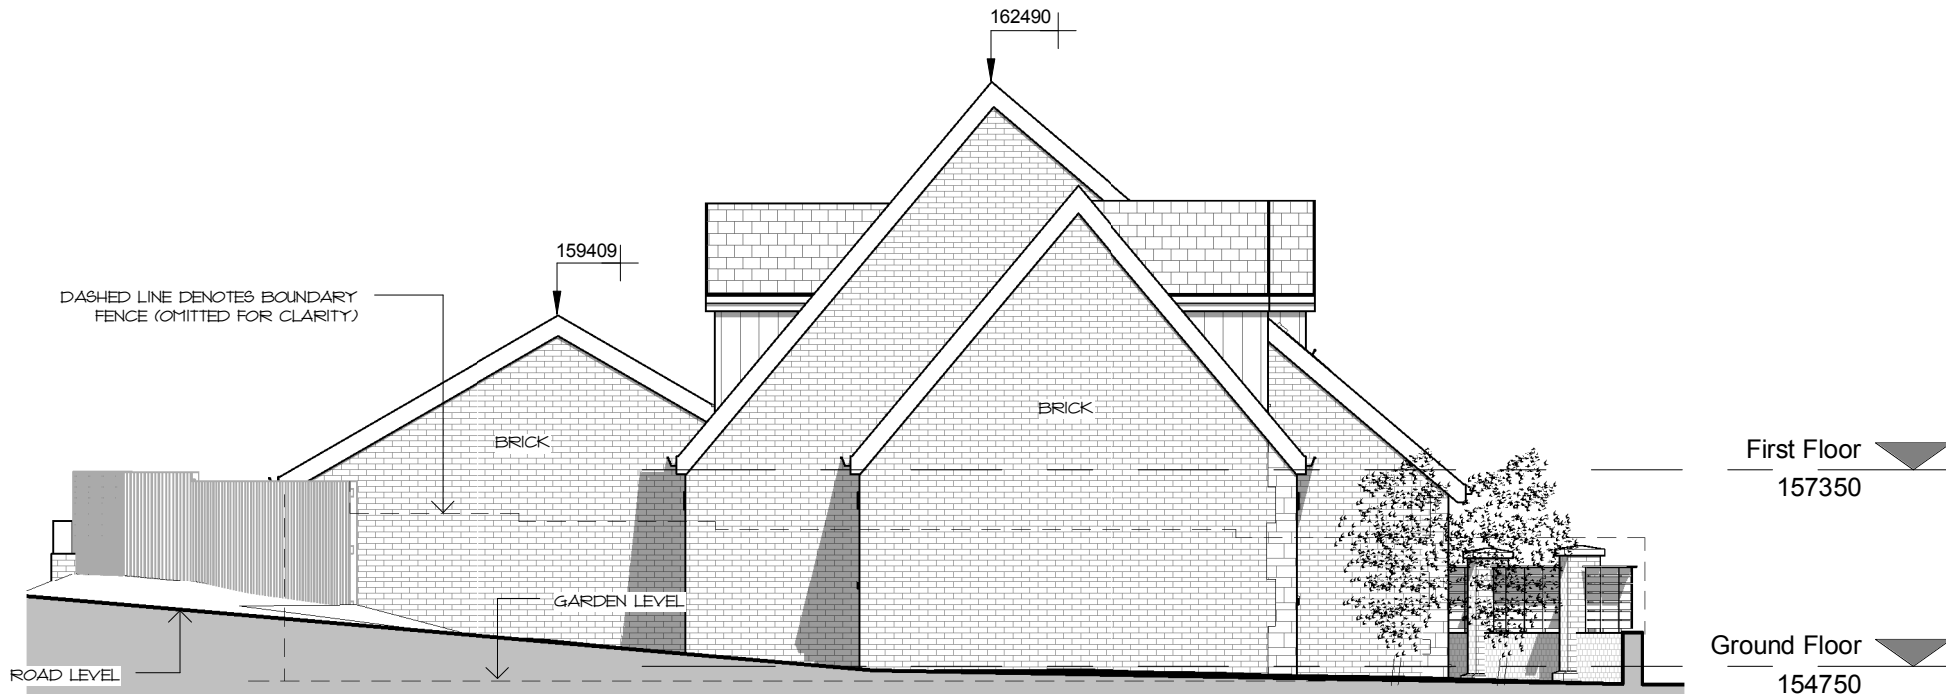


Side Elevation (East Facing)
1 : 100


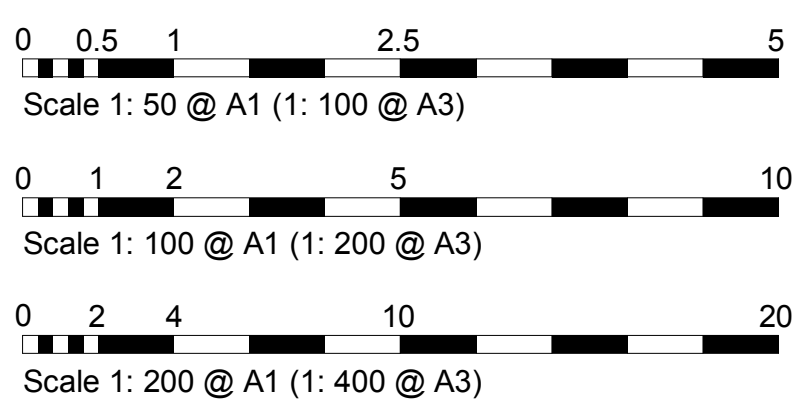


GENERAL			
DO NOT SCALE FROM THIS DRAWING.			
ALL DIMENSIONS ARE TO BE CHECKED ON SITE AND CONFIRMED TO AUTHOR.			
ALL FEASIBILITY STUDIES ARE SUBJECT TO FULL SITE SURVEY + LOCAL AUTHORITY APPROVALS.			
ANY DISCREPANCIES OR VARIATIONS SHALL BE NOTIFIED TO CADVIS3D BEFORE WORK ON THE RELEVANT SECTION COMMENCES.			
THIS DRAWING SHALL BE READ IN CONJUNCTION WITH ALL RELEVANT CONSULTANTS AND / OR SPECIALISTS DRAWINGS / DOCUMENTS.			
THE MATERIALS AND WORKMANSHIP OF ALL RELEVANT TRADES AND BUILDING OPERATIONS SHALL COMPLY WITH THE RECOMMENDATIONS OF CURRENT BRITISH STANDARDS AND CODES OF PRACTICE.			
AS FAR AS REASONABLY PRACTICABLE, THIS DESIGN HAS BEEN PREPARED IN SUCH A WAY AS TO REDUCE THE RISKS TO THE HEALTH AND SAFETY OF PERSONS WHO MAY BE AFFECTED.			
RISK ASSESSMENTS HAVE BEEN PREPARED FOR ANY UNAVOIDABLE RISKS AND ARE REFERRED TO BELOW.			
RA ref	Date	Prepared	Item

NOTES

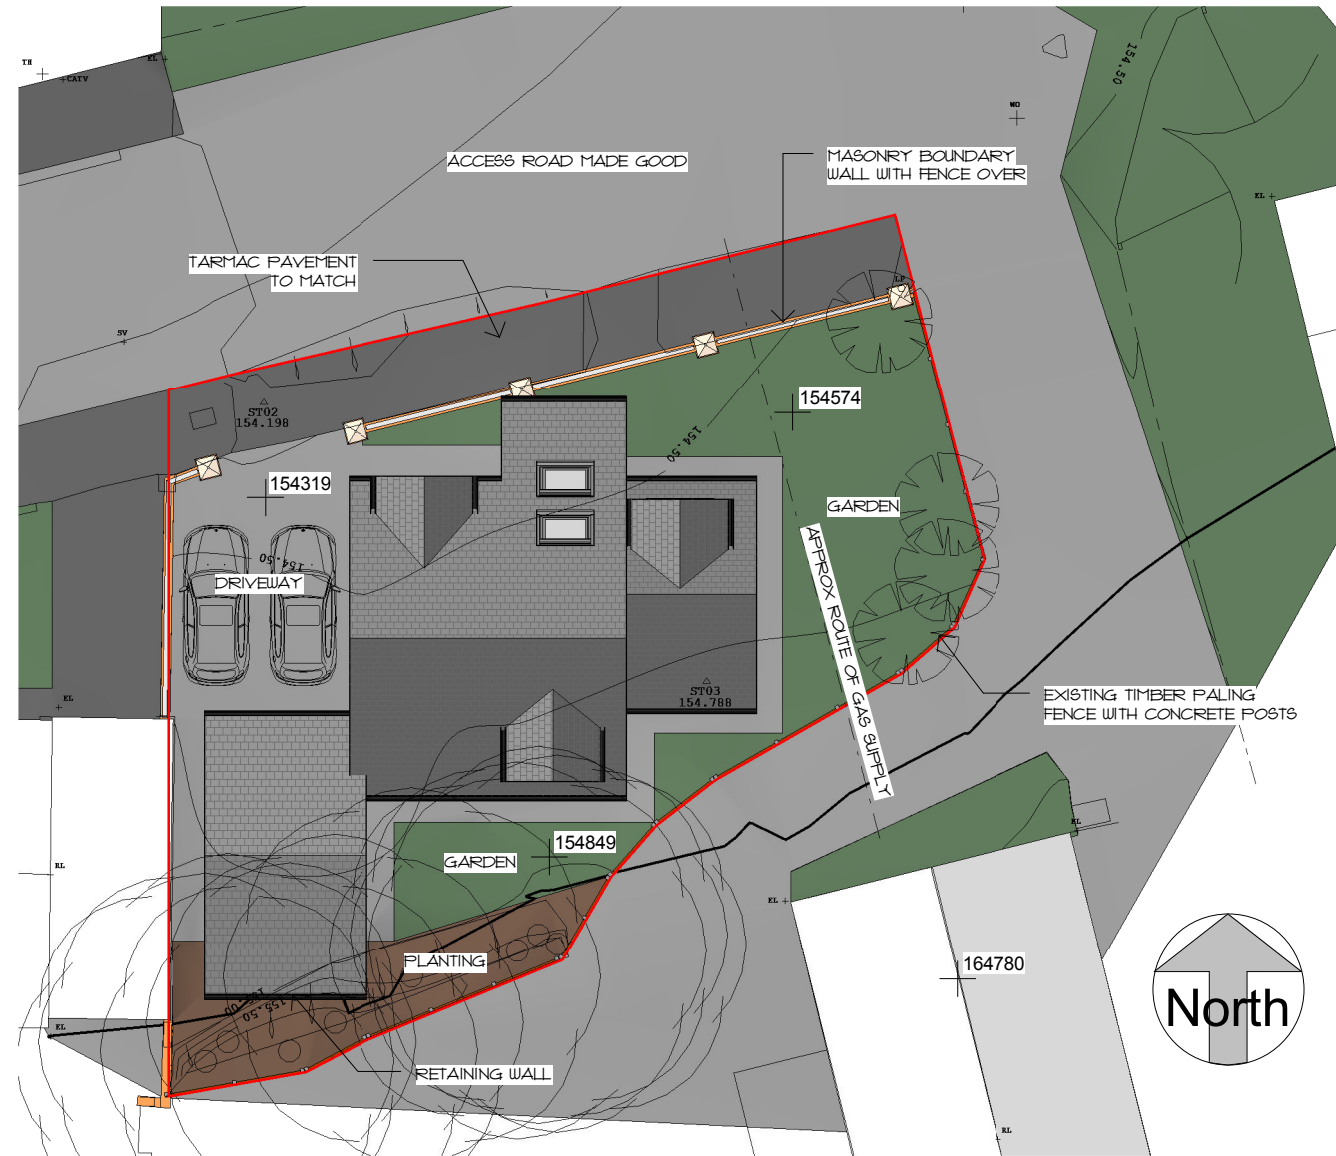

Site Plan
1 : 200

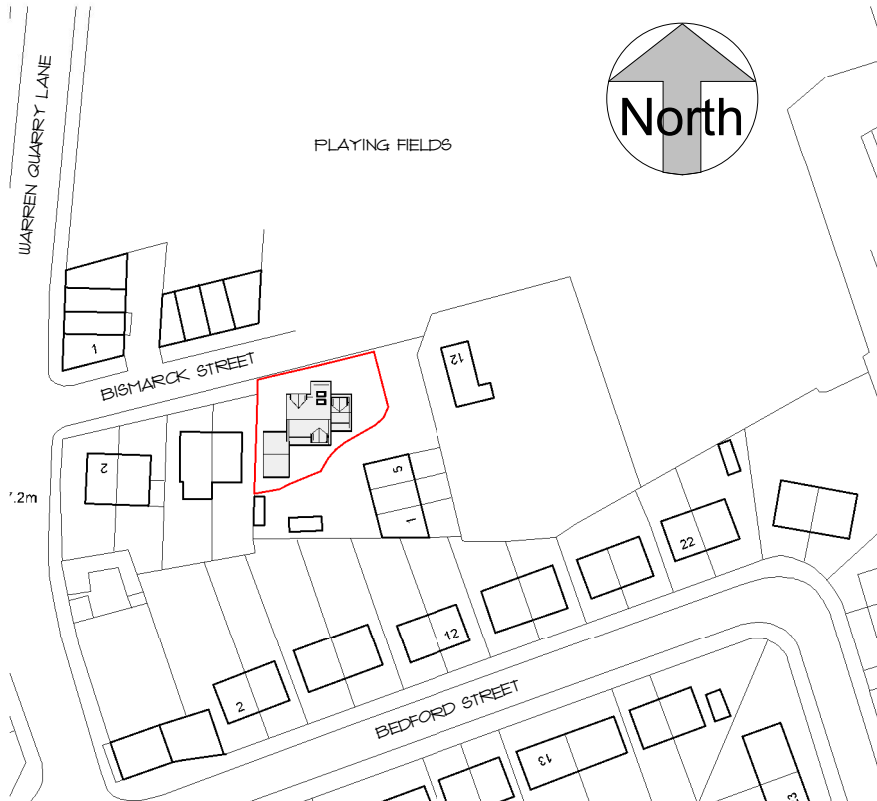 

Site Location Plan
1 : 1250

rev	date	dr	app	notes
scale	As indicated	drawn	PSI	apprv GF
date	MAR 2018	path	Client: docArchitectural Jobs1524 - Job: BamsleyArchProposed1524 - proposedPLANNING.rvt	
status			PROVISIONAL	
job no	1824	dwg no	A(10)-01	rev -

Cadvis3d
...making dreams happen
ARCHITECTURAL DESIGN SERVICES

Head Office:

The Towers, 237 Wakefield Rd, Lepton,
Huddersfield, West Yorkshire, HD8 0DH

Tel: 01484 937123 / 07955 898269
Email: info@cadvis3d.co.uk

www.cadvis3d.co.uk

project

New Build Dwelling
@ Land located on Bismarck Street,
Bamsley, S70 4NA

client

Mr C Farrow

title

Plans & Elevations - As Proposed



Front Perspective

First Floor
1 : 50

