

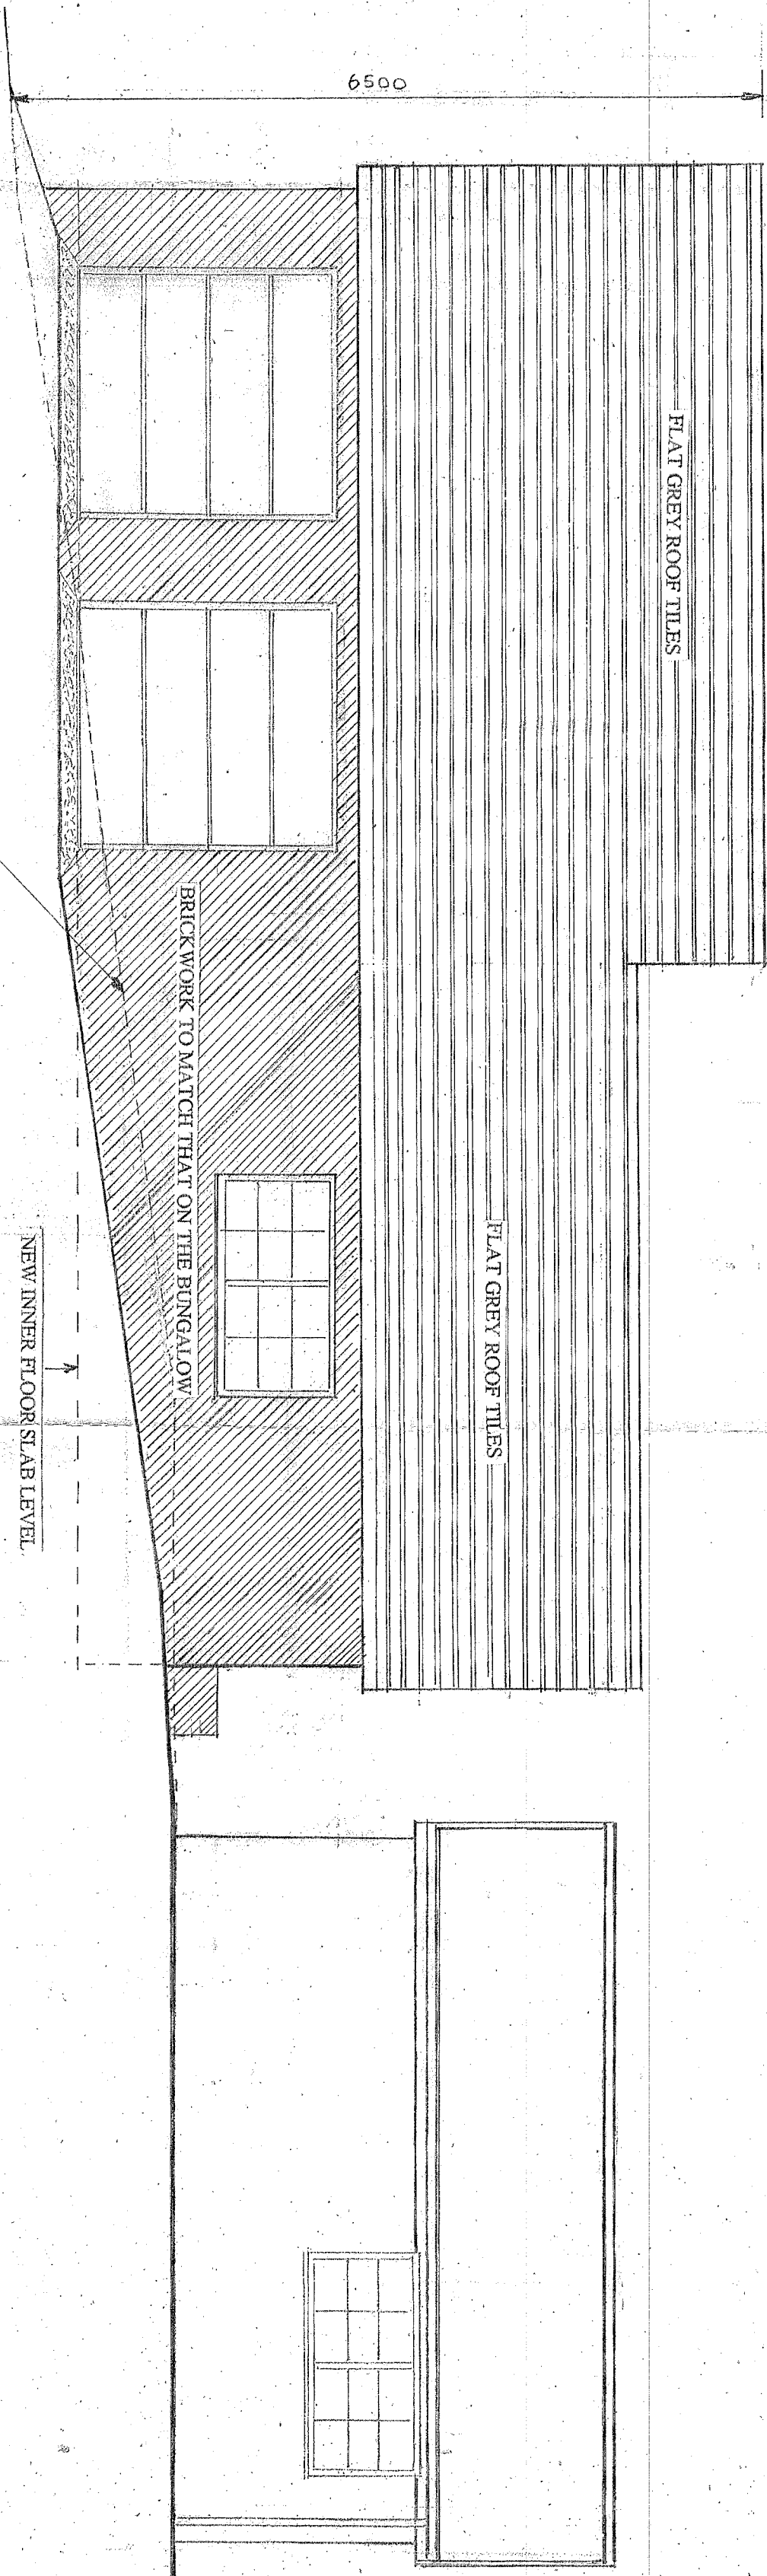


SCALE 1:50

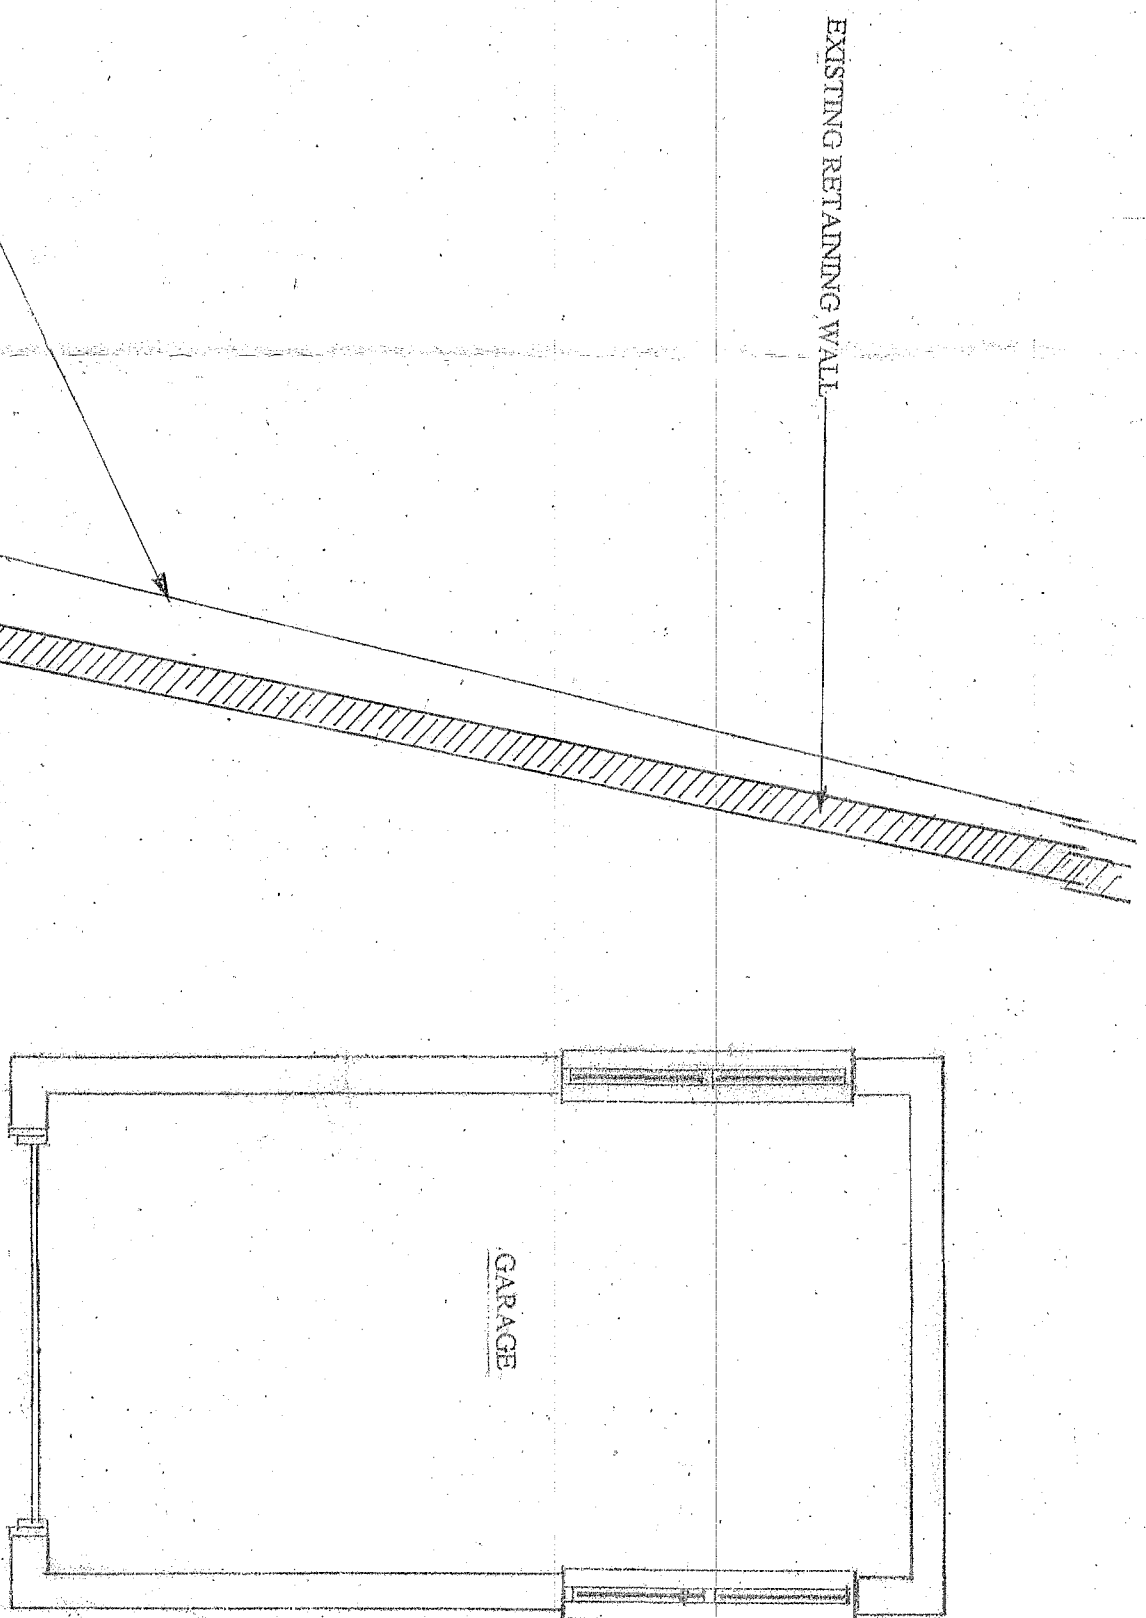


PROPOSED SIDE ELEVATION A

SCALE 1:50

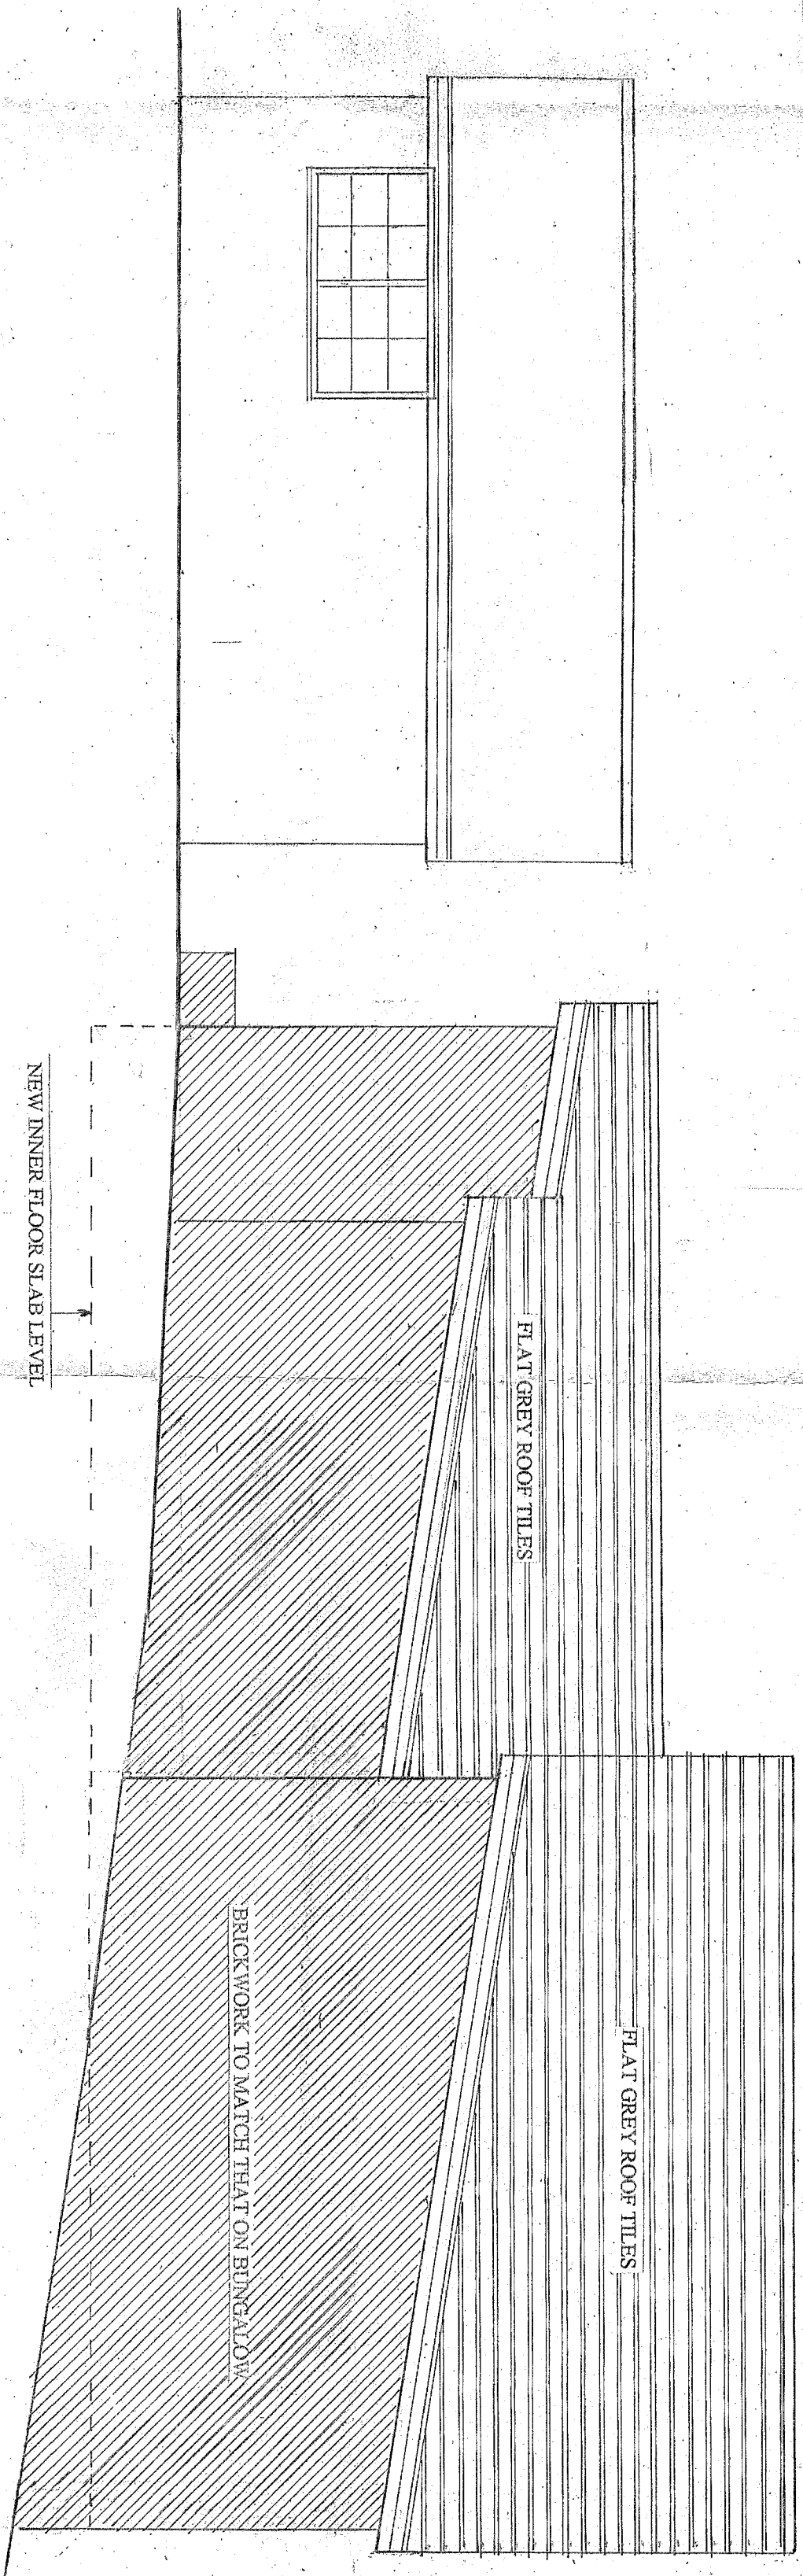


PROPOSED SIDE ELEVATION B

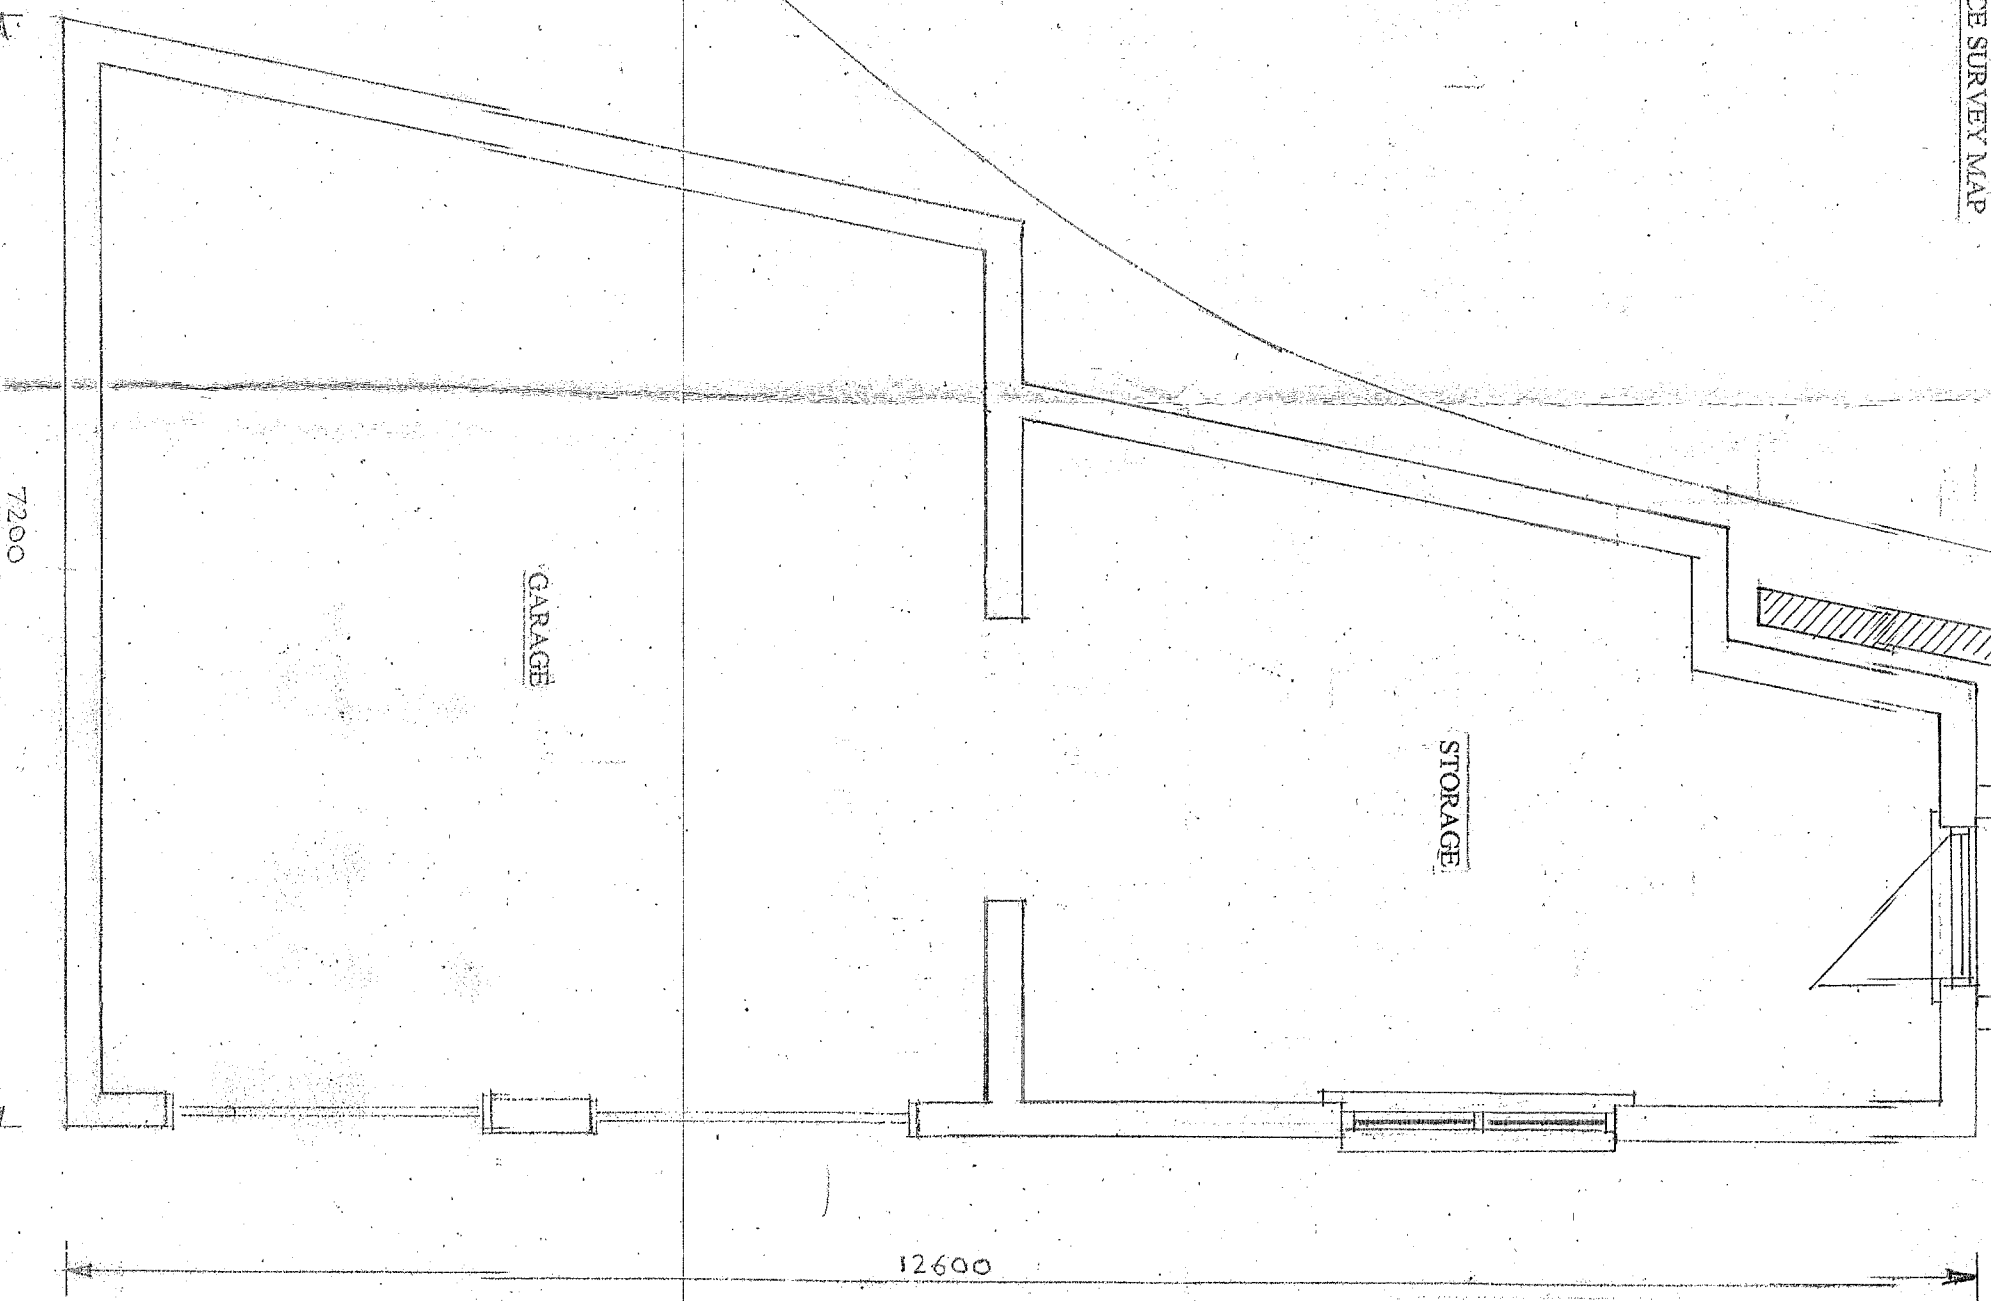

PROPOSED GROUND FLOOR LAYOUT

SCALE 1:50

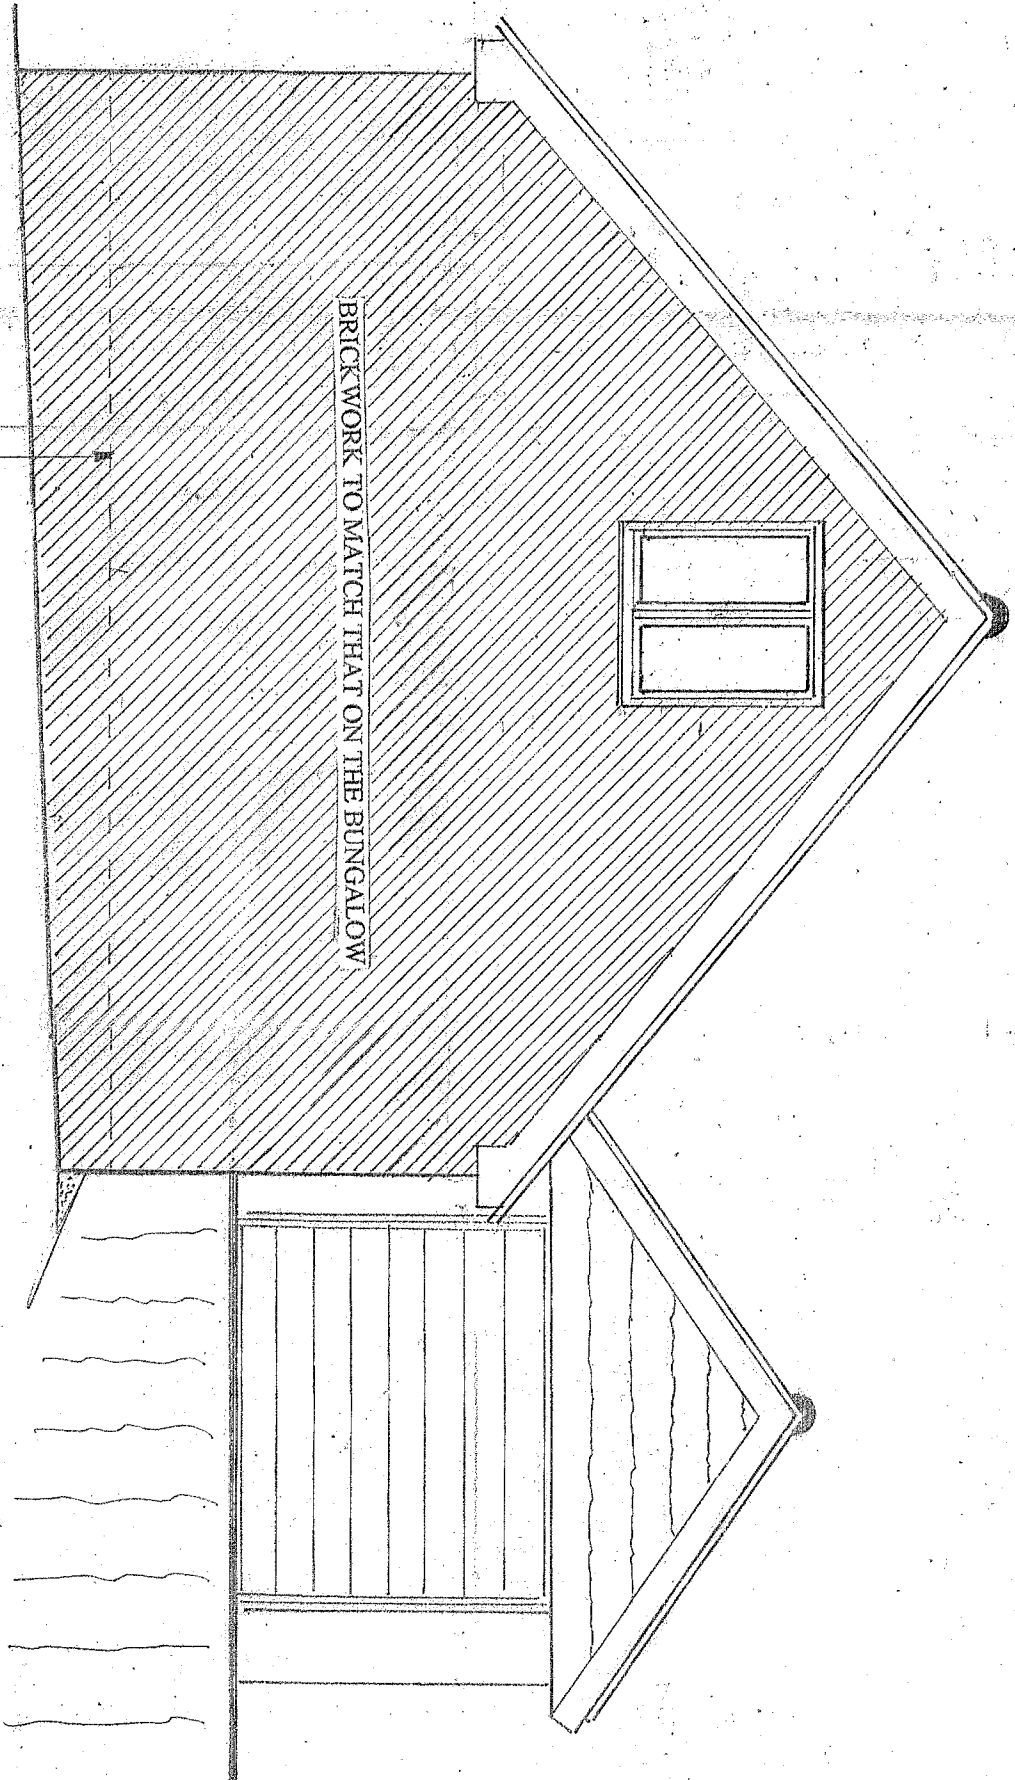

PROPOSED FRONT ELEVATION

REVISION A

SCALE 1:50