


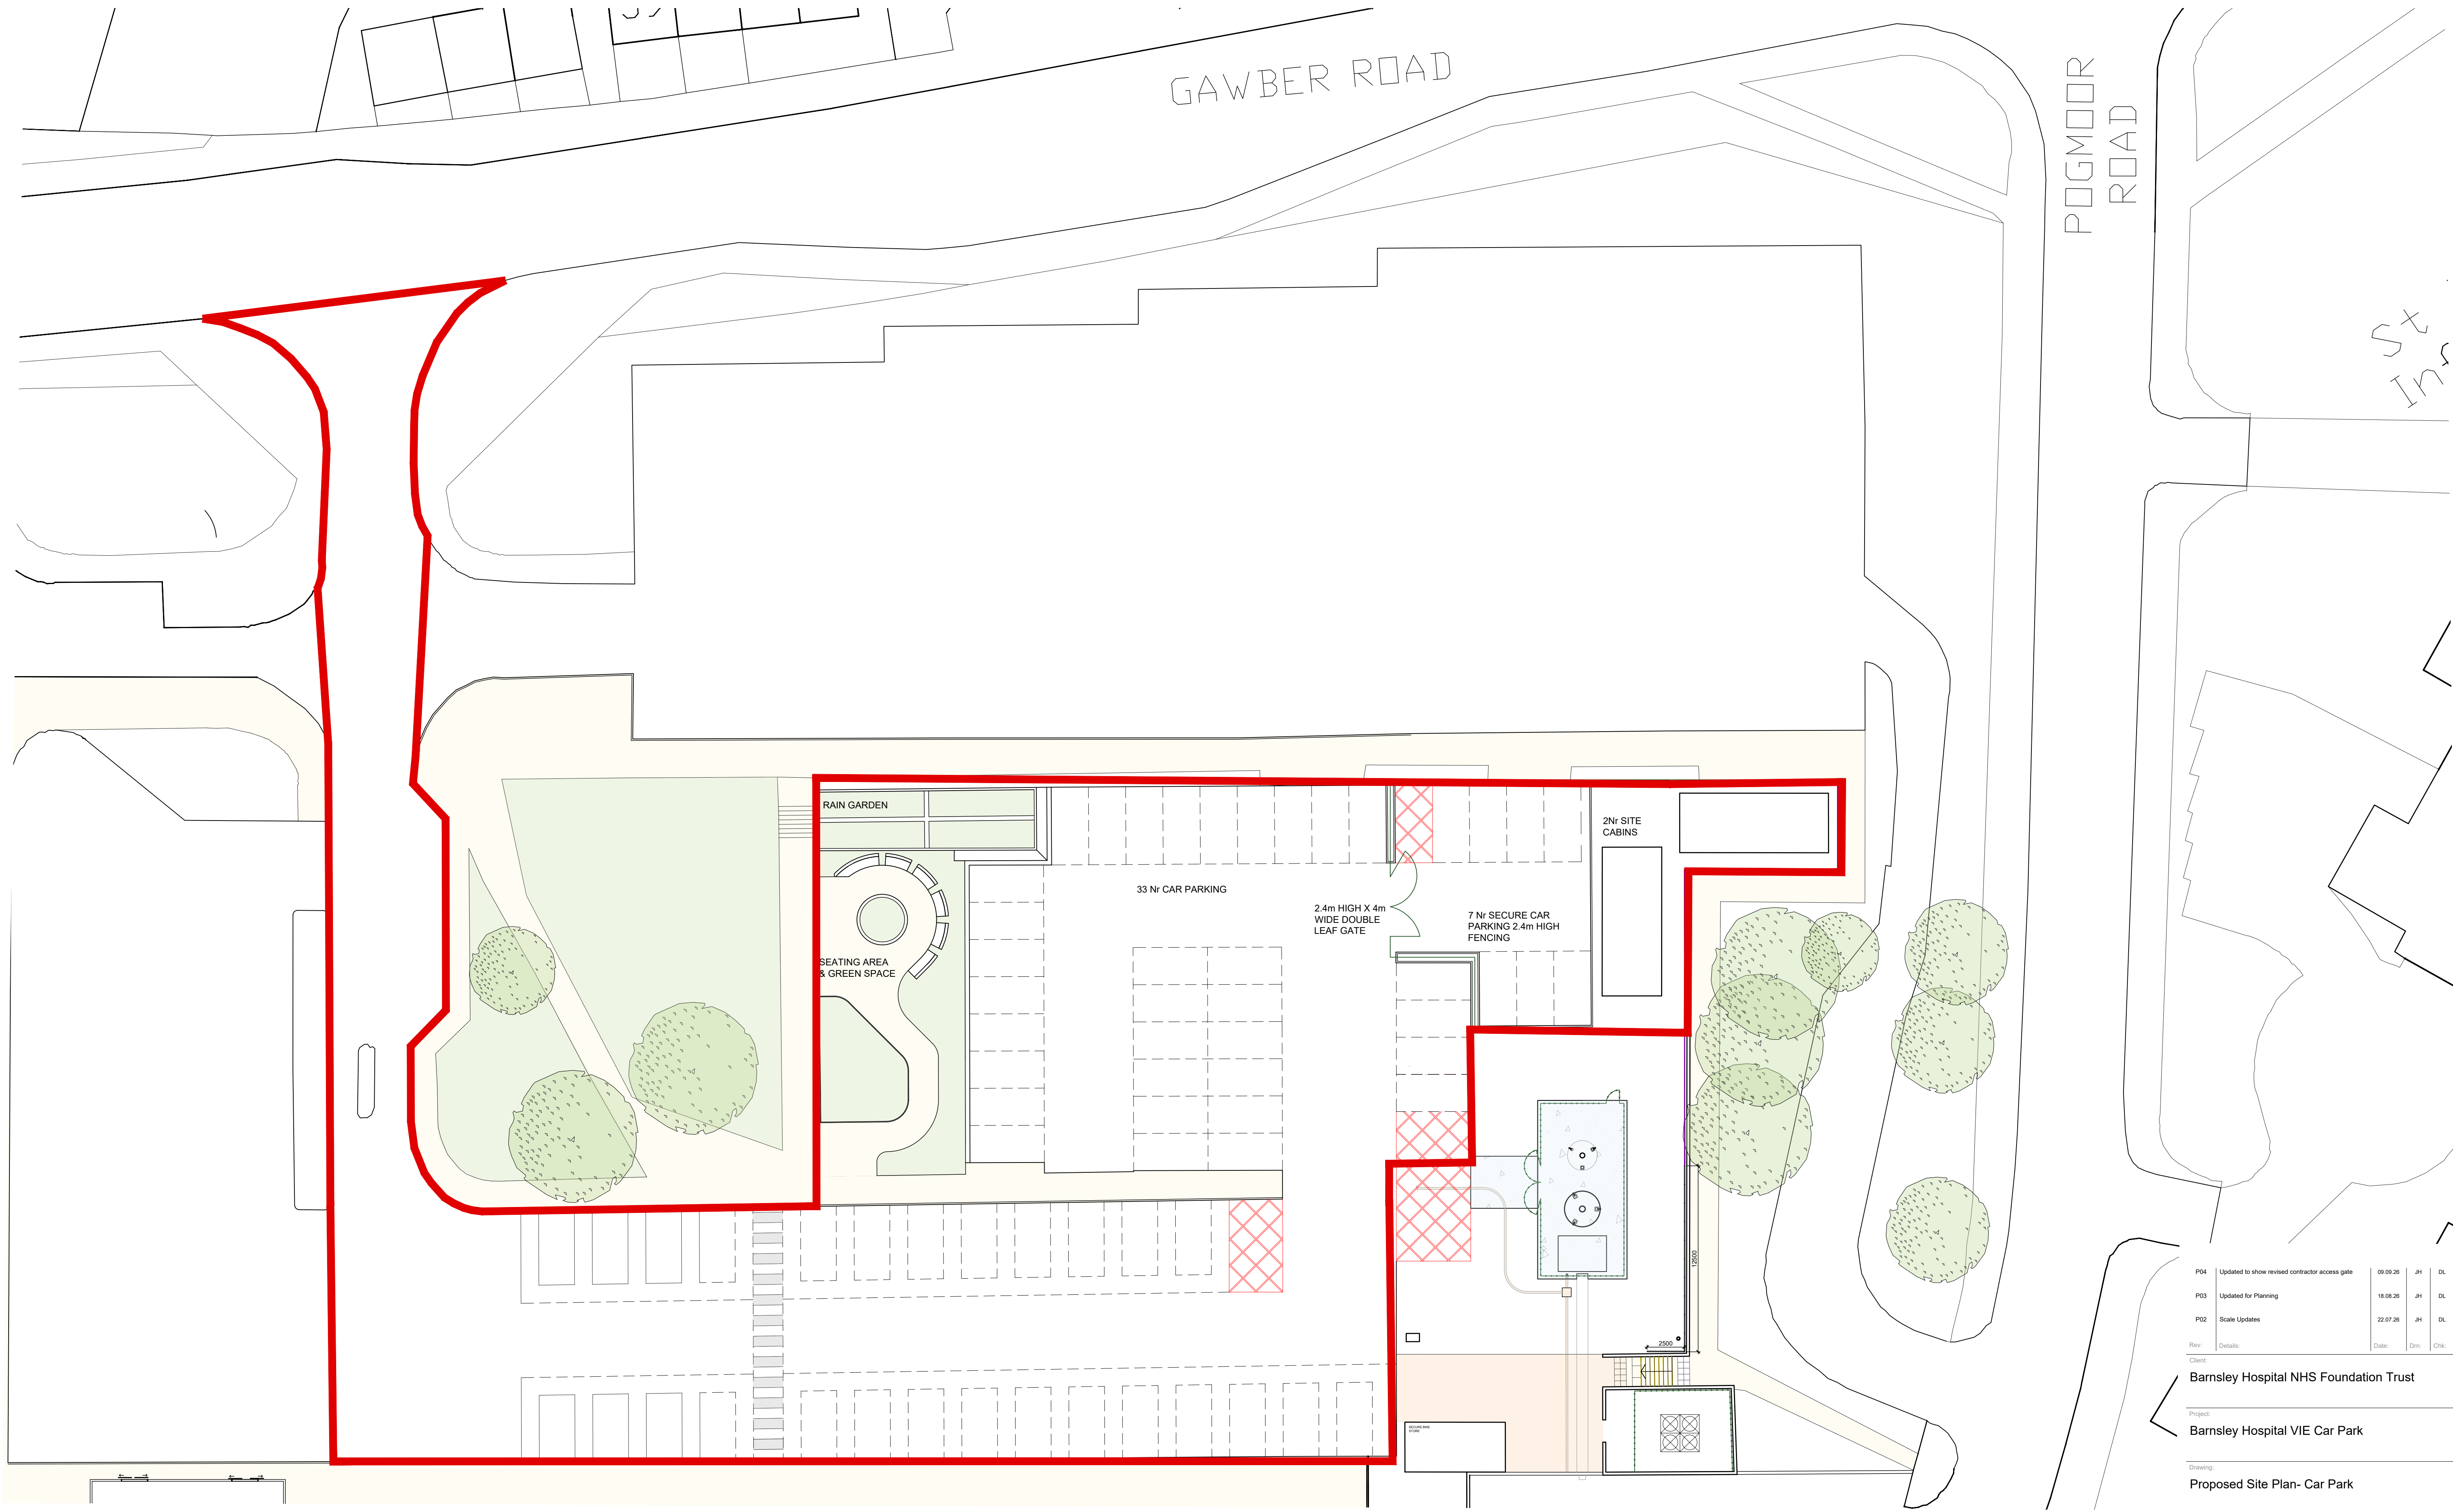

THIS DRAWING AND INFORMATION CONTAINED HEREIN IS PROTECTED BY COPYRIGHT LAW AND MUST NOT BE COPIED OR REPRODUCED WITHOUT THE PRIOR WRITTEN CONSENT OF JAMES TOTTY PARTNERSHIP

ORDNANCE SURVEY INFORMATION IS REPRODUCED BY PERMISSION IN ACCORDANCE WITH LICENCE AGREEMENT - LICENCE No. AR 100006159

Rev.	Details	Date	Drn	Chk
P04	Updated to show revised contractor access gate	09.09.26	JH	DL
P03	Updated for Planning	18.08.26	JH	DL
P02	Scale Updates	22.07.26	JH	DL

Client: Barnsley Hospital NHS Foundation Trust

Project: Barnsley Hospital VIE Car Park

Drawing: Proposed Site Plan- Car Park

JTP
ARCHITECTS

JAMES TOTTY PARTNERSHIP LLP
CHARTERED ARCHITECTS
38 WILKINSON STREET
SHEFFIELD S10 2GB
Telephone: (0114) 270 0208
Email: mail@jtp-architects.co.uk
Web: www.jtp-architects.co.uk

Scale:	Project No:	Drawn:	Checked:	Date:
1:200	15/1482	DL	DL	June 2026

Status: FOR PLANNING

Drawing No: 151482 - JTP - XX - XX - D - A - 612 - P04

Project	Originator	Zone	Level	Type	Role	Number	Revision
---------	------------	------	-------	------	------	--------	----------