


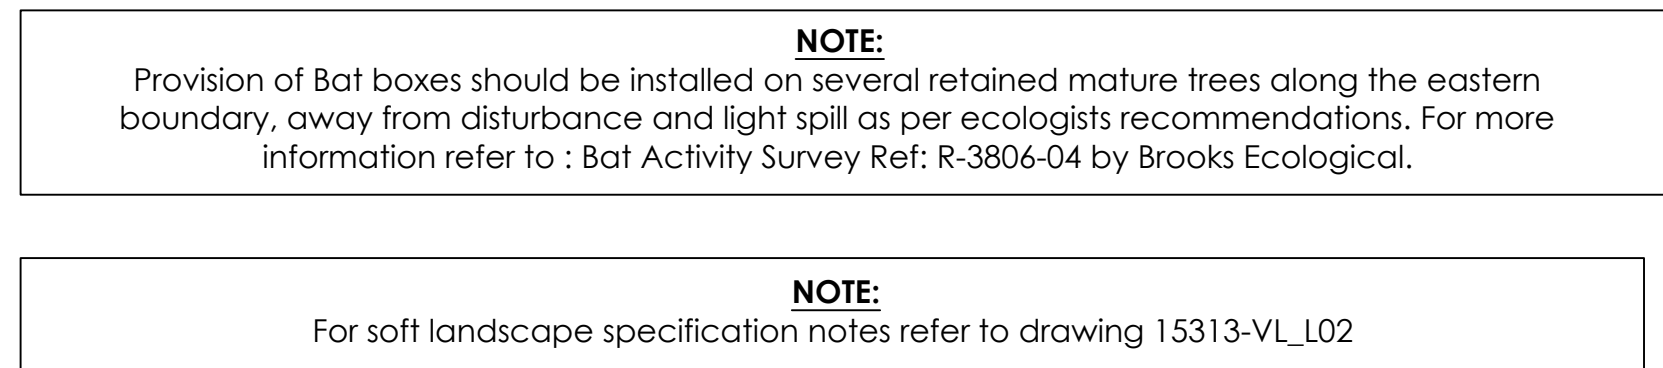

2020.05.04.0	Five truss and hedge positions adjusted to provide a flat finish from the built electrical cable layout	IB	AS
2020.04.29.0	Driving updated in accordance with revised layout. Soft landscape amended to coordinate	HS	AS
2020.01.30.0	New Alameda North Buffer planning to stage works defined	IB	AS
2020.01.01.0	Updated to coordinate engineering works to southern	IB	AS
2020.01.01.0	Updated to coordinate engineering works to southern	IB	AS
2020.12.08.0	Updated to co-ordinate with Architects site plan	IB	AS
2022.12.21.0	Updated to co-ordinate with Architects site plan	AS	AS
2022.11.18.0	Updated to co-ordinate with Architects site plan	AS	AS
2022.09.02.0	Updated to co-ordinate with Architects site plan	AS	AS
2022.08.17.0	Updated to match architects plan	CAJ	AS
2022.08.01.0	Updated to match architects plan	CAJ	AS
2022.07.27.0	Increased trees in UML2 corridor, more boundary sound	CAJ	AS
2022.07.04.0	Updated to coordinate with Architects site plan	CAJ	AS
2022.05.04.0	Architectural buffer and trees increased to DWP boundary	CAJ	AS
2020.01.21.0	Artistic Impact Assessment	FW	AS
2020.01.21.0	Artistic Impact Assessment	FW	AS
2021.03.29.0	Updated to coordinate with Architects site plan	FW	AS
2021.03.29.0	Updated to coordinate with Architects site plan	FW	AS
Revisions	Description	Drawn	Checked

Project Ref:	PROPOSED INDUSTRIAL UNIT			Drawing Ref:	LANDSCAPE MASTERPLAN		
	DEARNE VALLEY PARKWAY BARNSLAY			Job/Draw Ref:	15315-VL L01		
Client:	GREGORY PROPERTIES						
Status:	PLANNING						
Scale:	1:500	Drawing Size:	A0		LANDSCAPE DESIGNERS		
Drawn By:	QAJ	Checked By:	AS	Date:	07/2022		
				4.37 AGRIE NORTH, WAREFIELD, WY1 3QA, TEL: 01754 322009 www.vector.co.uk			