




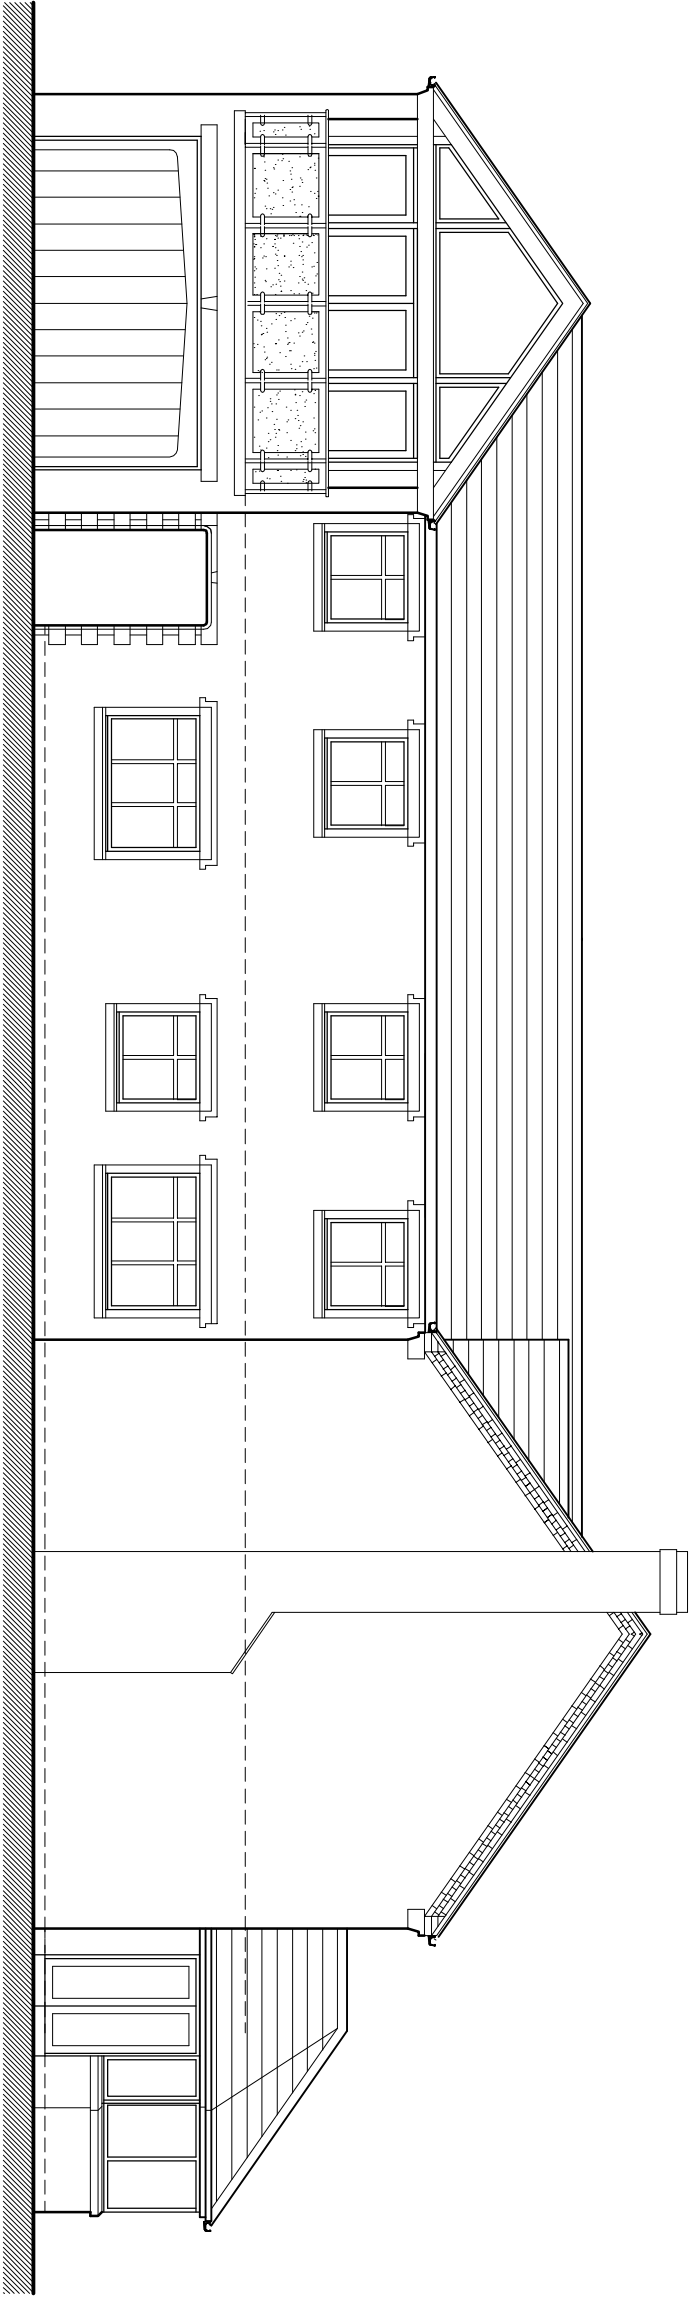


Proposed West Elevation - 1:100

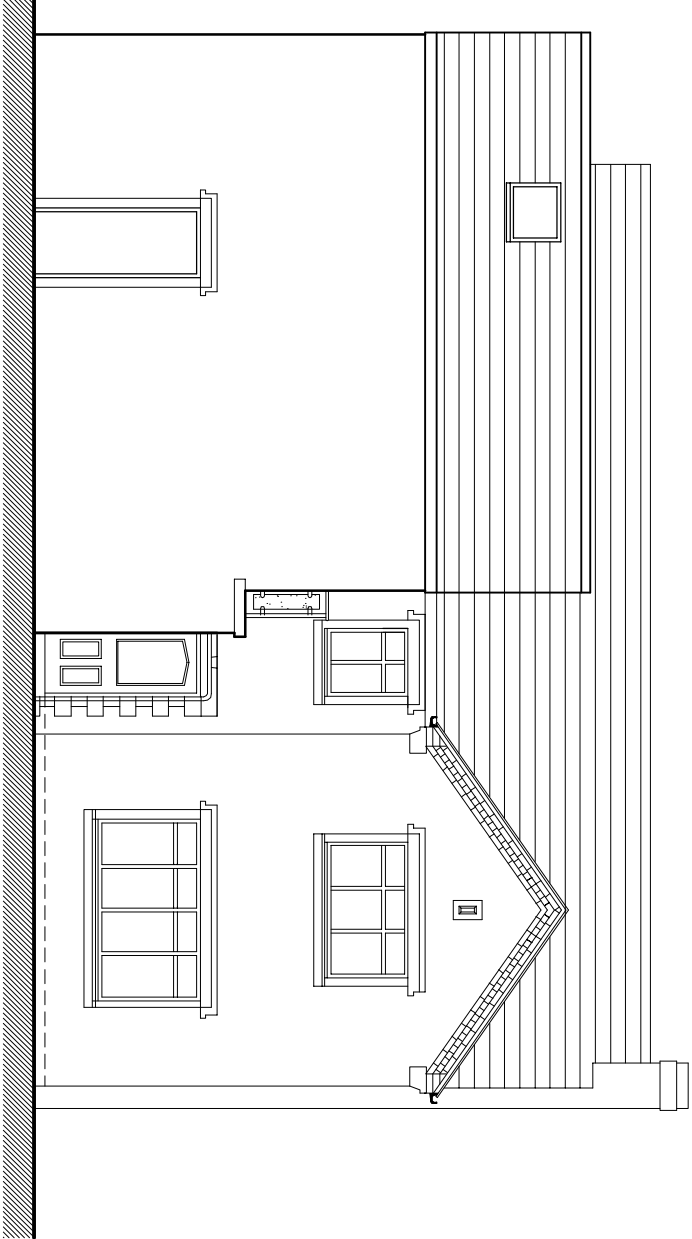

Proposed North Elevation - 1:100

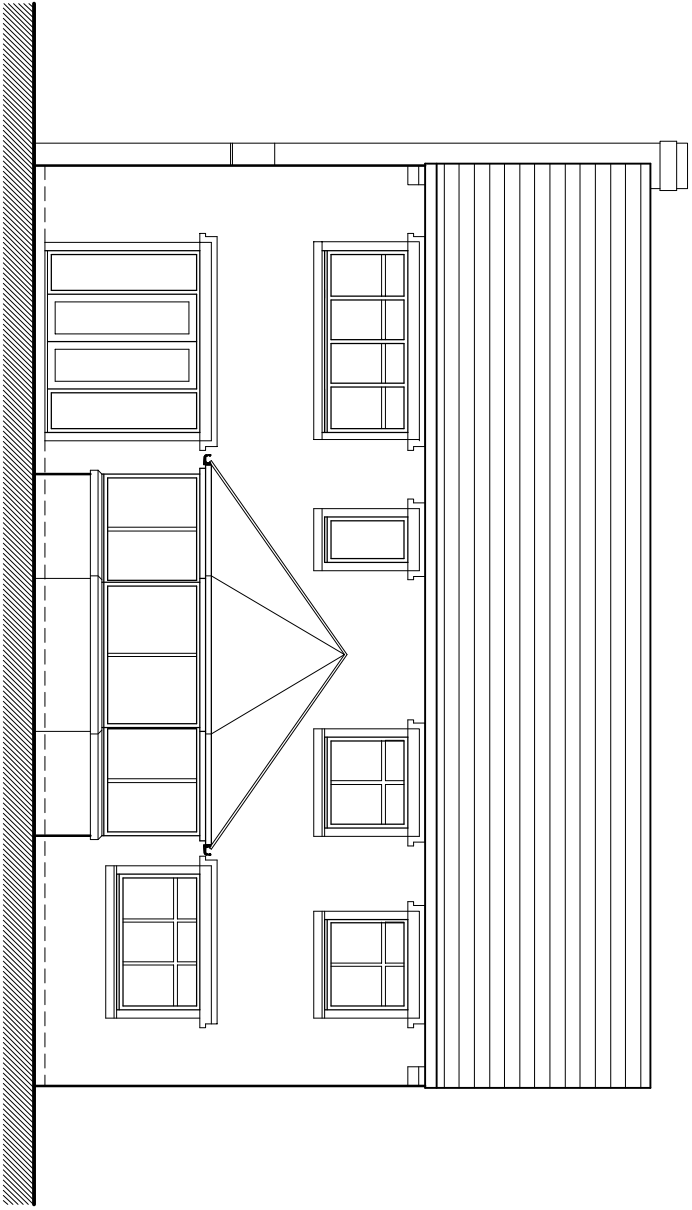


Proposed South Elevation - 1:100

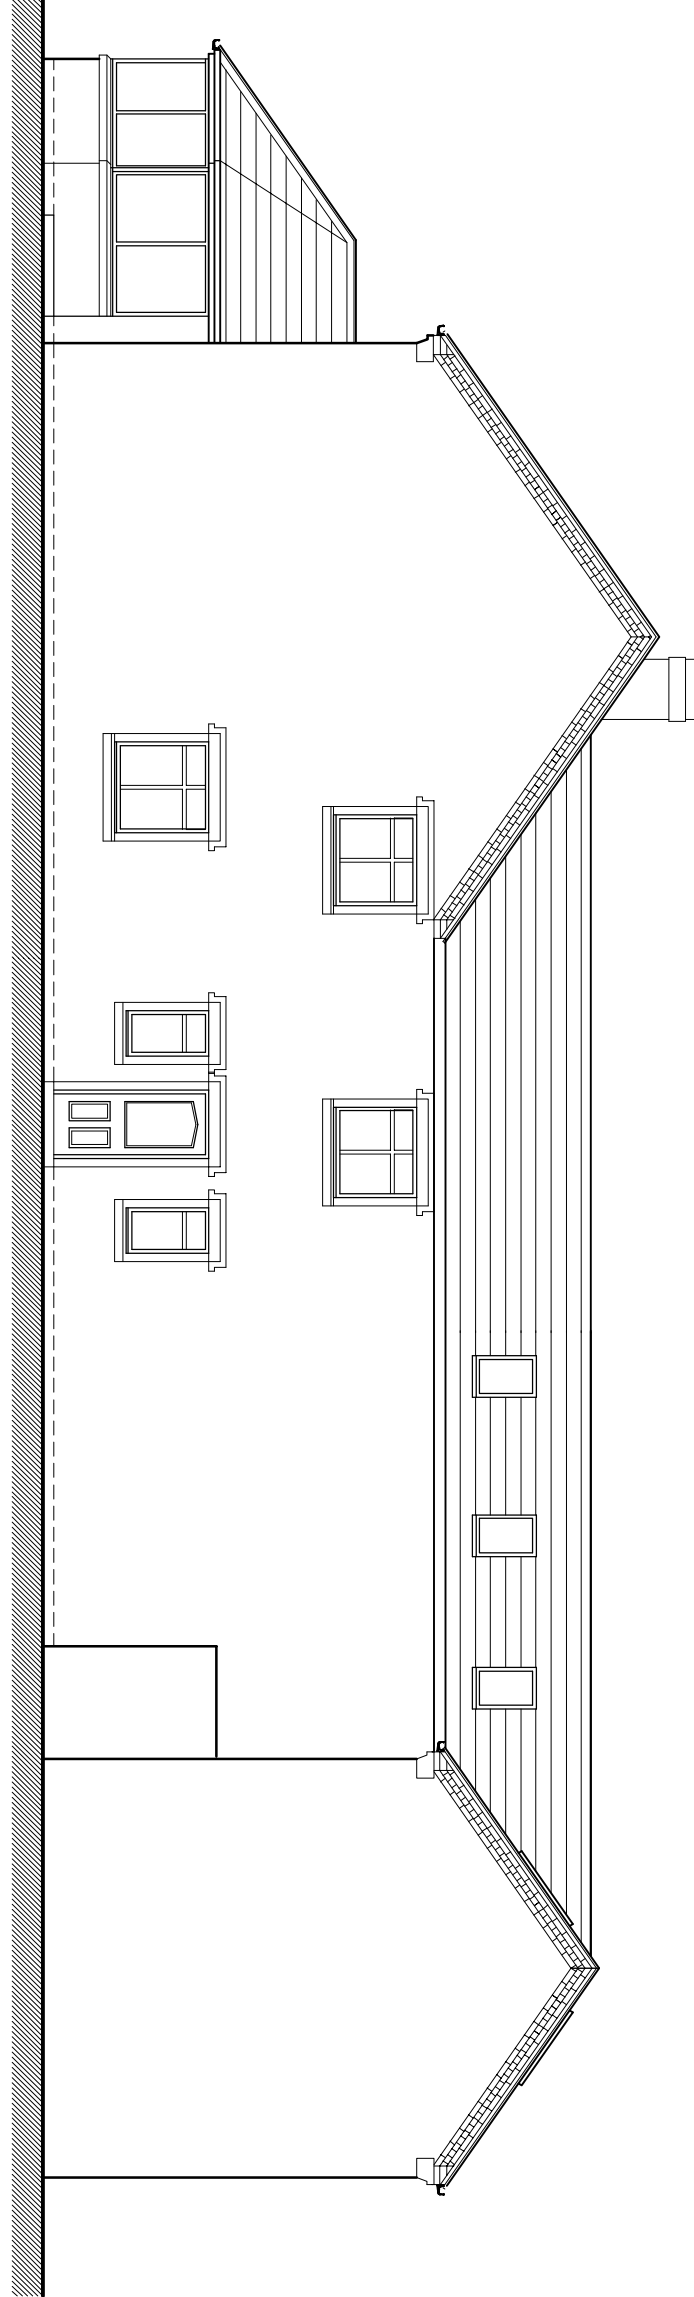


Proposed East Elevation - 1:100




Site Plan - 1:250

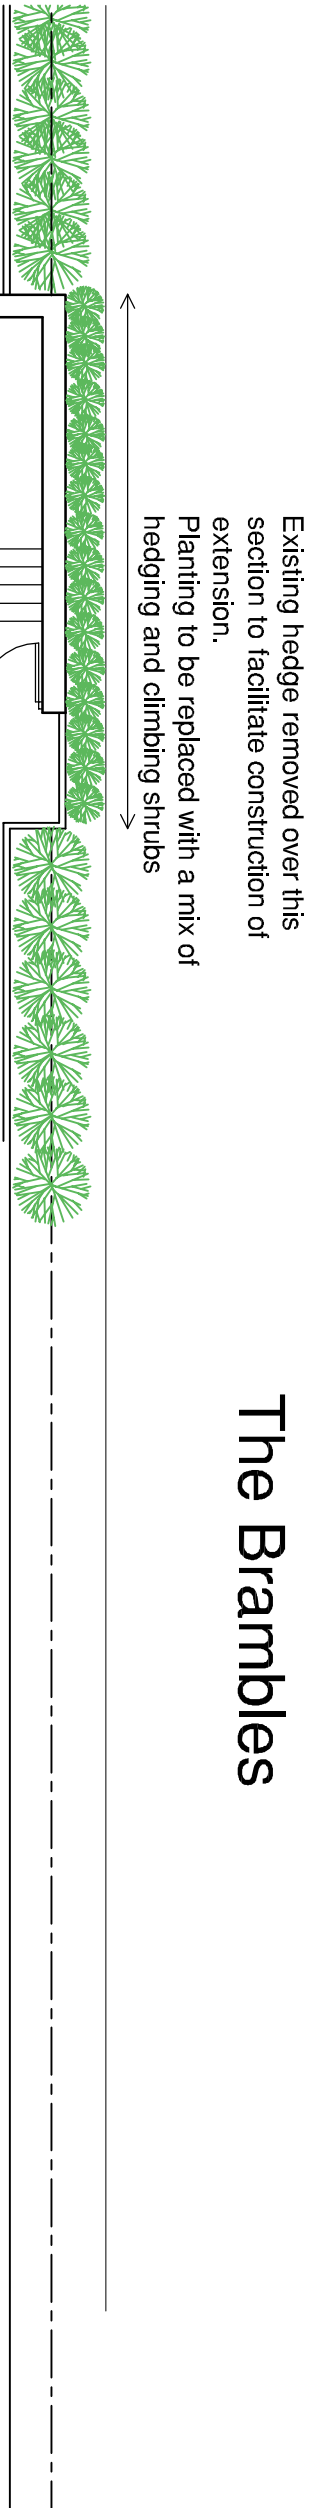

The Brambles

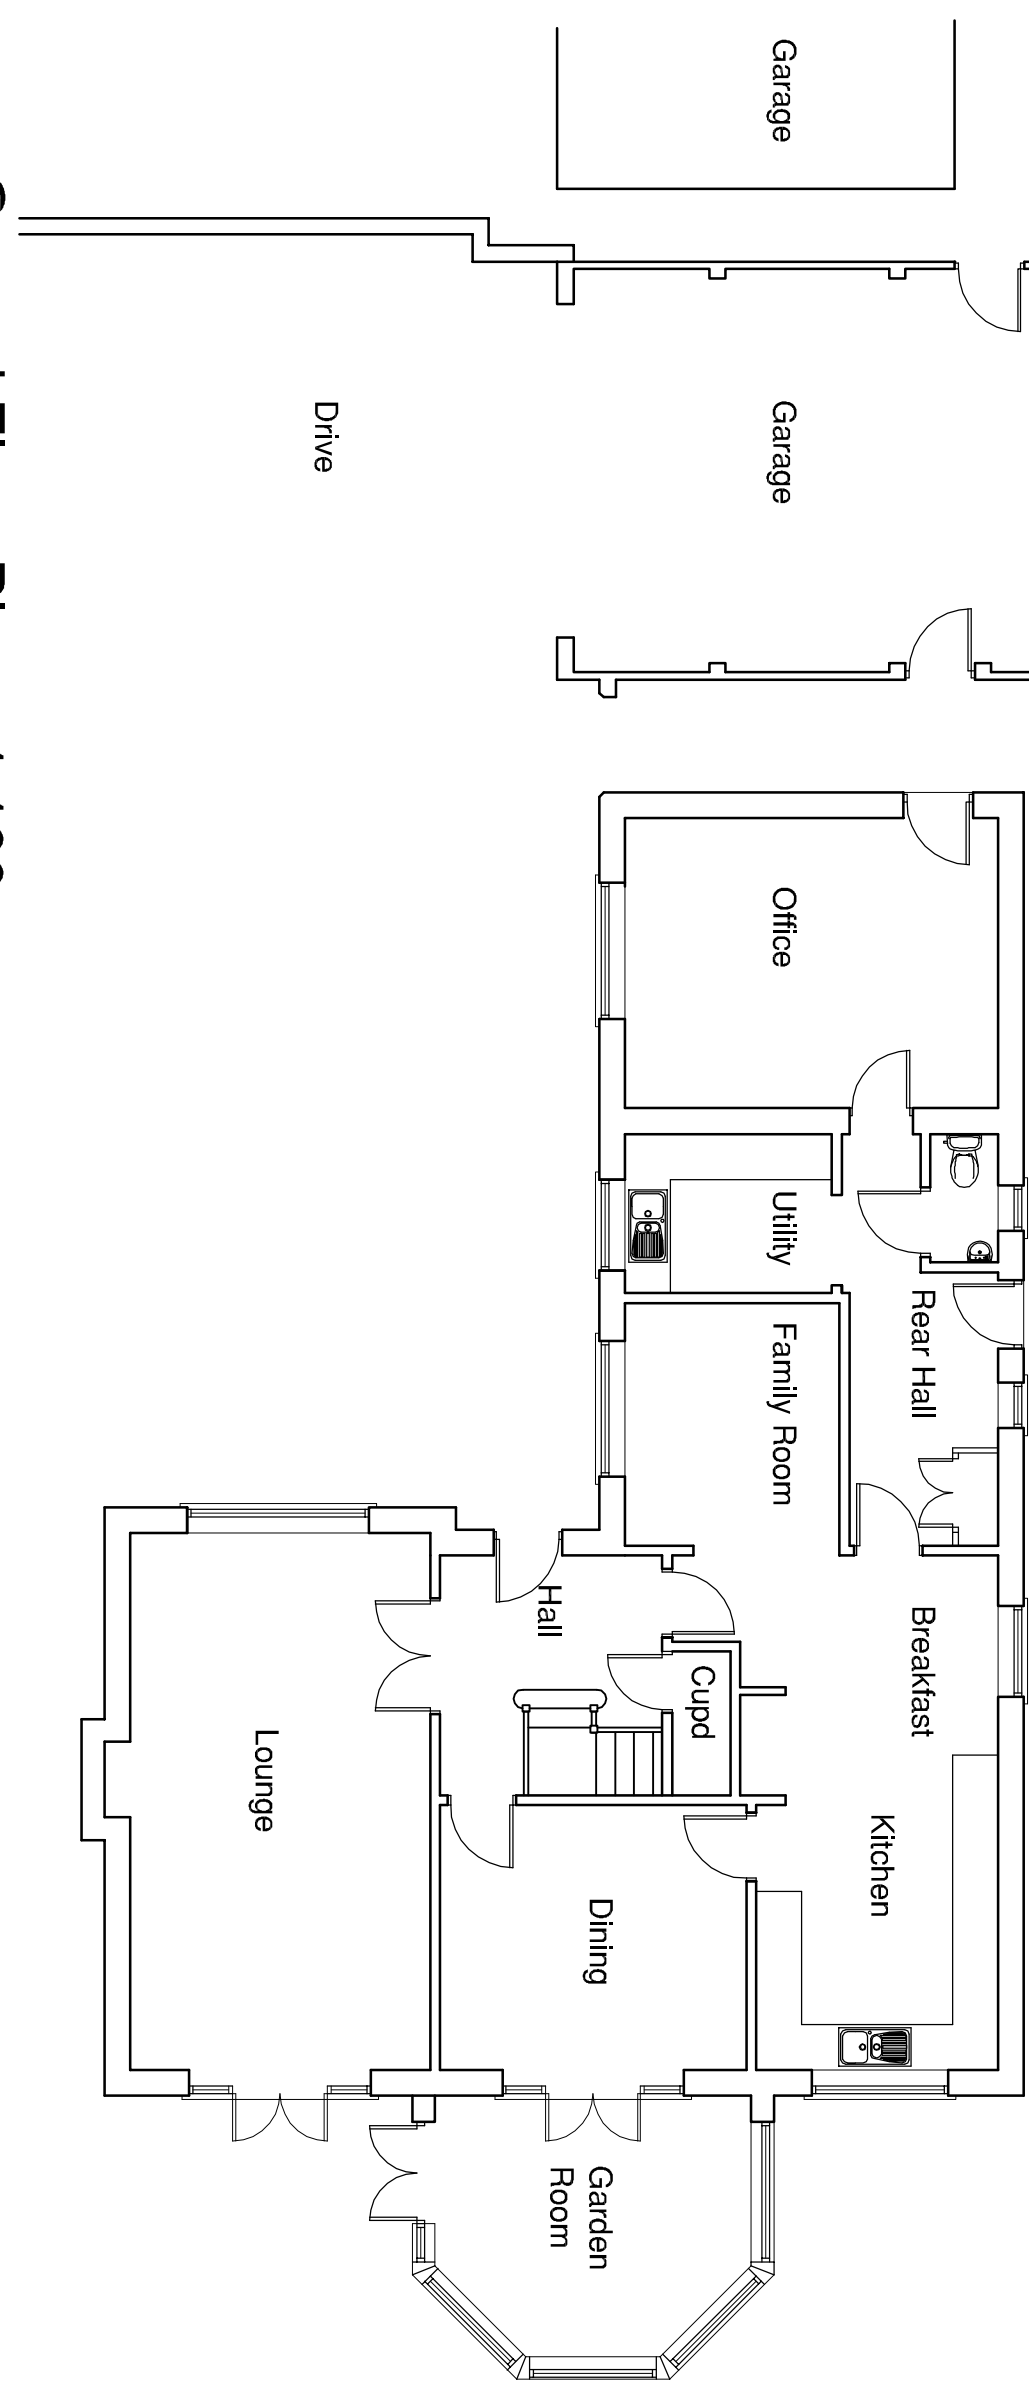

Ground Floor Plan - 1:100

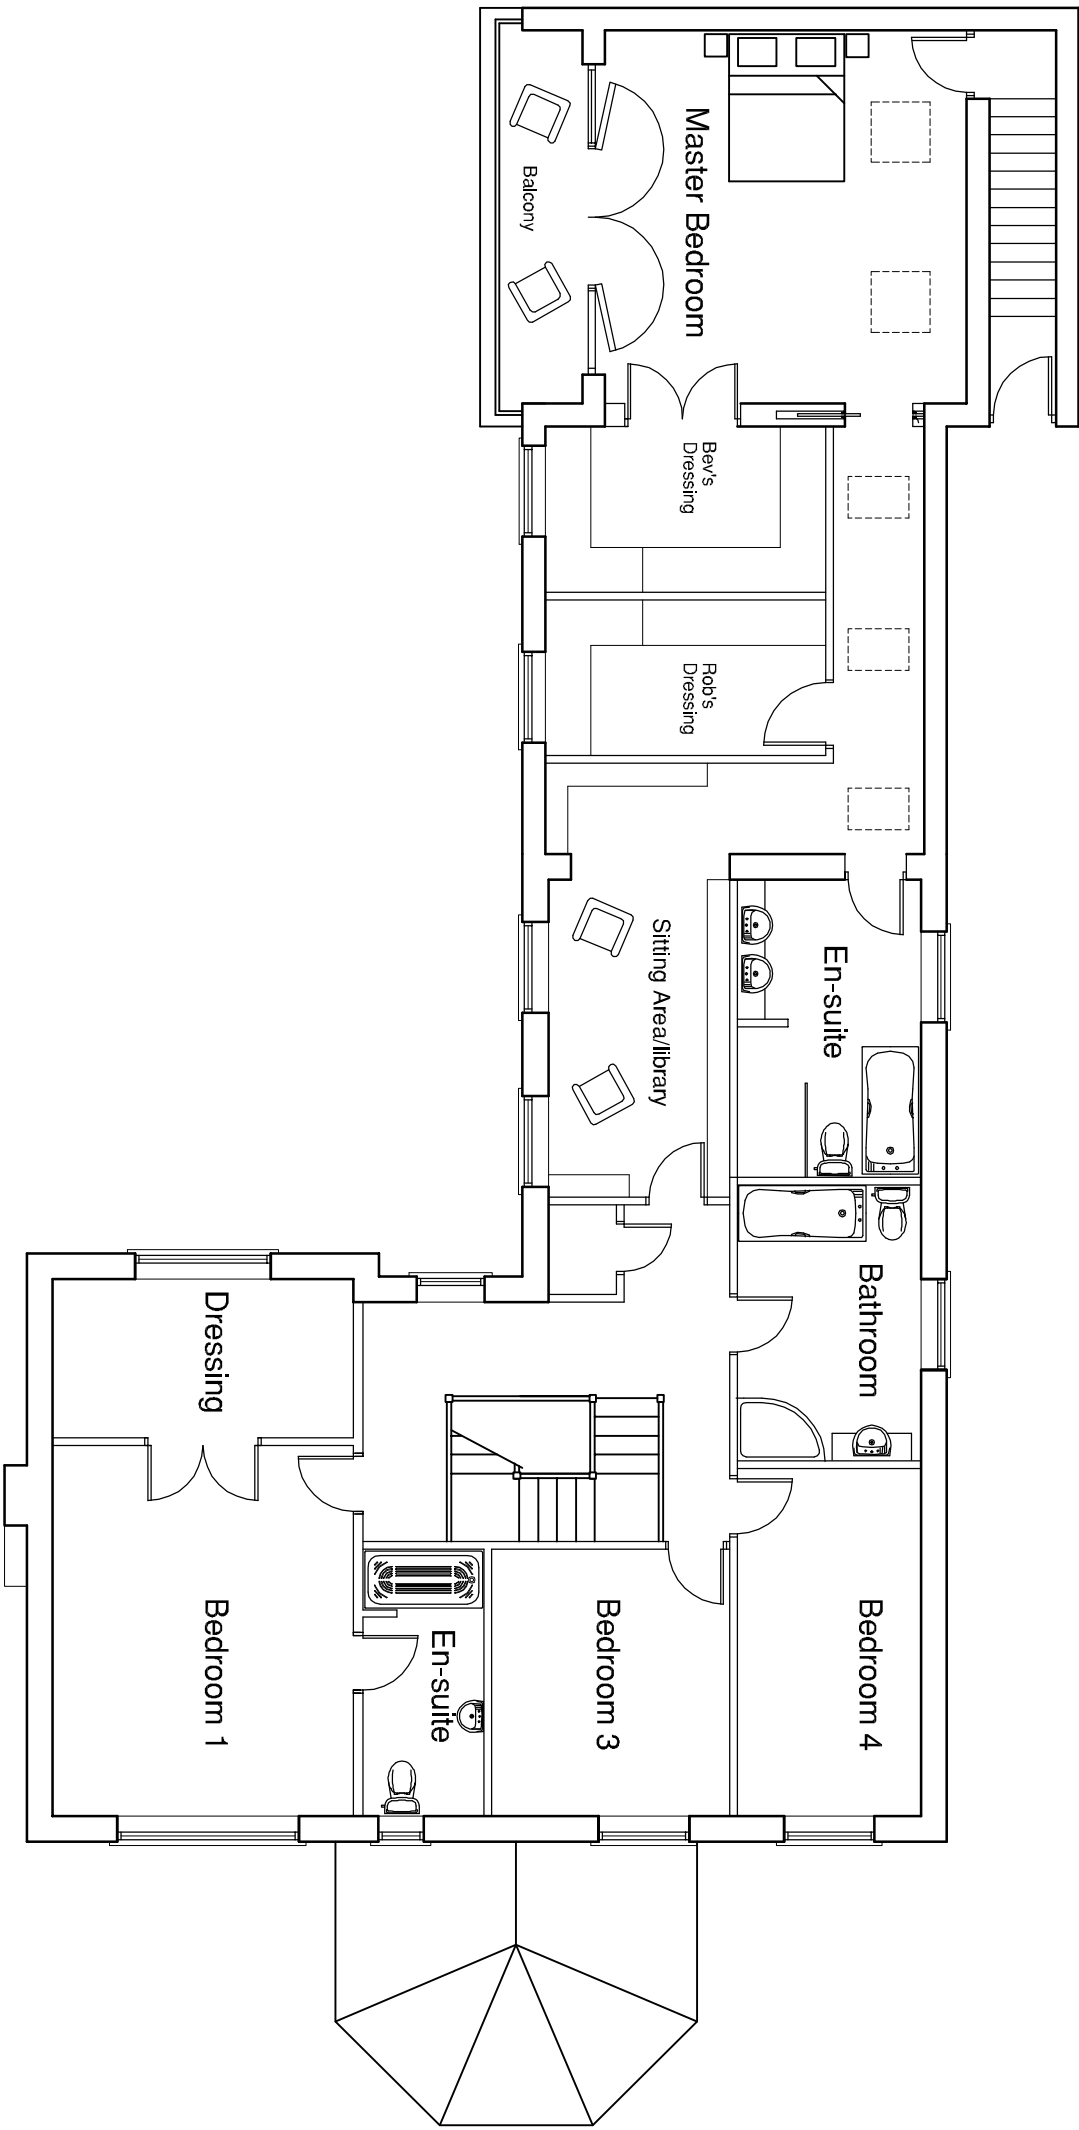

First Floor Plan - 1:100

copyright
this drawing and the design depicted thereon are the copy right
of Richard Lawton - Architect
all drawings and dimensions to be checked and any
discrepancies to be noted and reported to the client
immediately upon completion of the drawing. No
responsibility is accepted for any errors or omissions
no dimensions to be scaled from drawing unless approved by
Architect
all work to be carried out in accordance with the Building
Regulations and the requirements of the Local Authority

REVISIONS

REF.	DESCRIPTION	BY	CHK	DATE

CLIENT
MR & MRS R WISNIEWSKI
PROJECT
10, APPLEHAIGH GROVE
ROYSTON,
BARNSTLEY

DRG. TITLE
PROPOSED PLANS & ELEVATIONS

SCALES	DATE	DRAWN	CHKD
1:100 & 1:250	19.12.13	RAL	

DRG. No.
052/05



RICHARD LAWTON - ARCHITECT
3, KENSINGTON ROAD
BARNSTLEY, SOUTH YORKSHIRE
S75 5TX
tel: 07432 114 386
fax: 01226 204103
web: www.richardlawton-architect.co.uk
e-mail: richard@richardlawton-architect.co.uk