


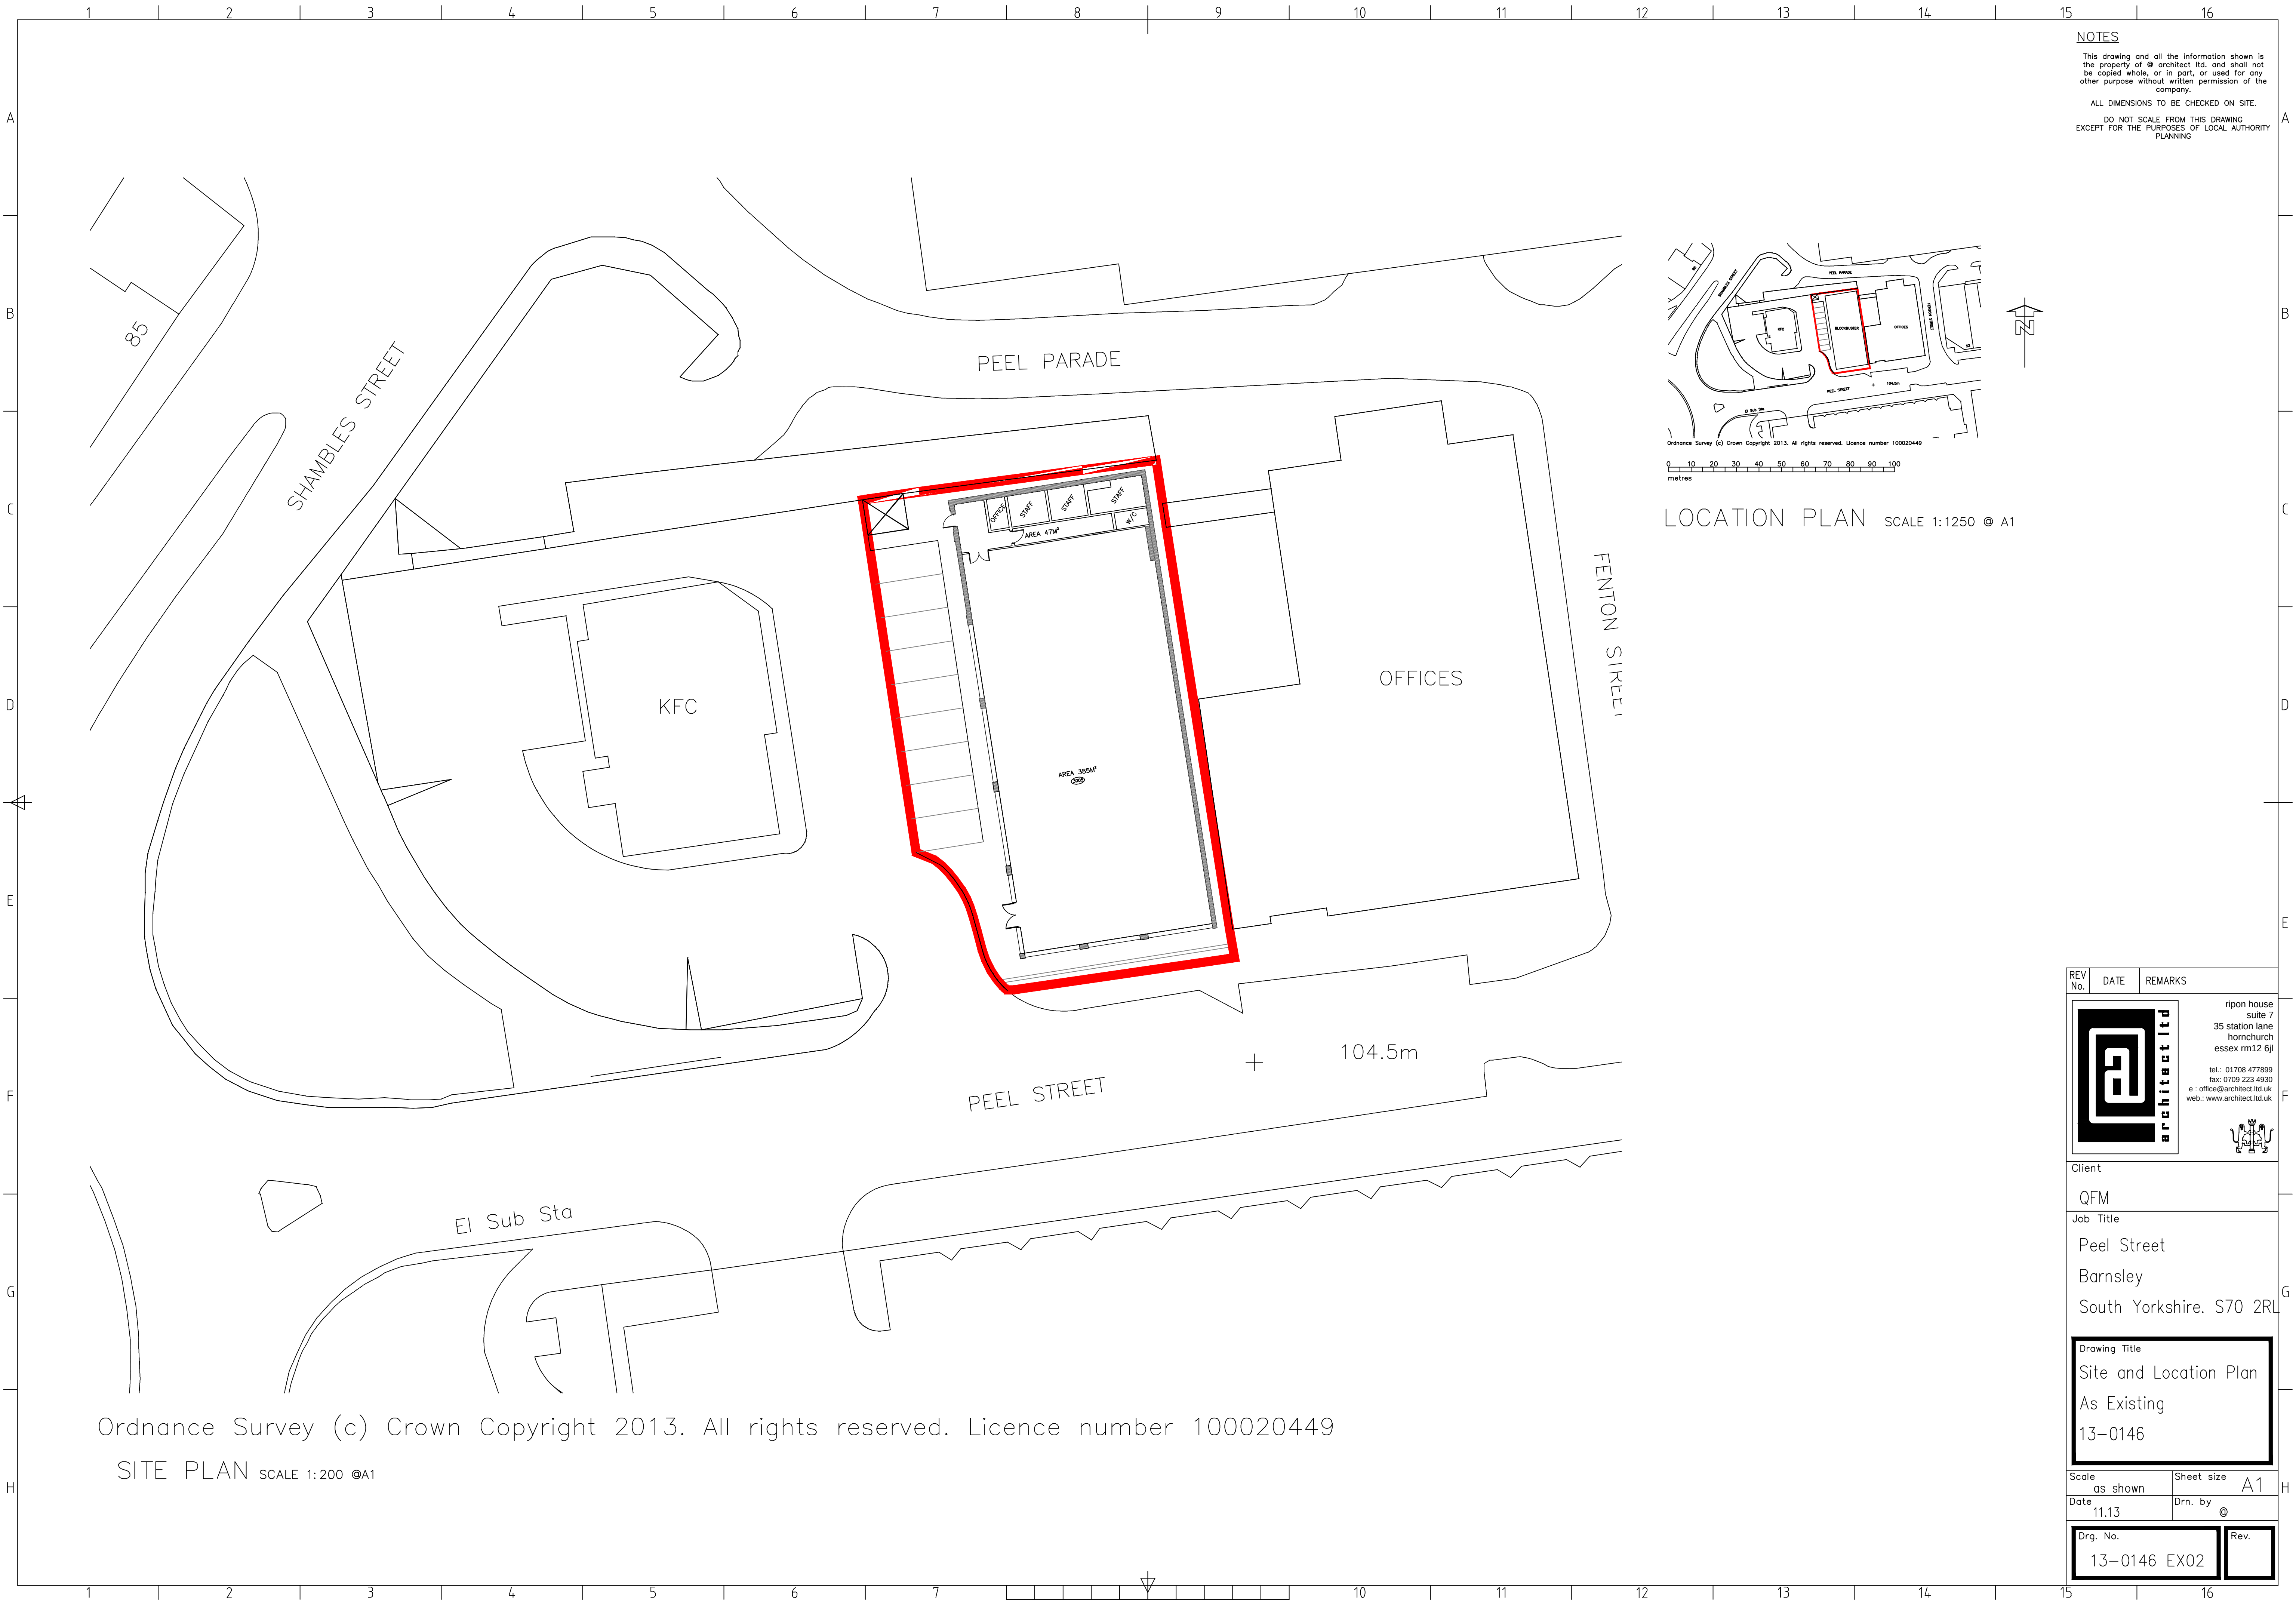


NOTES

This drawing and all the information shown is the property of © architect ltd. and shall not be copied whole, or in part, or used for any other purpose without written permission of the company.

ALL DIMENSIONS TO BE CHECKED ON SITE.


DO NOT SCALE FROM THIS DRAWING EXCEPT FOR THE PURPOSES OF LOCAL AUTHORITY PLANNING

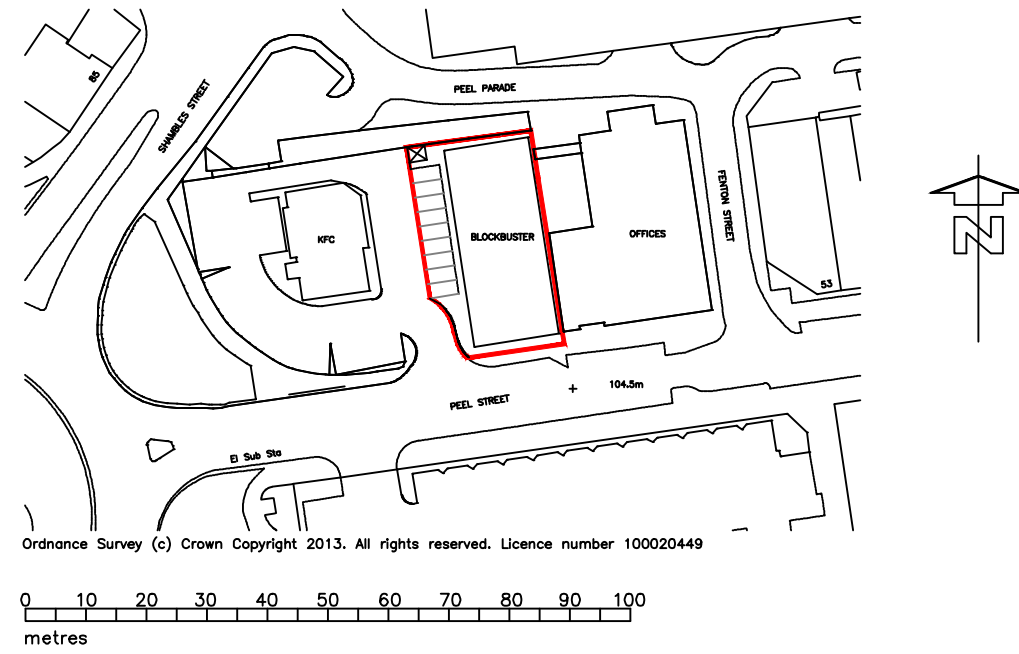

LOCATION PLAN SCALE 1:1250 © A1

Ordnance Survey (c) Crown Copyright 2013. All rights reserved. Licence number 100020449

SITE PLAN SCALE 1:200 ©A1

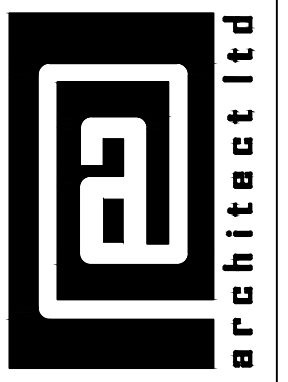REV No.	DATE	REMARKS
 Client QFM Job Title Peel Street Barnsley South Yorkshire. S70 2RL Drawing Title Site and Location Plan As Existing 13-0146 Scale as shown Date 11.13 Sheet size A1 Drn. by @ Drg. No. 13-0146 EX02 Rev.		